Exhibit 3

Not Including:

Altorfer Power Systems - Confidential

OFFICIAL FILE
ILL. C. C. DOCKET NO. 03-0481
AN 3
1-21-04 Ord

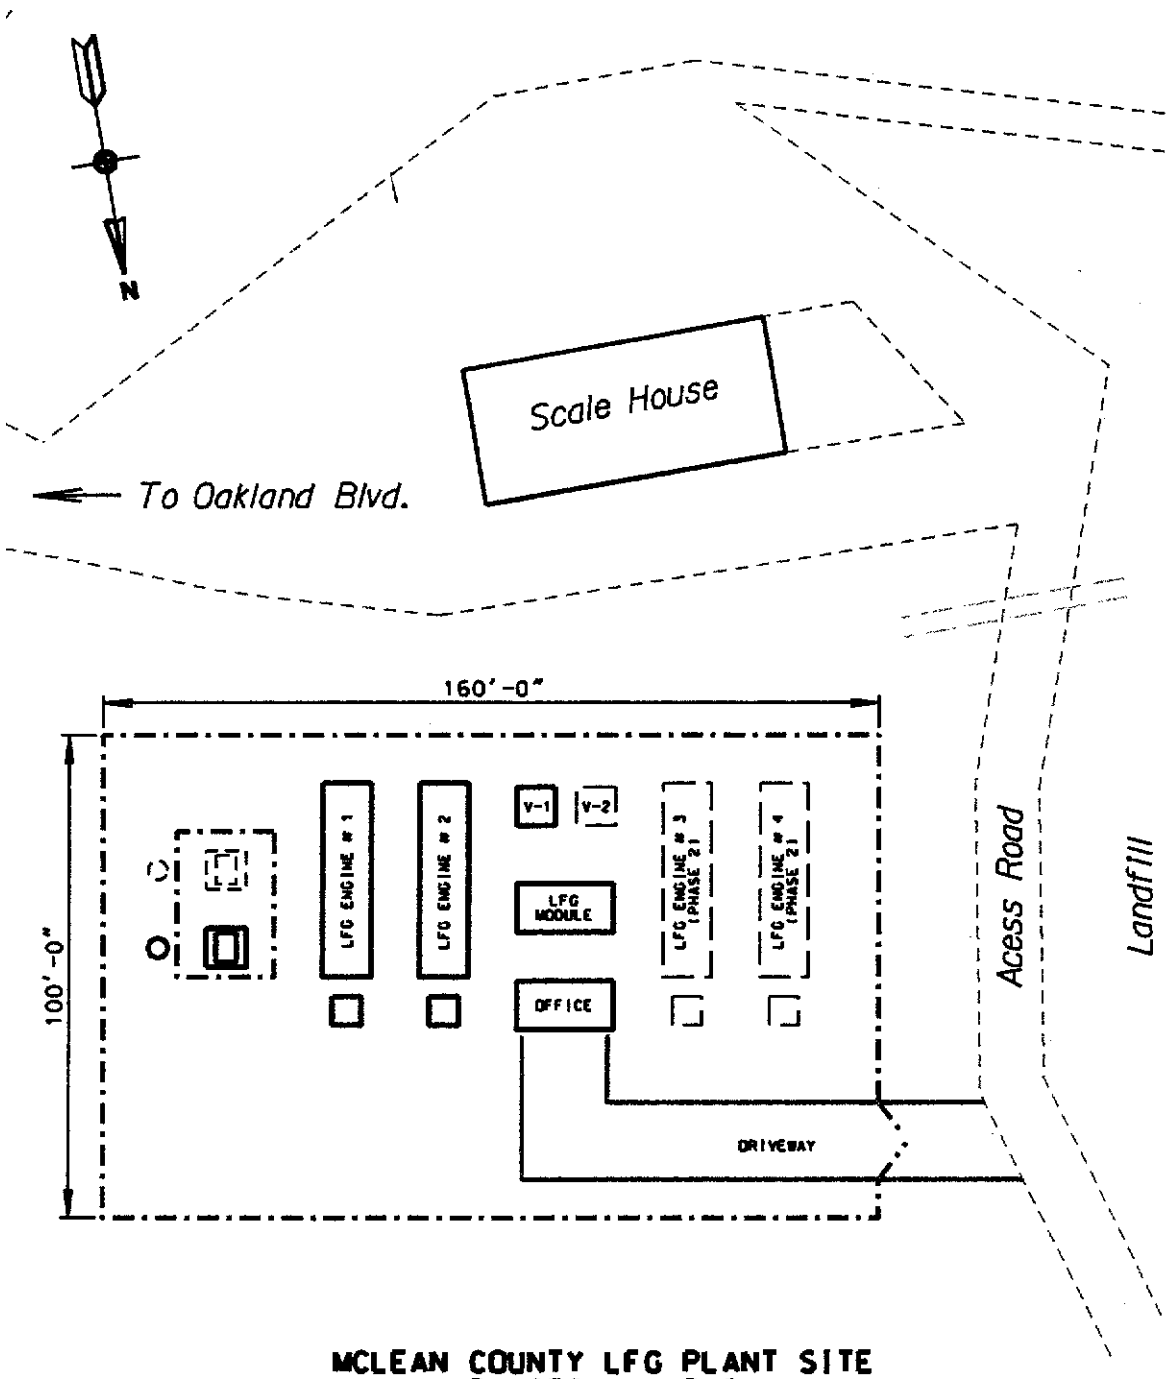

MCLEAN COUNTY LFG PLANT SITE
PHASES 1 AND 2

SCALE: 1"=40'

PREPARED FOR:
A & N ENERGY SYSTEMS, INC.
PMB 111
1701 E. EMPIRE ST.
SUITE 360
BLOOMINGTON, IL 61704

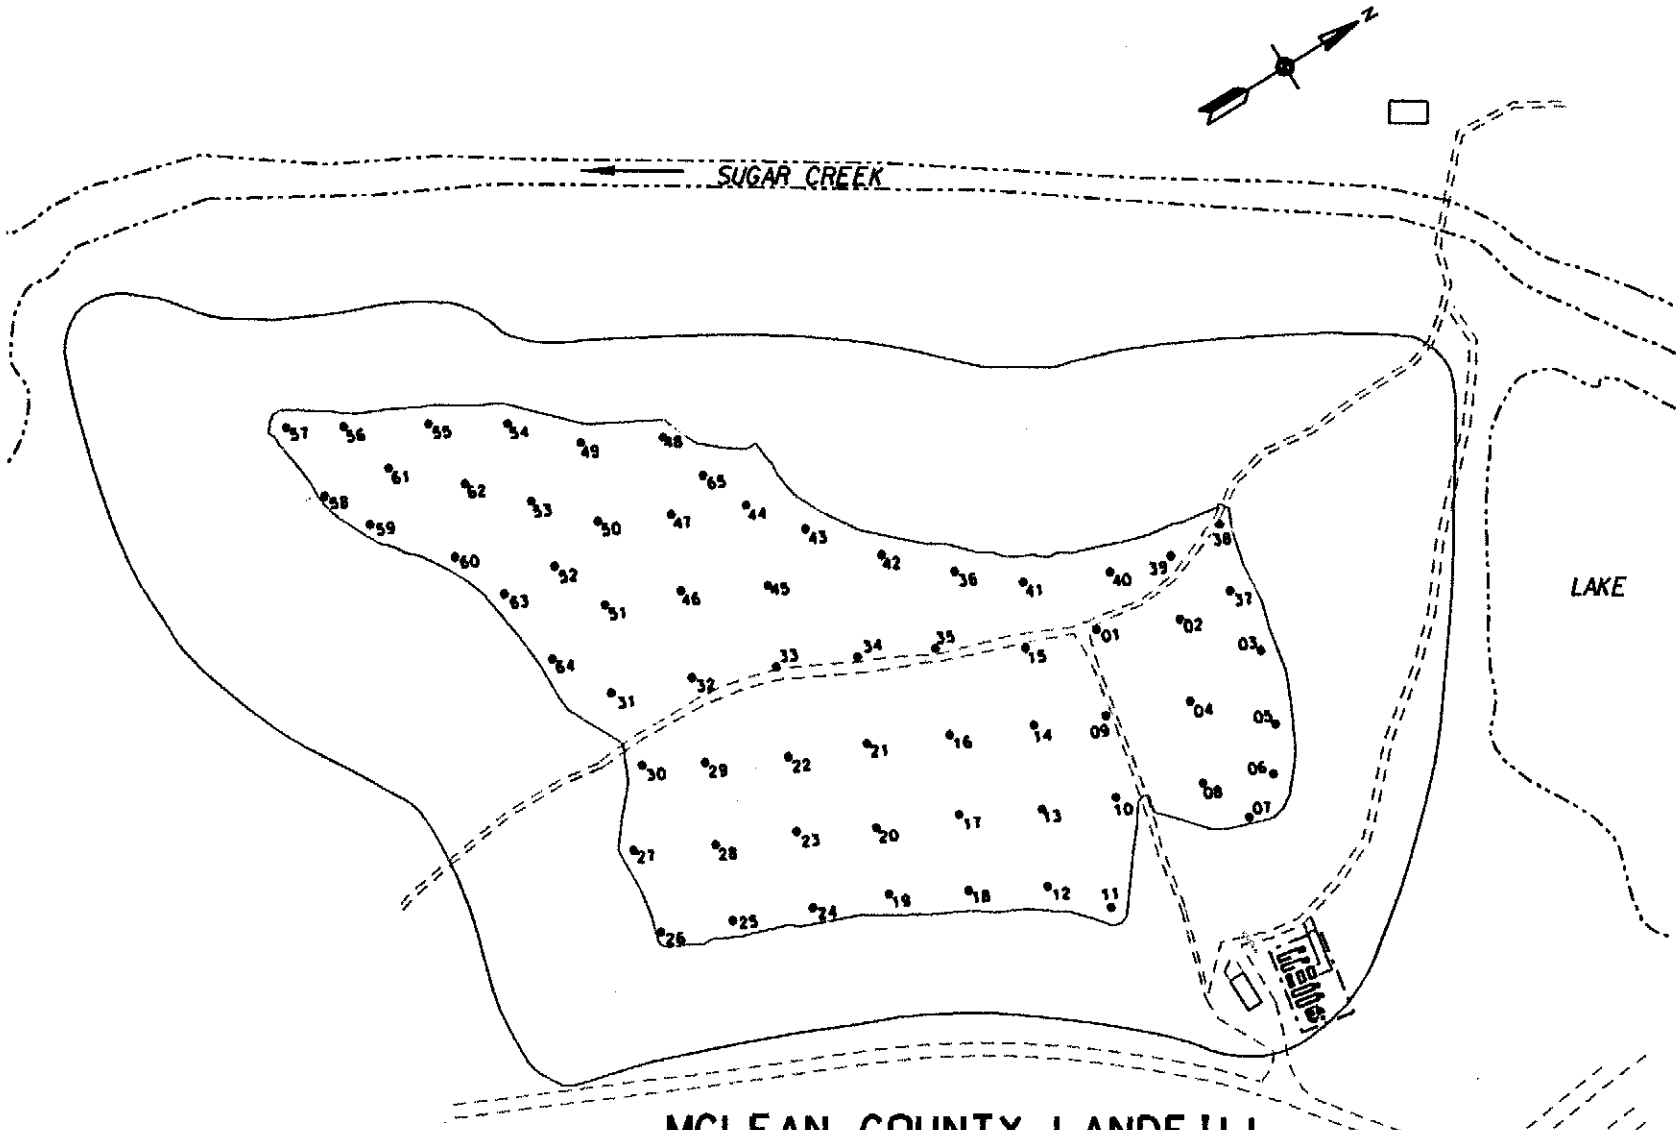

MCLEAN COUNTY LANDFILL
GAS EXTRACTION WELLS

SCALE: 1"=350'

MCLEAN COUNTY LANDFILL
GAS HEADER LAYOUT

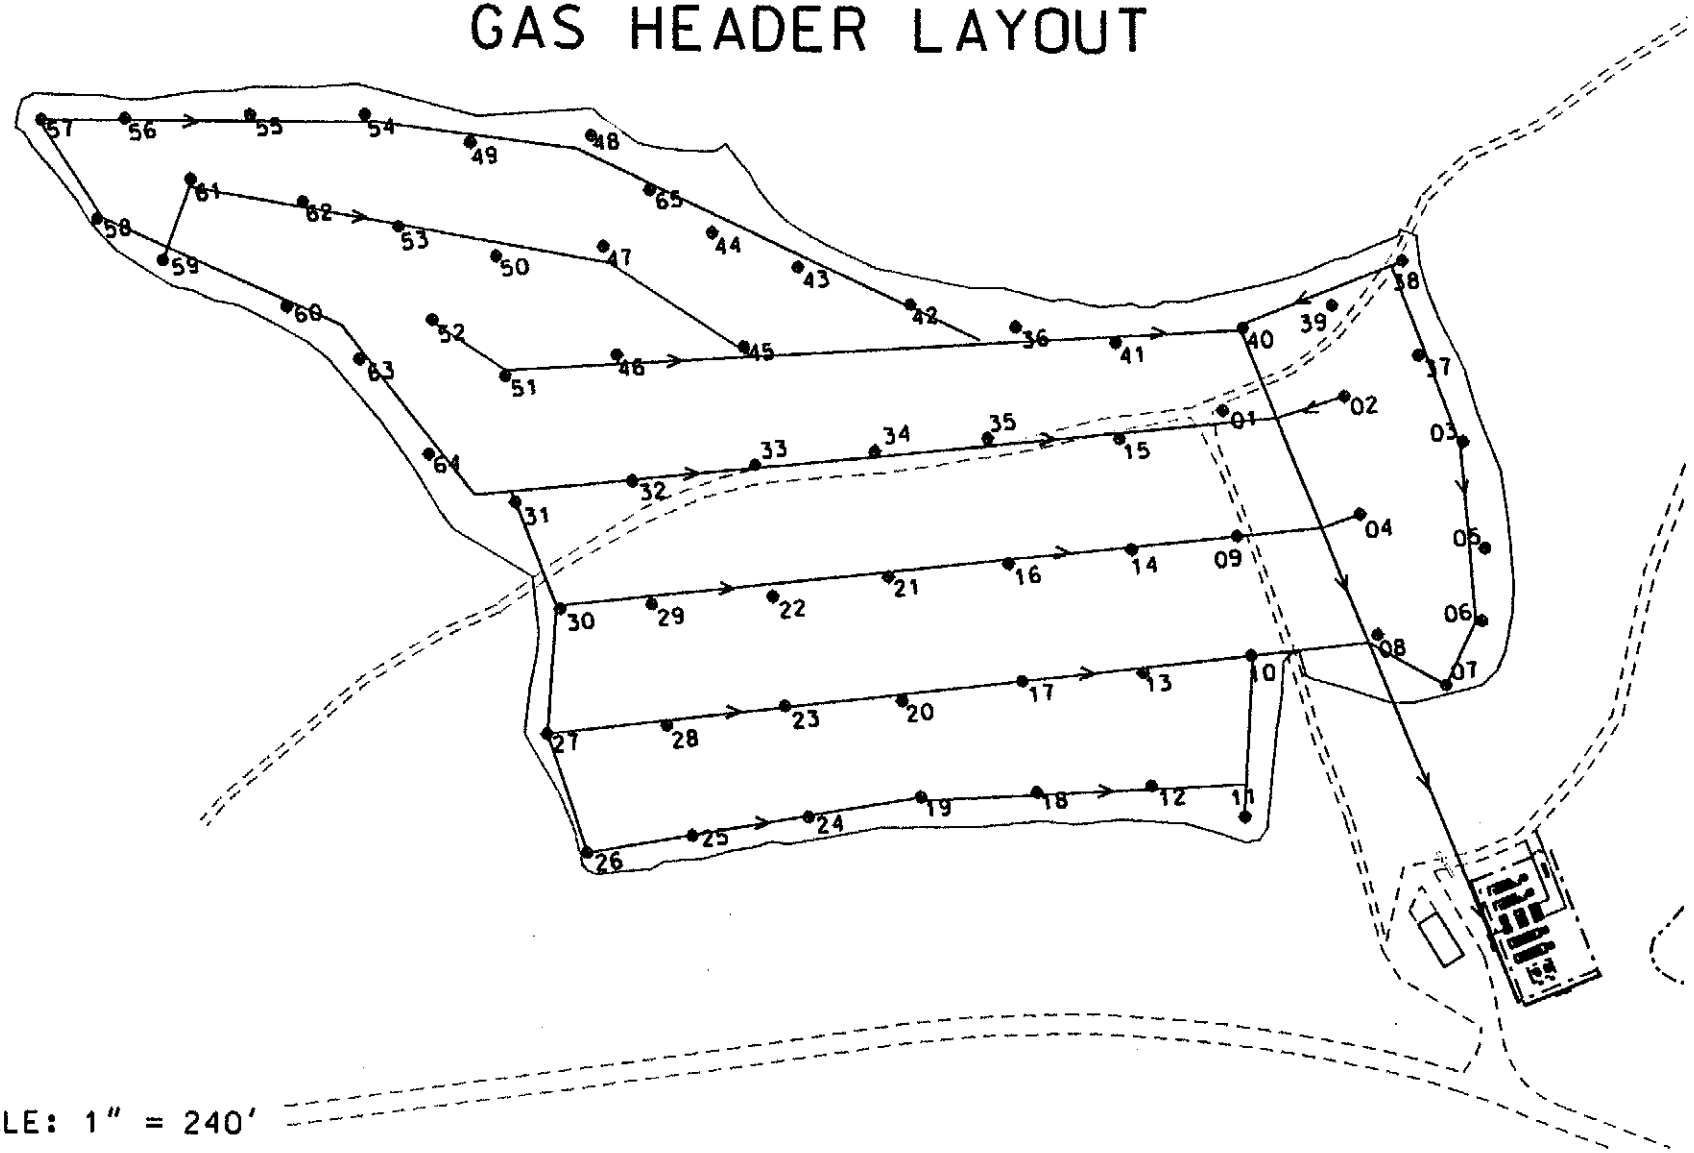

SCALE: 1" = 240'

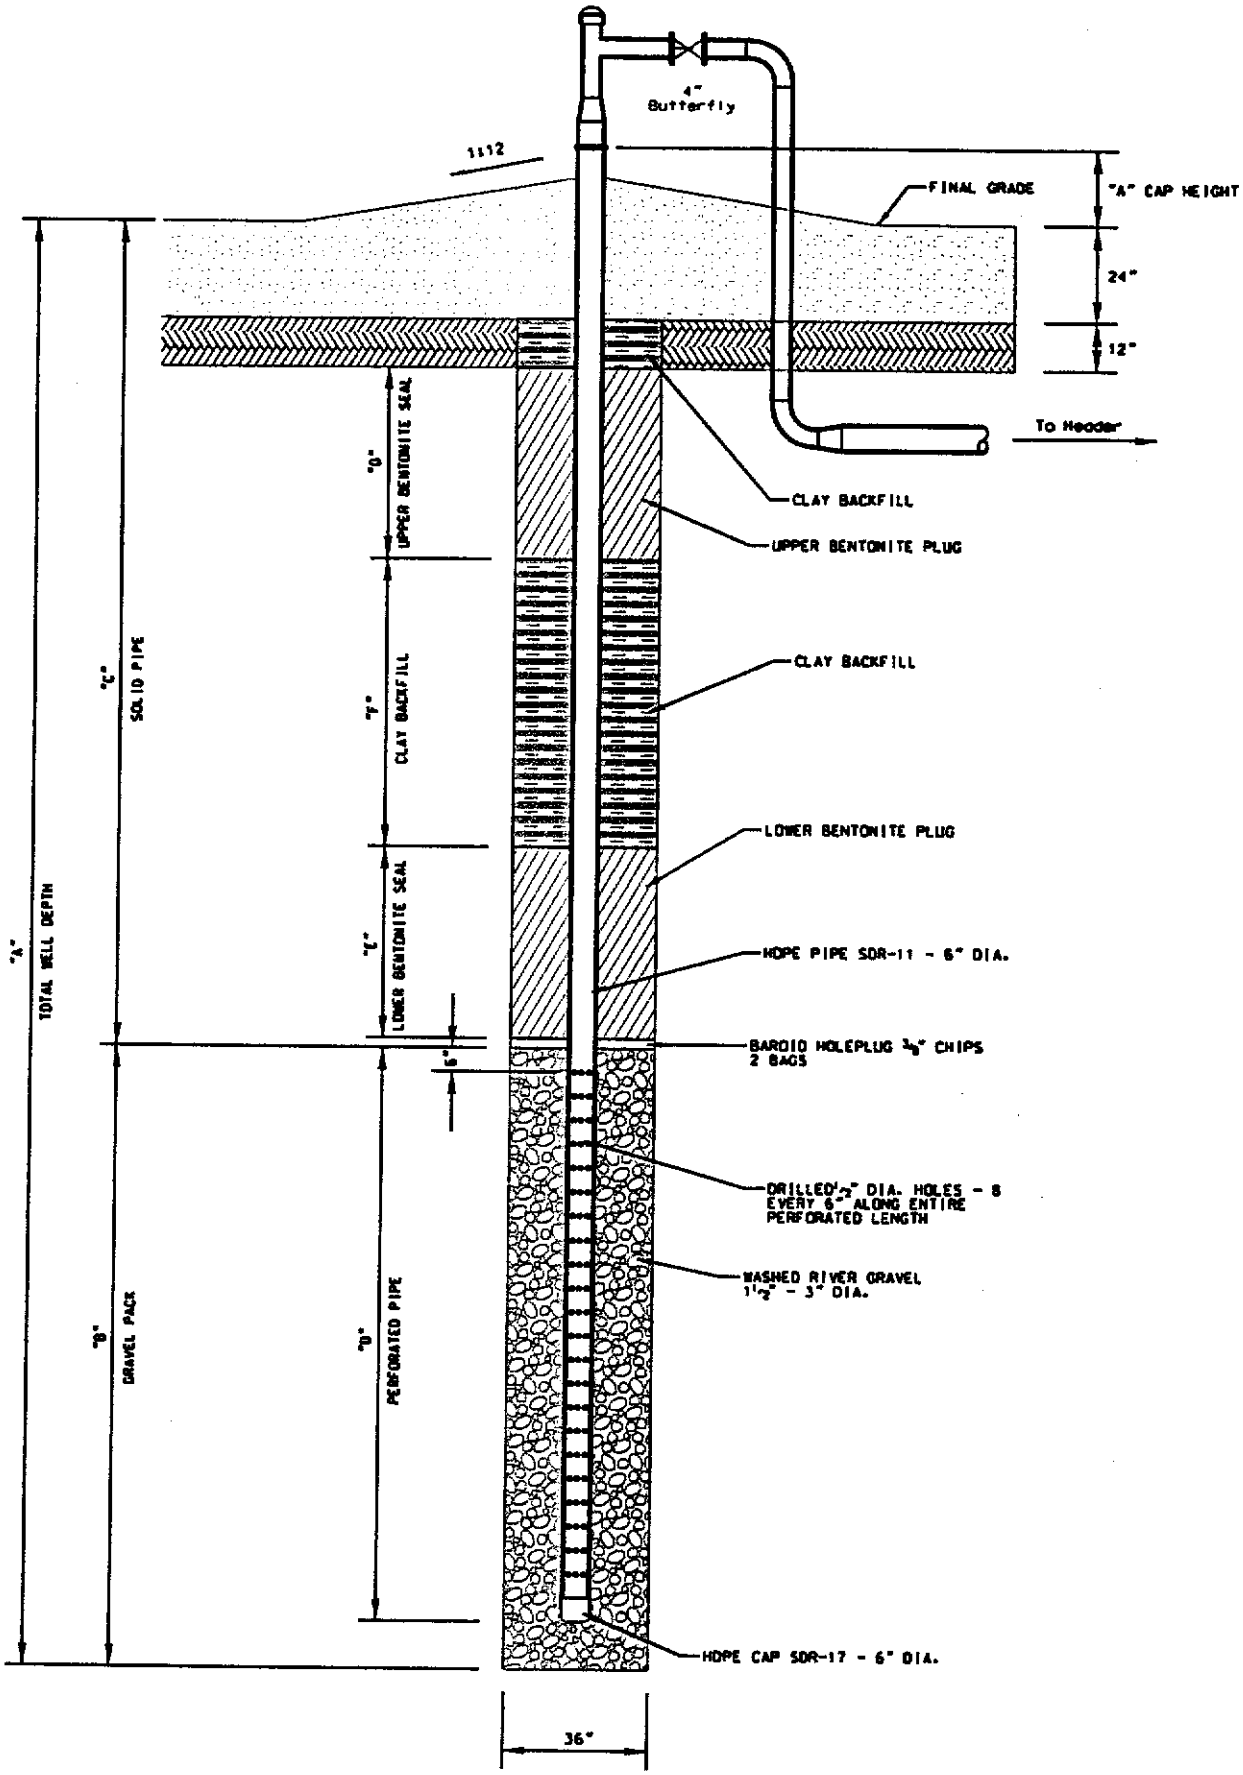

GAS EXTRACTION WELL