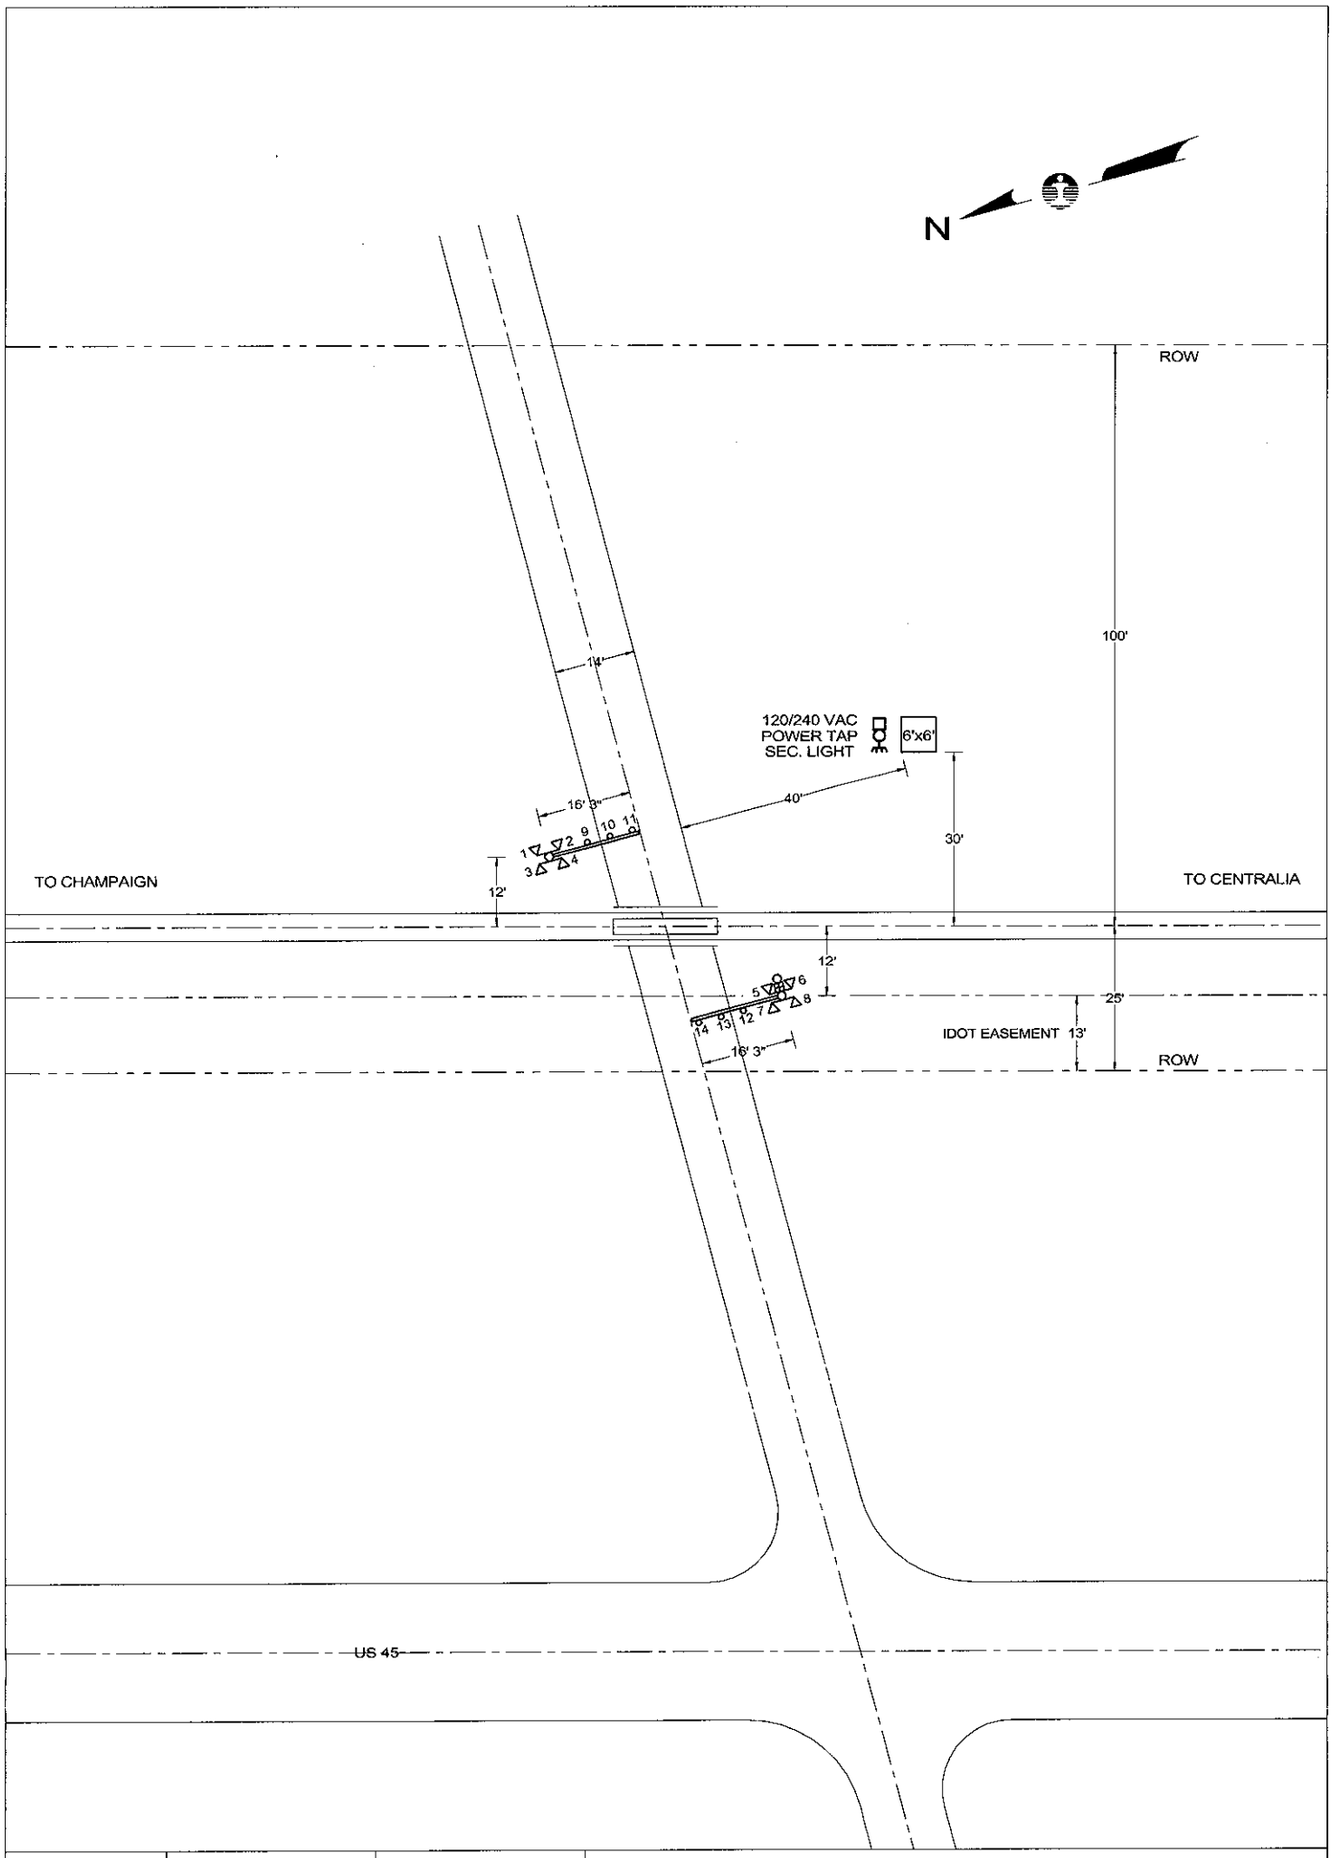

QUADRANT	NE	SW
STANDARD AFLS	LED	LED
CANTILEVER, FT.	-	-
GATE, FT.	16	16
ADDED LIGHTS	-	-
BARRICADE	-	-
MULTI-TK SIGN	-	-
BELL	-	X
REVISIONS		

E:\DWG\CHA\14135X.CAD

CN

SIGNALS & COMMUNICATIONS, ENGINEERING DEPARTMENT

CITY & STATE: PESOTUM, IL	SD 1009 X
CROSSING: TR 295A (300N)	DATE: NOV 7, 2003
IC - 141.35	DOT - 289 101M
MIDWEST DIVISION	CHAMPAIGN SUBDIVISION
IN SERVICE	SCALE: 1"=30' / DRAWN BY: AVS

EXHIBIT B, p. 3

SD 1009 - MP 140 TO 141

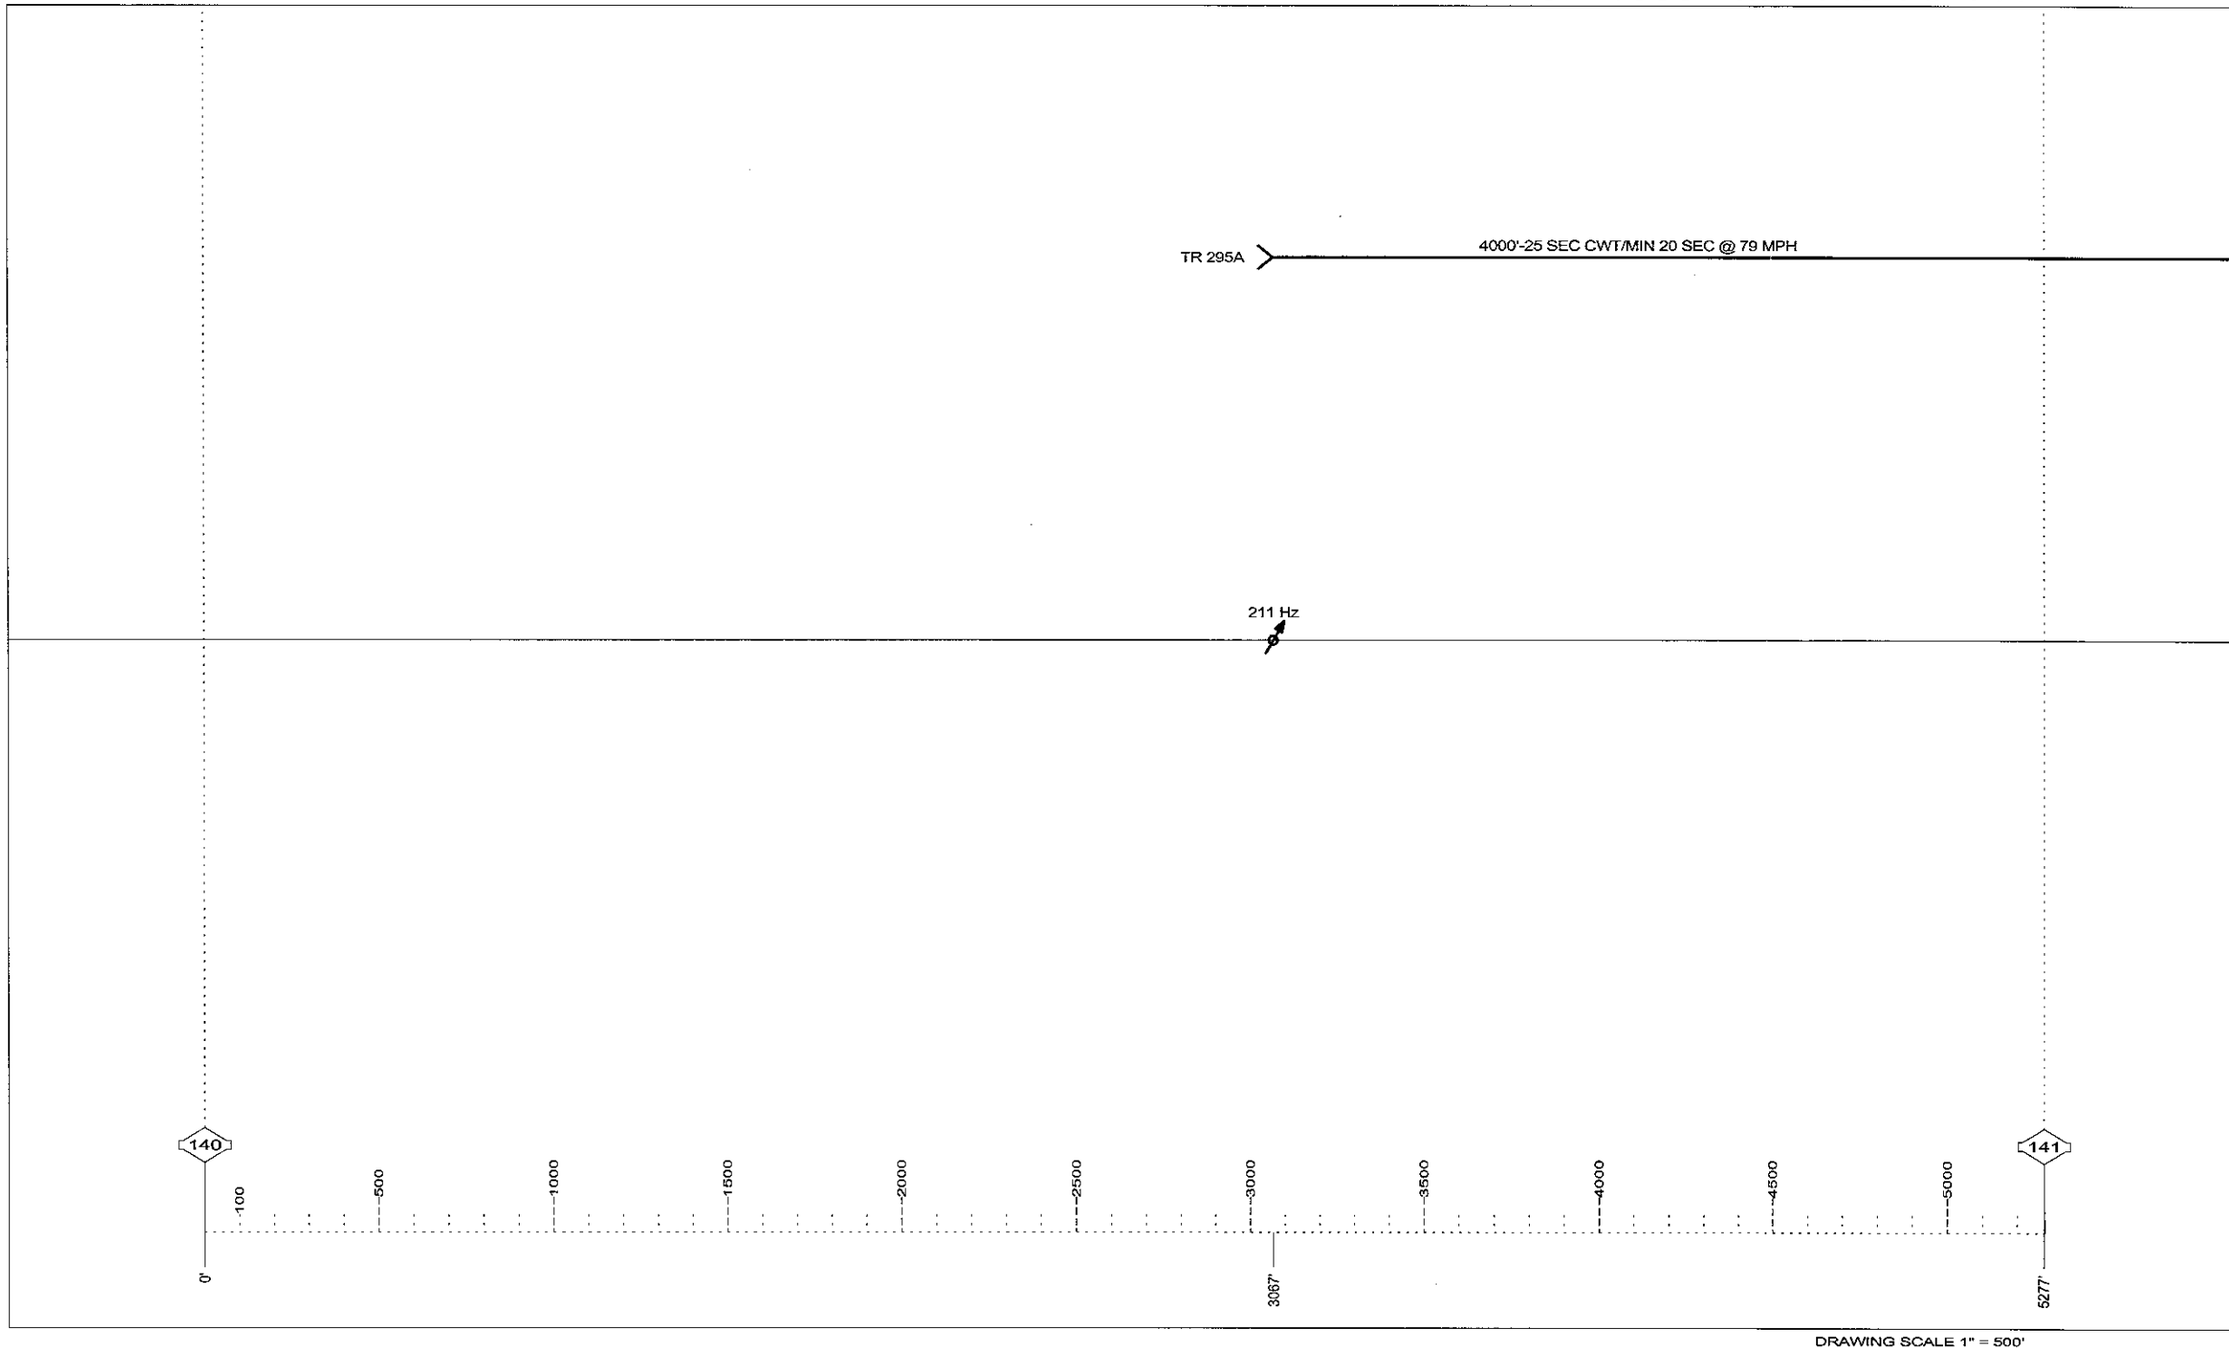

DRAWING SCALE 1" = 500'

EXHIBIT B, p.4

SD 1009 - MP 141 TO 142

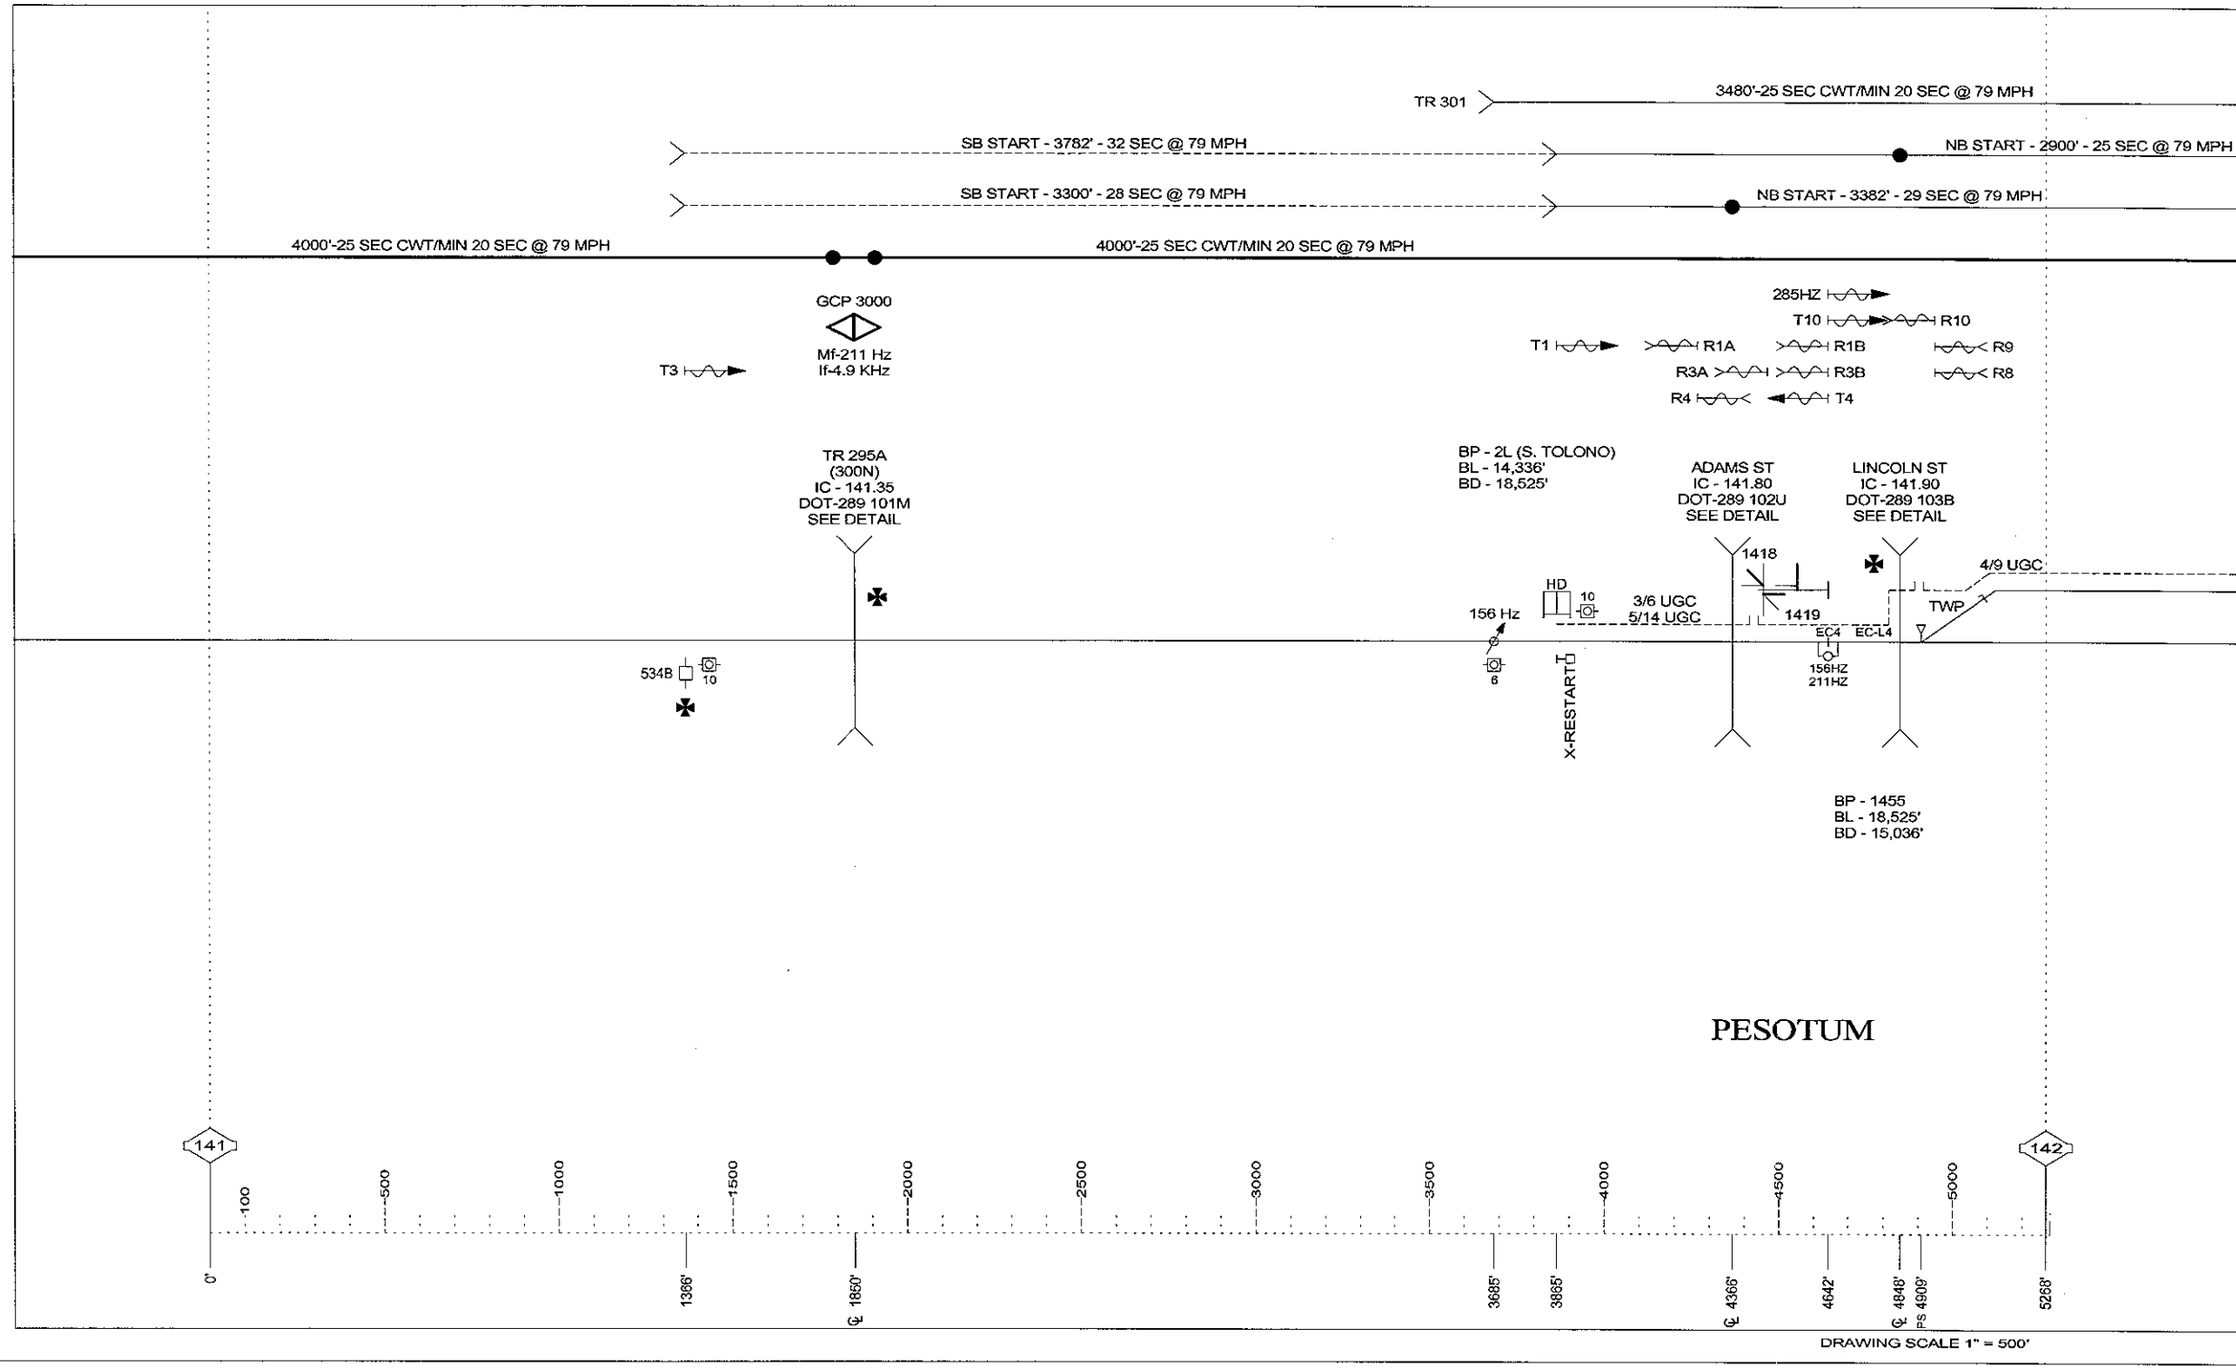

EXHIBIT B, p.5

SD 1009 - MP 142 TO 143

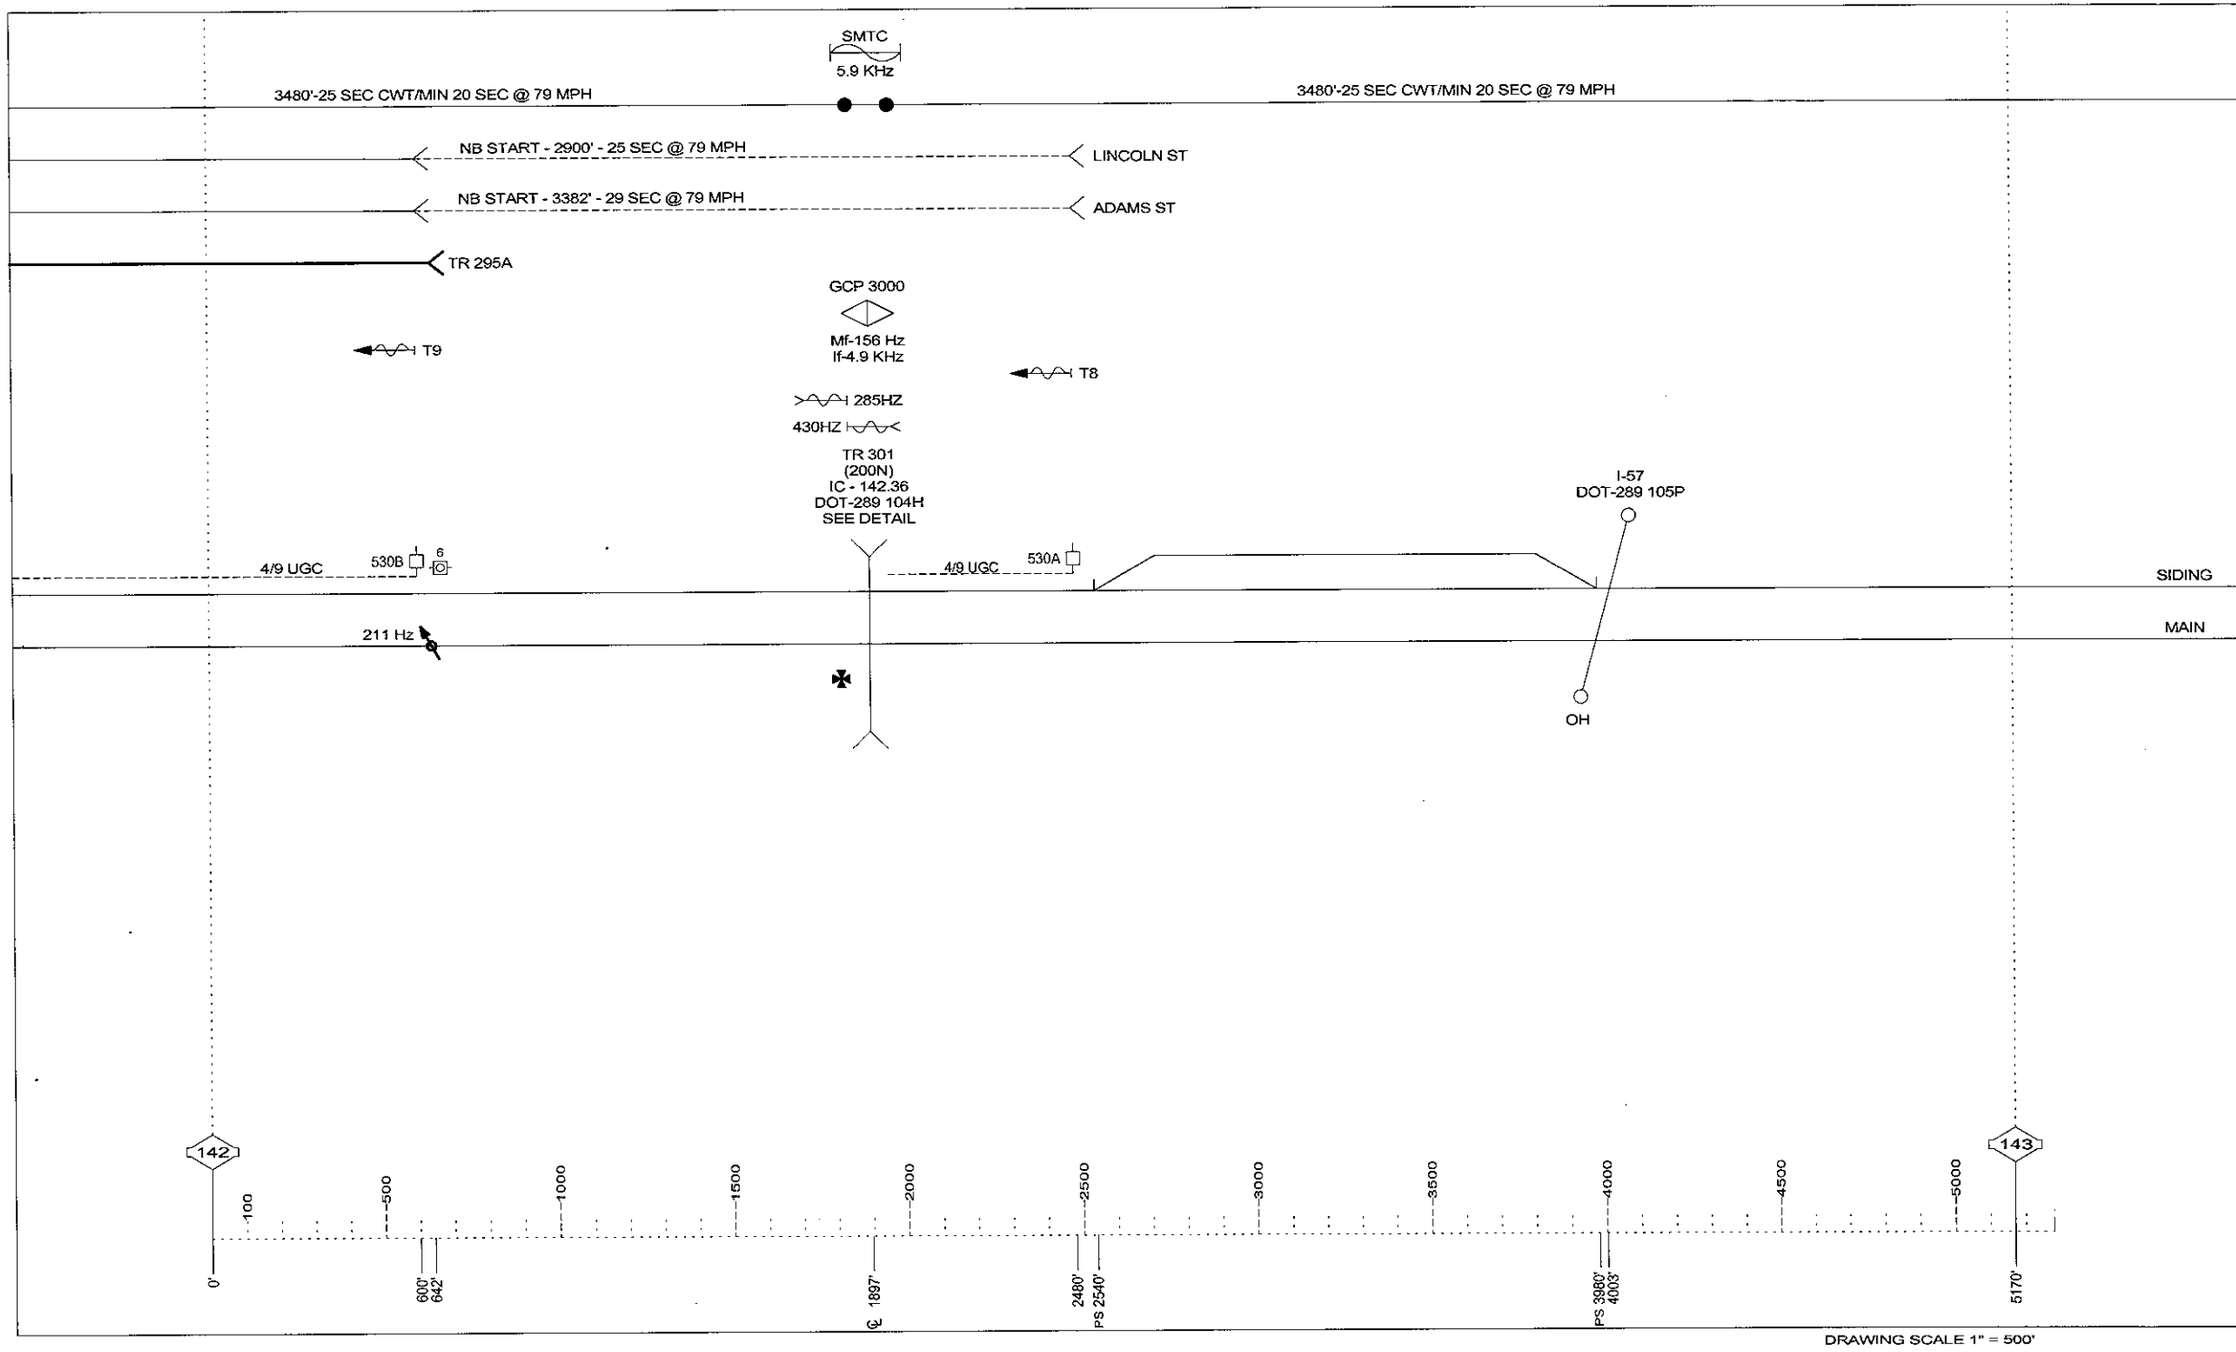

EXHIBIT B, P. 6