EXHIBIT B-3

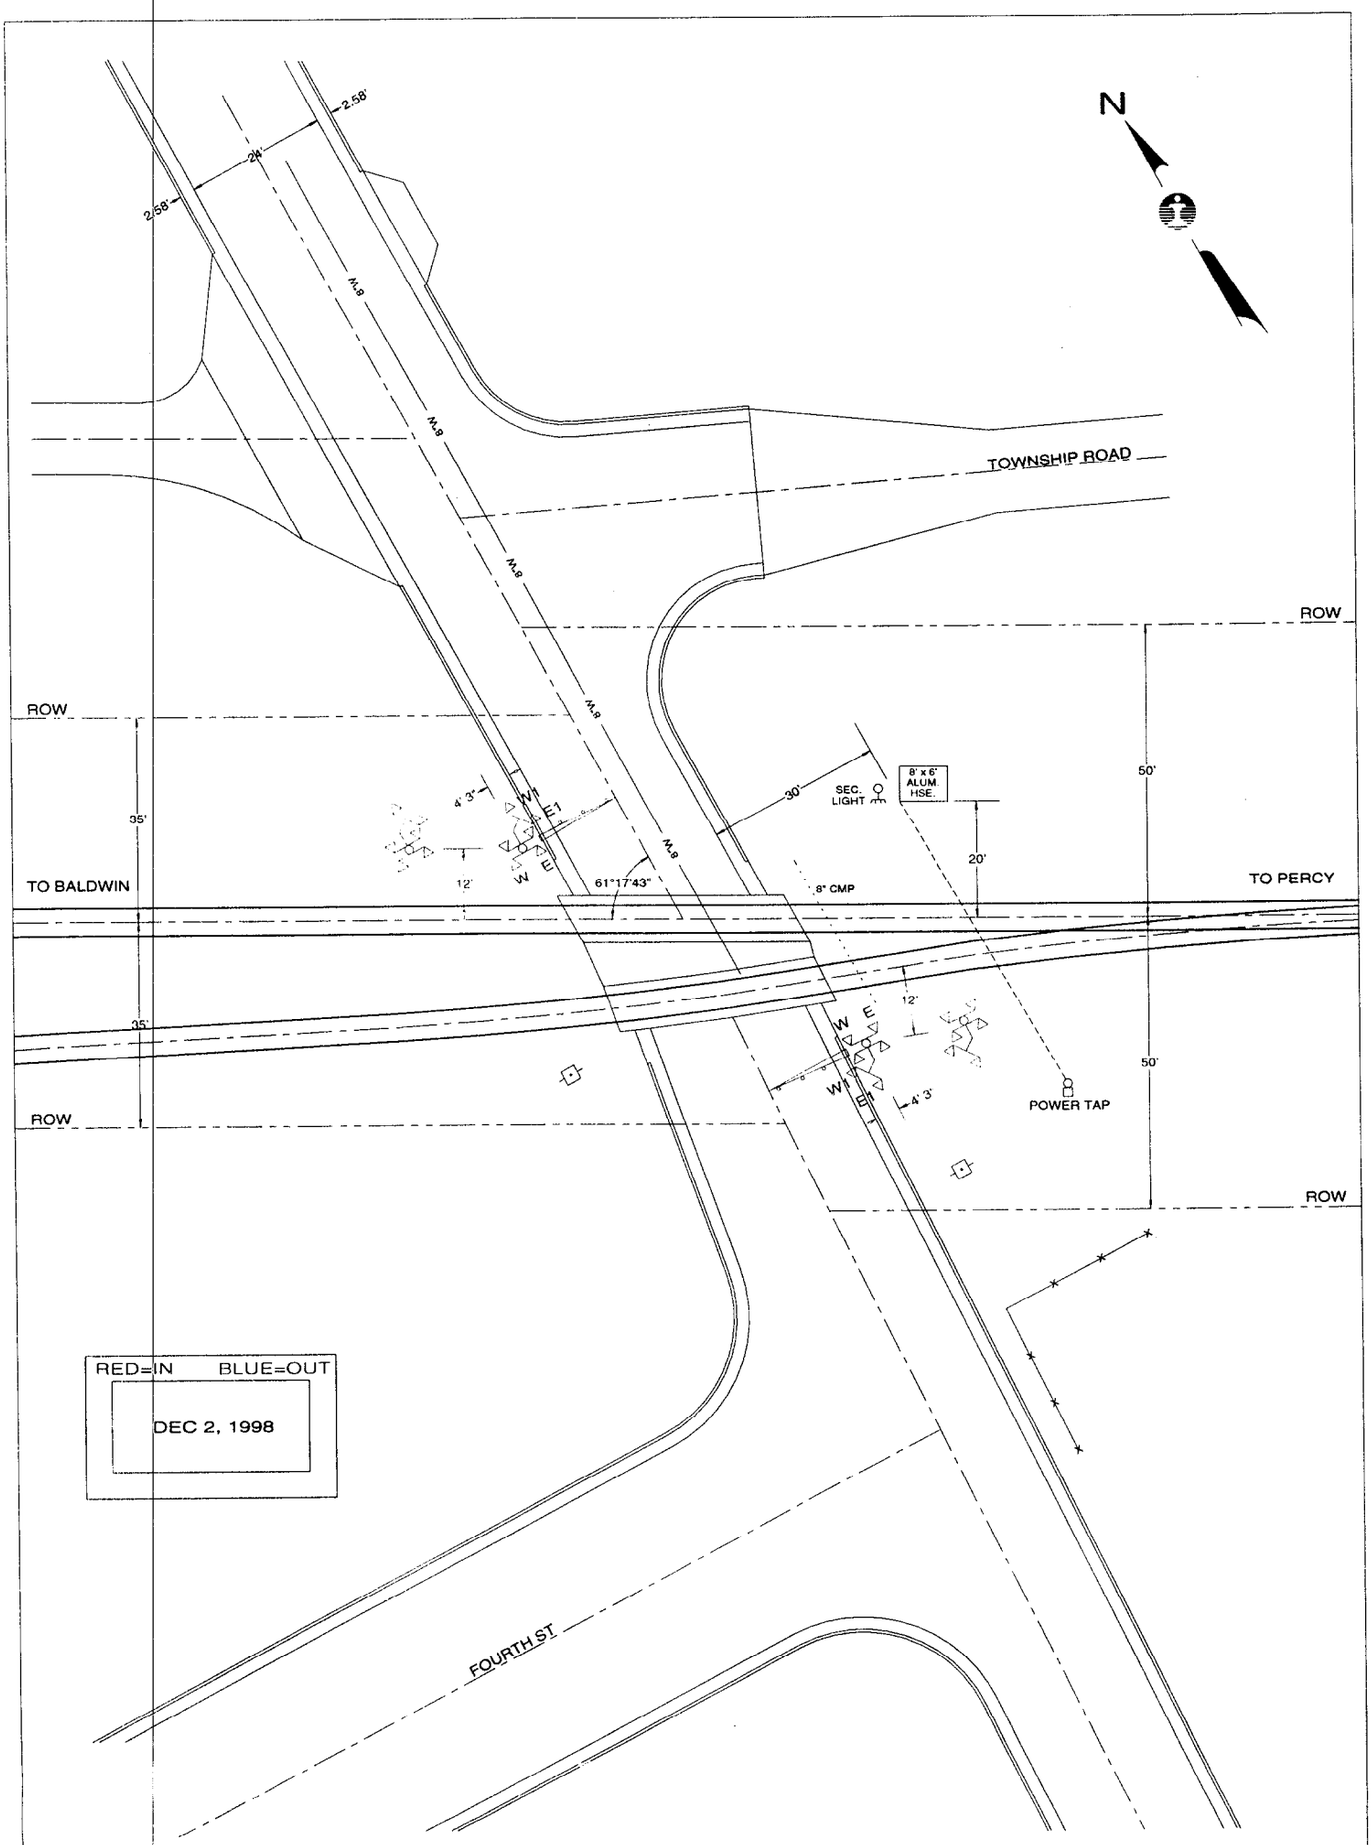

QUADRANT	NW	SE
STANDARD AFLS	REMOVE	REMOVE
CANTILEVER, FT.	-	-
GATE, FT.	18	18
ADDED LIGHTS	45°	45°
BARRICADE	-	-
MULTI-TK SIGN	-	-
BELL	X	-
REVISIONS		

E:\DWG\SPA\58978X

Illinois Central

COMMUNICATIONS & SIGNALS, ENGINEERING DEPARTMENT

CITY & STATE: SPARTA, IL		SD 1022 X
CROSSING: BURNS AVE		DATE: DEC 2, 1998
IC - 589.78 - MM	DOT - 294 794W	
NORTHERN REGION	SPARTA DISTRICT	
IN SERVICE	SCALE: 1"=30'	DRAWN BY: AVS