AmerenIP Ex. 2.6

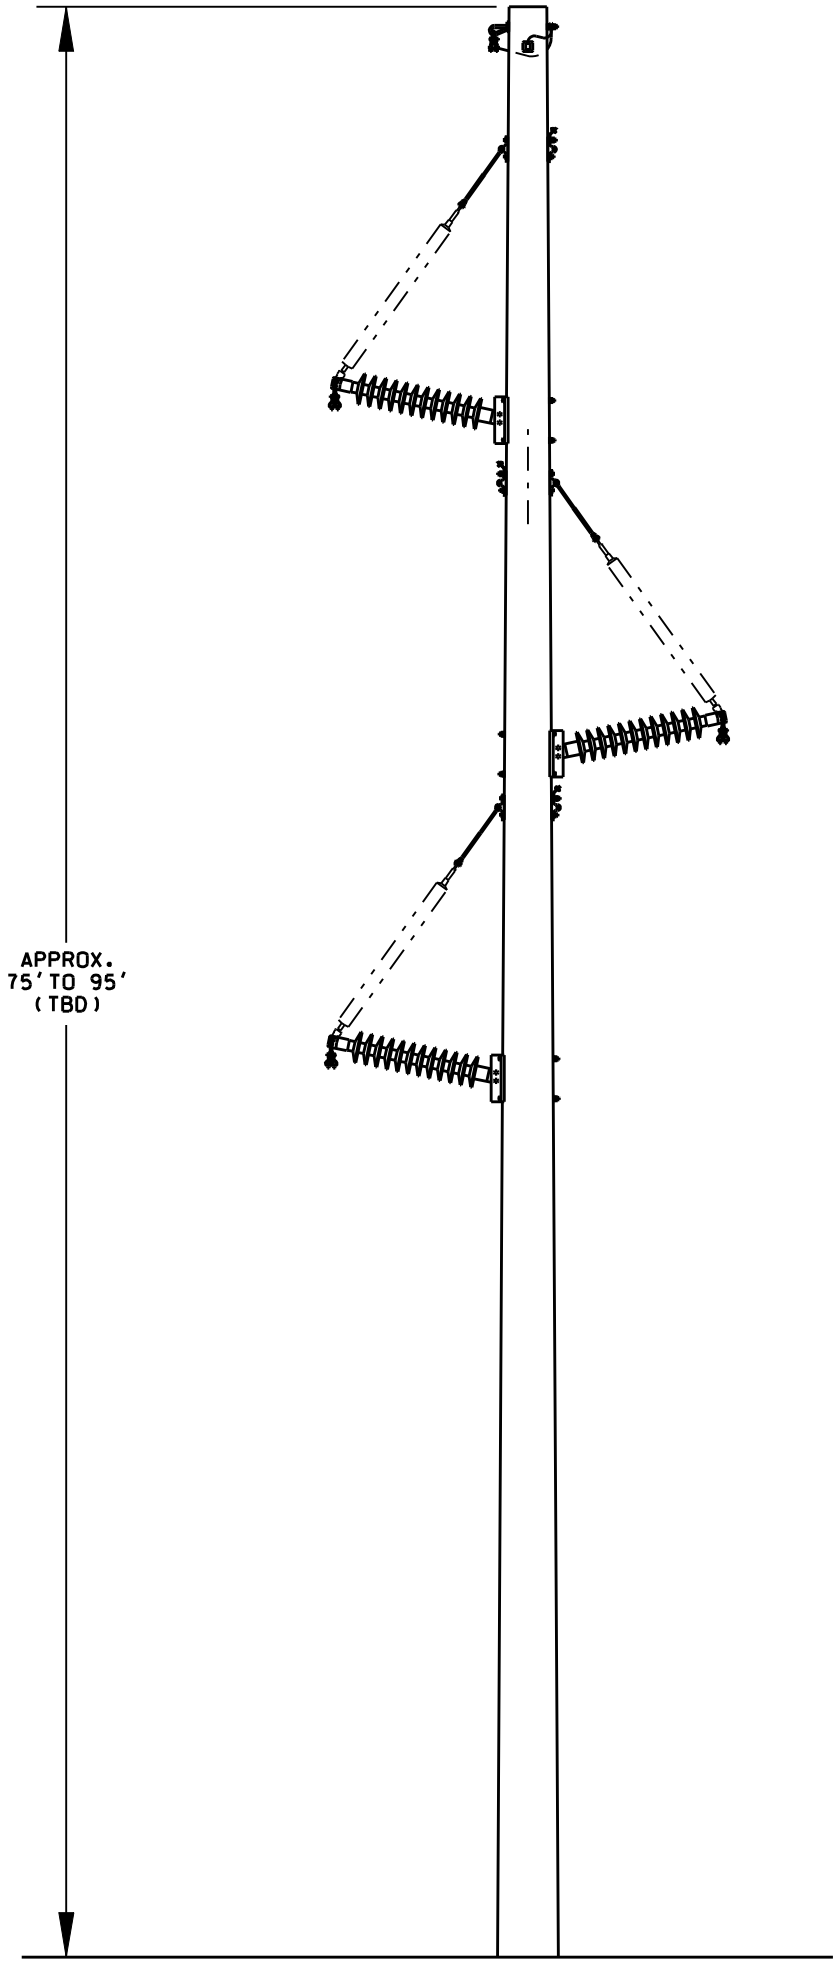

PREPARED FOR AmerenIP DECATUR, ILLINOIS

PROPOSED SPB-1F STEEL POLE
TRANSMISSION STRUCTURE
RISING SUB. TO BONDVILLE RT. 10 SUB.
138KV. LINE

ENG	DRF WJM	DATE 3-29-2005
DSGN	CKD	SCALE NONE
REVR	PLOTTED 9-09-2005	EXHIBIT 2.6
PM		

AIP_85x11.DGN