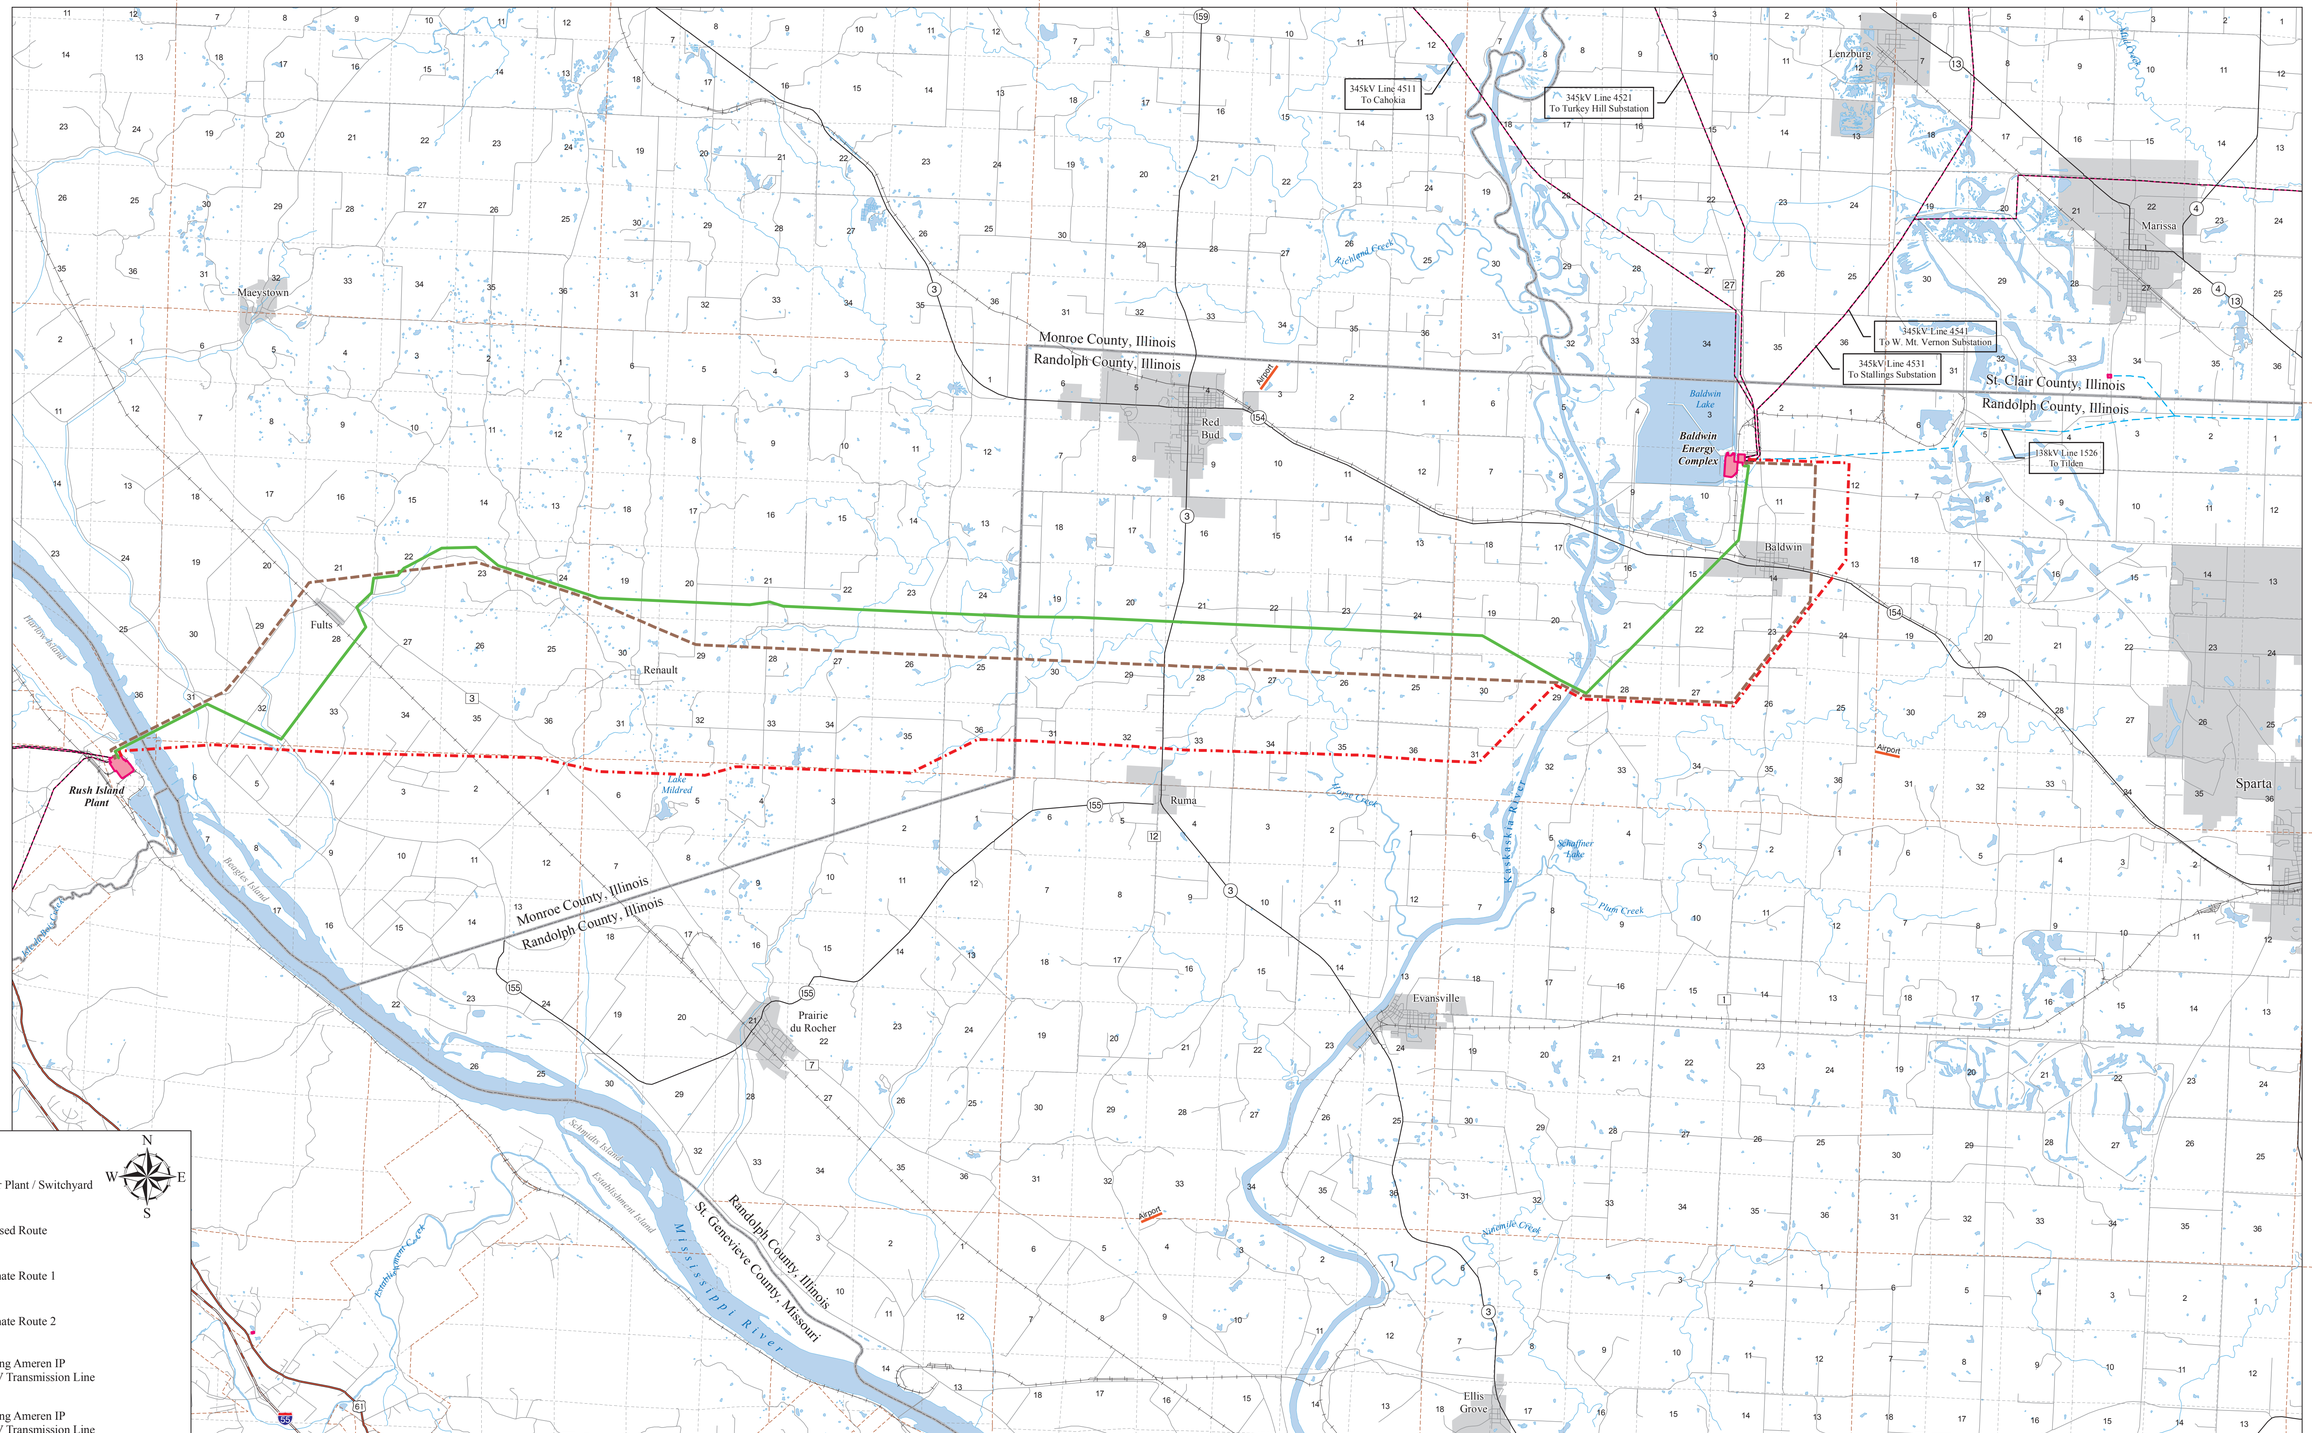

Legend

- Power Plant / Switchyard
- Proposed Route
- Alternate Route 1
- Alternate Route 2
- Existing Ameren IP 345kV Transmission Line
- Existing Ameren IP 138kV Transmission Line

N E S W

REVISION STATUS: □ - CONSTRUCTION □ - RECORD

NO	DATE	DRF	DESCRIPTION	E	C	A	NO	DATE	DRF	DESCRIPTION	E	C	A
1	01-12-06	PE	Proposed Route Realignment through Baldwin	TJD									
2	05-05-06	PE	Proposed Route Realignment on West End	TJD									

NOTES

AmerenIP Exhibit 6.1

REFERENCES

NOTICE OF LIMITED RESPONSIBILITY

THE RESPONSIBILITY OF THE UNDERSIGNED ENGINEER IS LIMITED TO THE DESIGN WORK SHOWN ON PROJECT DRAWINGS AND DOCUMENTS BEARING HIS/HER SEAL, SIGNATURE OR INITIALS. HE/SHE DOES NOT HAVE AUTHORITY OVER THE PROJECT AS A WHOLE. THE UNDERSIGNED DISCLAIMS ANY RESPONSIBILITY FOR WORK DONE UNDER SUBSEQUENT REVISIONS AND ANY OTHER DOCUMENTS ASSOCIATED WITH THE PROJECT WHICH DO NOT BEAR HIS/HER SEAL, SIGNATURE OR INITIALS.

Ameren ST. LOUIS, MISSOURI

PREPARED FOR AmerenIP DECATUR, ILLINOIS

LINE LOCATION MAP
BALDWIN - RUSH ISLAND
LINE 4585

ENG XX	DRF XX	DATE XX
DSGN	CKD	SCALE NONE
REVR	PLOTTED XX	E-4585-81.1-2
PM		

E-4585-81.1-2

COMPUTER DWG. - DO NOT REVISE MANUALLY

AIP_36X24.DGN