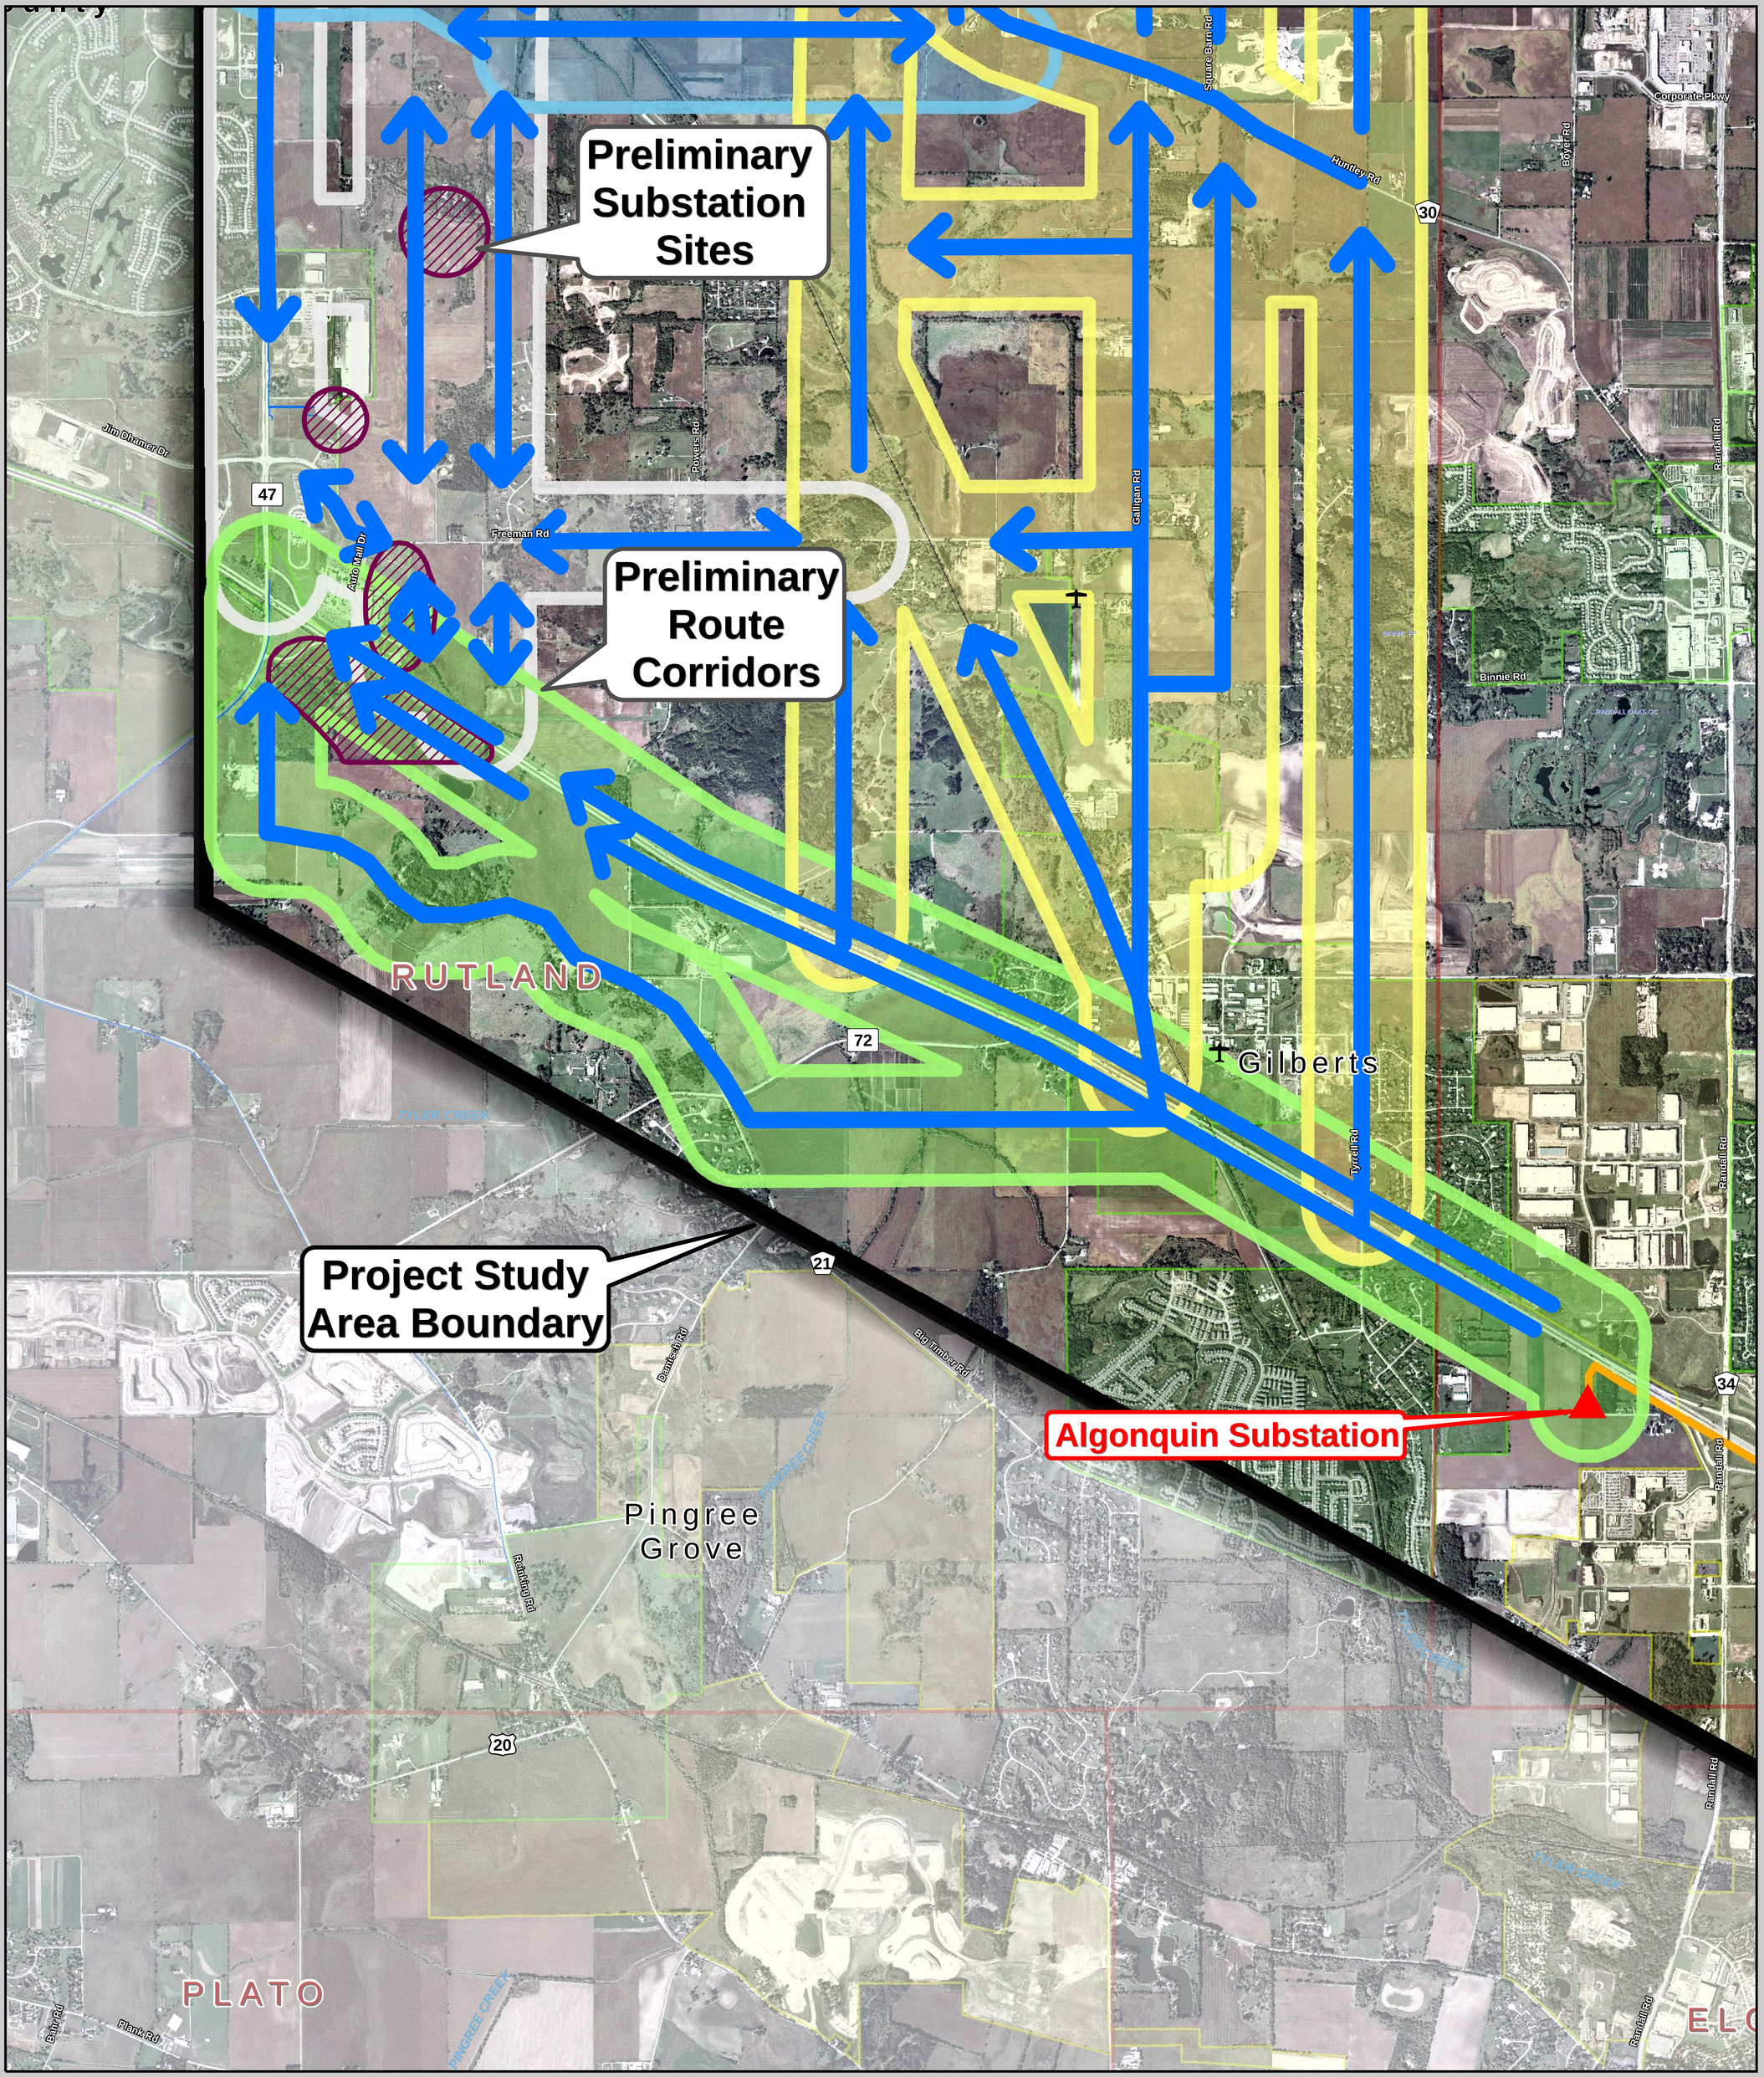

Legend

- Airport / Airfield
- Existing 138 kV Substation
- Existing 138 kV Transmission Line
- Existing 34 kV Distribution Line
- City
- Village
- Township
- County Boundary
- Preliminary Substation Site
- Project Study Area Boundary
- North Preliminary Route Corridor
- East Preliminary Route Corridor
- West Preliminary Route Corridor
- South Preliminary Route Corridor

N W E S

Miles

0 0.25 0.5 0.75

PRELIMINARY ROUTES
Rutland South

Designed By:	SJW/DM	**Date Drawn:**	March 10, 2006
Drawn By:	CJV	**Sheet:**	1 of 1
Checked By:	CJV/DM		
File:	AerialPrelimRoutesDissolve.mxd		

ComEd
An Exelon Company