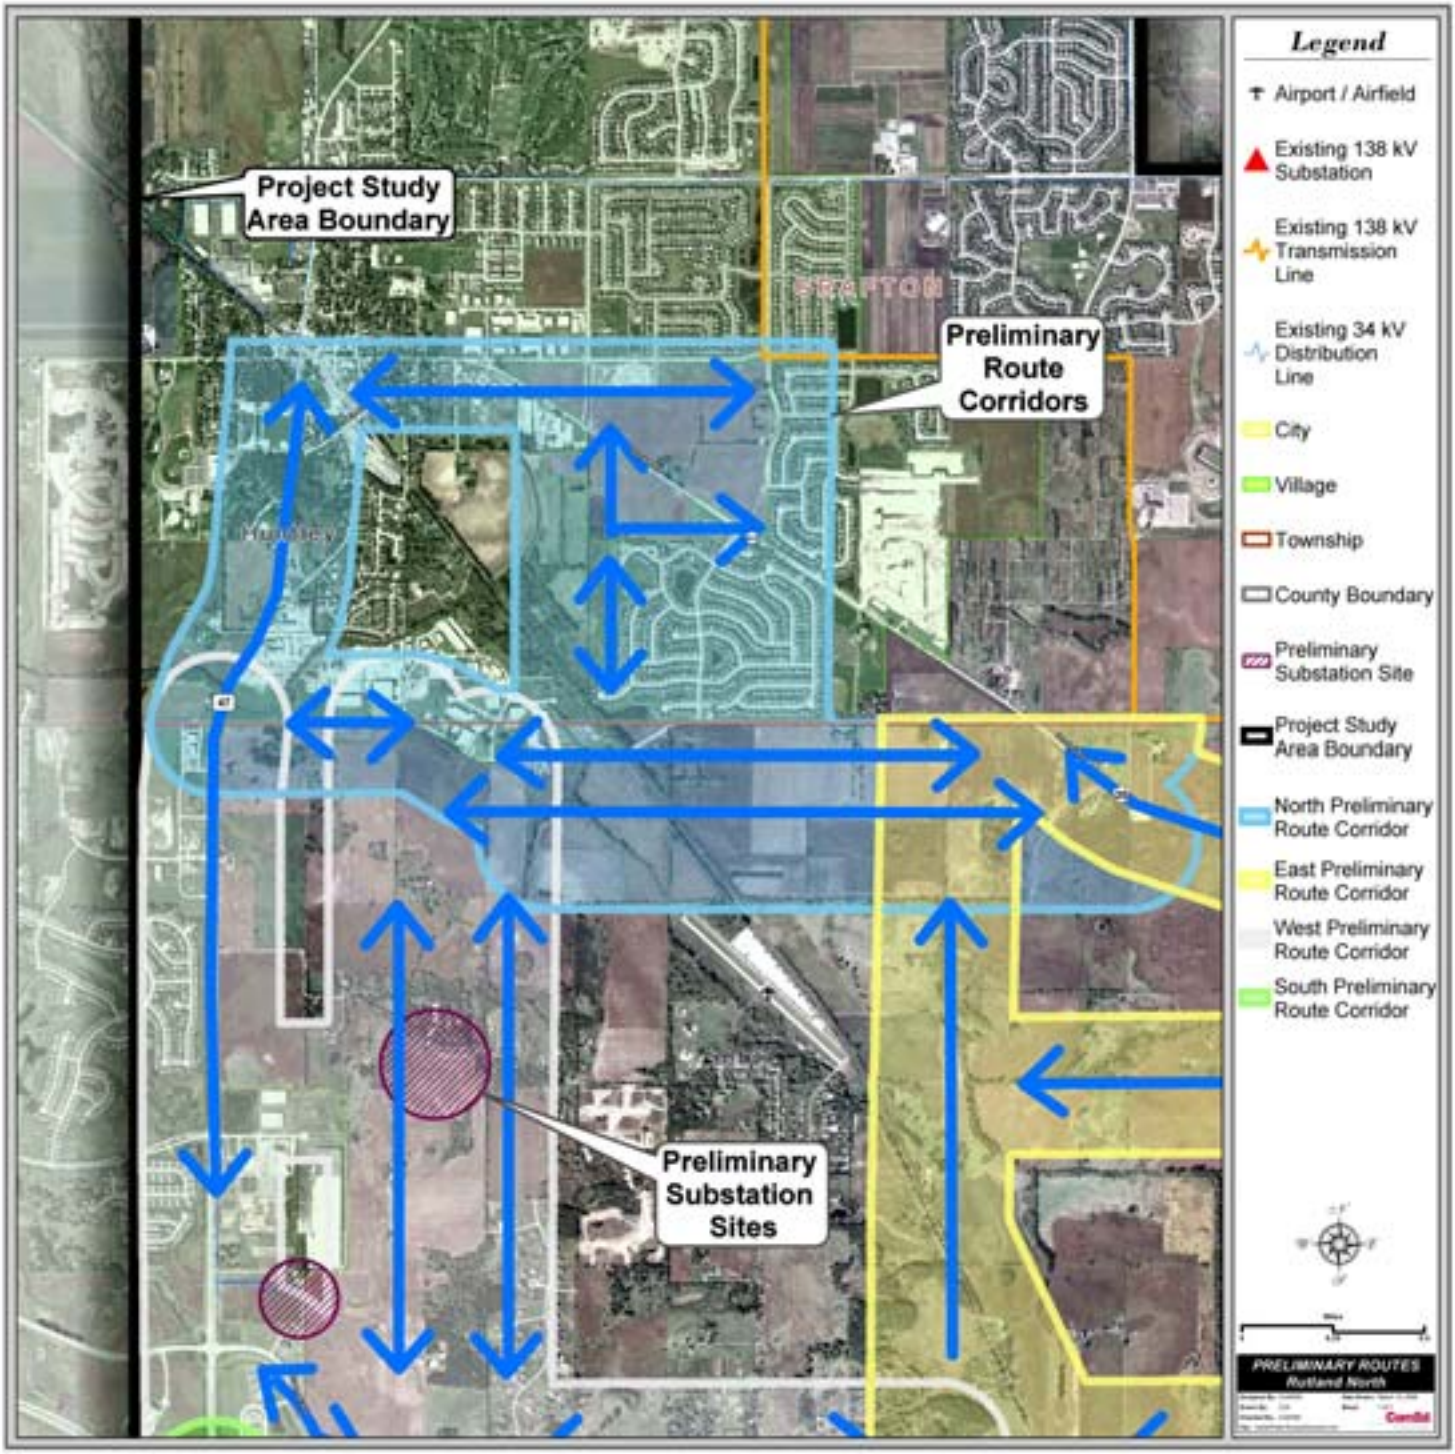
Project Study Area Boundary
Preliminary Route Corridors
Preliminary Substation Sites
Legend
Airport / Airfield
Existing 138 kV Substation
Existing 138 kV Transmission Line
Existing 34 kV Distribution Line
City
Village
Township
County Boundary
Preliminary Substation Site
Project Study Area Boundary
North Preliminary Route Corridor
East Preliminary Route Corridor
West Preliminary Route Corridor
South Preliminary Route Corridor
PRELIMINARY ROUTES
Rutland North

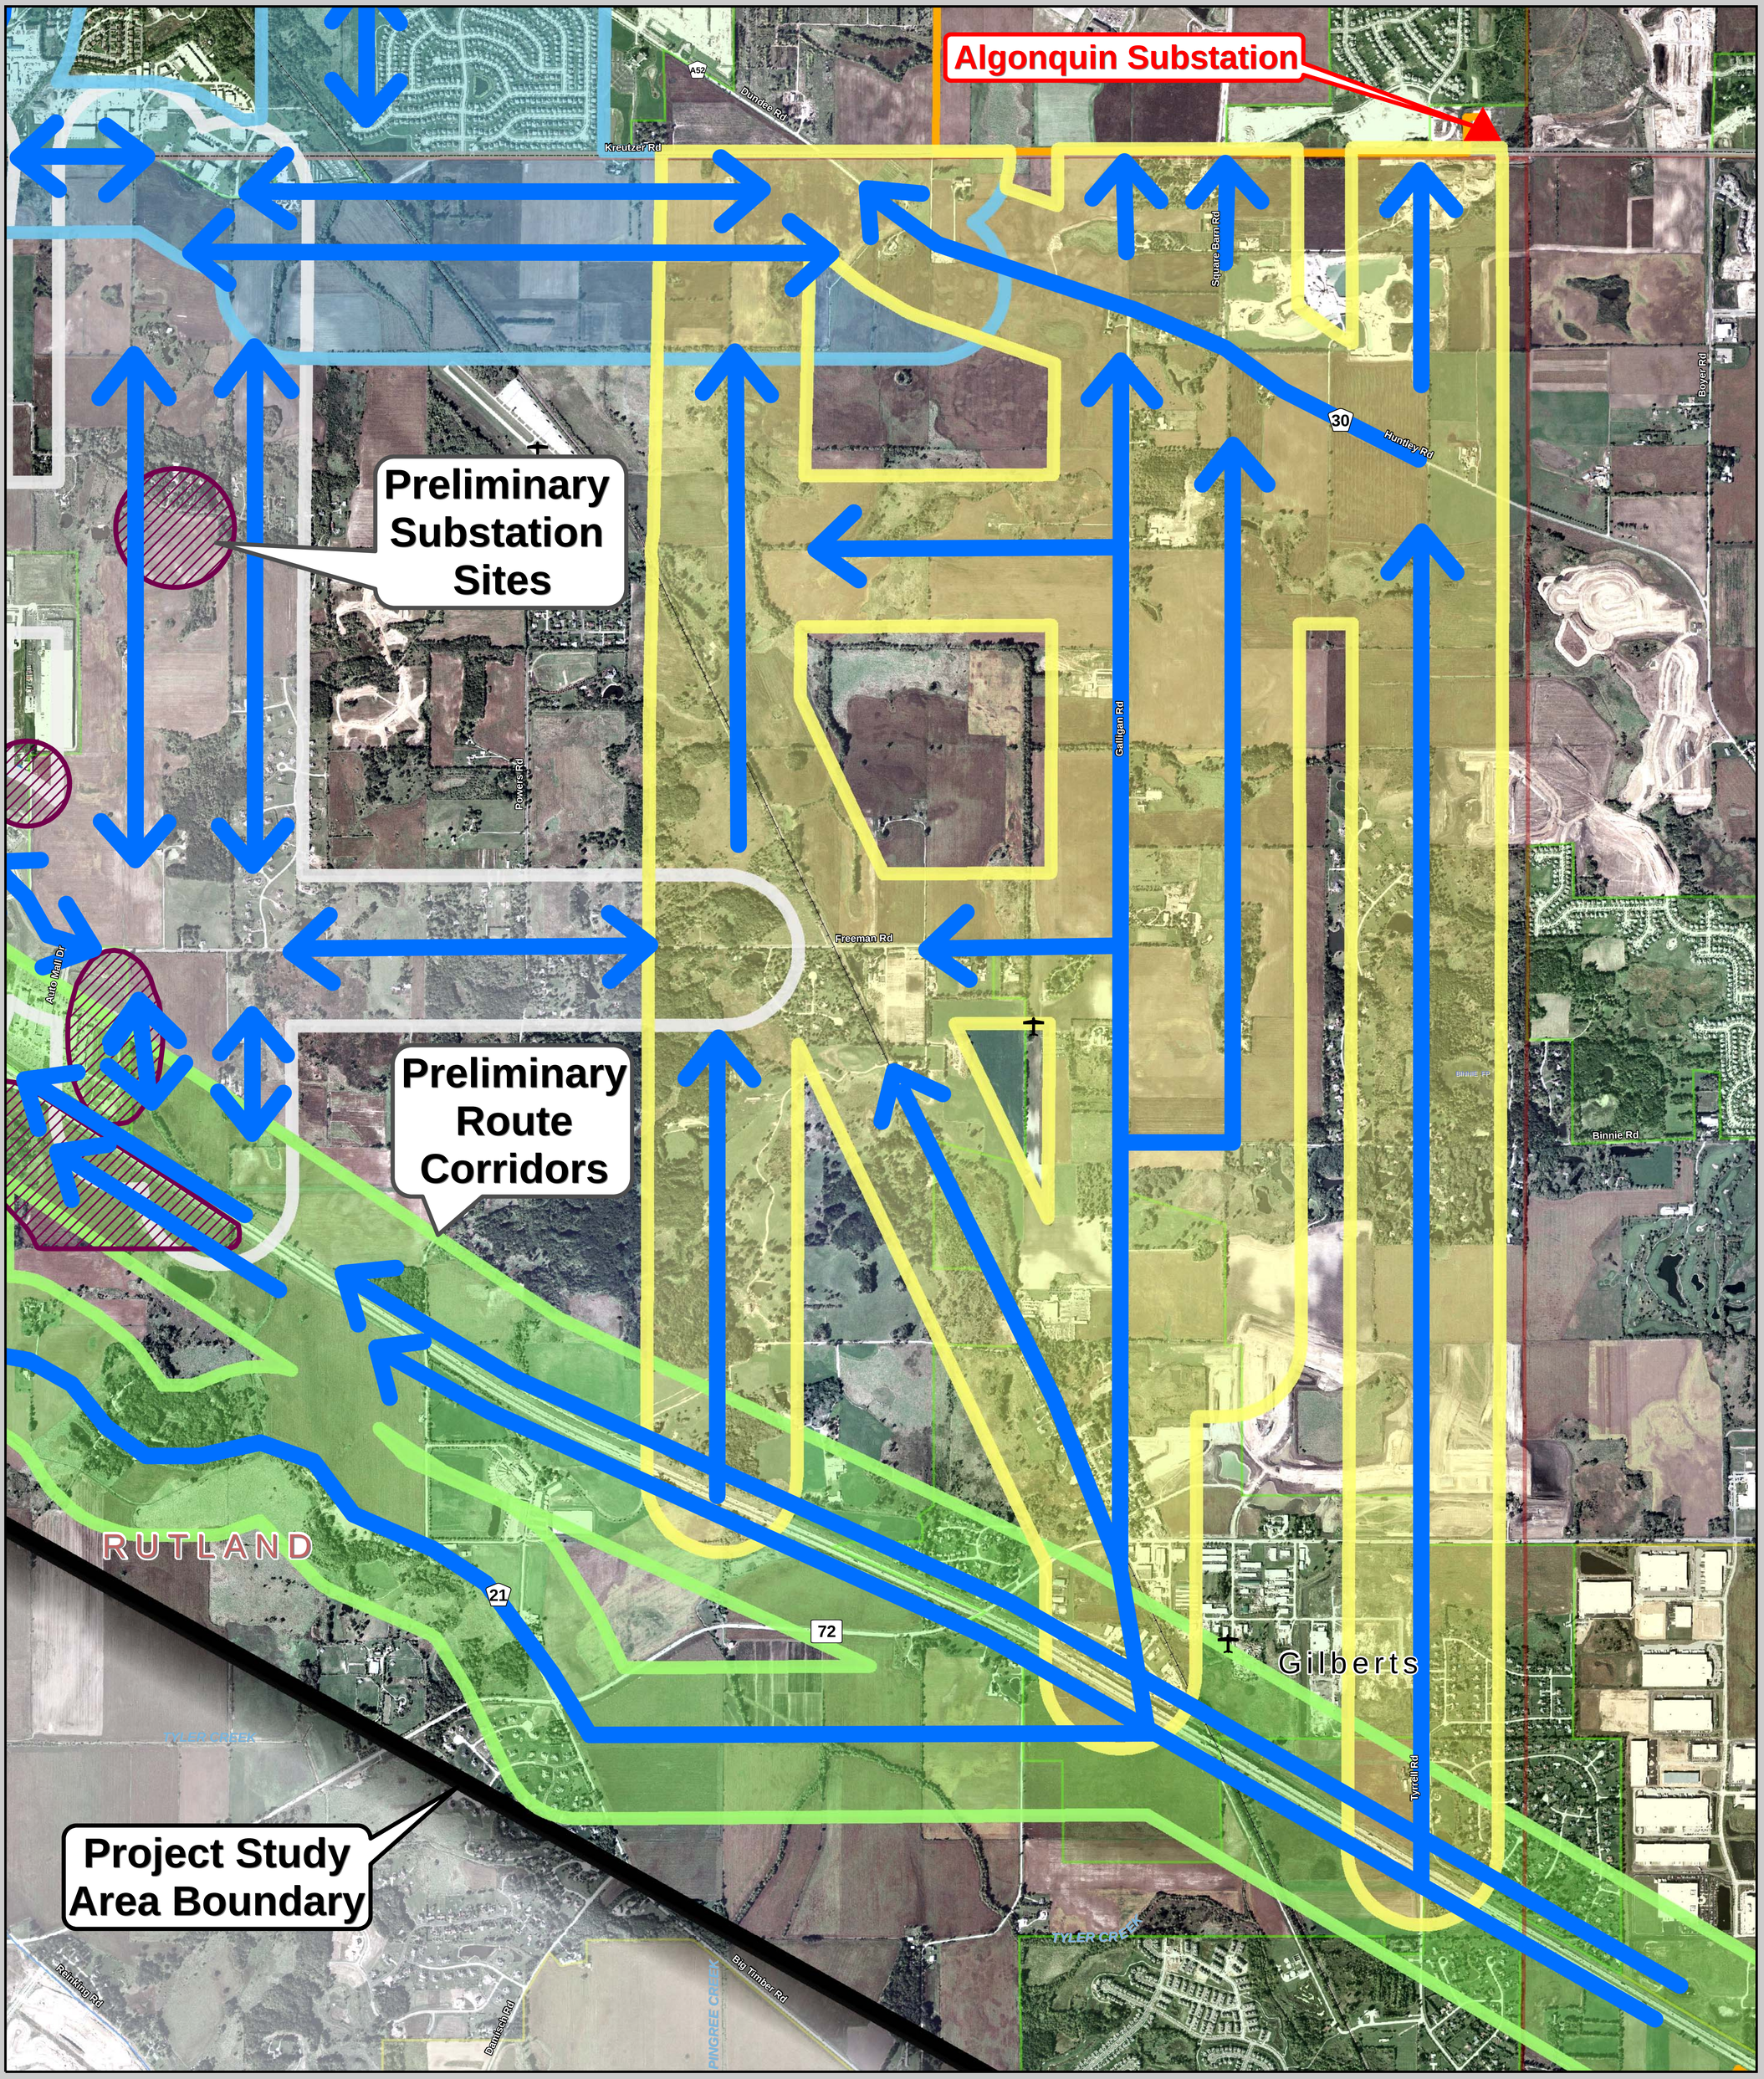

Legend

- Airport / Airfield
- Existing 138 kV Substation
- Existing 138 kV Transmission Line
- Existing 34 kV Distribution Line
- City
- Village
- Township
- County Boundary
- Preliminary Substation Site
- Project Study Area Boundary
- North Preliminary Route Corridor
- East Preliminary Route Corridor
- West Preliminary Route Corridor
- South Preliminary Route Corridor

N W E S

Miles
0 0.2 0.4 0.6

PRELIMINARY ROUTES
Rutland Central East

Designed By:	SJW/DM	**Date Drawn:**	March 10, 2006
Drawn By:	CJV	**Sheet:**	1 of 1
Checked By:	CJV/DM		
File:	AerialPrelimRoutesDissolve.mxd		

ComEd
An Exelon Company

Station 5

Process and Schedule:

Stakeholder/Public Involvement, Regulatory