CONTRACT NO. _____

F.A. RTE.	SECTION	COUNTY	TOTAL SHEETS	SHEET NO.
----	06-00025-00-BT	McCLEAN	----	----
STA.	76+00	TO STA.	81+00	
FED. ROAD DIST. NO.	ILLINOIS	FED. AID PROJECT		

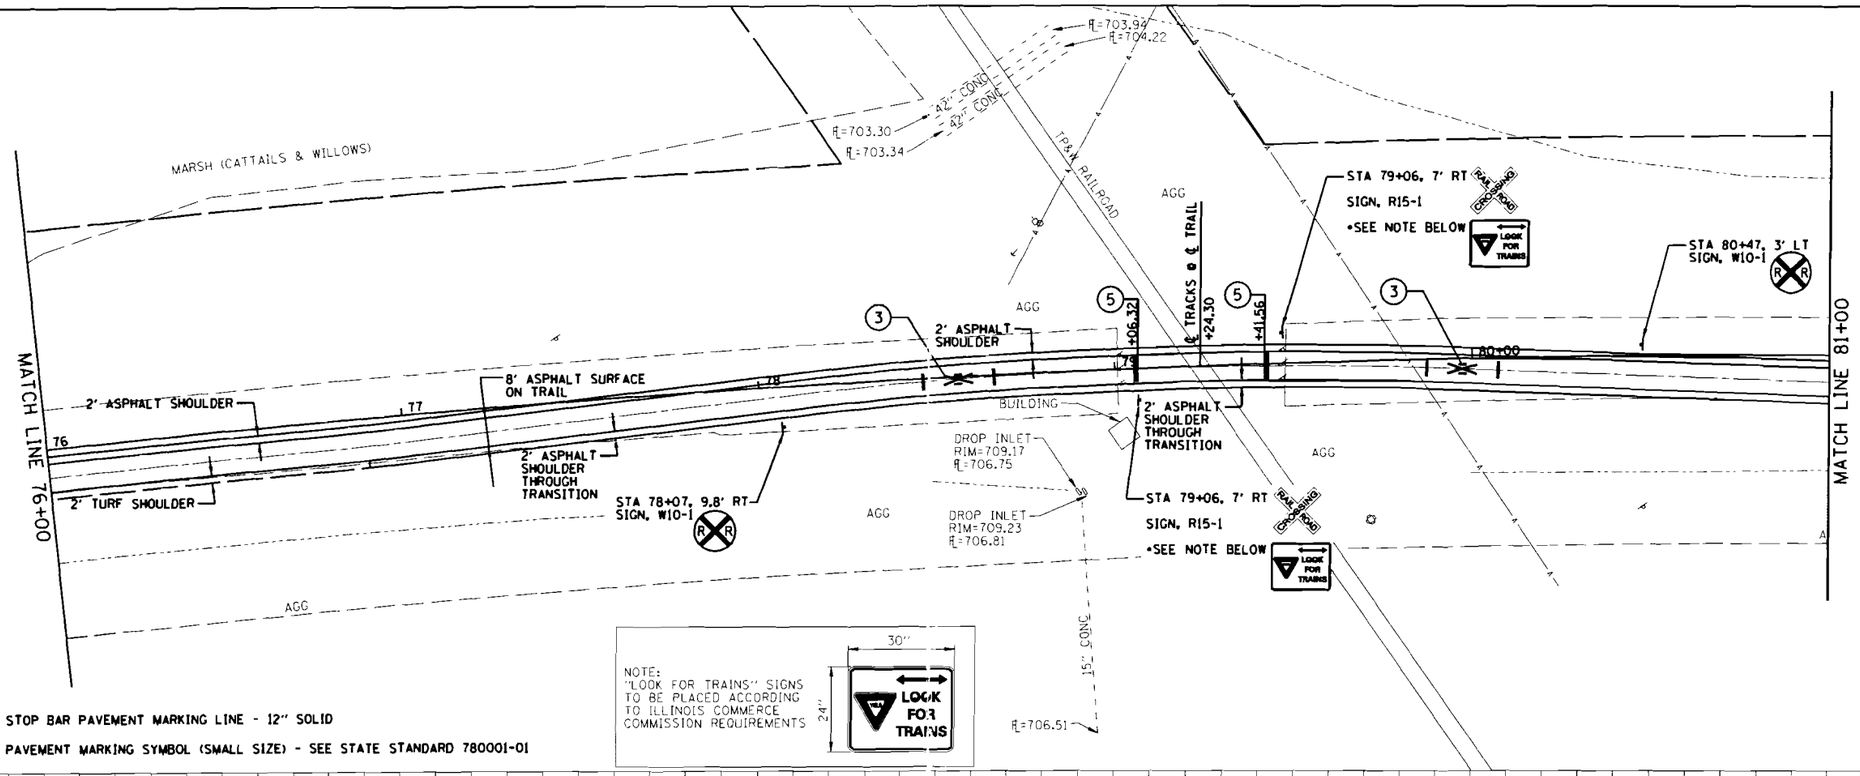

③ WHITE PAINT STOP BAR PAVEMENT MARKING LINE - 12" SOLID

⑤ WHITE PAINT PAVEMENT MARKING SYMBOL (SMALL SIZE) - SEE STATE STANDARD 780001-01

NOTE:
"LOOK FOR TRAINS" SIGNS TO BE PLACED ACCORDING TO ILLINOIS COMMERCE COMMISSION REQUIREMENTS

CITY OF CHENOA, ILLINOIS
MFT SECTION 06-00025-00-BT

EXHIBIT A
RAILROAD CROSSING

DRAWN BY DVH
DATE 08/23/07
CHECKED BY DWR

Farnsworth GROUP
[illegible]

FILE NO. 24-7904
BOOK NO. 2713
SHEET NO. OF

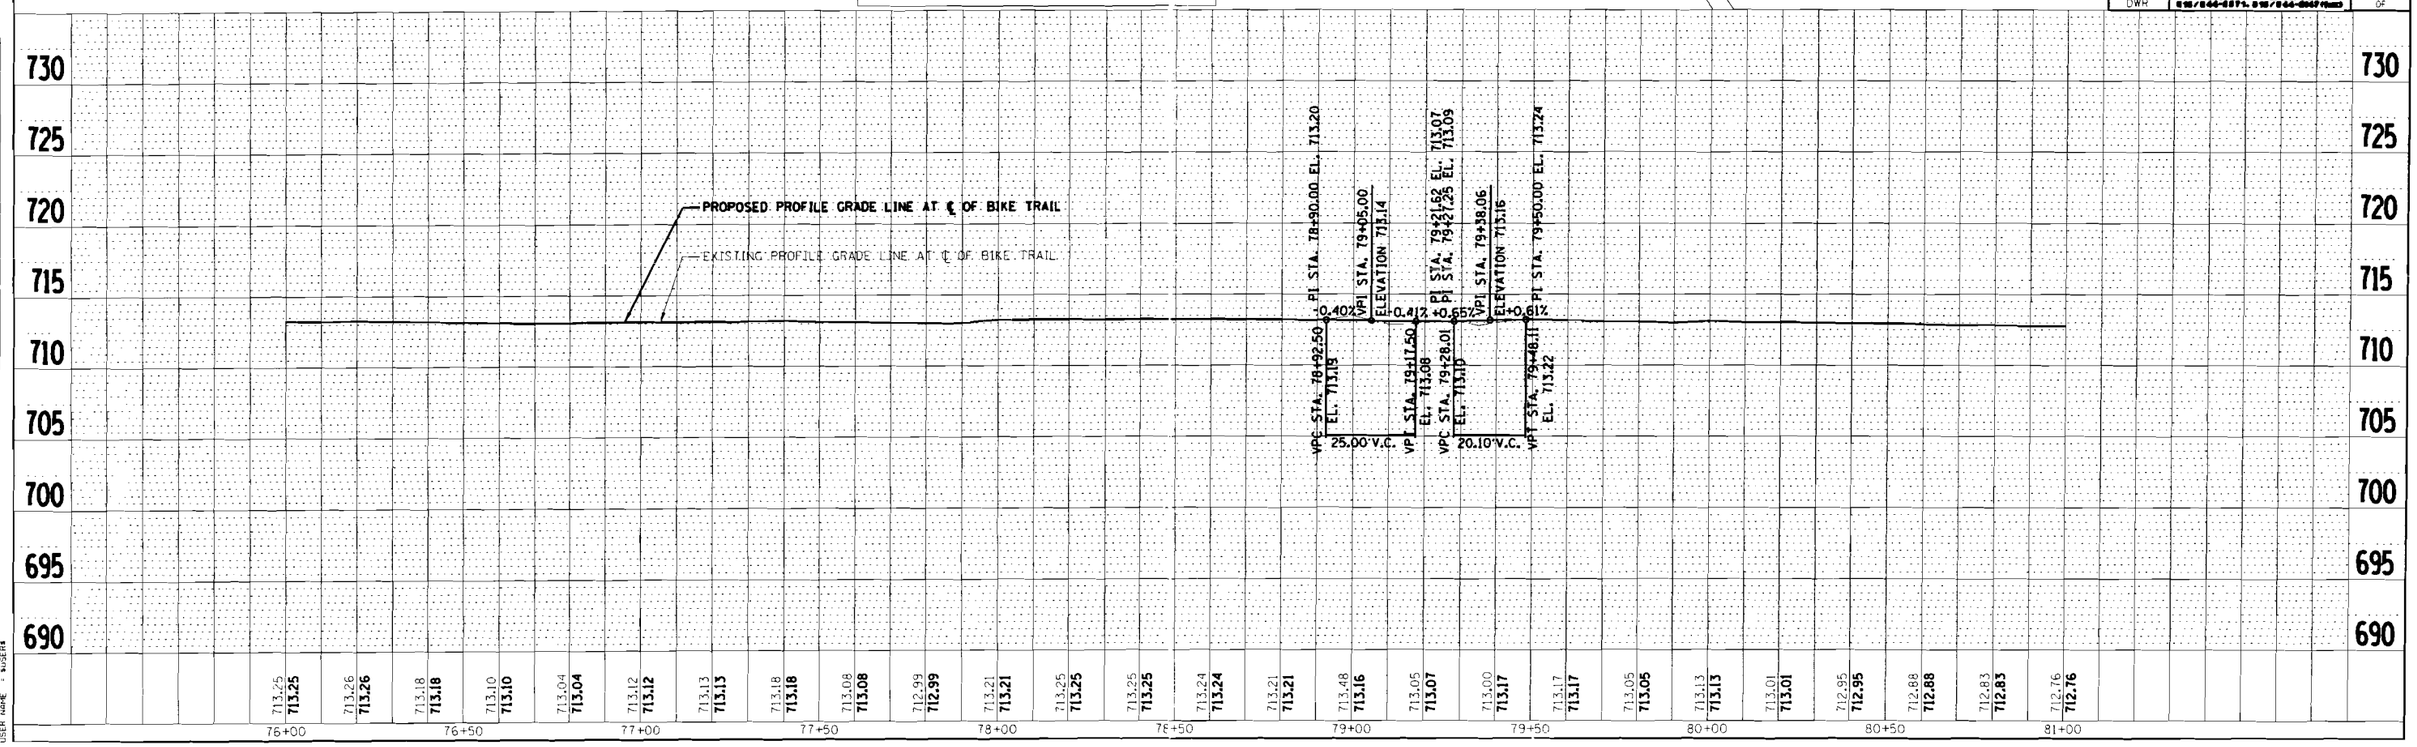

PLAN		BY	DATE
SURVEYED			
PLOTTED			
ALIGNMENT CHECKED			
GRADES CHECKED			
NOTE BOOK			
NO.	FILE NAME		

PROFILE		BY	DATE
SURVEYED			
PLOTTED			
GRADES CHECKED			
NOTE BOOK	STRUCTURE NOTATIONS CHKD		
NO.			

PLOT DATE = $DATE$
FILE NAME = $FILEL$
PLOT SCALE = $SCALEL$
USER NAME = $USER$