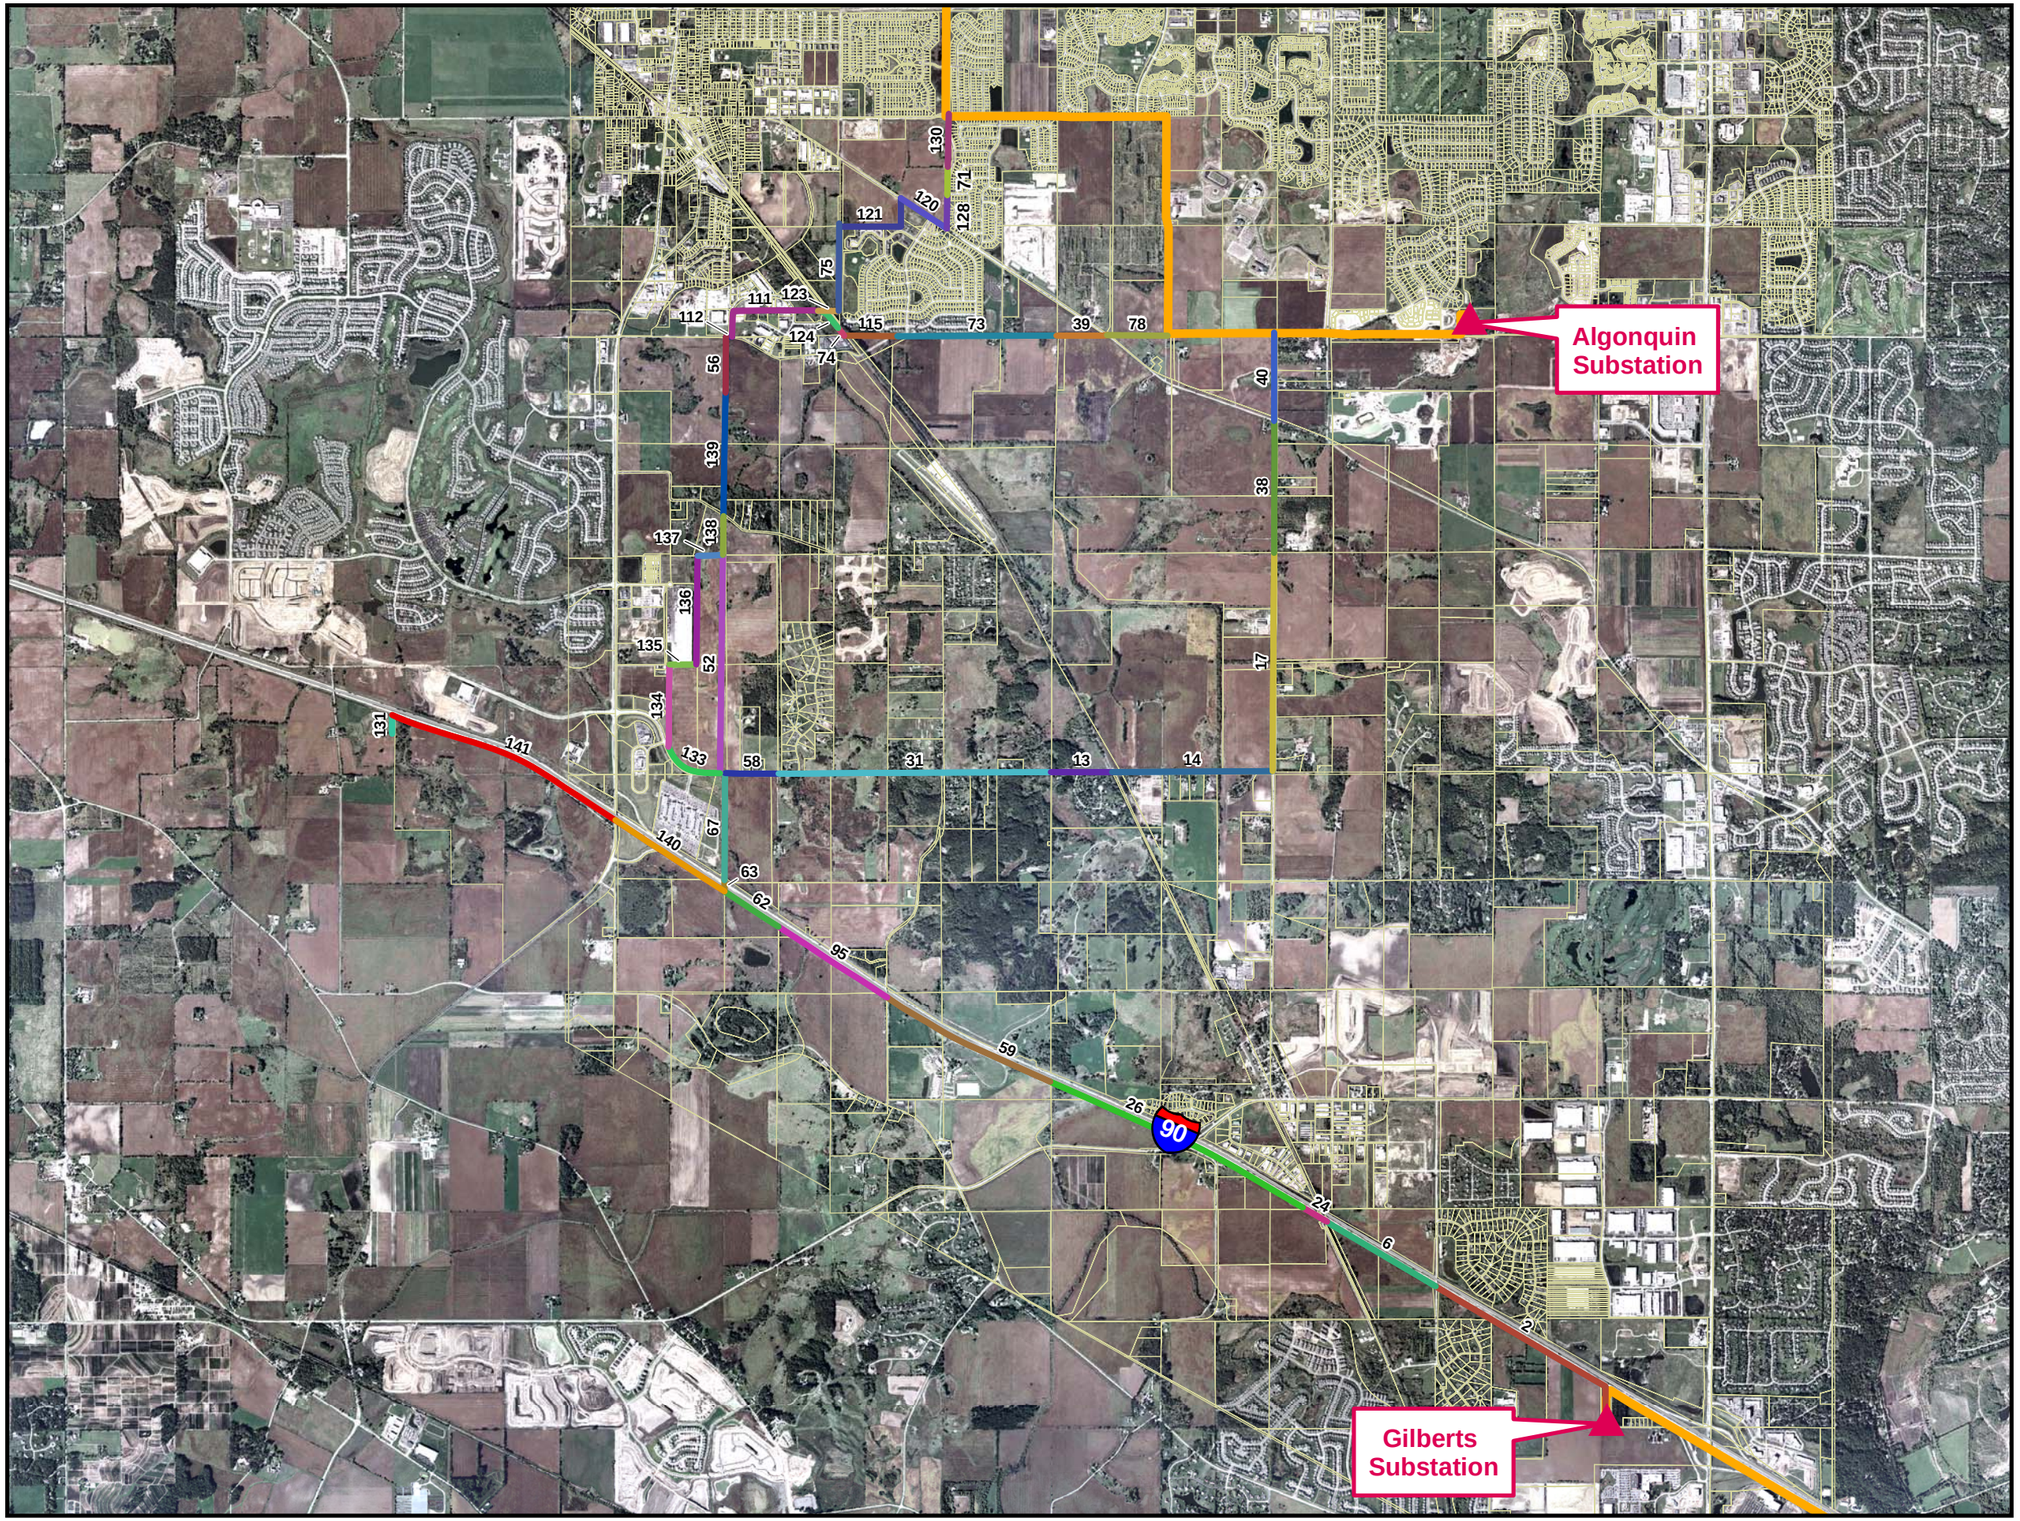

Legend

- Substation
- 138 kV Transmission Line
- Study Segments of Interest

N W E S

0 0.5 1 Miles

ROUTE DEVELOPMENT

Designed By: MK	**Date Drawn:** May 31, 2007
Drawn By: MK	**Sheet:** 1 of 1
Checked By: DM	ComEd An Exelon Company
File: Route_Comparisons_31 May 2007.mxd	