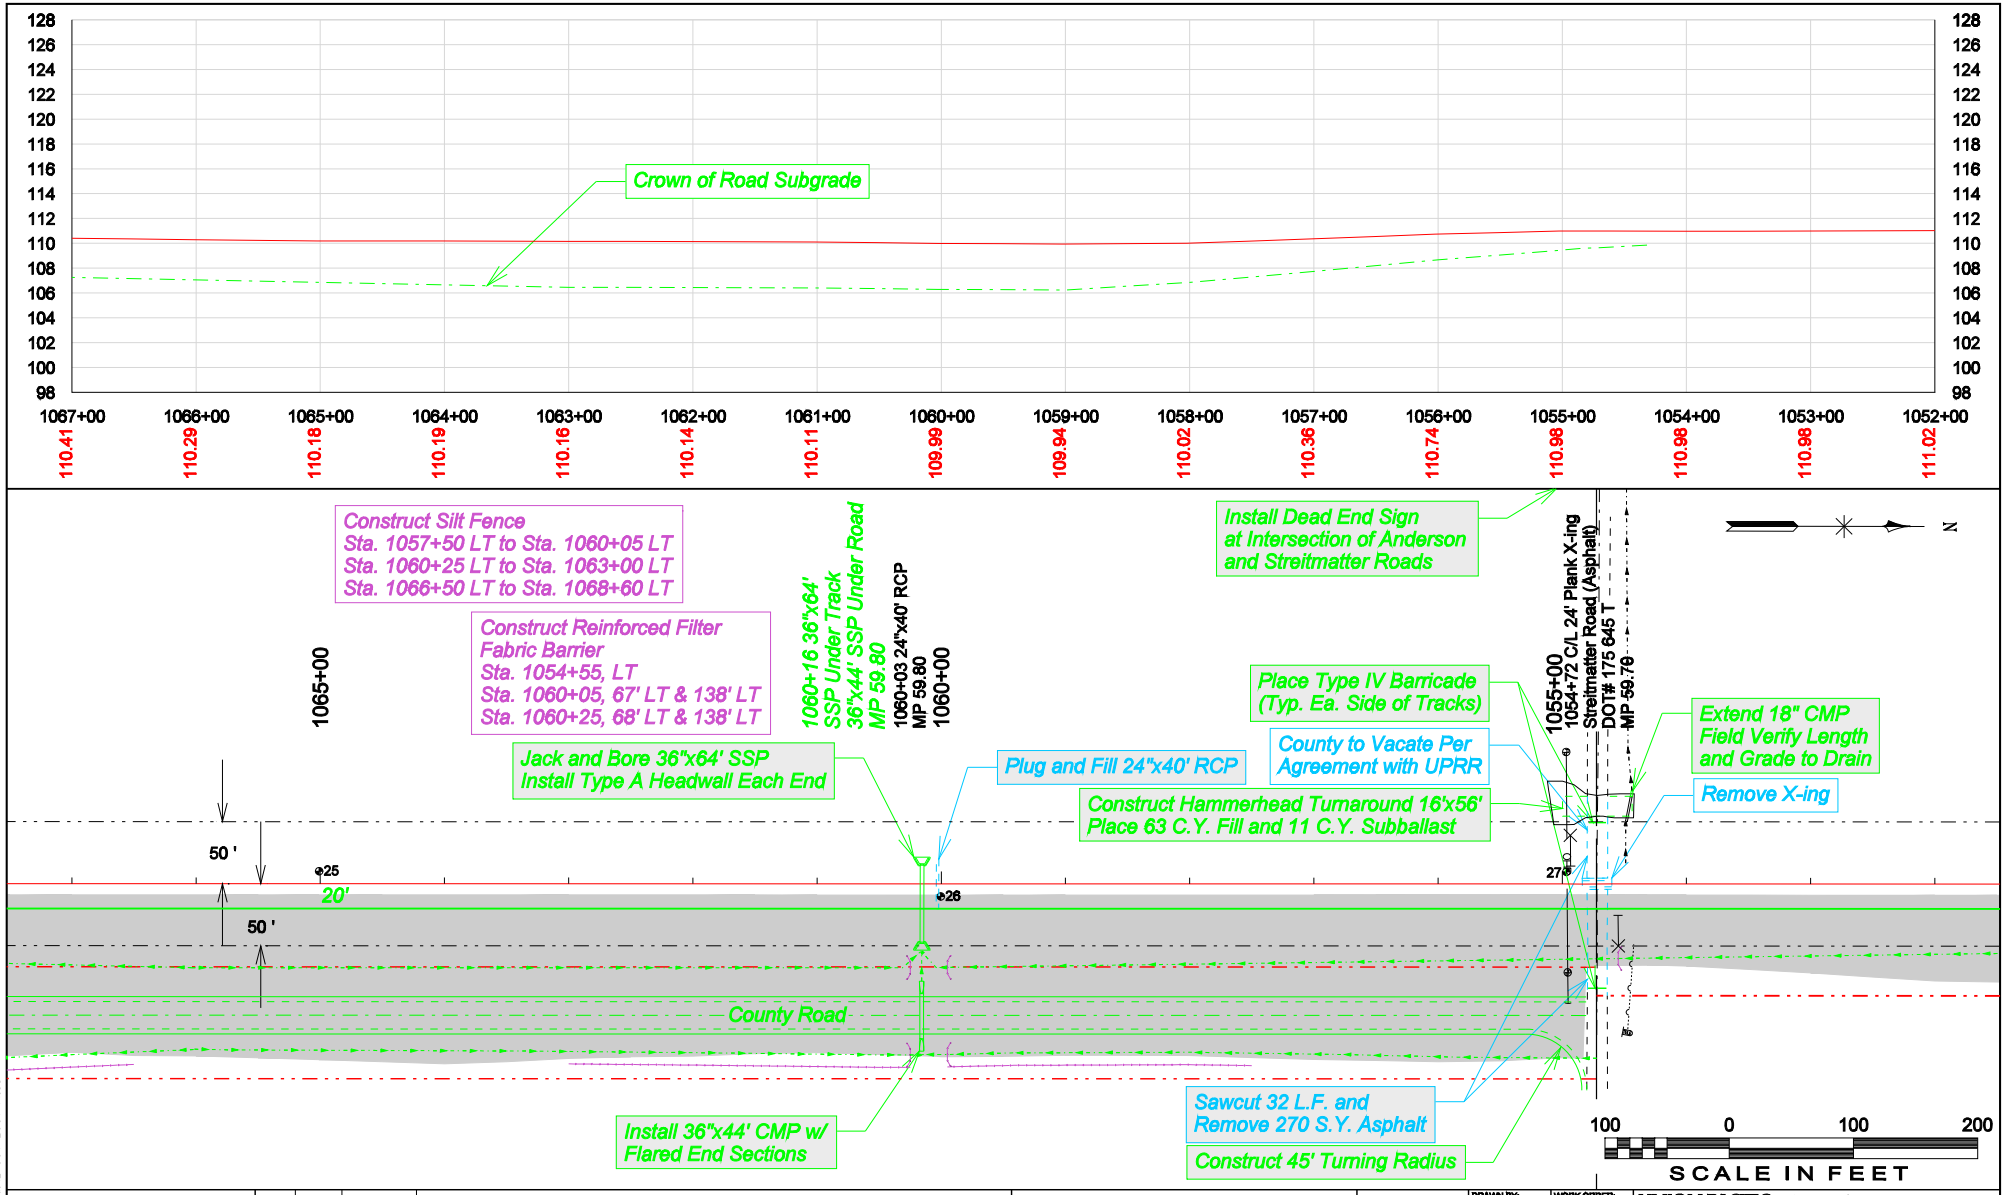

WARNING !
FIBER OPTIC CABLE ON RAILROAD R-O-W
CALL BEFORE YOU DIG
1-800-336-9193

REV. #	BY	DATE	DESCRIPTION
1	TLC	09/07/07	Added Erosion Control Information

LEGEND:
- Existing Track
- Proposed Track
- Shift Track
- Remove Track
- Proposed Grading
- Acquire R.O.W.

DRAWN BY: TLC	WORK ORDER: 59230
CHECKED BY: GBR	PID: 56897
DATE: 08/24/07	BUDGET REF: 06CP490
SCALE: AS SHOWN	SHEET NUMBER 05 of 09

UNION PACIFIC RAILROAD — Office of Assistant Vice President Engineering Design

LOCATION: Akron and Edelstein, IL
Peoria Sub. MP 58.60 to 60.94

DWG TITLE: Edelstein Siding, 9,000' Clear
Plan and Profile

Color tables:S:\CAD_Config\Bentley\Workspace\Standards\data\hilite.tbl
Pen tables:S:\CAD_Config\Bentley\Workspace\Standards\tables\Pen\Archive_Pen\fill5000.pen
(Engf502) S:\Projects\IL\Edelstein Siding\Design Files\Edelstein Siding.dgn
Plotfile Generated:12-OCT-2007 14:35

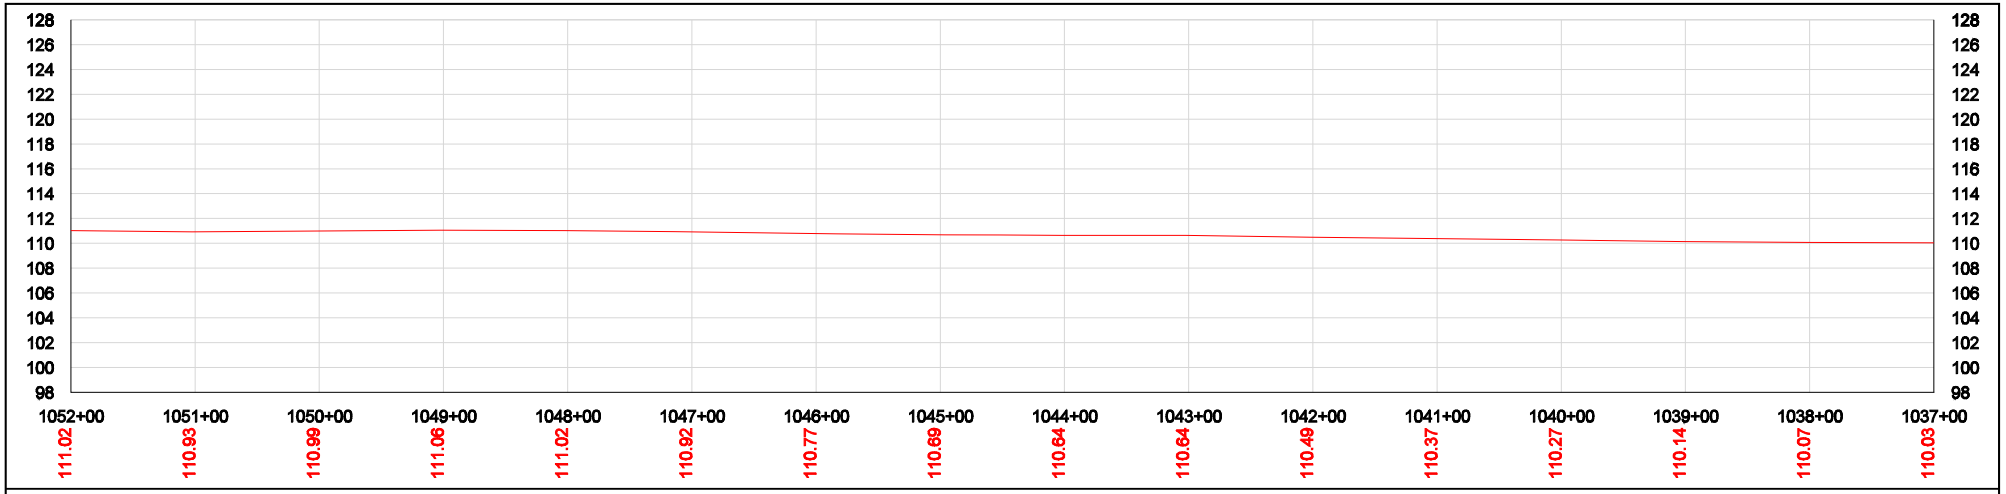

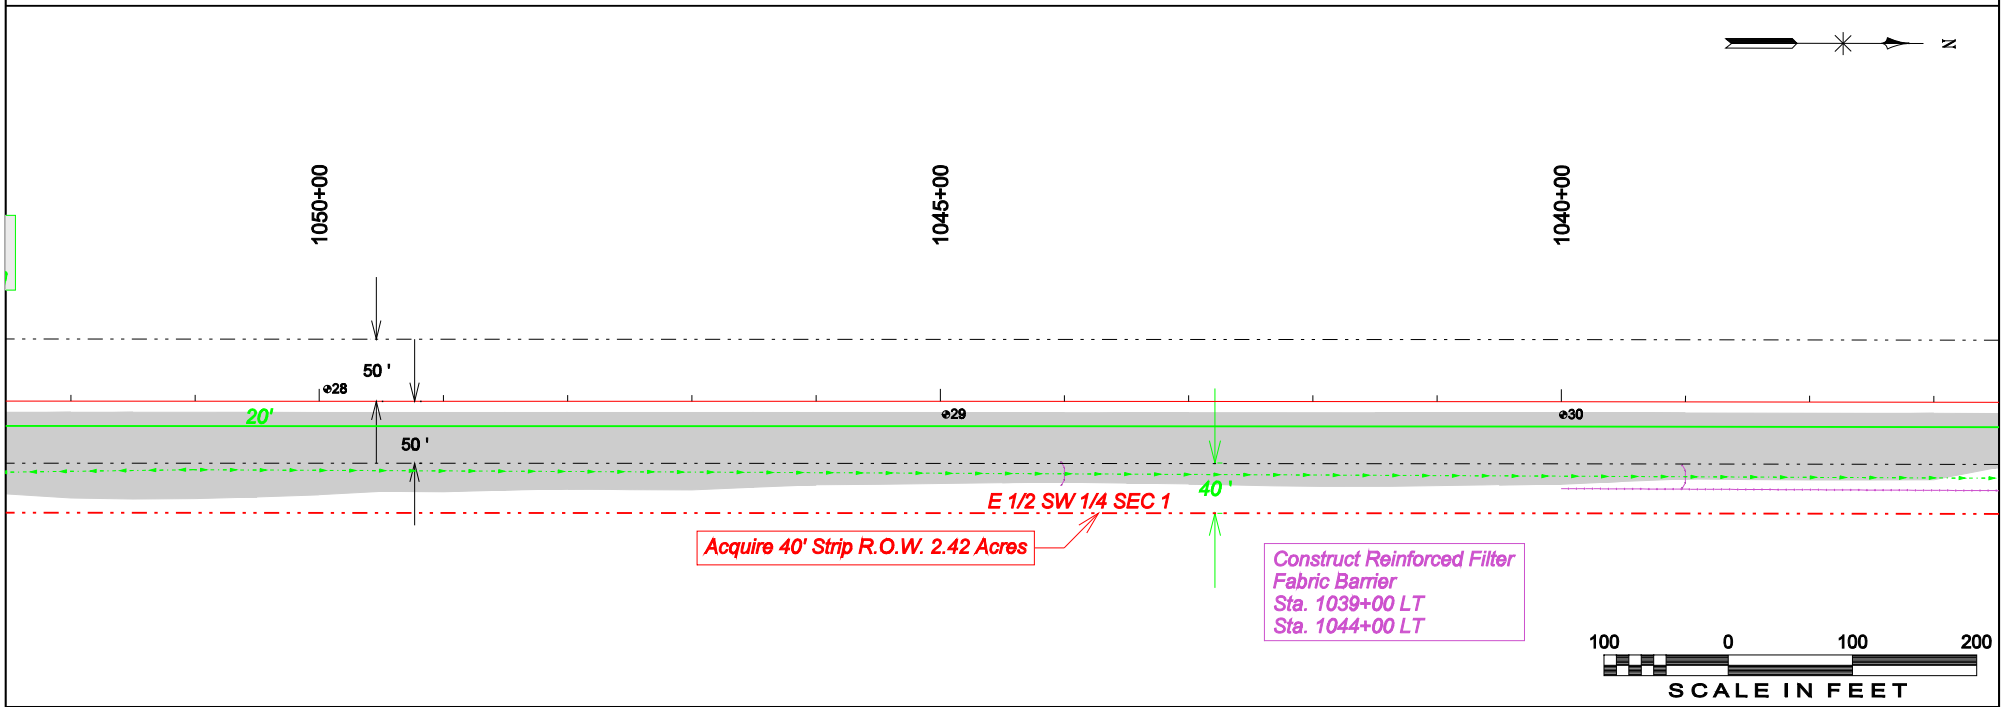

WARNING !
FIBER OPTIC CABLE ON RAILROAD R-O-W
CALL BEFORE YOU DIG
1-800-336-9193

REV. #	BY	DATE	DESCRIPTION
1	TLC	09/07/07	Added Erosion Control Information

LEGEND:
- Existing Track
- Proposed Track
- Shift Track
- Remove Track
- Proposed Grading
- Acquire R.O.W.

DRAWN BY: TLC	WORK ORDER: 59230
CHECKED BY: GBR	PID: 56897
DATE: 08/24/07	BUDGET REF: 06CP490
SCALE: AS SHOWN	SHEET NUMBER 06 of 09

UNION PACIFIC RAILROAD — Office of Assistant Vice President Engineering Design

LOCATION: Akron and Edelstein, IL
Peoria Sub. MP 58.60 to 60.94

DWG TITLE: Edelstein Siding, 9,000' Clear
Plan and Profile

Color tables:S:\CAD_Config\Bentley\Workspace\Standards\data\hilite.tbl
Pen tables:S:\CAD_Config\Bentley\Workspace\Standards\tables\Pen\Archive_Pen\fill5000.pen
(Engf502) S:\Projects\IL\Edelstein Siding\Design Files\Edelstein Siding.dgn
Profile Generated:12-OCT-2007 14:35

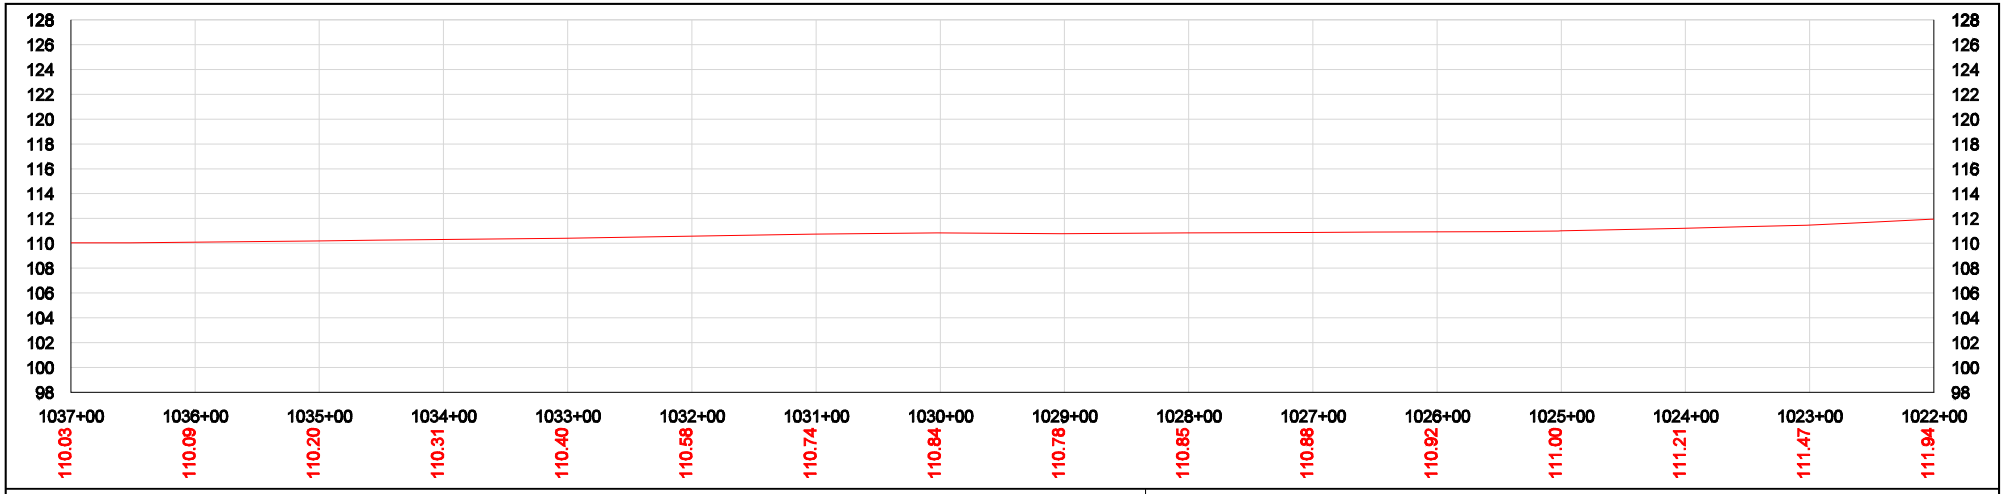

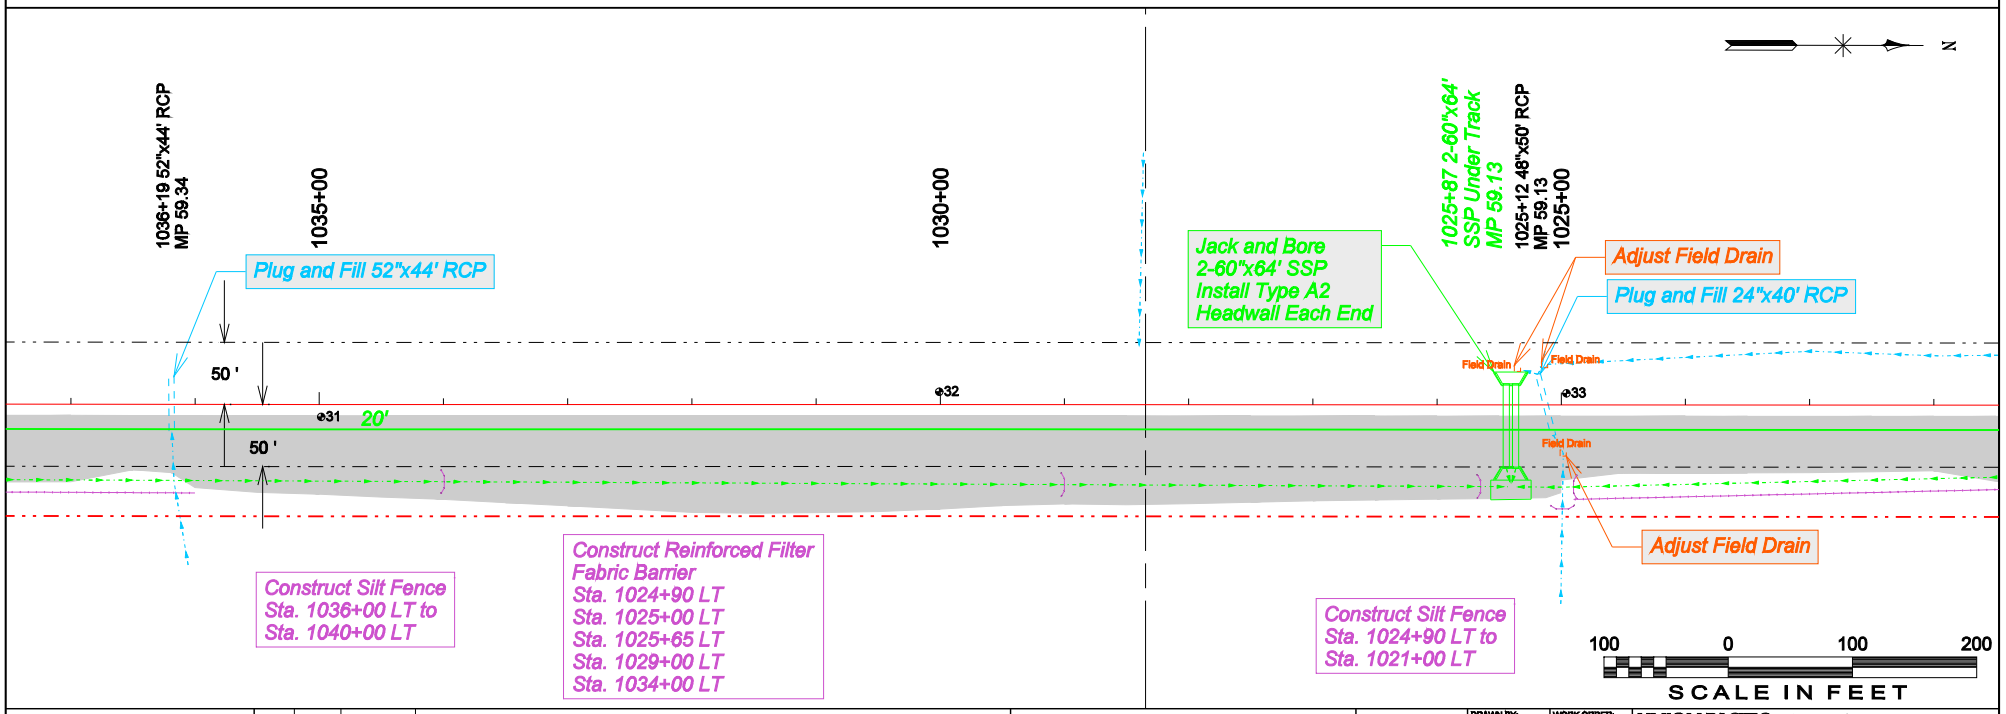

WARNING !
FIBER OPTIC CABLE ON RAILROAD R-O-W
CALL BEFORE YOU DIG
1-800-336-9193

REV. #	BY	DATE	DESCRIPTION
1	TLC	09/07/07	Added Erosion Control Information

LEGEND:
- Existing Track
- Proposed Track
- Shift Track
- Remove Track
- Proposed Grading
- Acquire R.O.W.

DRAWN BY: TLC	WORK ORDER: 59230
CHECKED BY: GBR	PID: 56897
DATE: 08/24/07	BUDGET REF: 06CP490
SCALE: AS SHOWN	SHEET NUMBER 07 of 09

UNION PACIFIC RAILROAD
Office of Assistant Vice President Engineering Design
LOCATION: Akron and Edelstein, IL
Peoria Sub. MP 58.60 to 60.94
DWG TITLE: Edelstein Siding, 9,000' Clear
Plan and Profile

Color tables:S:\CAD_Config\Bentley\Workspace\Standards\data\hilite.tbl
Pen tables:S:\CAD_Config\Bentley\Workspace\Standards\tables\Pen\Archive_Pen\fill5000.pen
(Engf502) S:\Projects\IL\Edelstein Siding\Design Files\Edelstein Siding.dgn
Profile Generated:12-OCT-2007 14:35

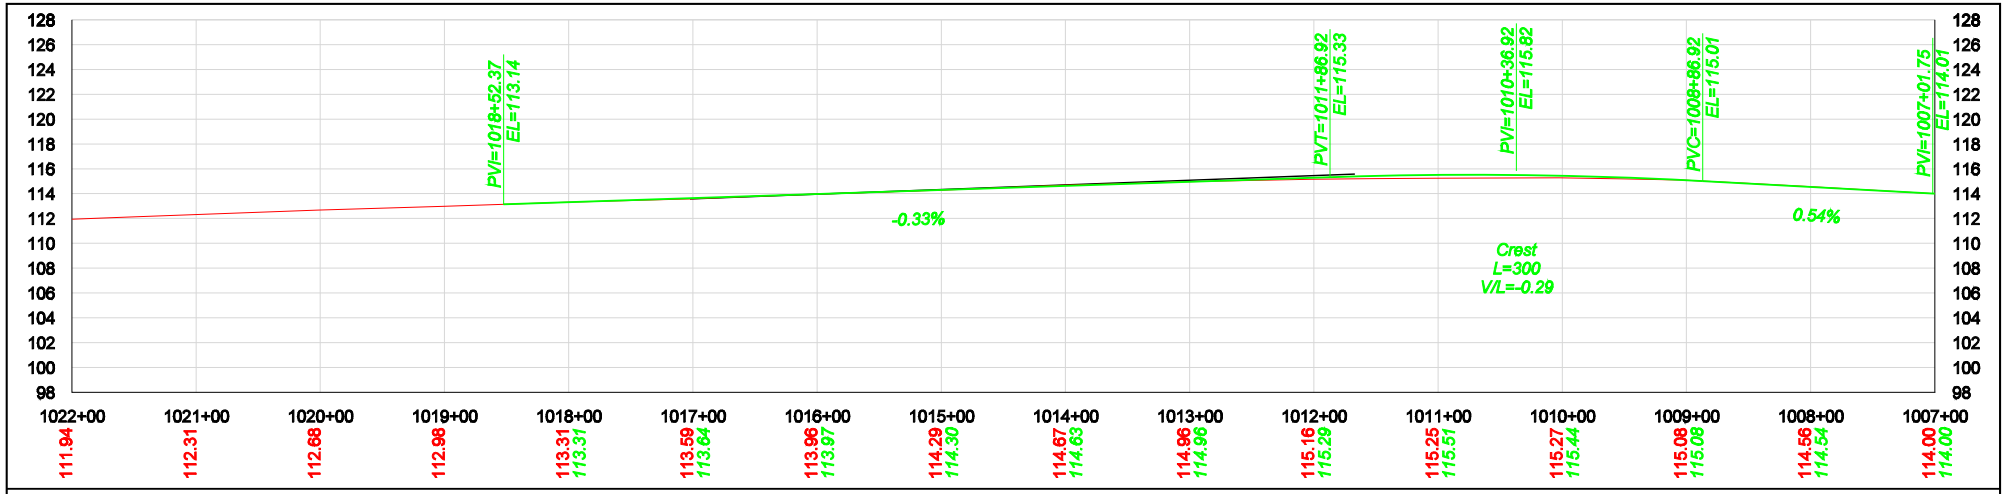

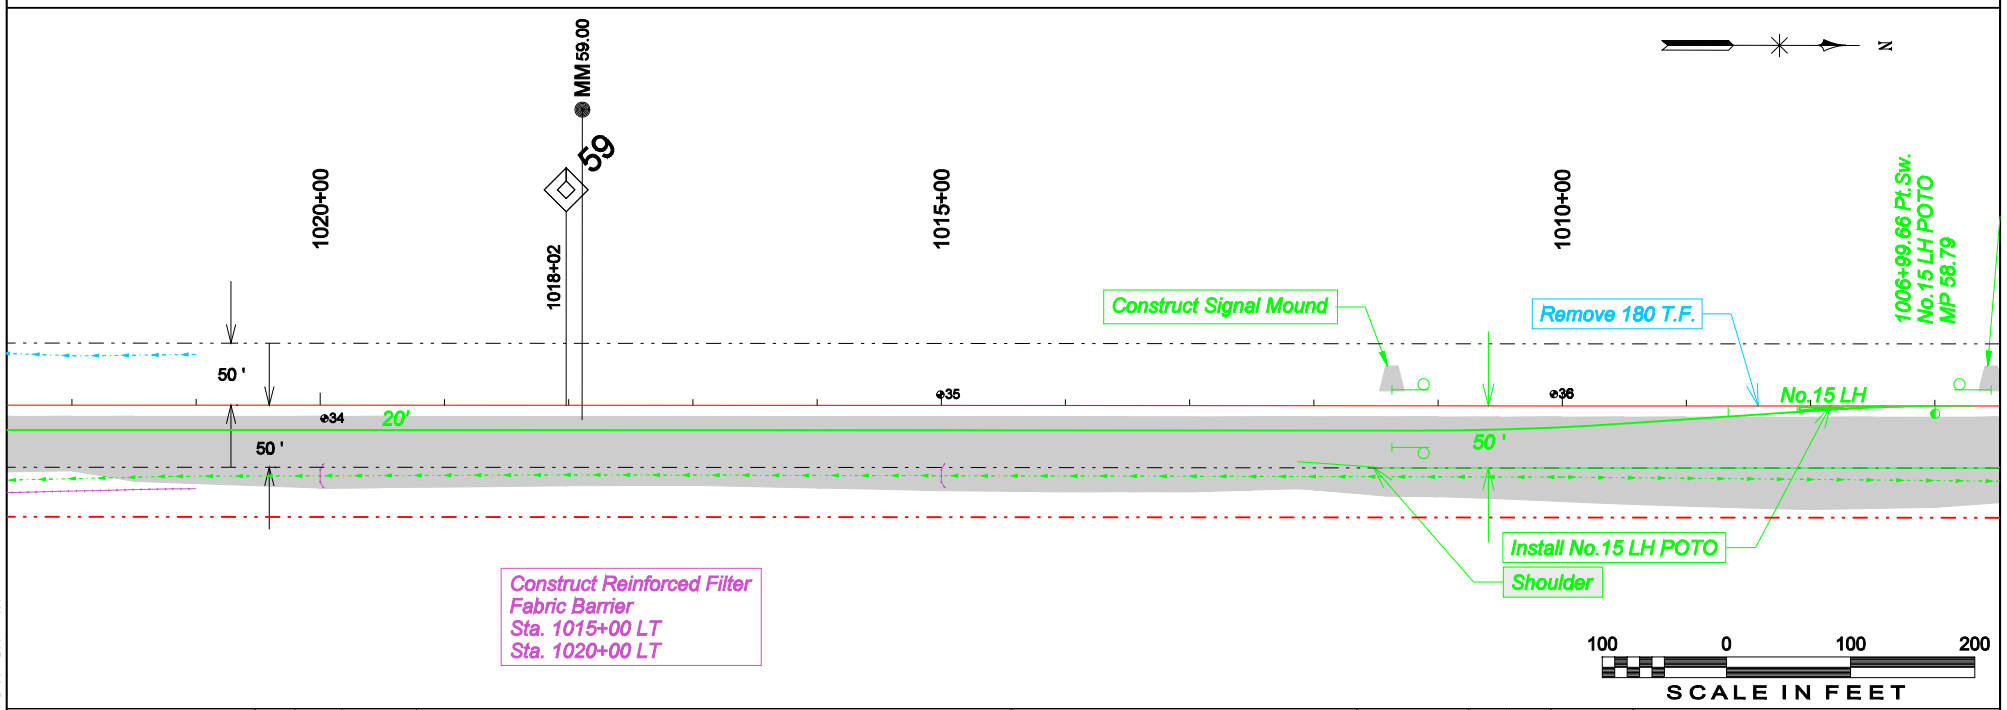

WARNING !
FIBER OPTIC CABLE ON RAILROAD R-O-W
CALL BEFORE YOU DIG
1-800-336-9193

REV. #	BY	DATE	DESCRIPTION
1	TLC	09/07/07	Added Erosion Control Information

LEGEND:
- Existing Track
- Proposed Track
- Shift Track
- Remove Track
- Proposed Grading
- Acquire R.O.W.

DRAWN BY: TLC	WORK ORDER: 59230
CHECKED BY: GBR	PID: 56897
DATE: 08/24/07	BUDGET REF: 06CP490
SCALE: AS SHOWN	SHEET NUMBER 06 of 09

UNION PACIFIC RAILROAD
Office of Assistant Vice President Engineering Design
LOCATION: Akron and Edelstein, IL Peoria Sub. MP 58.60 to 60.94
DWG TITLE: Edelstein Siding, 9,000' Clear Plan and Profile

Color tables:S:\CAD_Config\Bentley\Workspace\Standards\data\hilite.tbl
Pen tables:S:\CAD_Config\Bentley\Workspace\Standards\tables\Pen\Archive_Pen\fill5000.pen
(Engf502) S:\Projects\IL\Edelstein Siding\Design Files\Edelstein Siding.dgn
Profile Generated:12-OCT-2007 14:36