CONTRACT NO. _____

F.A. RTE.	SECTION	COUNTY	TOTAL SHEETS	SHEET NO.
5103	04-00343-00-BR	WINNEBAGO	92	10
STA. _____		TO STA. _____		
FED. ROAD DIST. NO. _	ILLINOIS	FED. AID PROJECT		

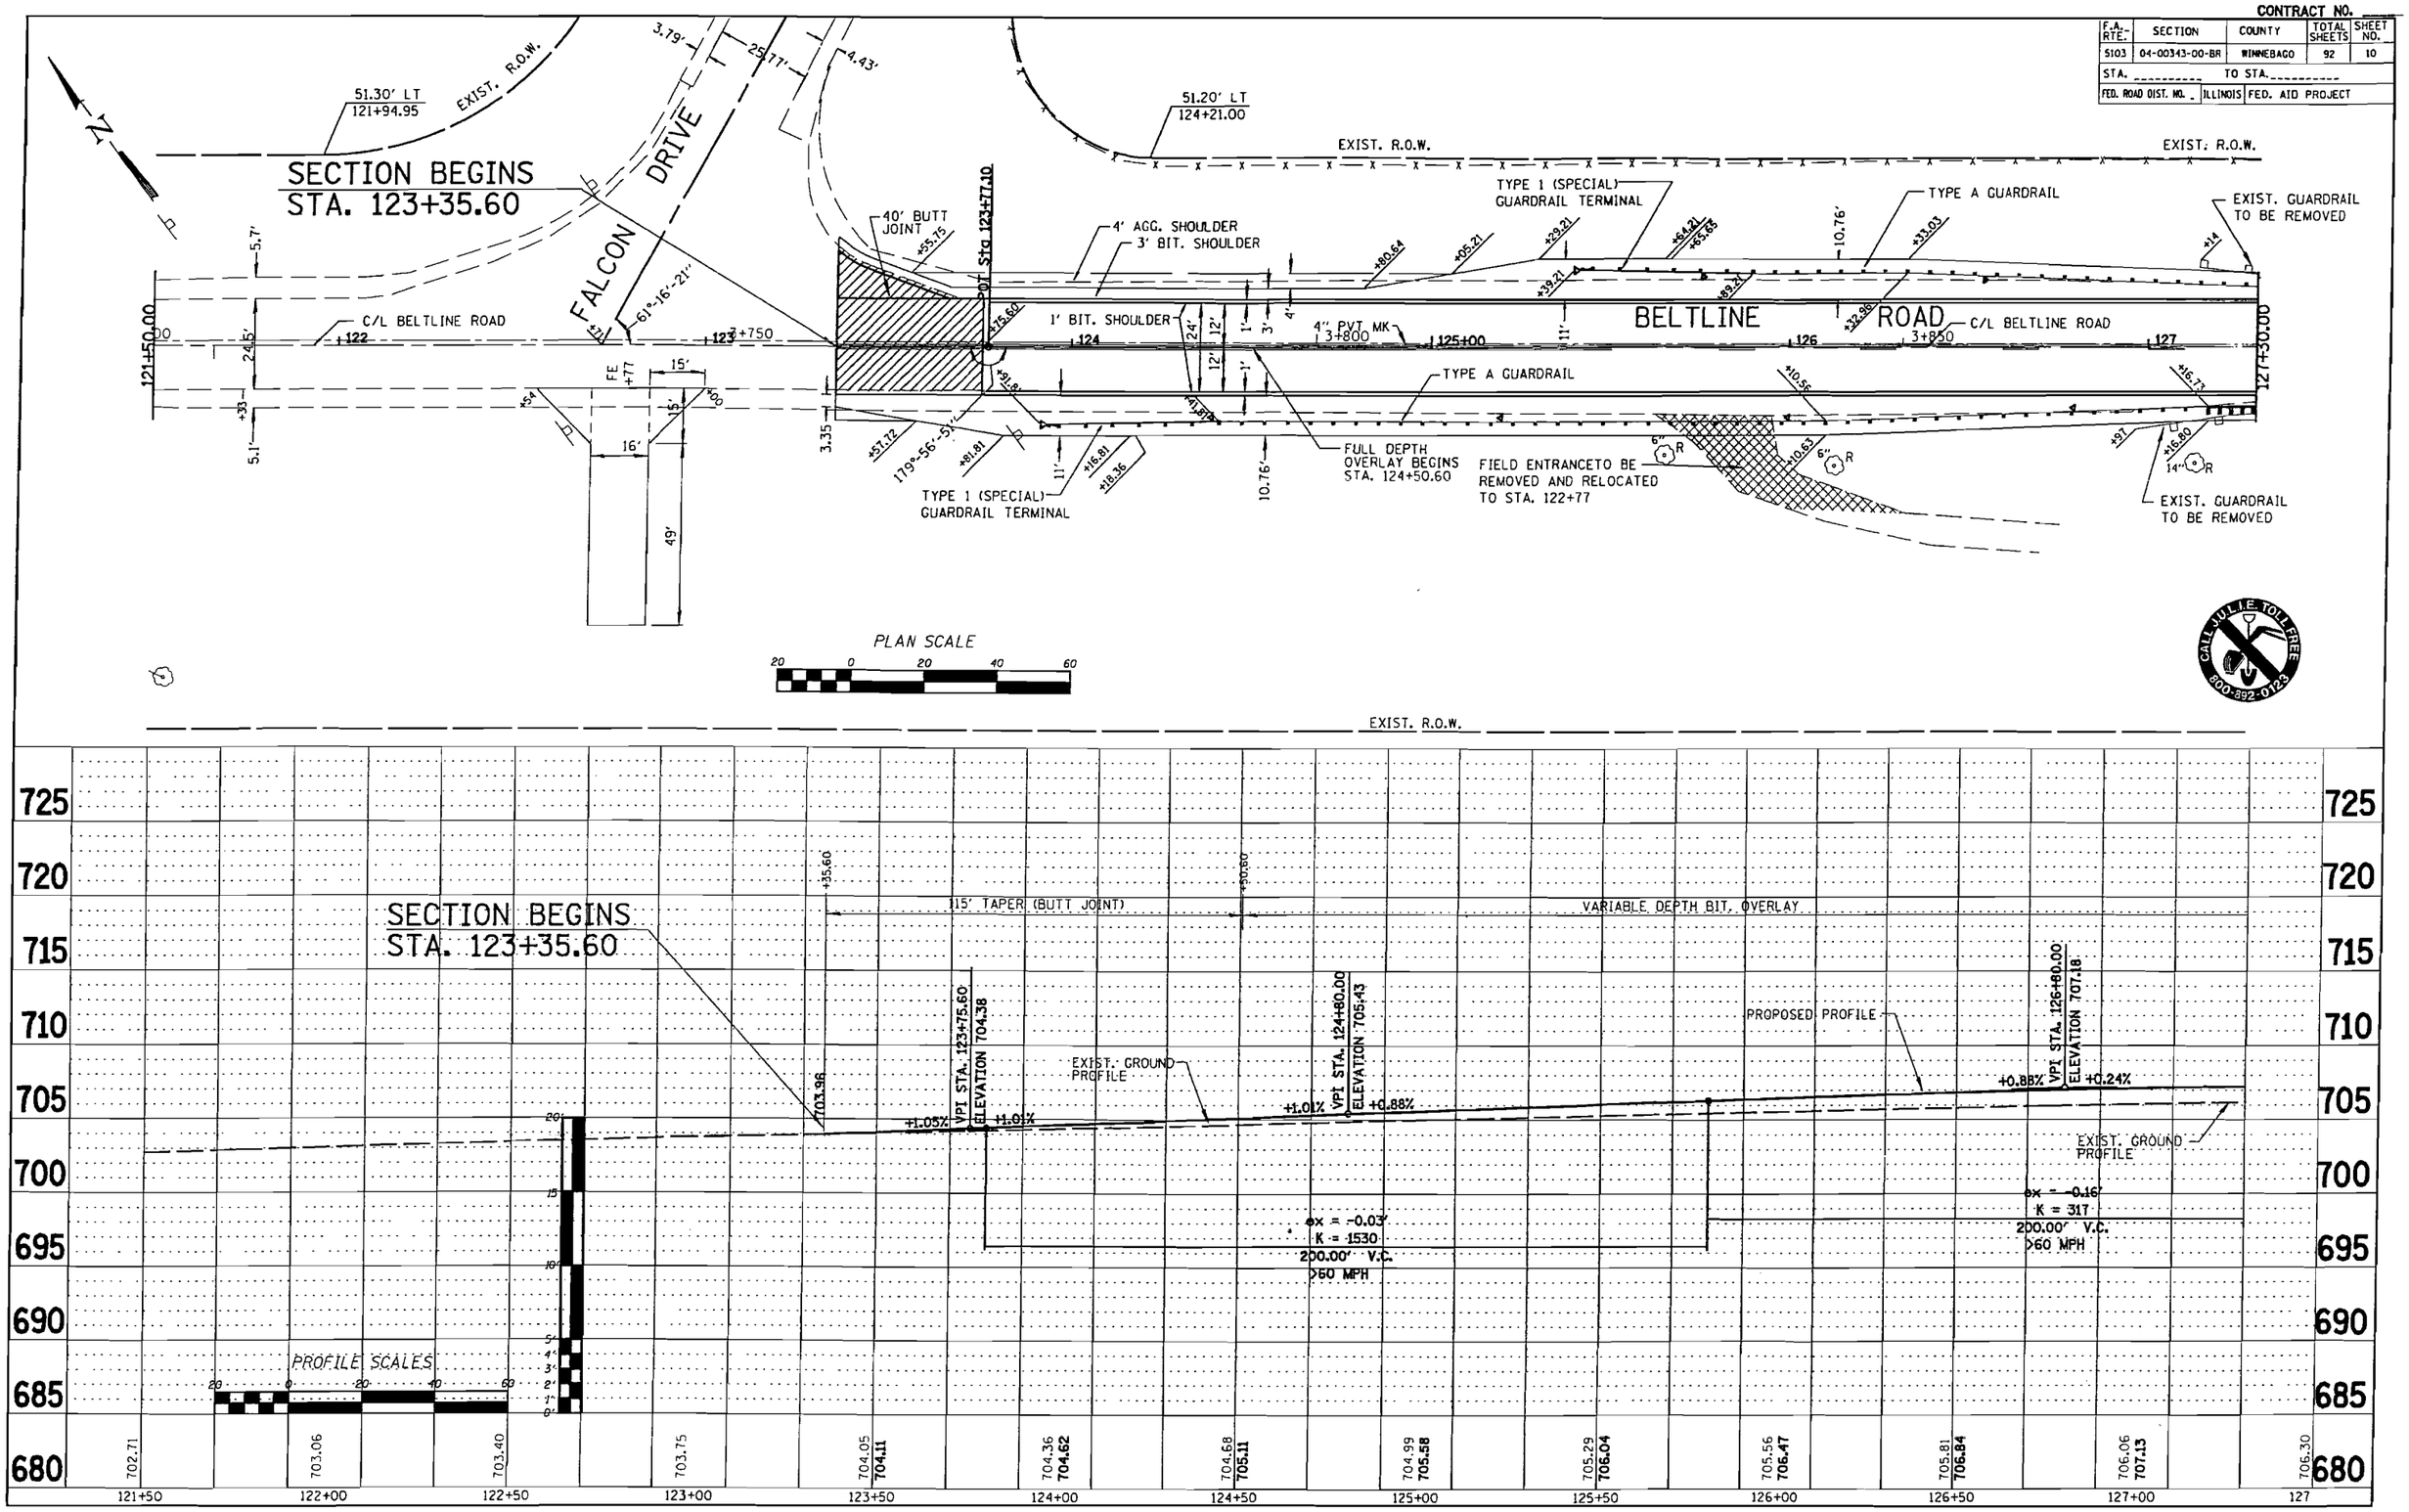

S:\Struct\ 1124d04\ ROADWAY\ppBAXTER10.dgn

ATTACHMENT 6 (1 OF 7)

CONTRACT NO. ____

F.A. RTE.	SECTION	COUNTY	TOTAL SHEETS	SHEET NO.
5103	04-00343-00-BR	WINNEBAGO	92	11
STA. _____ TO STA. _____				
FED. ROAD DIST. NO. _	ILLINOIS	FED. AID PROJECT		

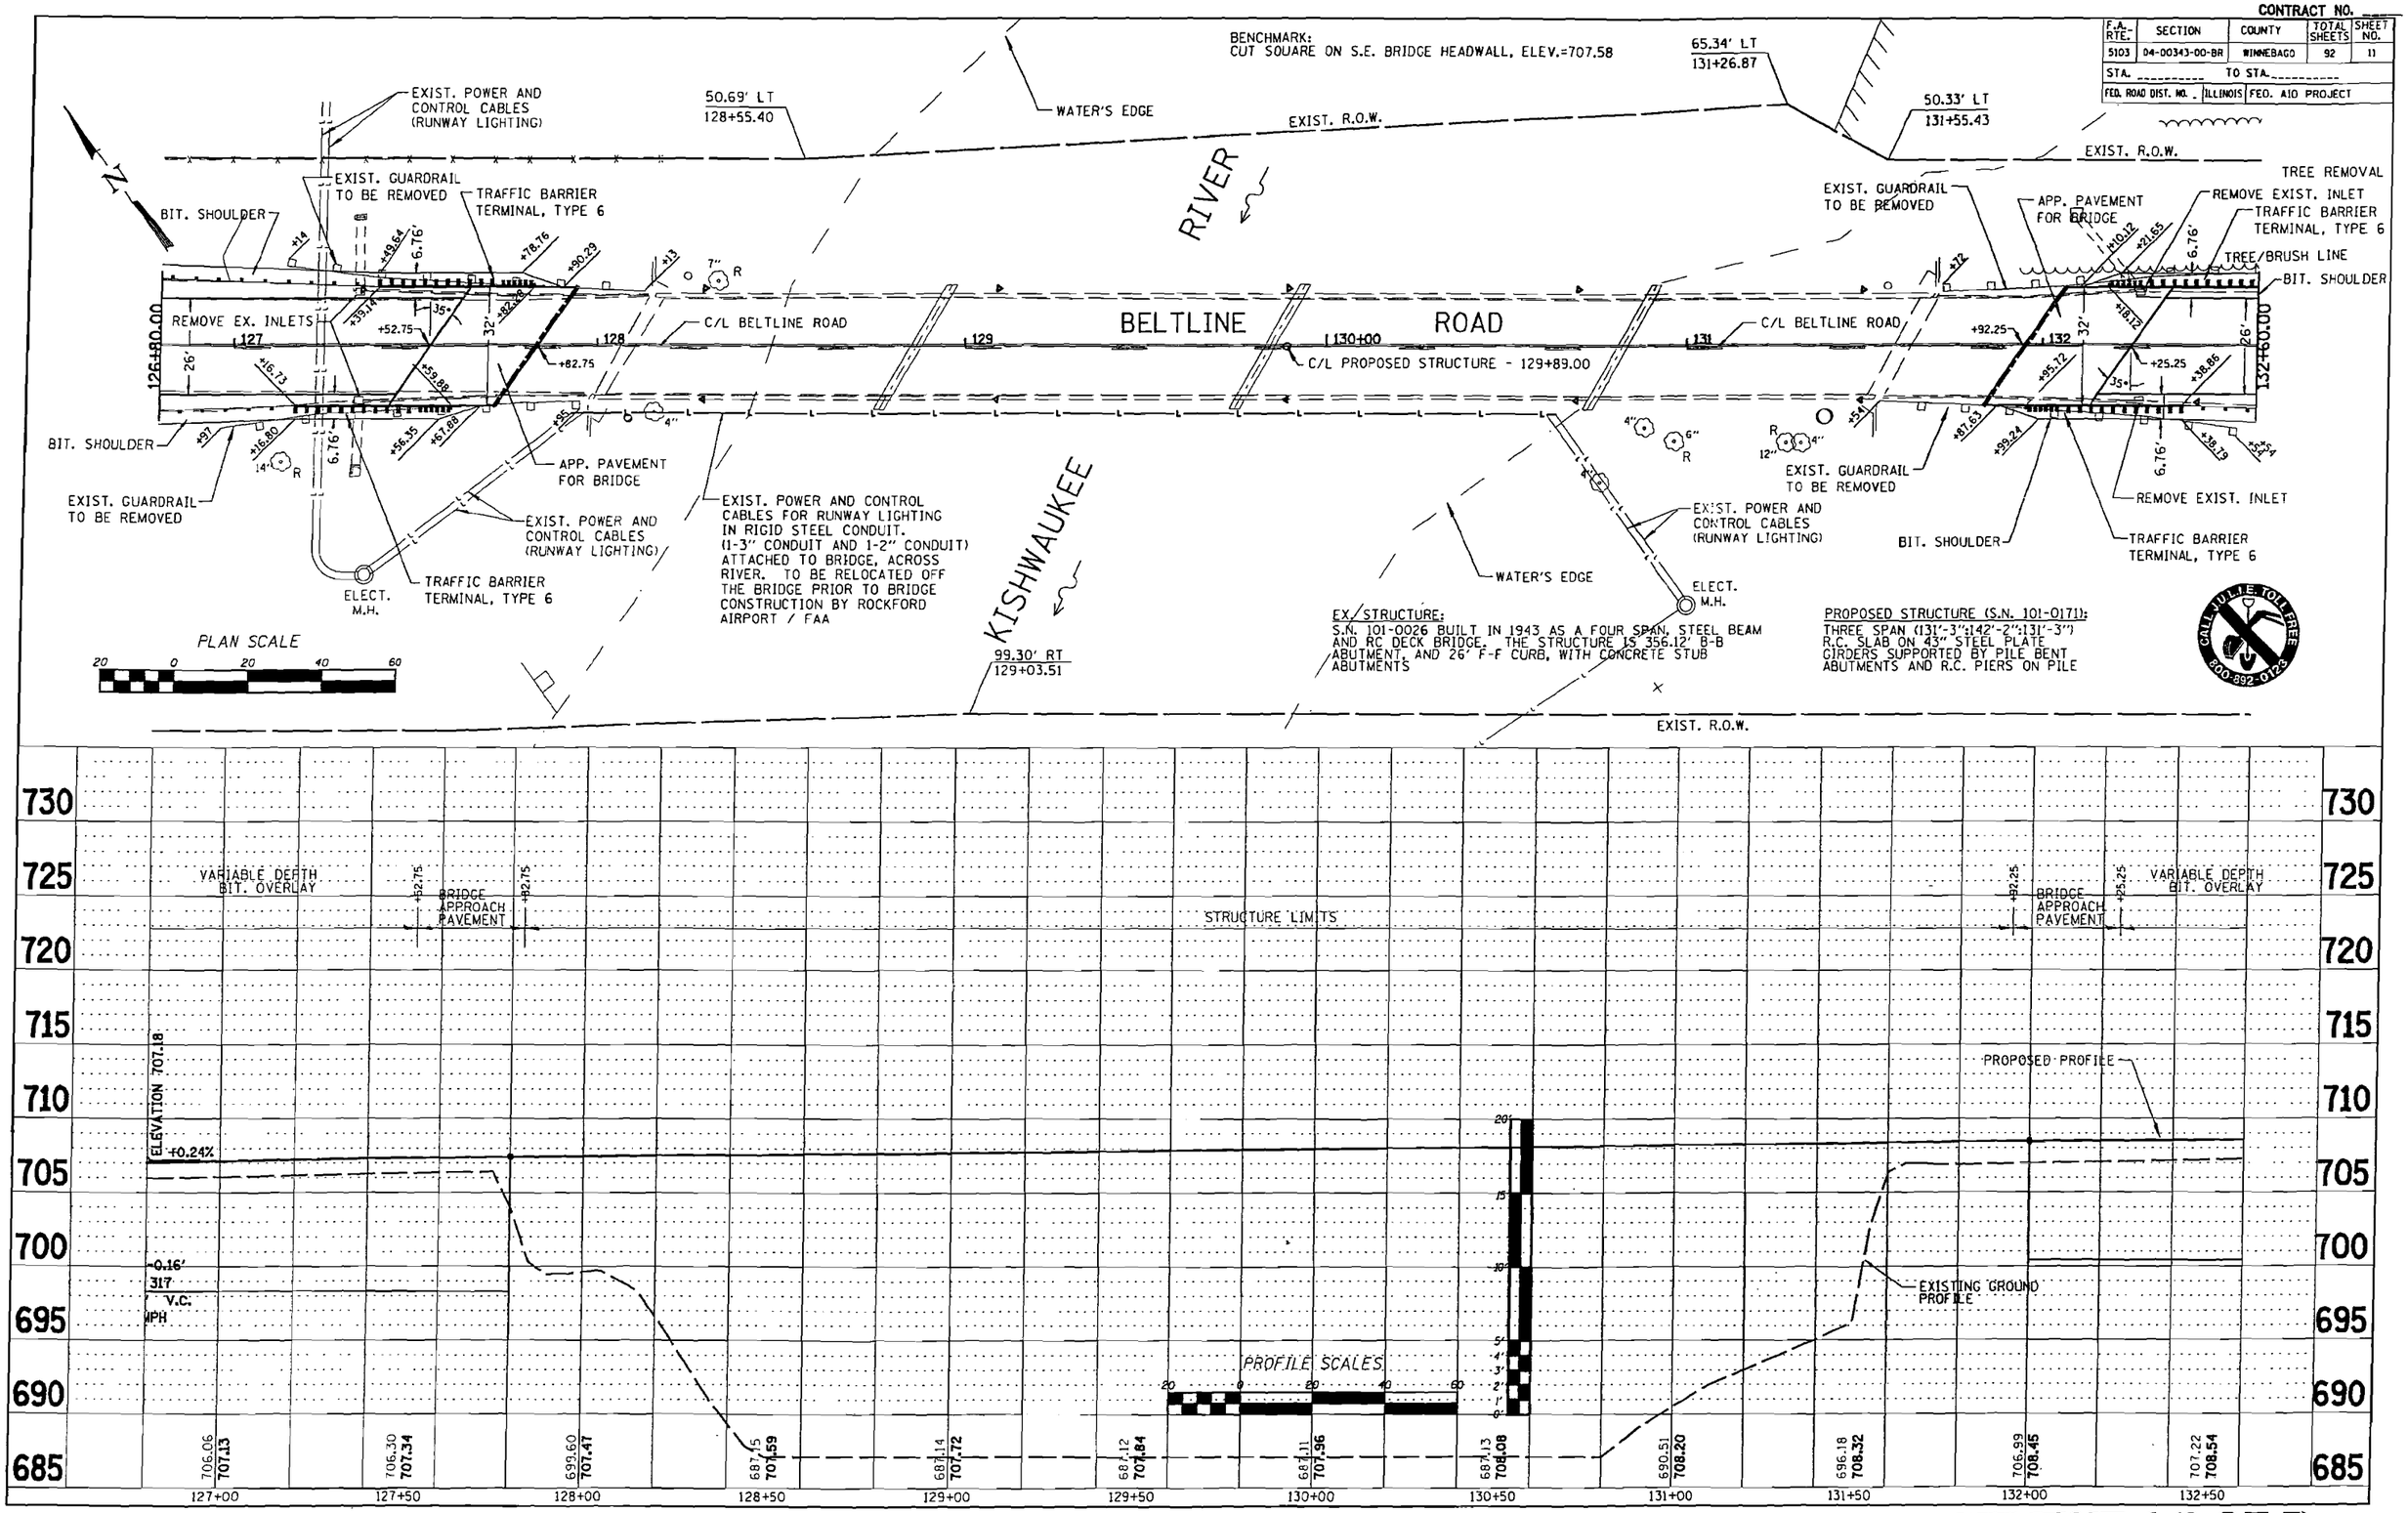

S:\Struct\ 1124d04\ ROADWAY\ppBAXTER10.dgn

ATTACHMENT 6 (2 OF 7)

CONTRACT NO. _____

F.A. RTE.	SECTION	COUNTY	TOTAL SHEETS	SHEET NO.
5103	04-00343-00-BR	WINNEBAGO	92	12
STA. _____	TO STA. _____			
FED. ROAD DIST. NO. _	ILLINOIS	FED. AID PROJECT		

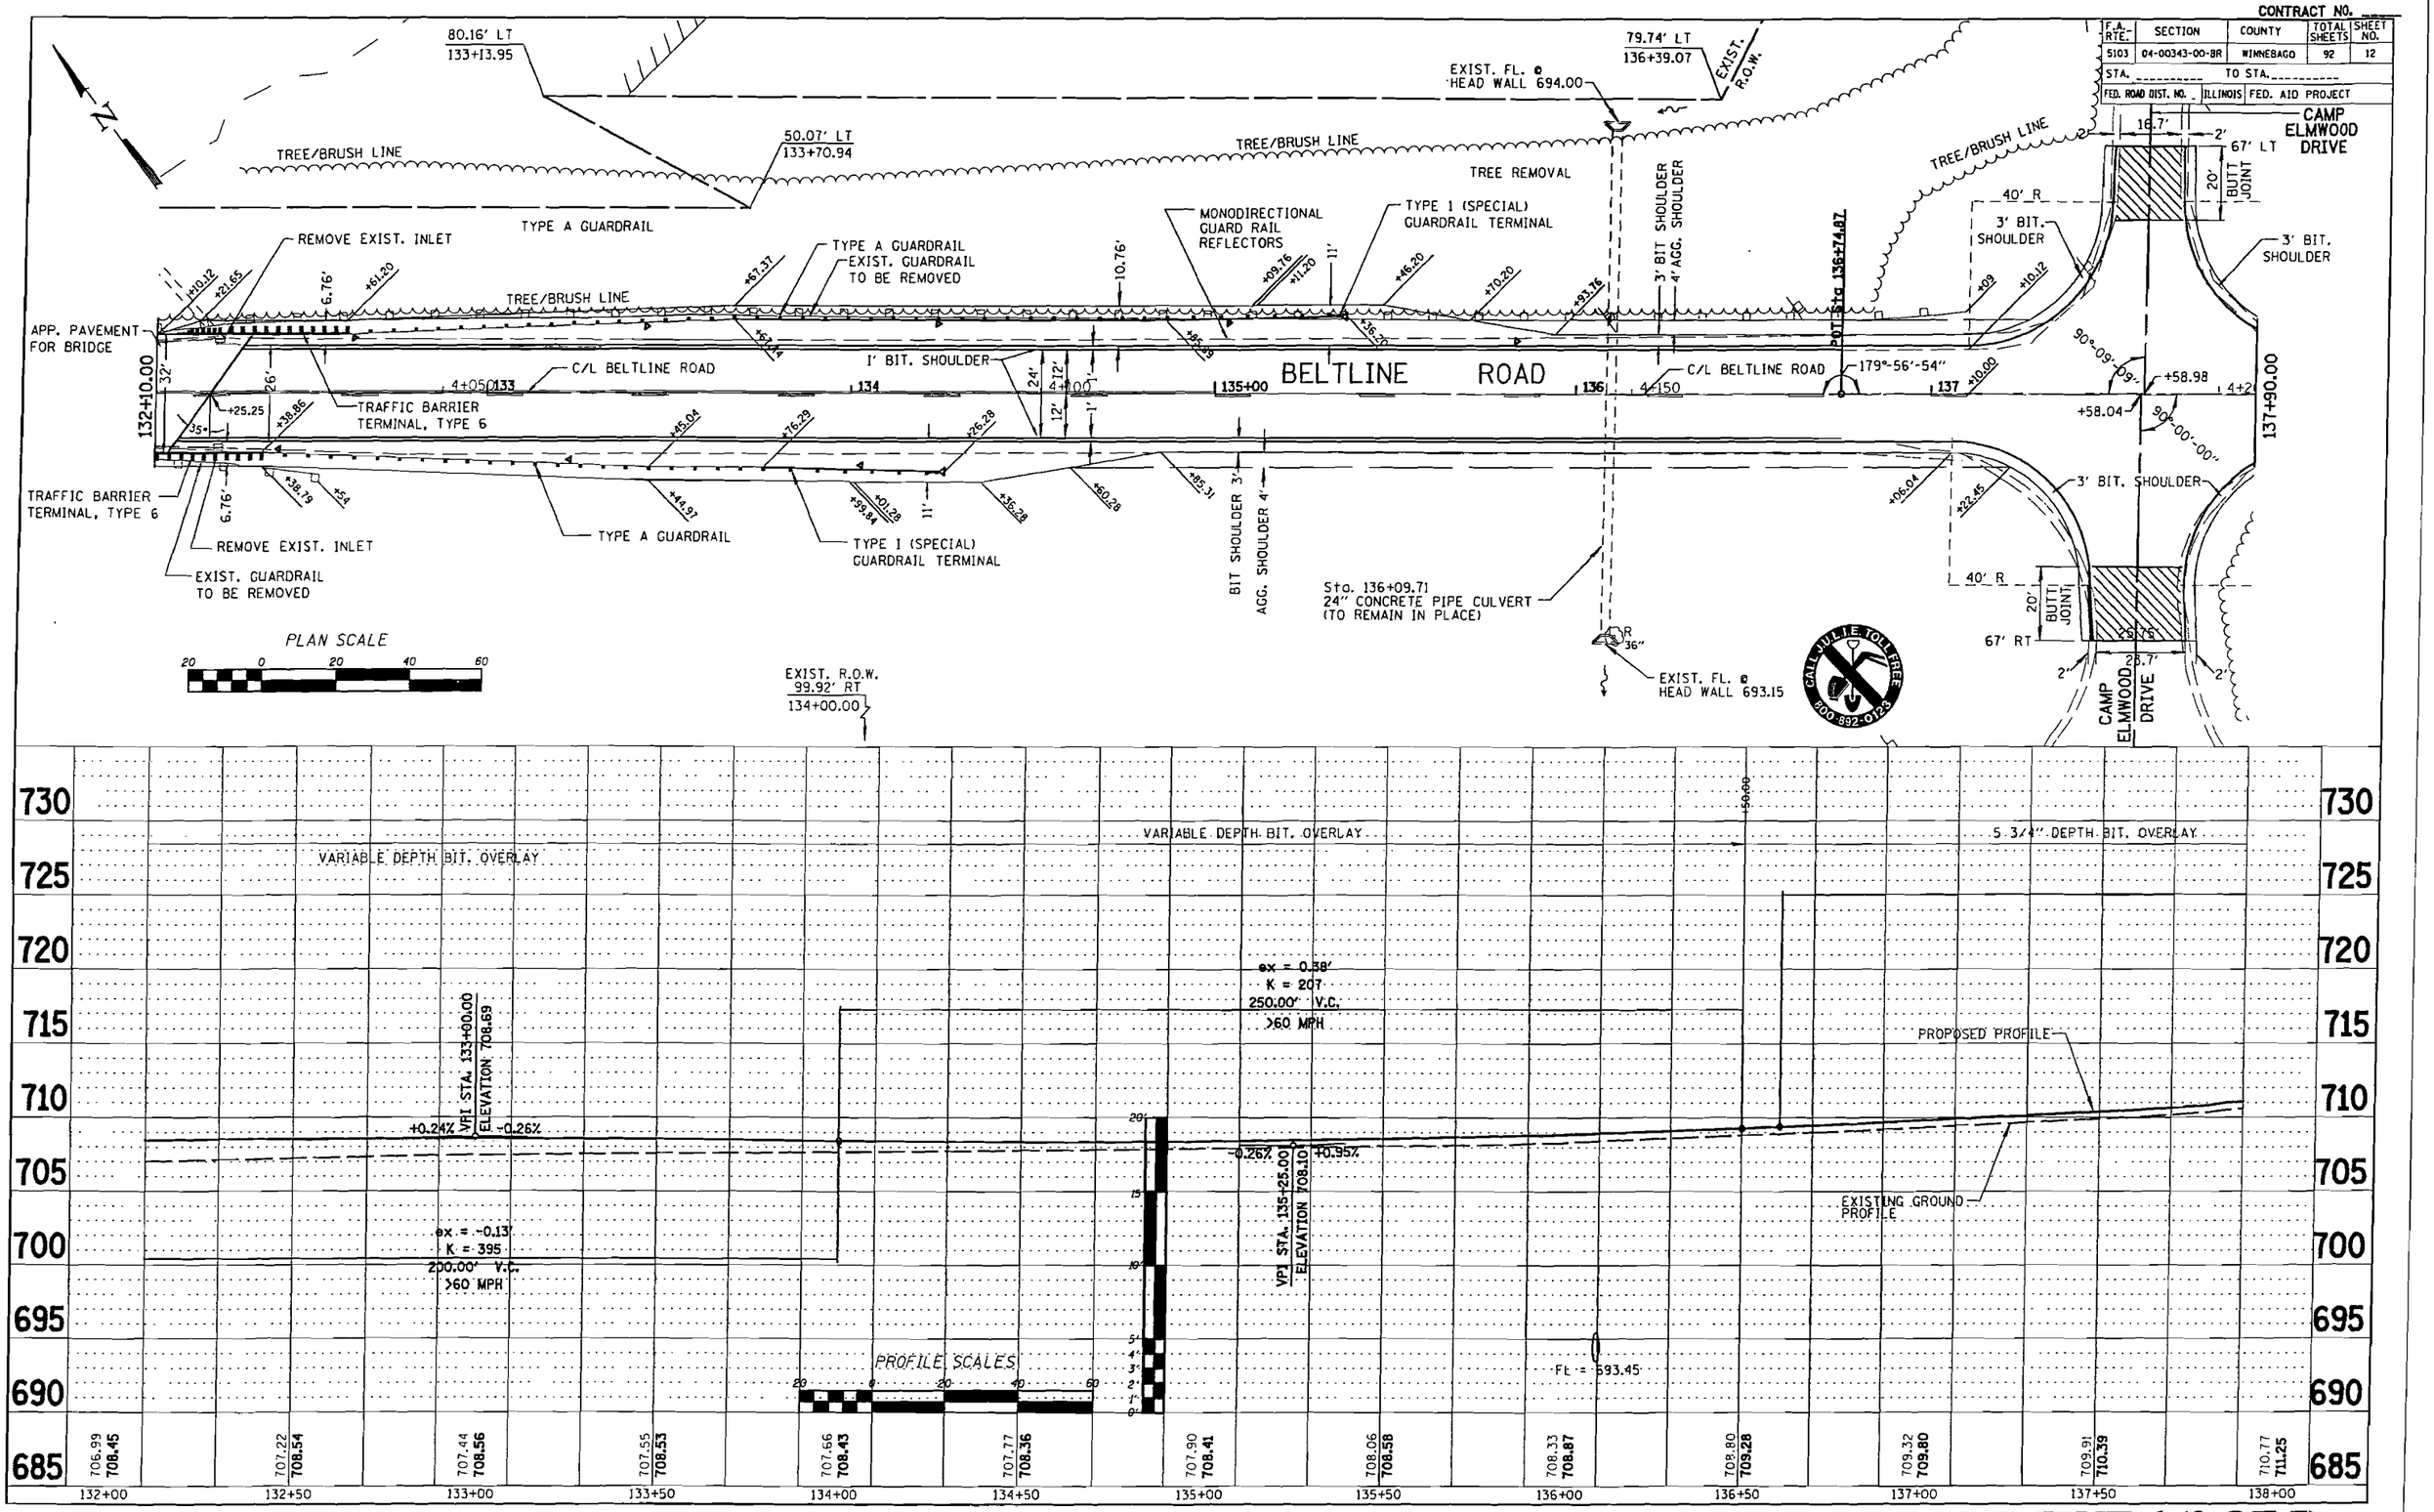

S:\Struct\ 1124d04\ ROADWAY\ppBAXTER10.dgn

ATTACHMENT 6 (3 OF 7)

CONTRACT NO. ____

F.A. RTE.	SECTION	COUNTY	TOTAL SHEETS	SHEET NO.
5103	04-00343-00-BR	WINNEBAGO	92	13
STA. _____ TO STA. _____				
FED. ROAD DIST. NO. _	ILLINOIS	FED. AID PROJECT		

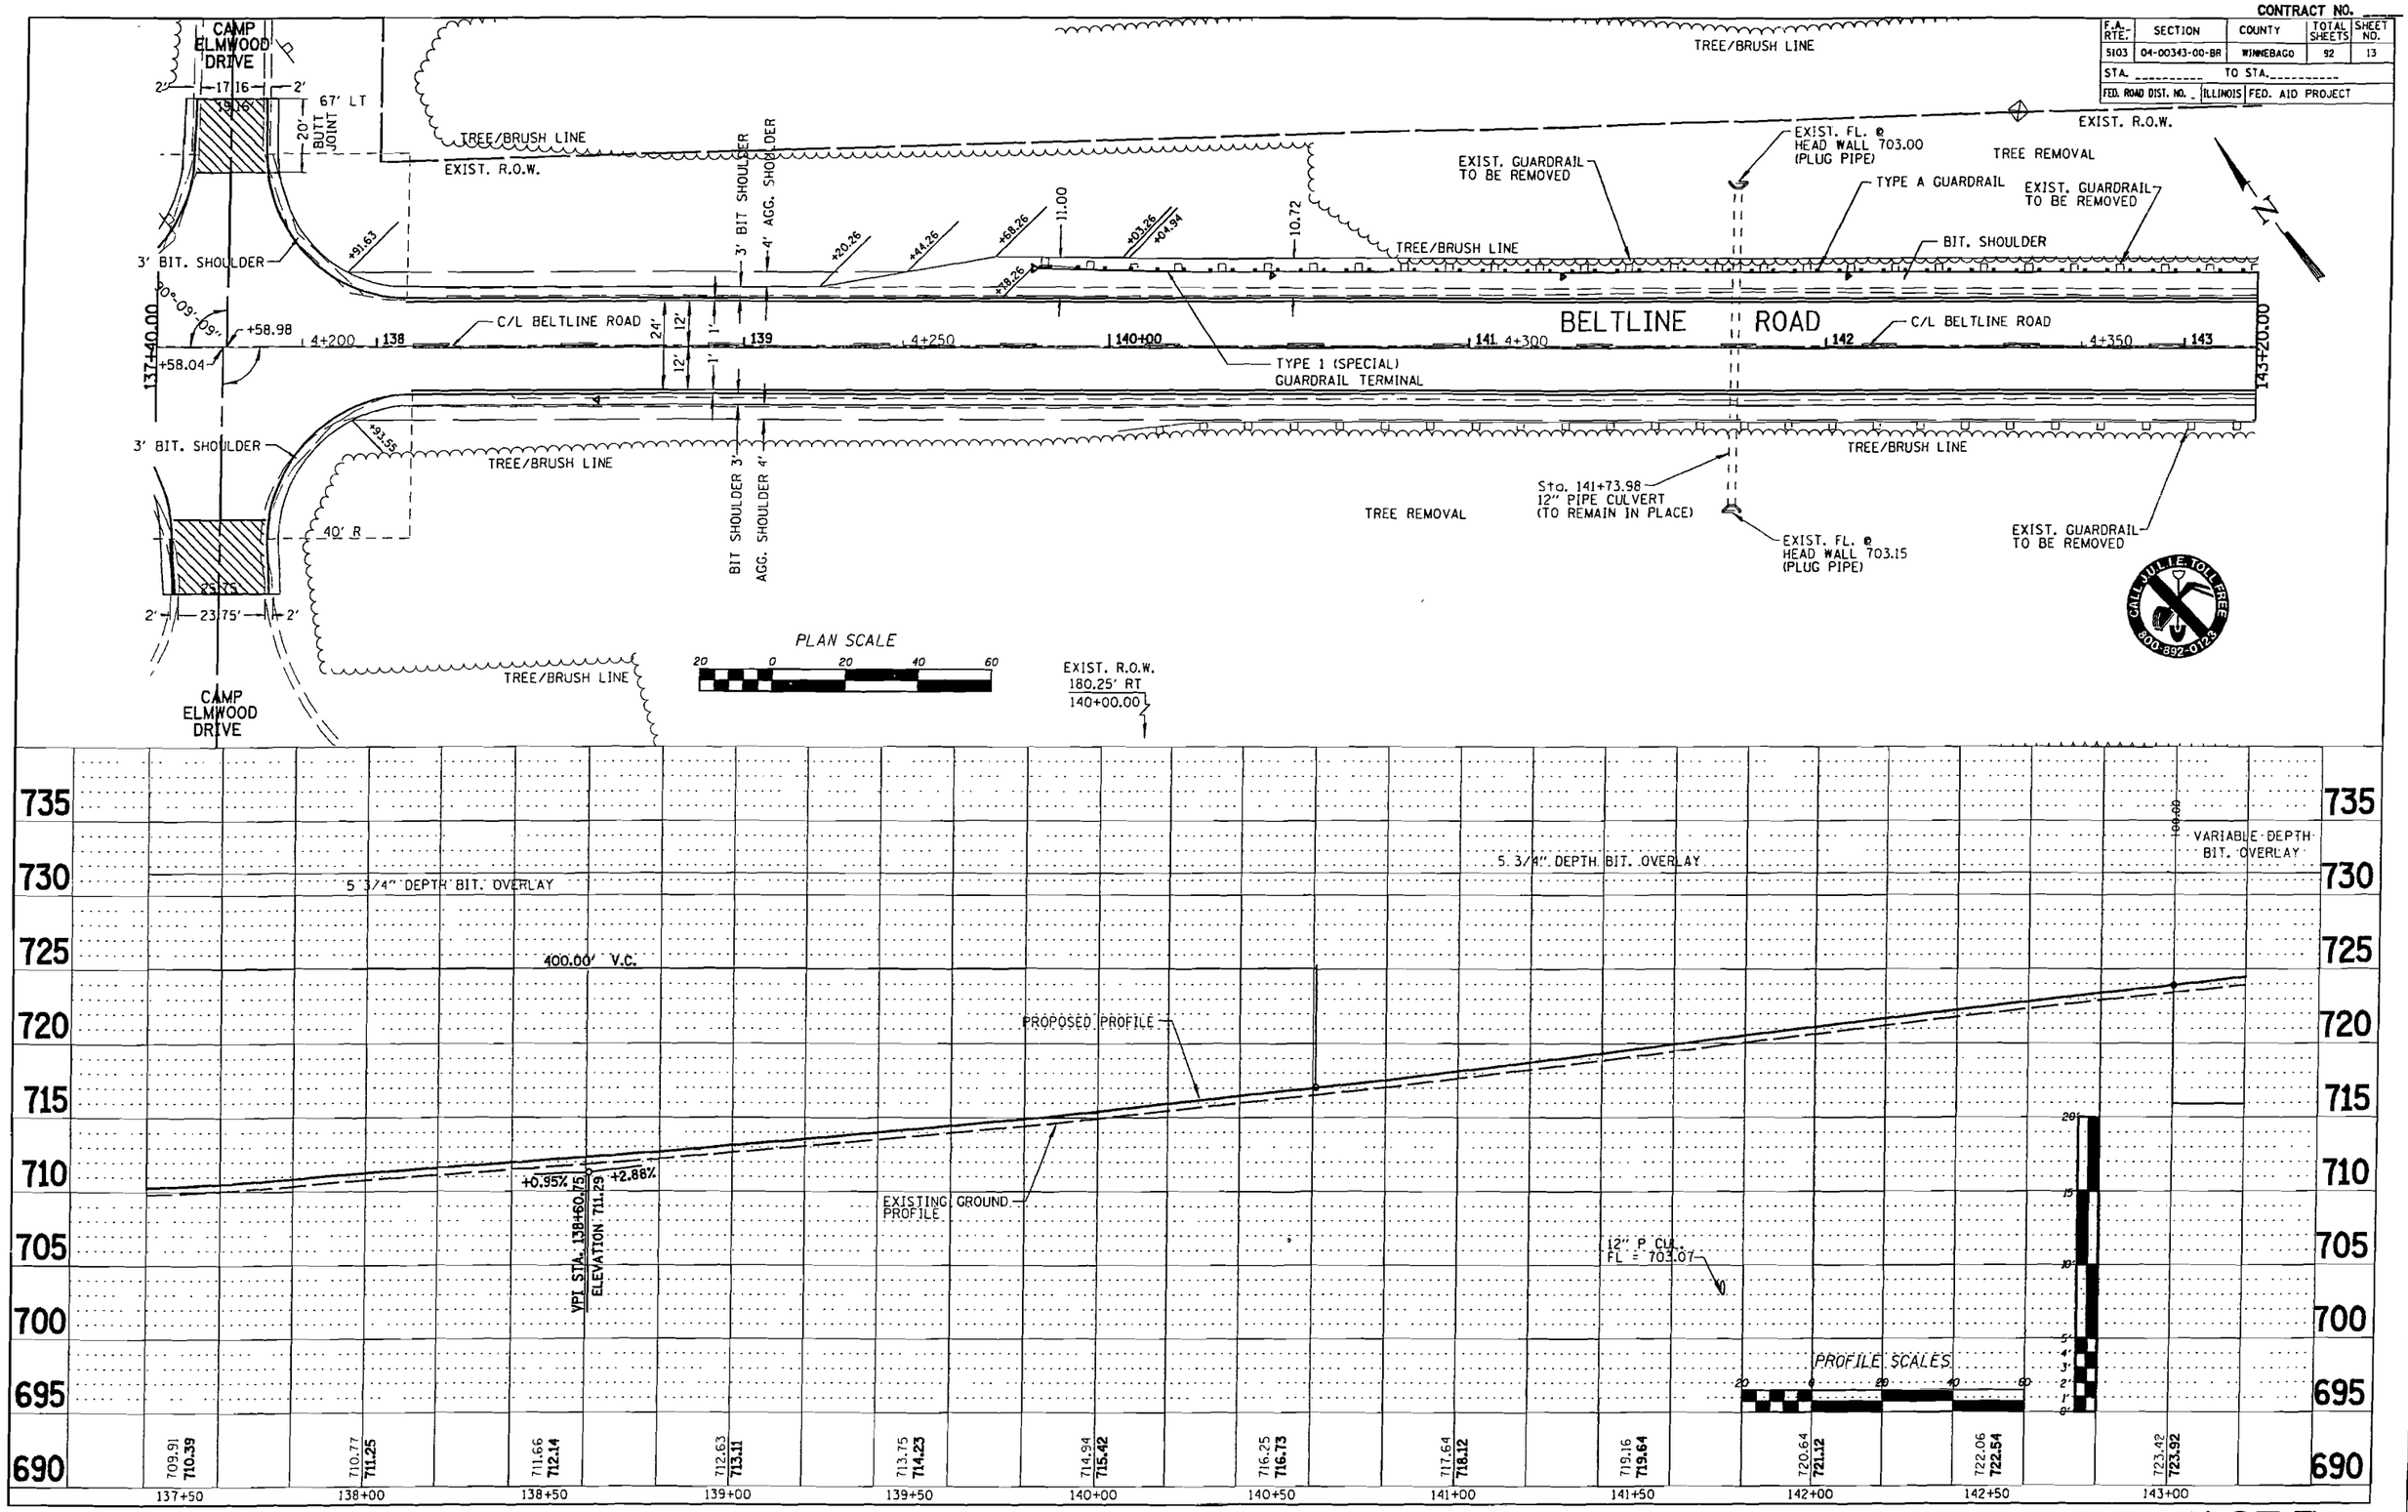

S:\Struct\ 1124d04\ ROADWAY\ppBAXTER10.dgn

ATTACHMENT 6 (4 OF 7)

CONTRACT NO. _____

F.A. RTE.	SECTION	COUNTY	TOTAL SHEETS	SHEET NO.
5103	04-00343-00-BR	WINNEBAGO	92	14
STA. _____ TO STA. _____				
FED. ROAD DIST. NO. _	ILLINOIS	FED. AID PROJECT		

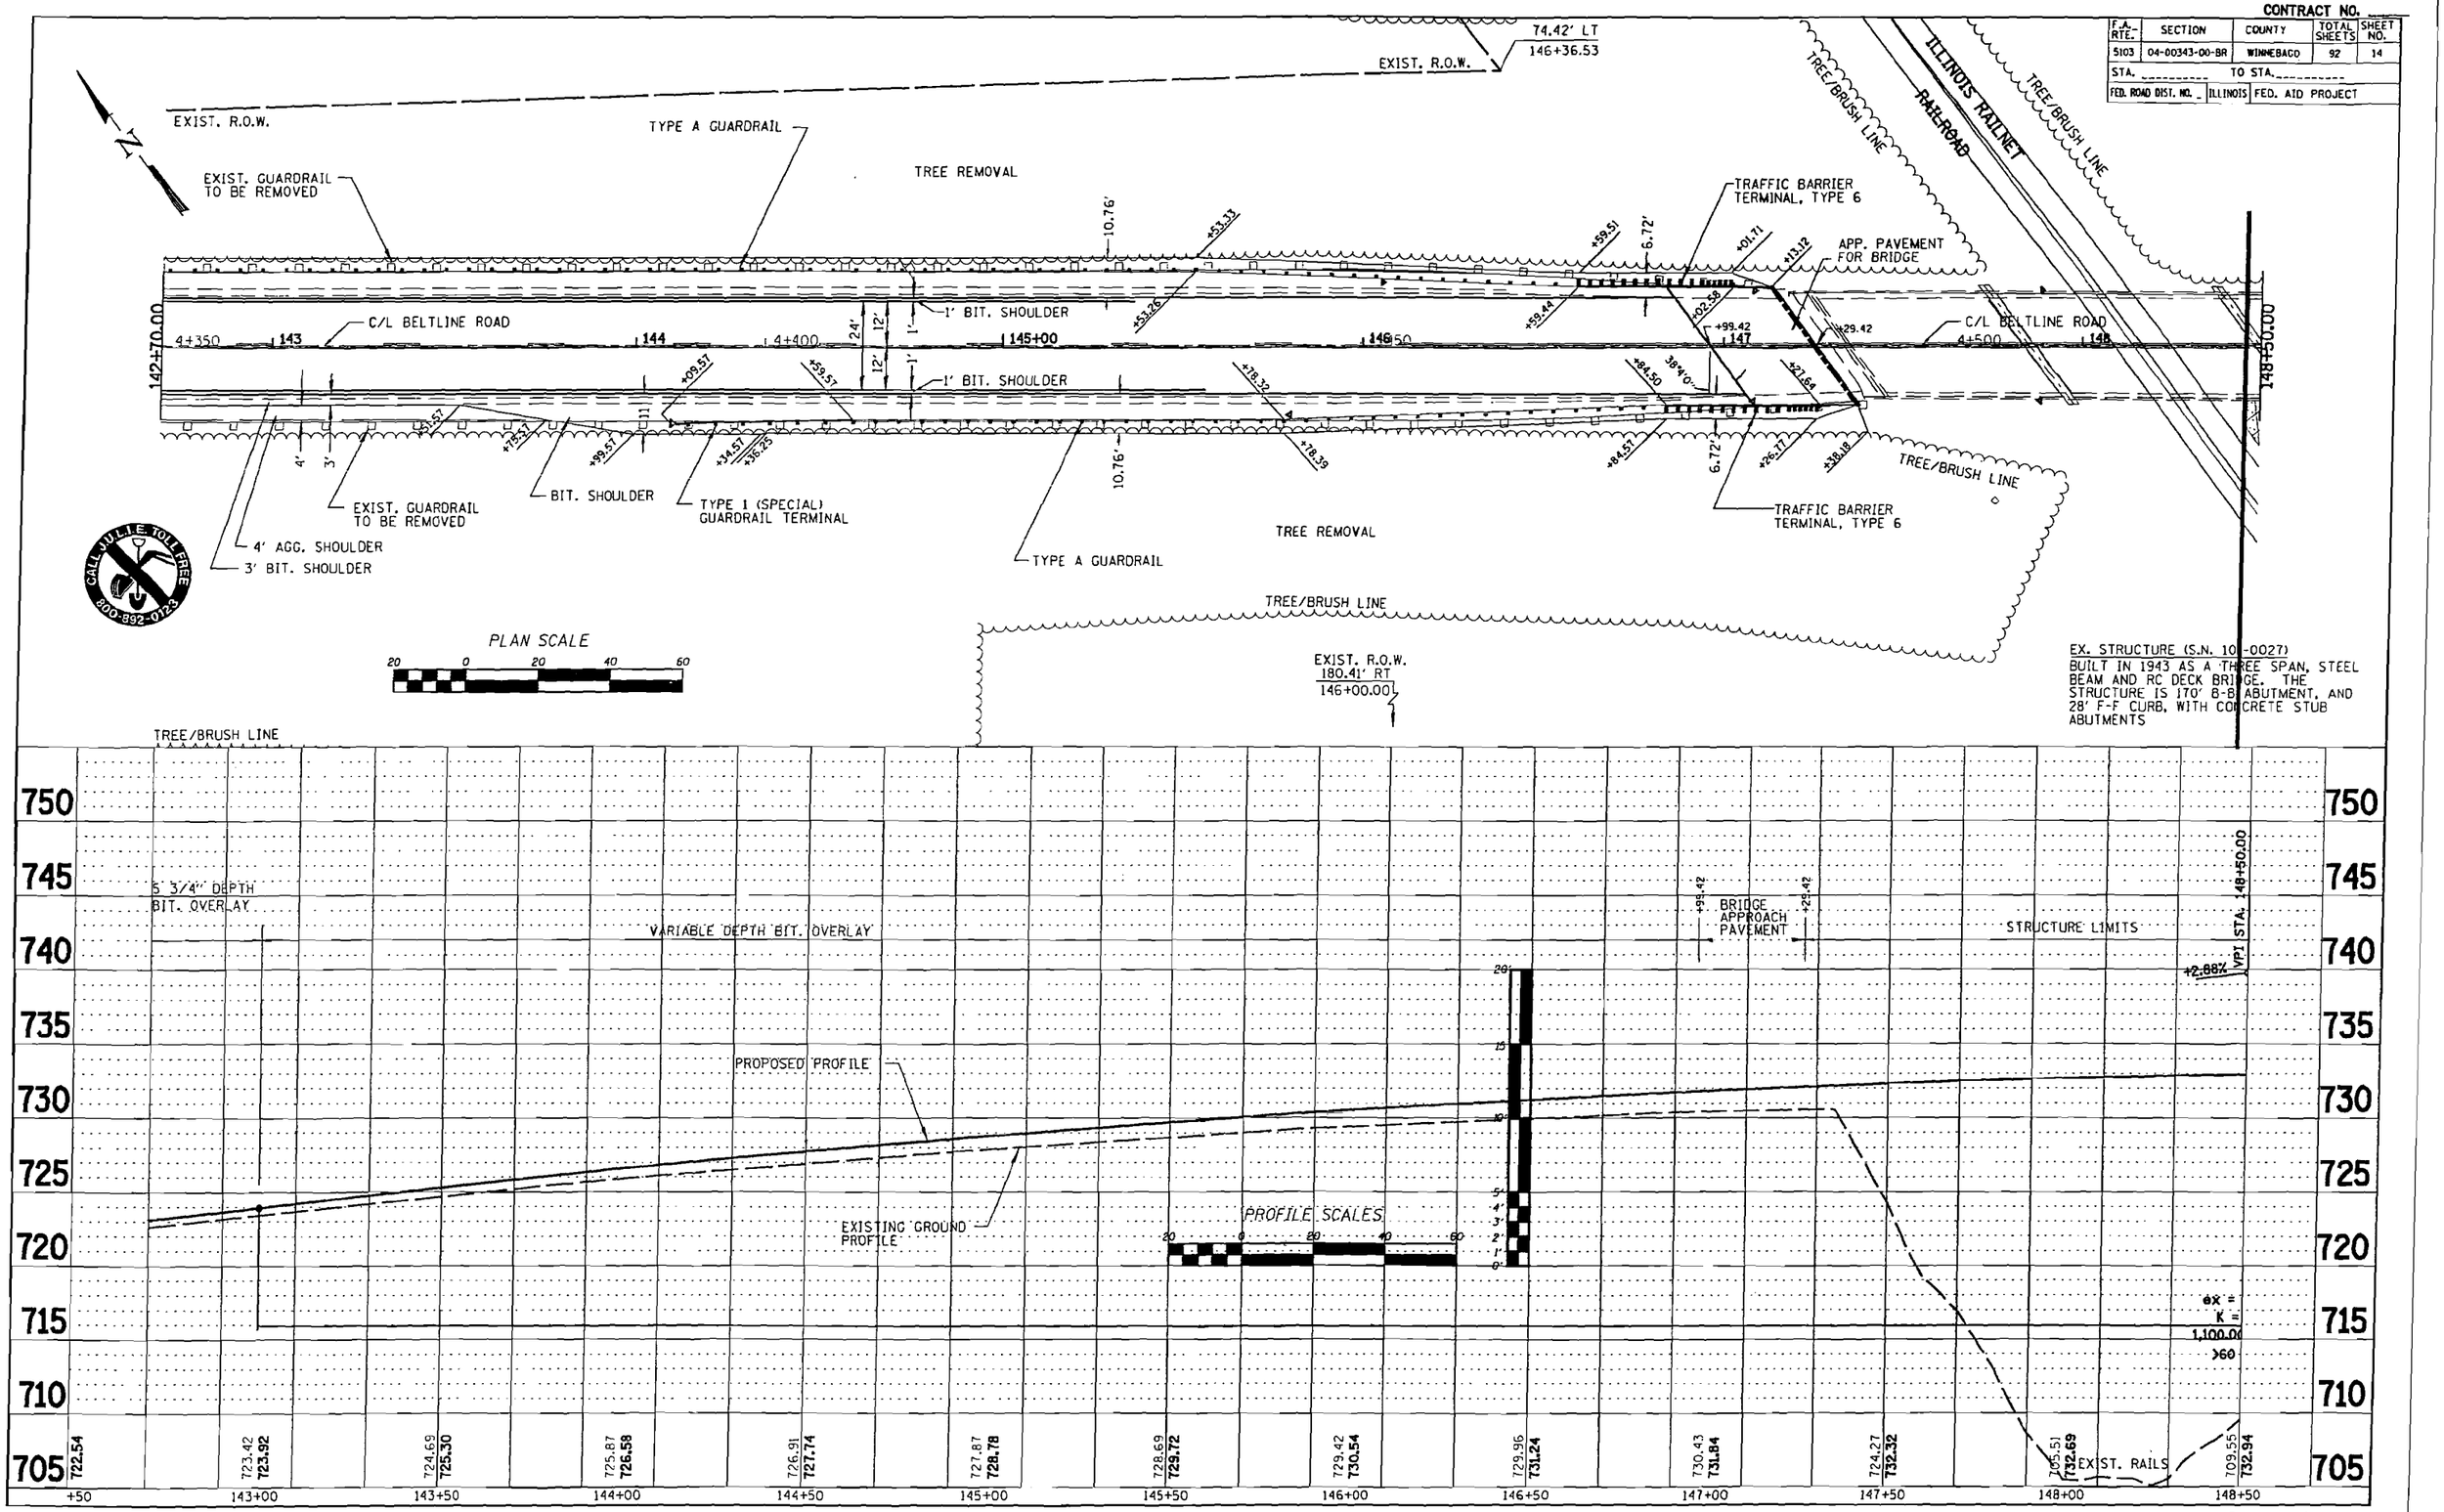

S:\Structl 1124d04\ ROADWAY\ppBAXTER10.dgn

ATTACHMENT 6 (5 OF 7)

CONTRACT NO. ____

F.A. RTE.	SECTION	COUNTY	TOTAL SHEETS	SHEET NO.
5103	04-00343-00-BR	WINNEBAGO	92	15
STA. _____ TO STA. _____				
FED. ROAD DIST. NO. _	ILLINOIS	FED. AID PROJECT		

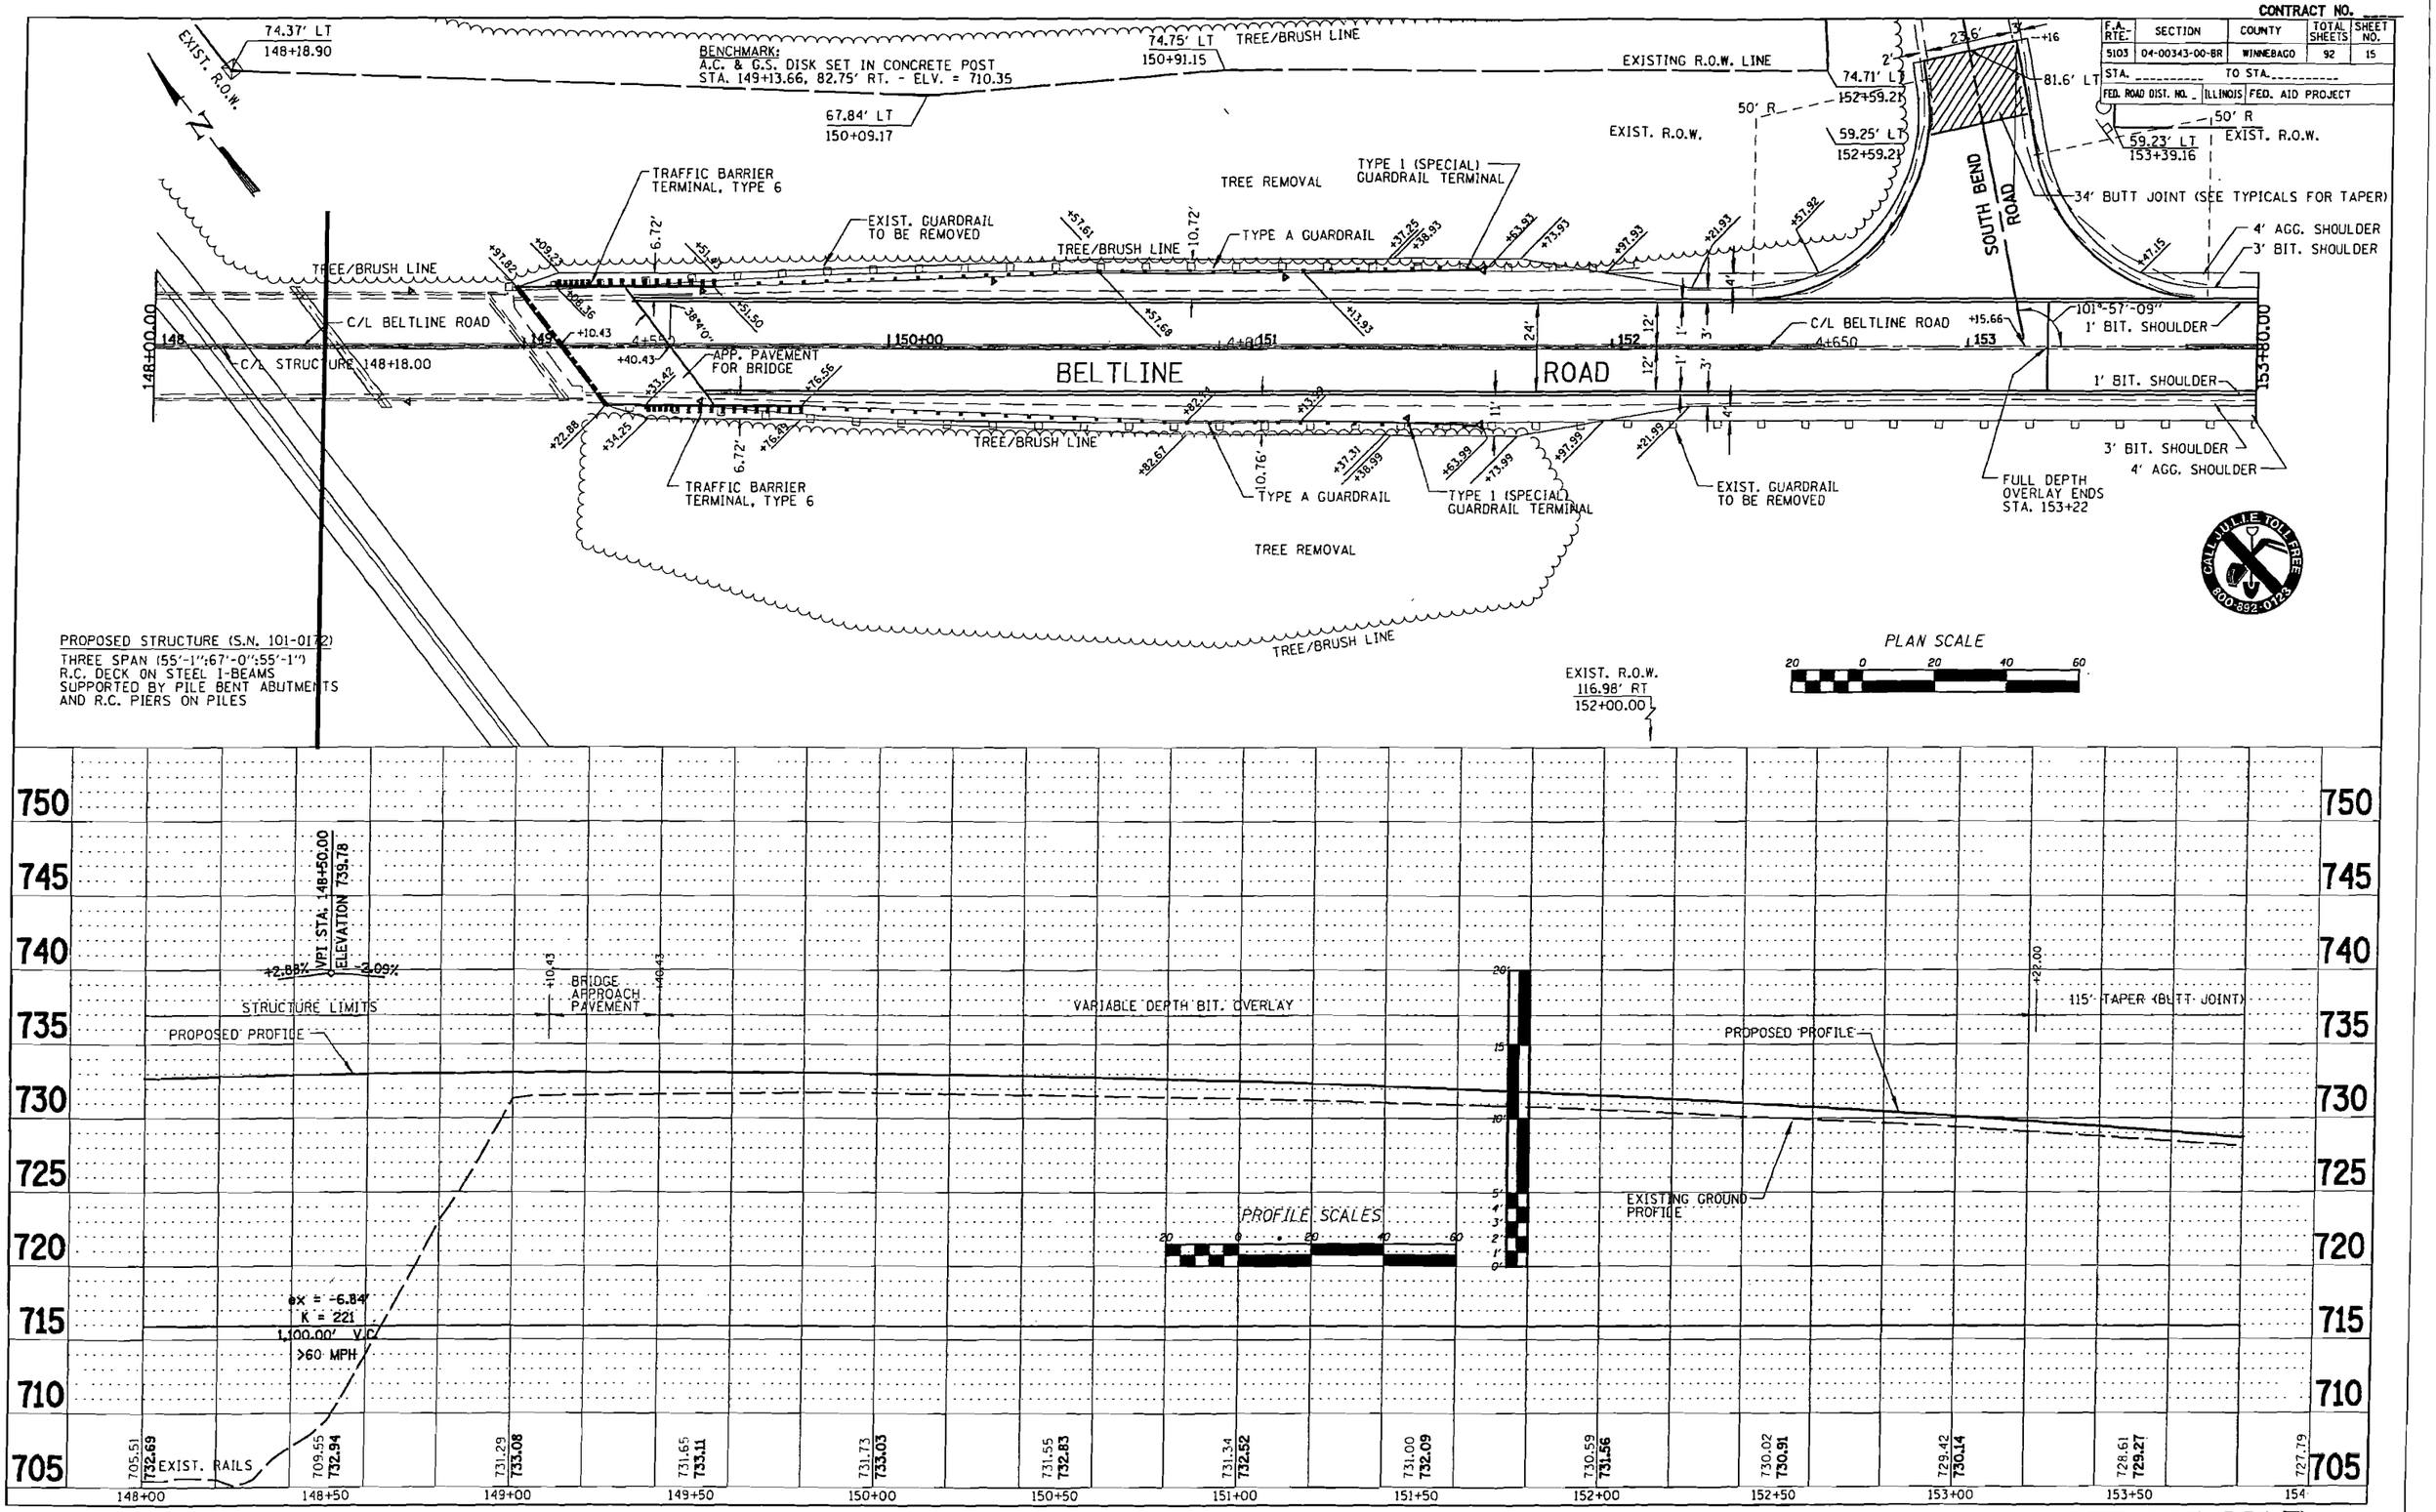

S:\Struct\ 1124d04\ ROADWAY\ppBAXTER10.dgn

ATTACHMENT 6 (6 OF 7)

CONTRACT NO. ____

F.A. RTE.	SECTION	COUNTY	TOTAL SHEETS	SHEET NO.
5103	04-00343-00-BR	WINNEBAGO	92	16
STA. _____ TO STA. _____				
FED. ROAD DIST. NO. _	ILLINOIS	FED. AID PROJECT		

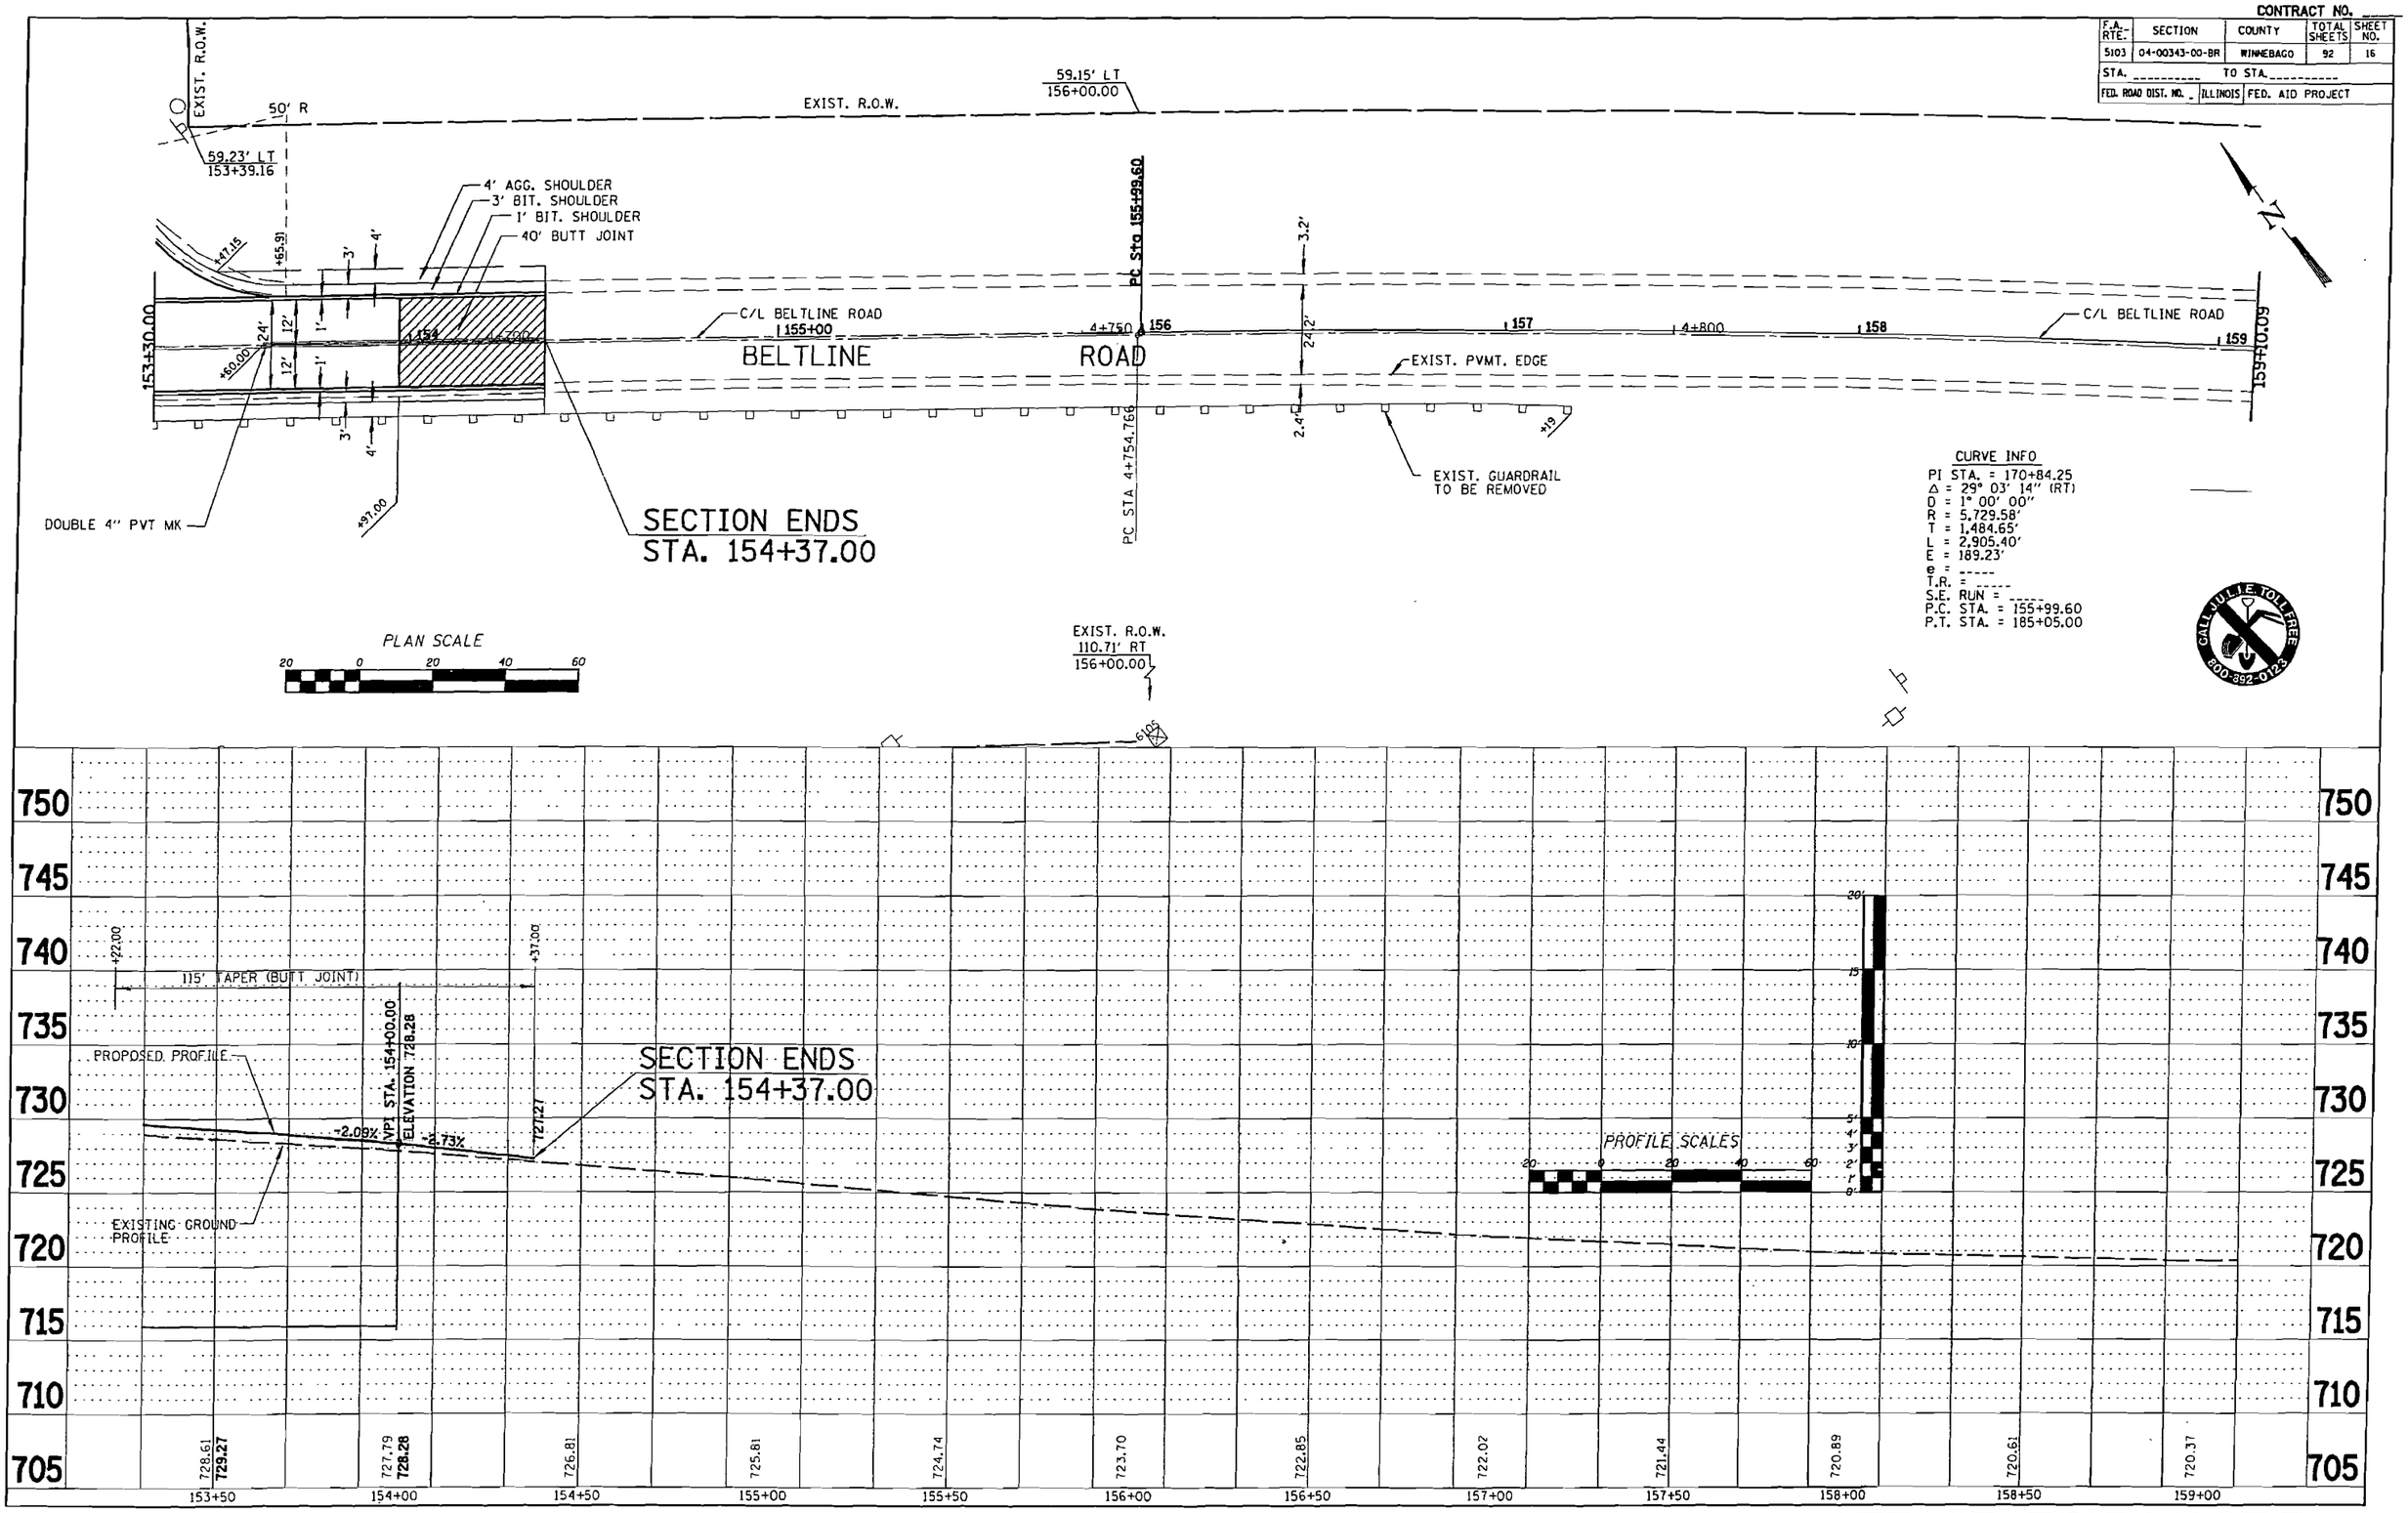

CURVE INFO
PI STA. = 170+84.25
Δ = 29° 03' 14" (RT)
D = 1° 00' 00"
R = 5,729.58'
T = 1,484.65'
L = 2,905.40'
E = 189.23'
e = -----
T.R. = -----
S.E. RUN = -----
P.C. STA. = 155+99.60
P.T. STA. = 185+05.00

CALL JULIE TOLL FREE 800-892-0123

S:\Struct\1124d04\ROADWAY\ppBAXTER10.dgn

ATTACHMENT 6 (7 OF 7)