Detailed
Checked

PLOT DATE = 5/4/2009
PLOT SCALE = 10.0000 ' / IN.
USER NAME = bjohnson

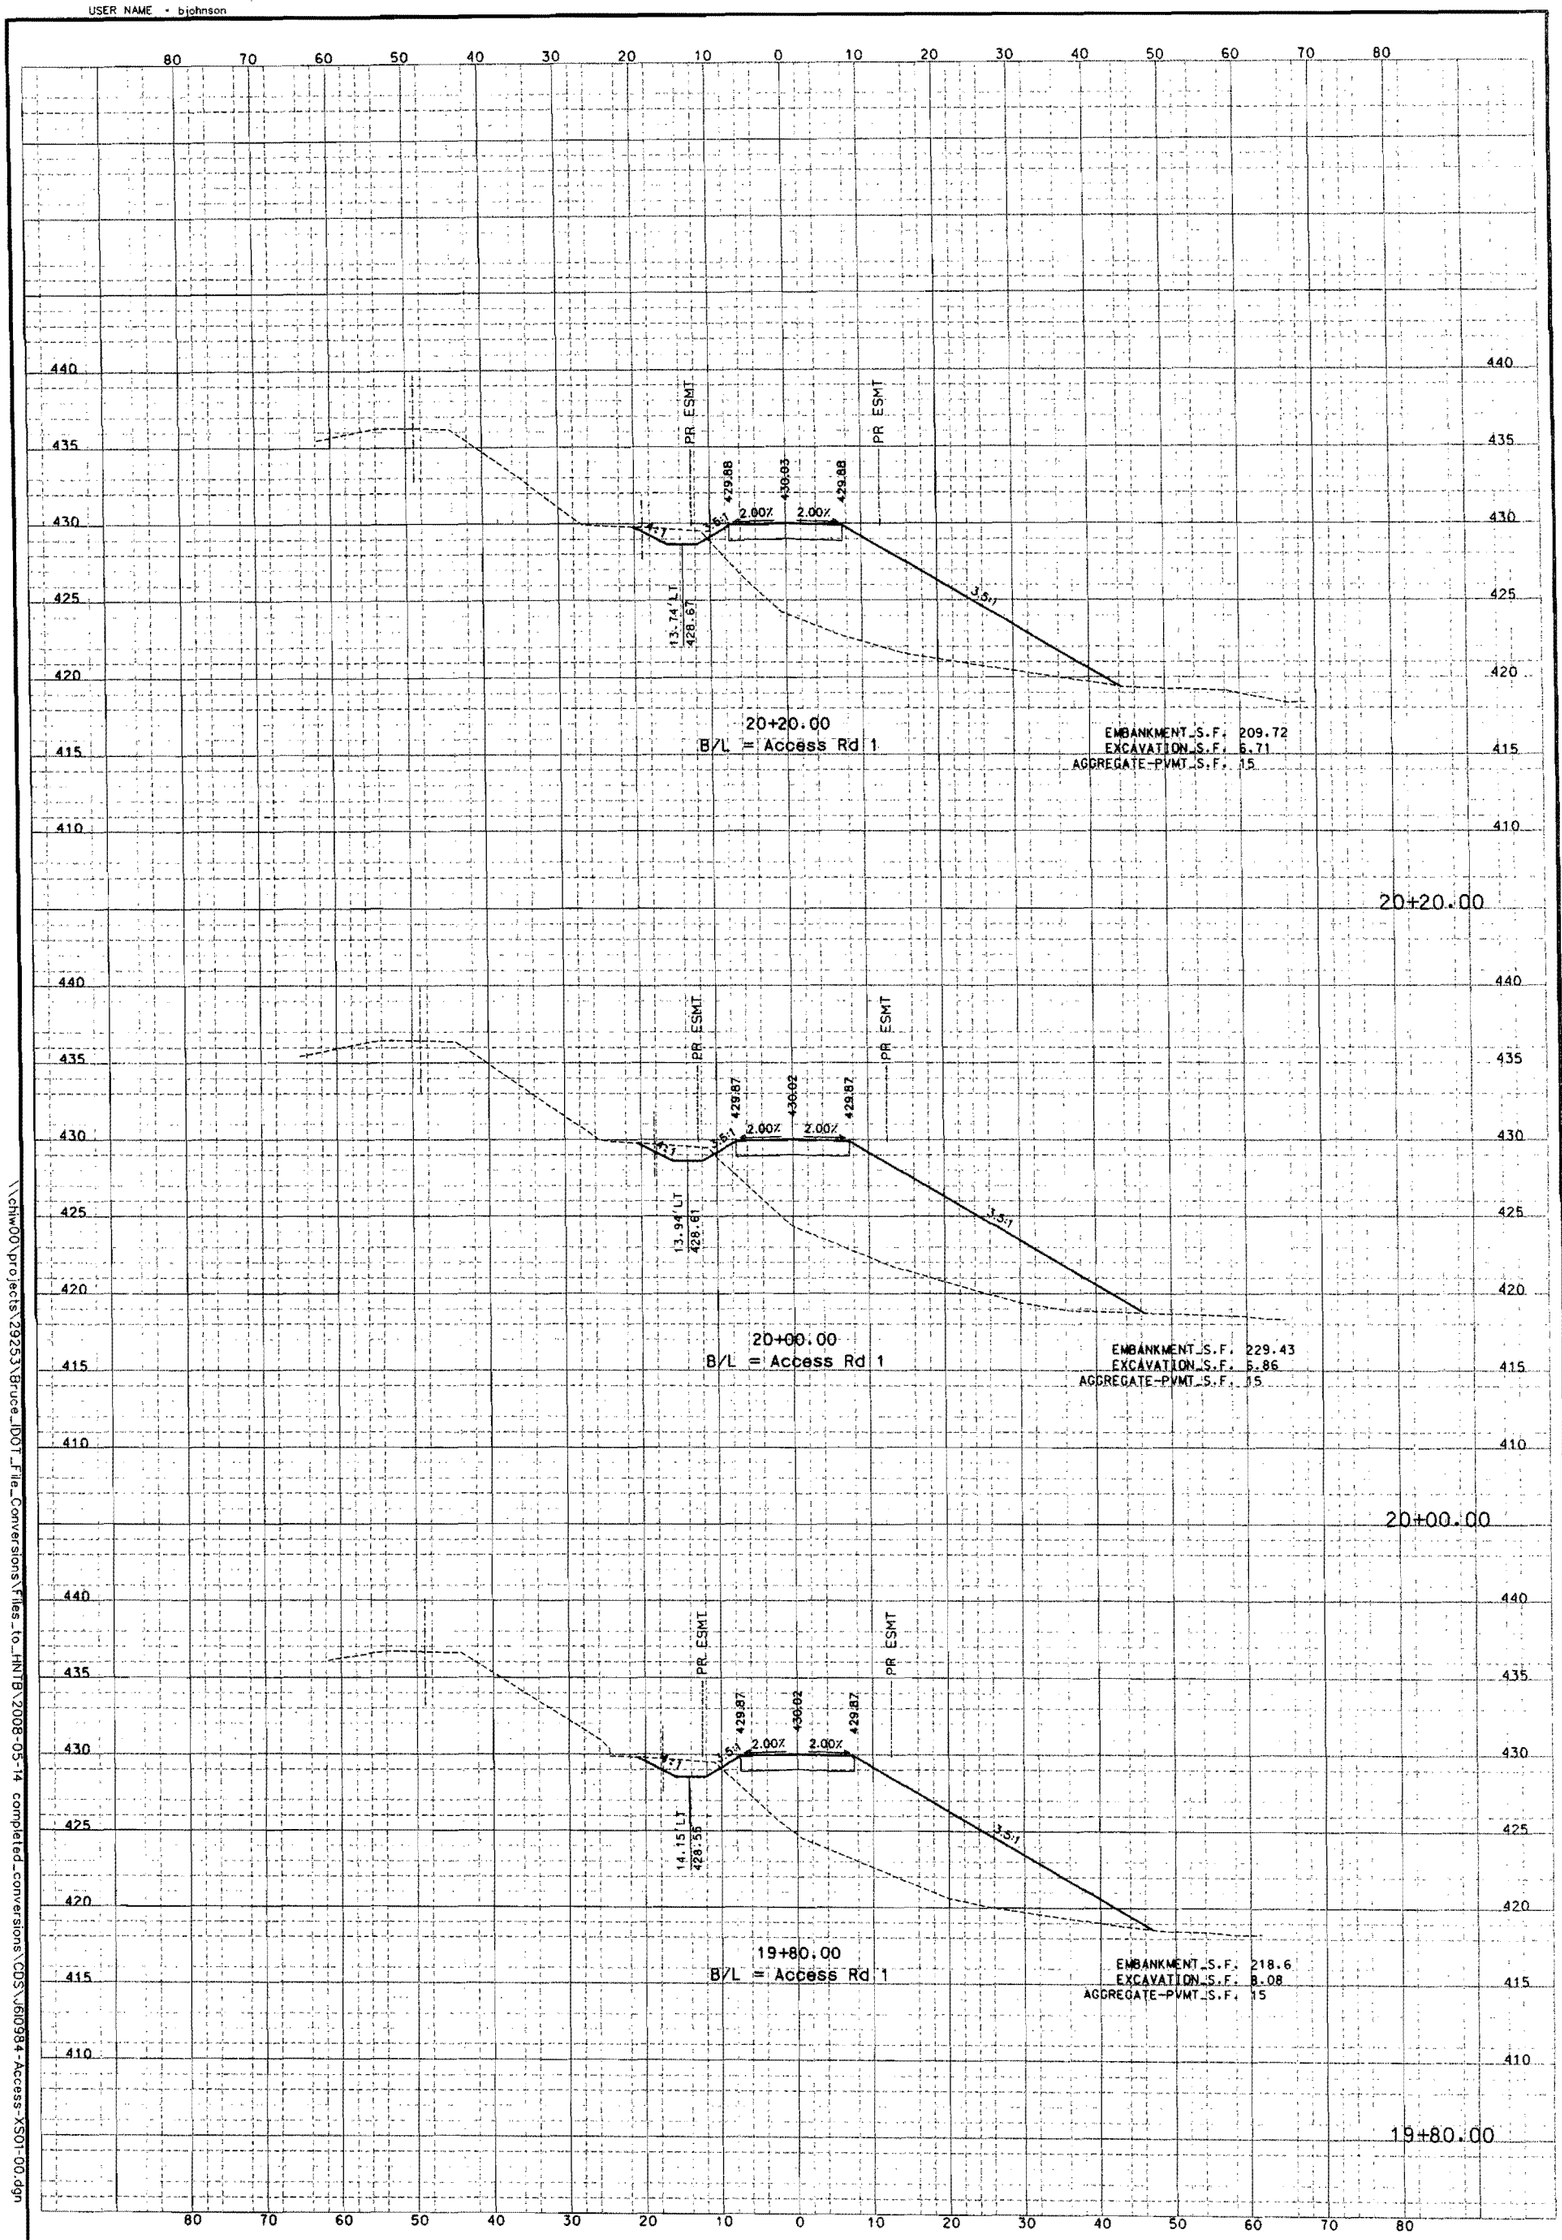

HNTB
715 KIRK DRIVE
KANSAS CITY, MO 64105-1310
TELEPHONE (816) 472-1201
CERTIFICATE OF AUTHORITY
NO. 001270

MISSOURI HIGHWAYS AND TRANSPORTATION COMMISSION
MoDOT
105 WEST CAPITOL
JEFFERSON CITY, MO 65102
1-888-ASK-MODOT (1-888-275-6636)

DATE	DESCRIPTION

BRIDGE NO. A6500
PROJECT NO.
CONTRACT ID. J6I0984C
JOB NO.
COUNTY St. Clair
DISTRICT BR
SHEET NO.
ROUTE I-70
STATE IL
DATE PREPARED 3/2/09

"THIS MEDIA SHOULD NOT BE CONSIDERED A CERTIFIED DOCUMENT."

REV.

IF A SEAL IS PRESENT ON THIS SHEET IT HAS BEEN ELECTRONICALLY SEALED AND DATED.

\\chw00\projects\29253\Bruce_IDOT_File_Conversions\files_to_HNTB\2008-05-14 completed_conversions\CDS\J6I0984-Access-XS01-00.dgn

Sheet No. of

3:34:41 PM

Detailed
Checked

PLOT DATE = 5/4/2009
PLOT SCALE = 10.0000 ' / IN.
USER NAME = bjohnson

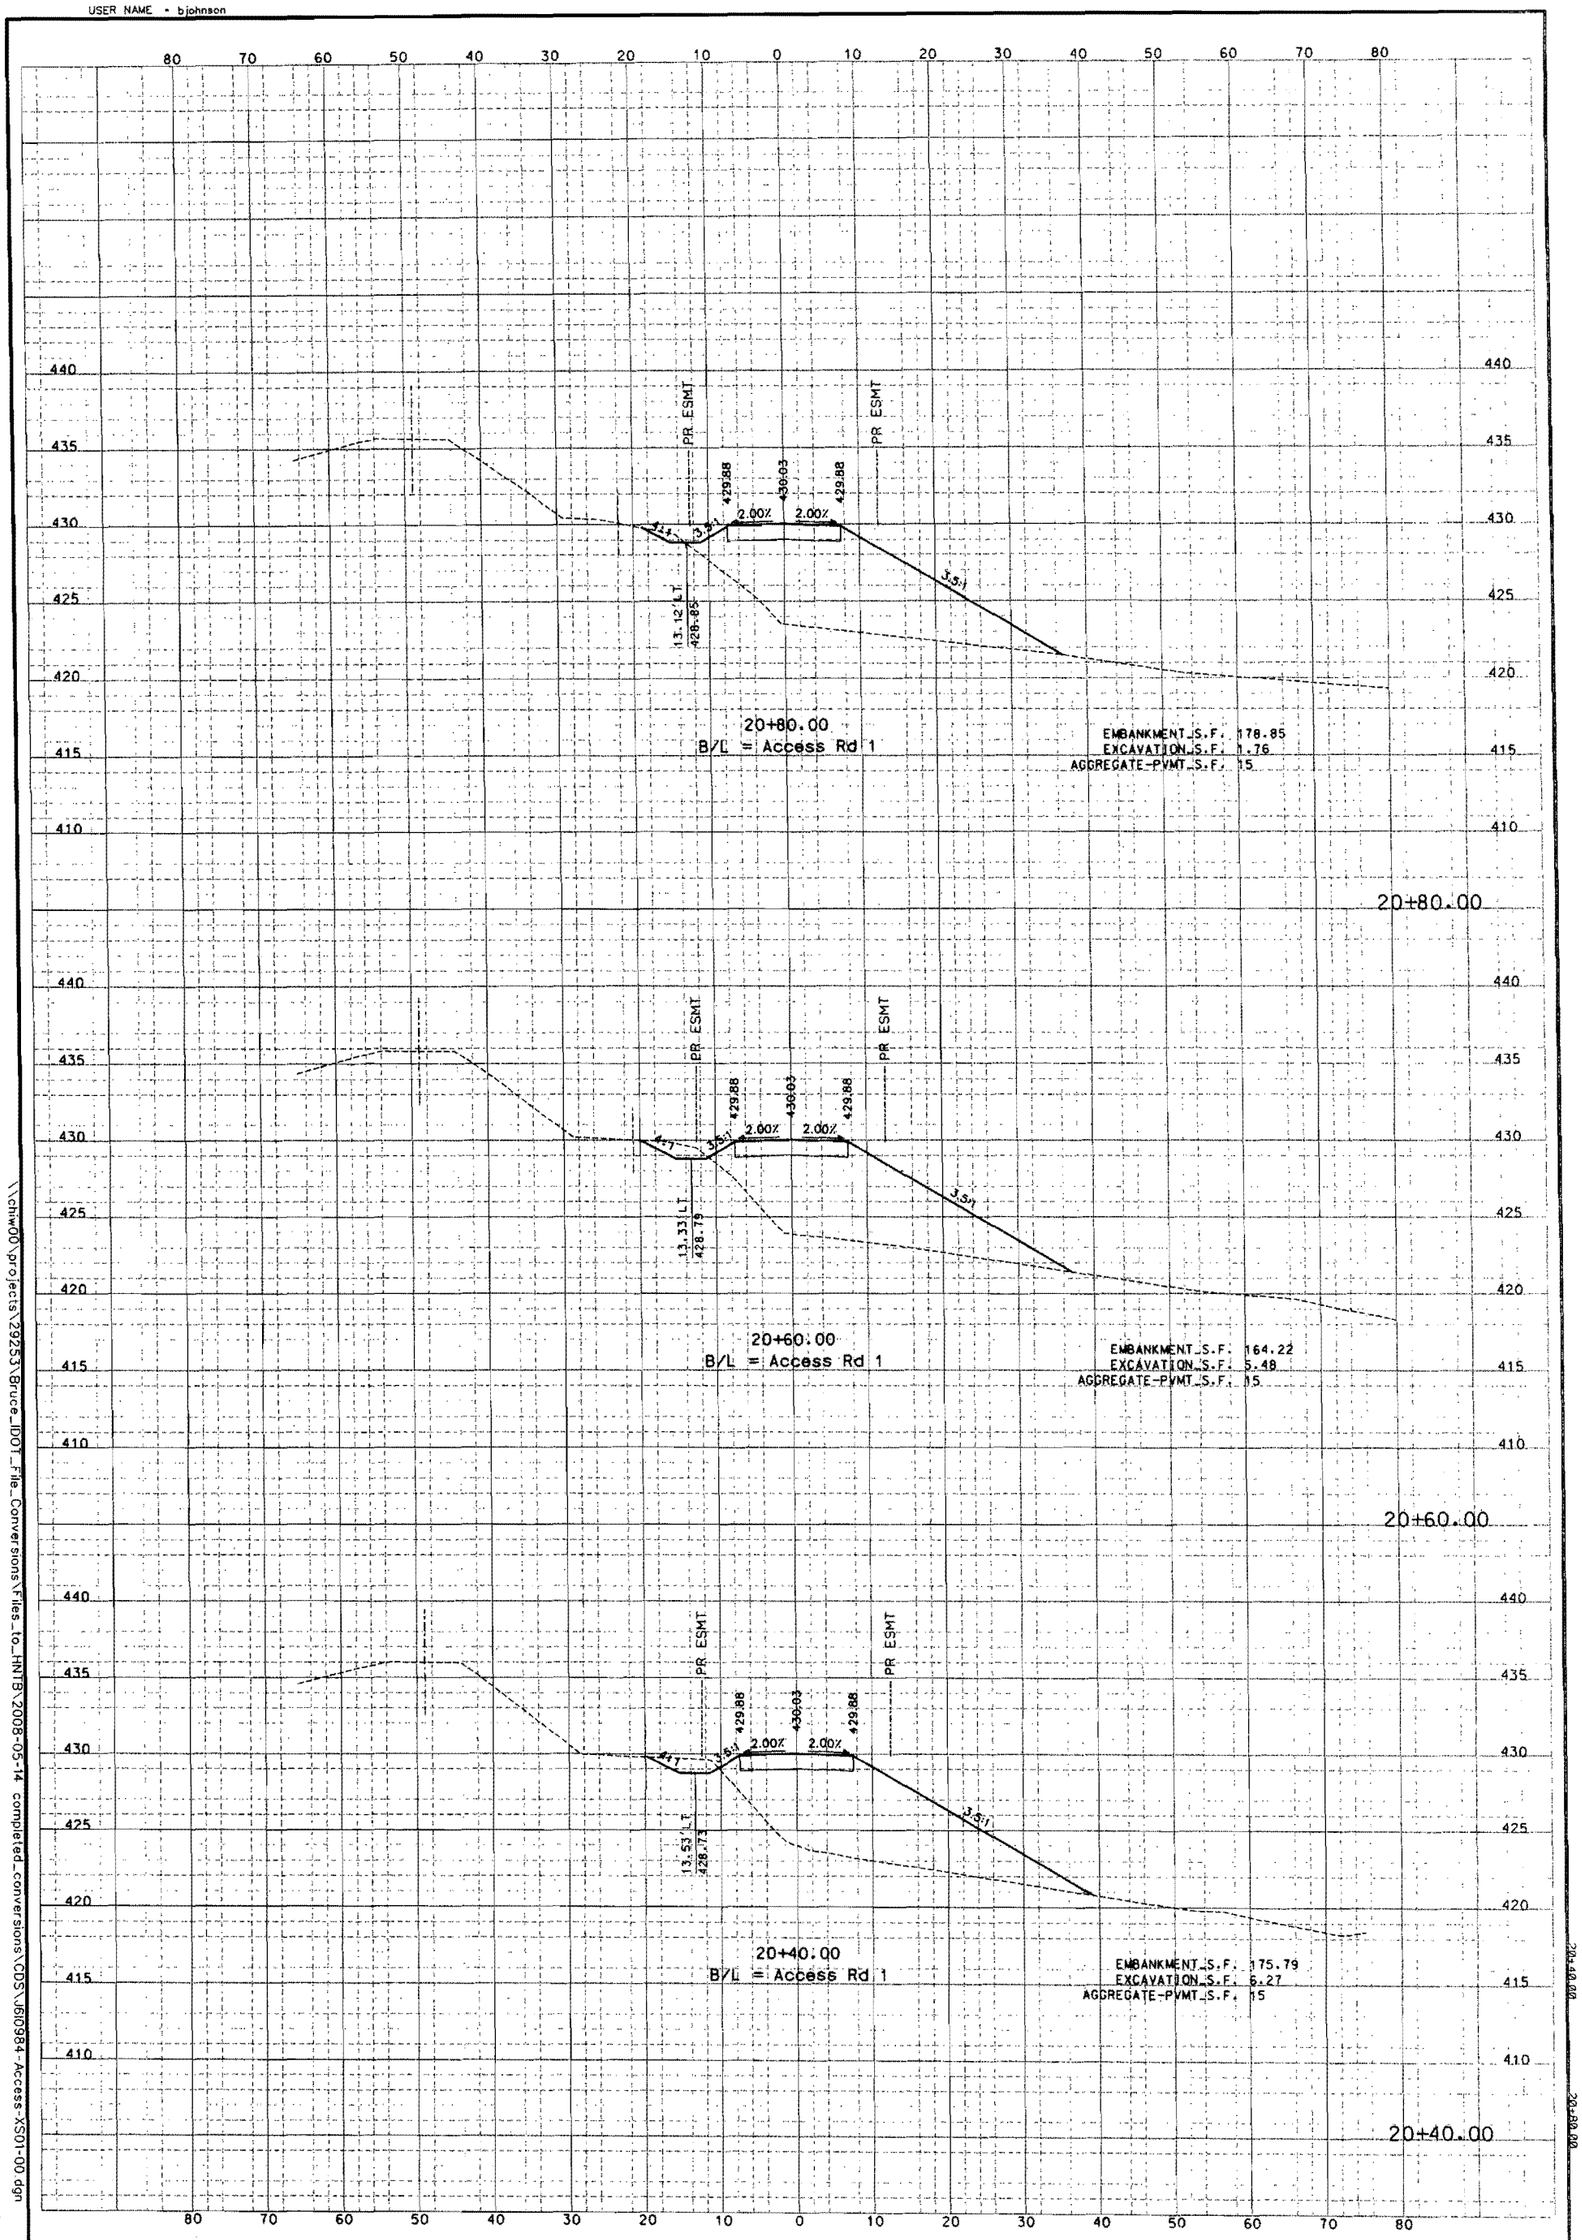

HNTB
715 KIRK DRIVE
KANSAS CITY, MO 64105-1310
TELEPHONE (816) 472-1201
CERTIFICATE OF AUTHORITY
NO. 001270

MISSOURI HIGHWAYS AND TRANSPORTATION COMMISSION
MoDOT
105 WEST CAPITOL
JEFFERSON CITY, MO 65102
1-888-ASK-MODOT (1-888-275-6636)

DATE	DESCRIPTION

BRIDGE NO. A6500
PROJECT NO.
CONTRACT ID. J6I0984C
JOB NO.
COUNTY St. Clair
DISTRICT BR
SHEET NO.
ROUTE I-70
STATE ILL
DATE PREPARED 3/2/09

"THIS MEDIA SHOULD NOT BE CONSIDERED A CERTIFIED DOCUMENT."

REV.

IF A SEAL IS PRESENT ON THIS SHEET IT HAS BEEN ELECTRONICALLY SEALED AND DATED.

\\chiw00\projects\29253\Bruce_IDOT_File_Conversions\Files_to_HNTB\2008-05-14 completed_conversions\CDS\J6I0984-Access-XS01-00.dgn

Sheet No. of

3:34:42 PM

Detailed
Checked

PLOT DATE = 5/4/2009
PLOT SCALE = 10.0000 ' / IN.
USER NAME = bjohnson

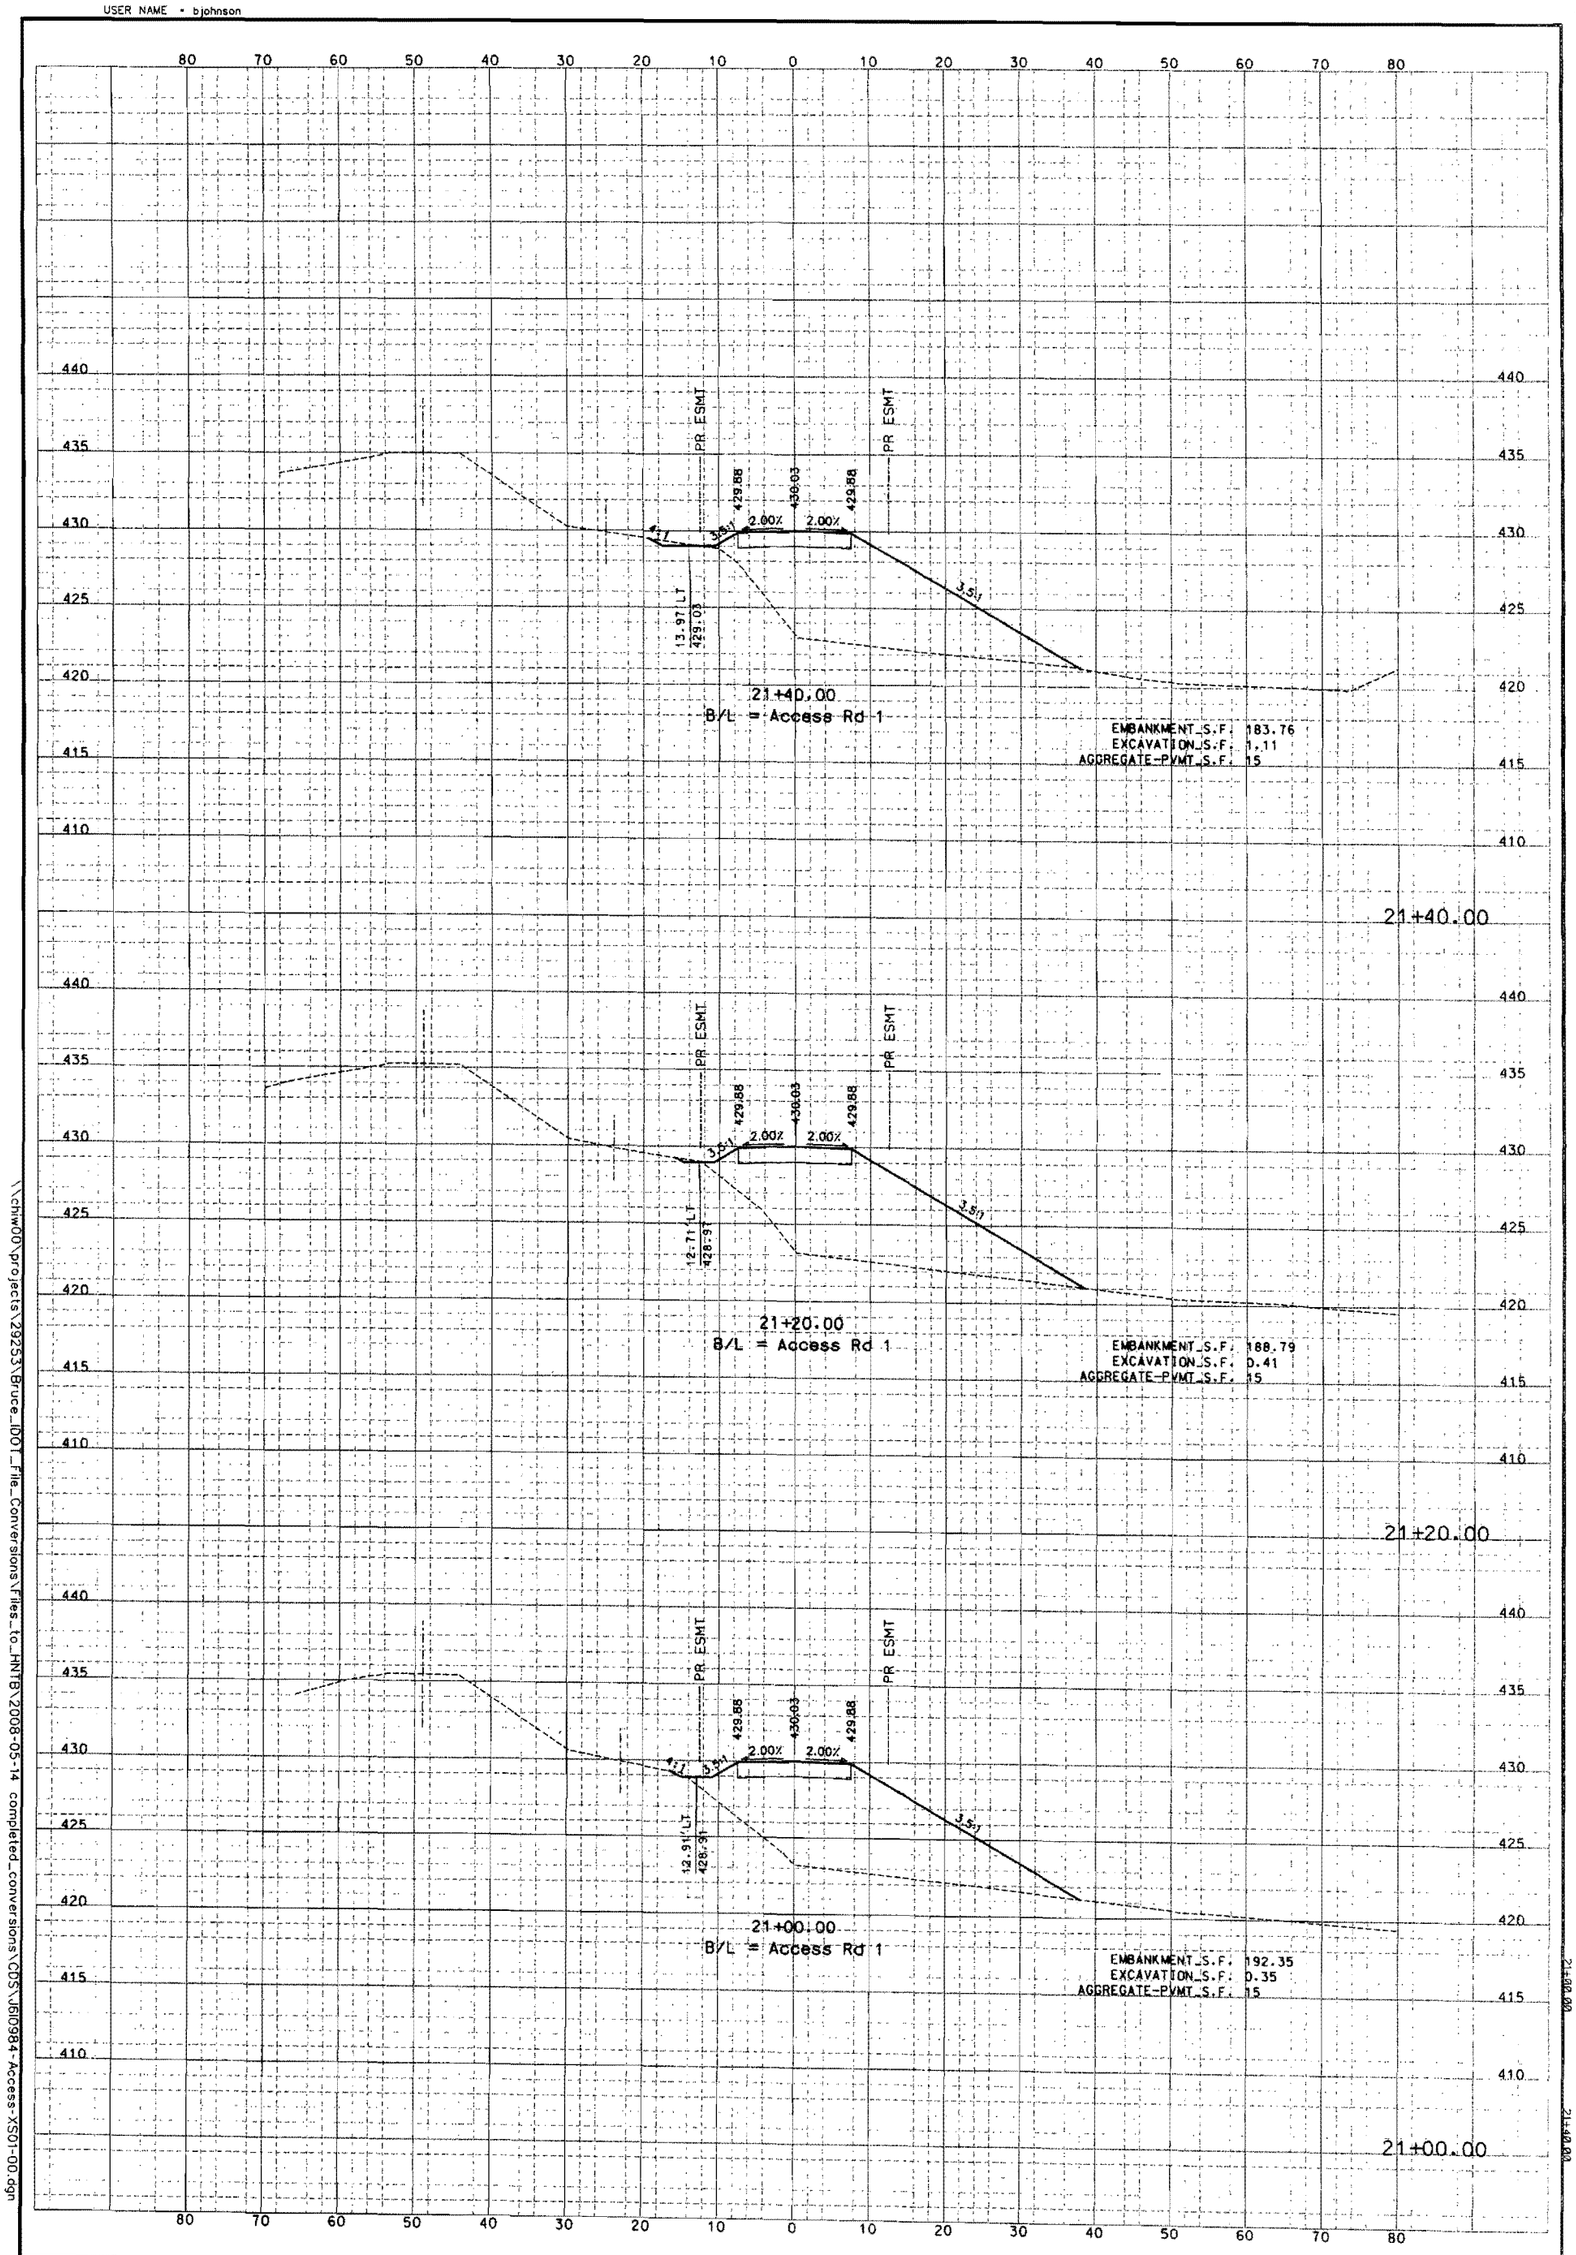

\\chiw00\projects\29253\Bruce_I001_File_Conversions\Files_to_HNTB\2008-05-14 completed_conversions\CDS\J6I0984-Access-XS01-00.dgn

3:34:42 PM

Sheet No. of

REV.

HNTB
715 KIRK DRIVE
KANSAS CITY, MO 64105-1310
TELEPHONE (816) 472-1201
CERTIFICATE OF AUTHORITY
NO. 001270

MISSOURI HIGHWAYS AND TRANSPORTATION COMMISSION
MoDOT
105 WEST CAPITOL
JEFFERSON CITY, MO 65102
1-888-ASK-MODOT (1-888-275-6636)

DATE	DESCRIPTION

BRIDGE NO. A6500
PROJECT NO.
CONTRACT ID. J6I0984C
JOB NO.
COUNTY St. Clair
DISTRICT BR
SHEET NO.
ROUTE I-70
STATE IL
DATE PREPARED 3/2/09

"THIS MEDIA SHOULD NOT BE CONSIDERED A CERTIFIED DOCUMENT."

IF A SEAL IS PRESENT ON THIS SHEET IT HAS BEEN ELECTRONICALLY SEALED AND DATED.

IF A SEAL IS PRESENT ON THIS SHEET IT HAS BEEN ELECTRONICALLY SEALED AND DATED.

"THIS MEDIA SHOULD NOT BE CONSIDERED A CERTIFIED DOCUMENT."

DATE PREPARED	STATE	SHEET NO.	COUNTY	JOB NO.	CONTRACT NO.	PROJECT NO.	BRIDGE NO.
3/2/09	IL		St. Clair	J6I0984C			A6500
ROUTE I-70	DISTRICT BR						

DATE	DESCRIPTION

MISSOURI HIGHWAYS AND TRANSPORTATION COMMISSION

MoDOT

105 WEST CAPITOL
JEFFERSON CITY, MO 65102
1-888-ASK-MODOT (1-888-275-6636)

HNTB

715 KIRK DRIVE
KANSAS CITY, MO 64105-1310
TELEPHONE (816) 472-1201
CERTIFICATE OF AUTHORITY
NO. 001270

REV.

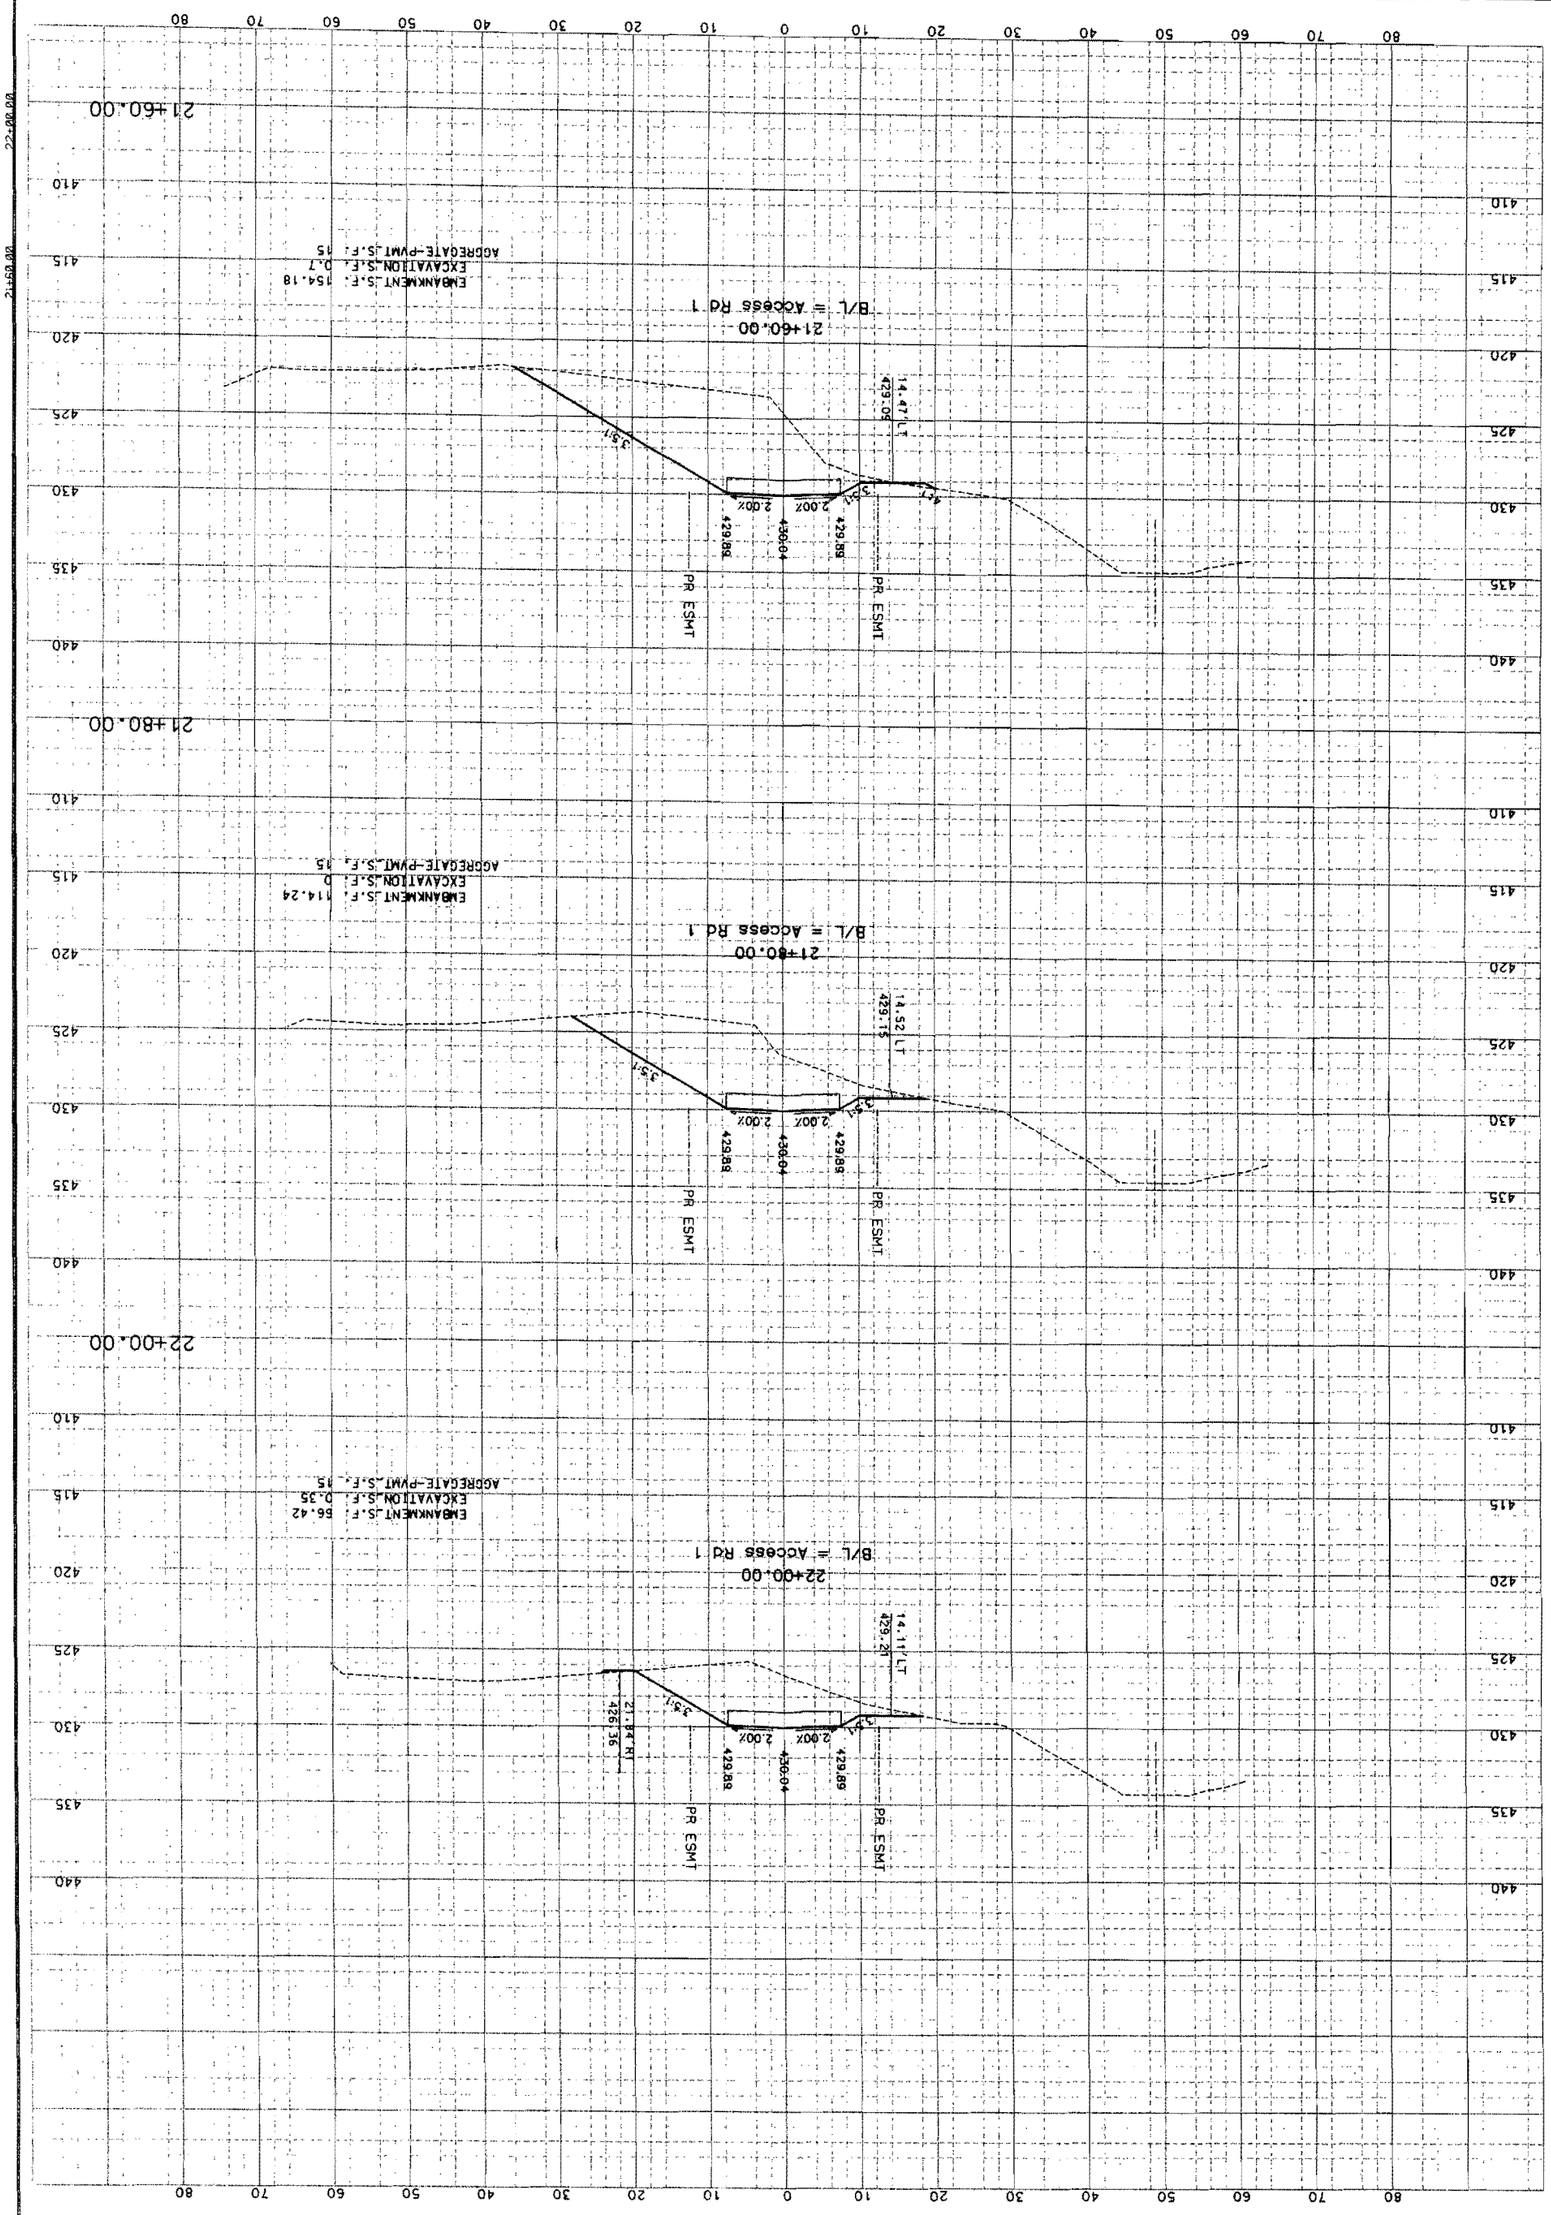

\\chiw00\projects\29253\Bruce_IDOT_File_Conversions\Files_to_HNTB\2008-05-14 completed_conversions\CDS\J6I0984-Access-XS01-00.dgn

Sheet No. of

3:34:43 PM

PLOT DATE - 5/4/2009
PLOT SCALE - 10.0000 ' / IN.
USER NAME - bjohnson

Detailed
hecked

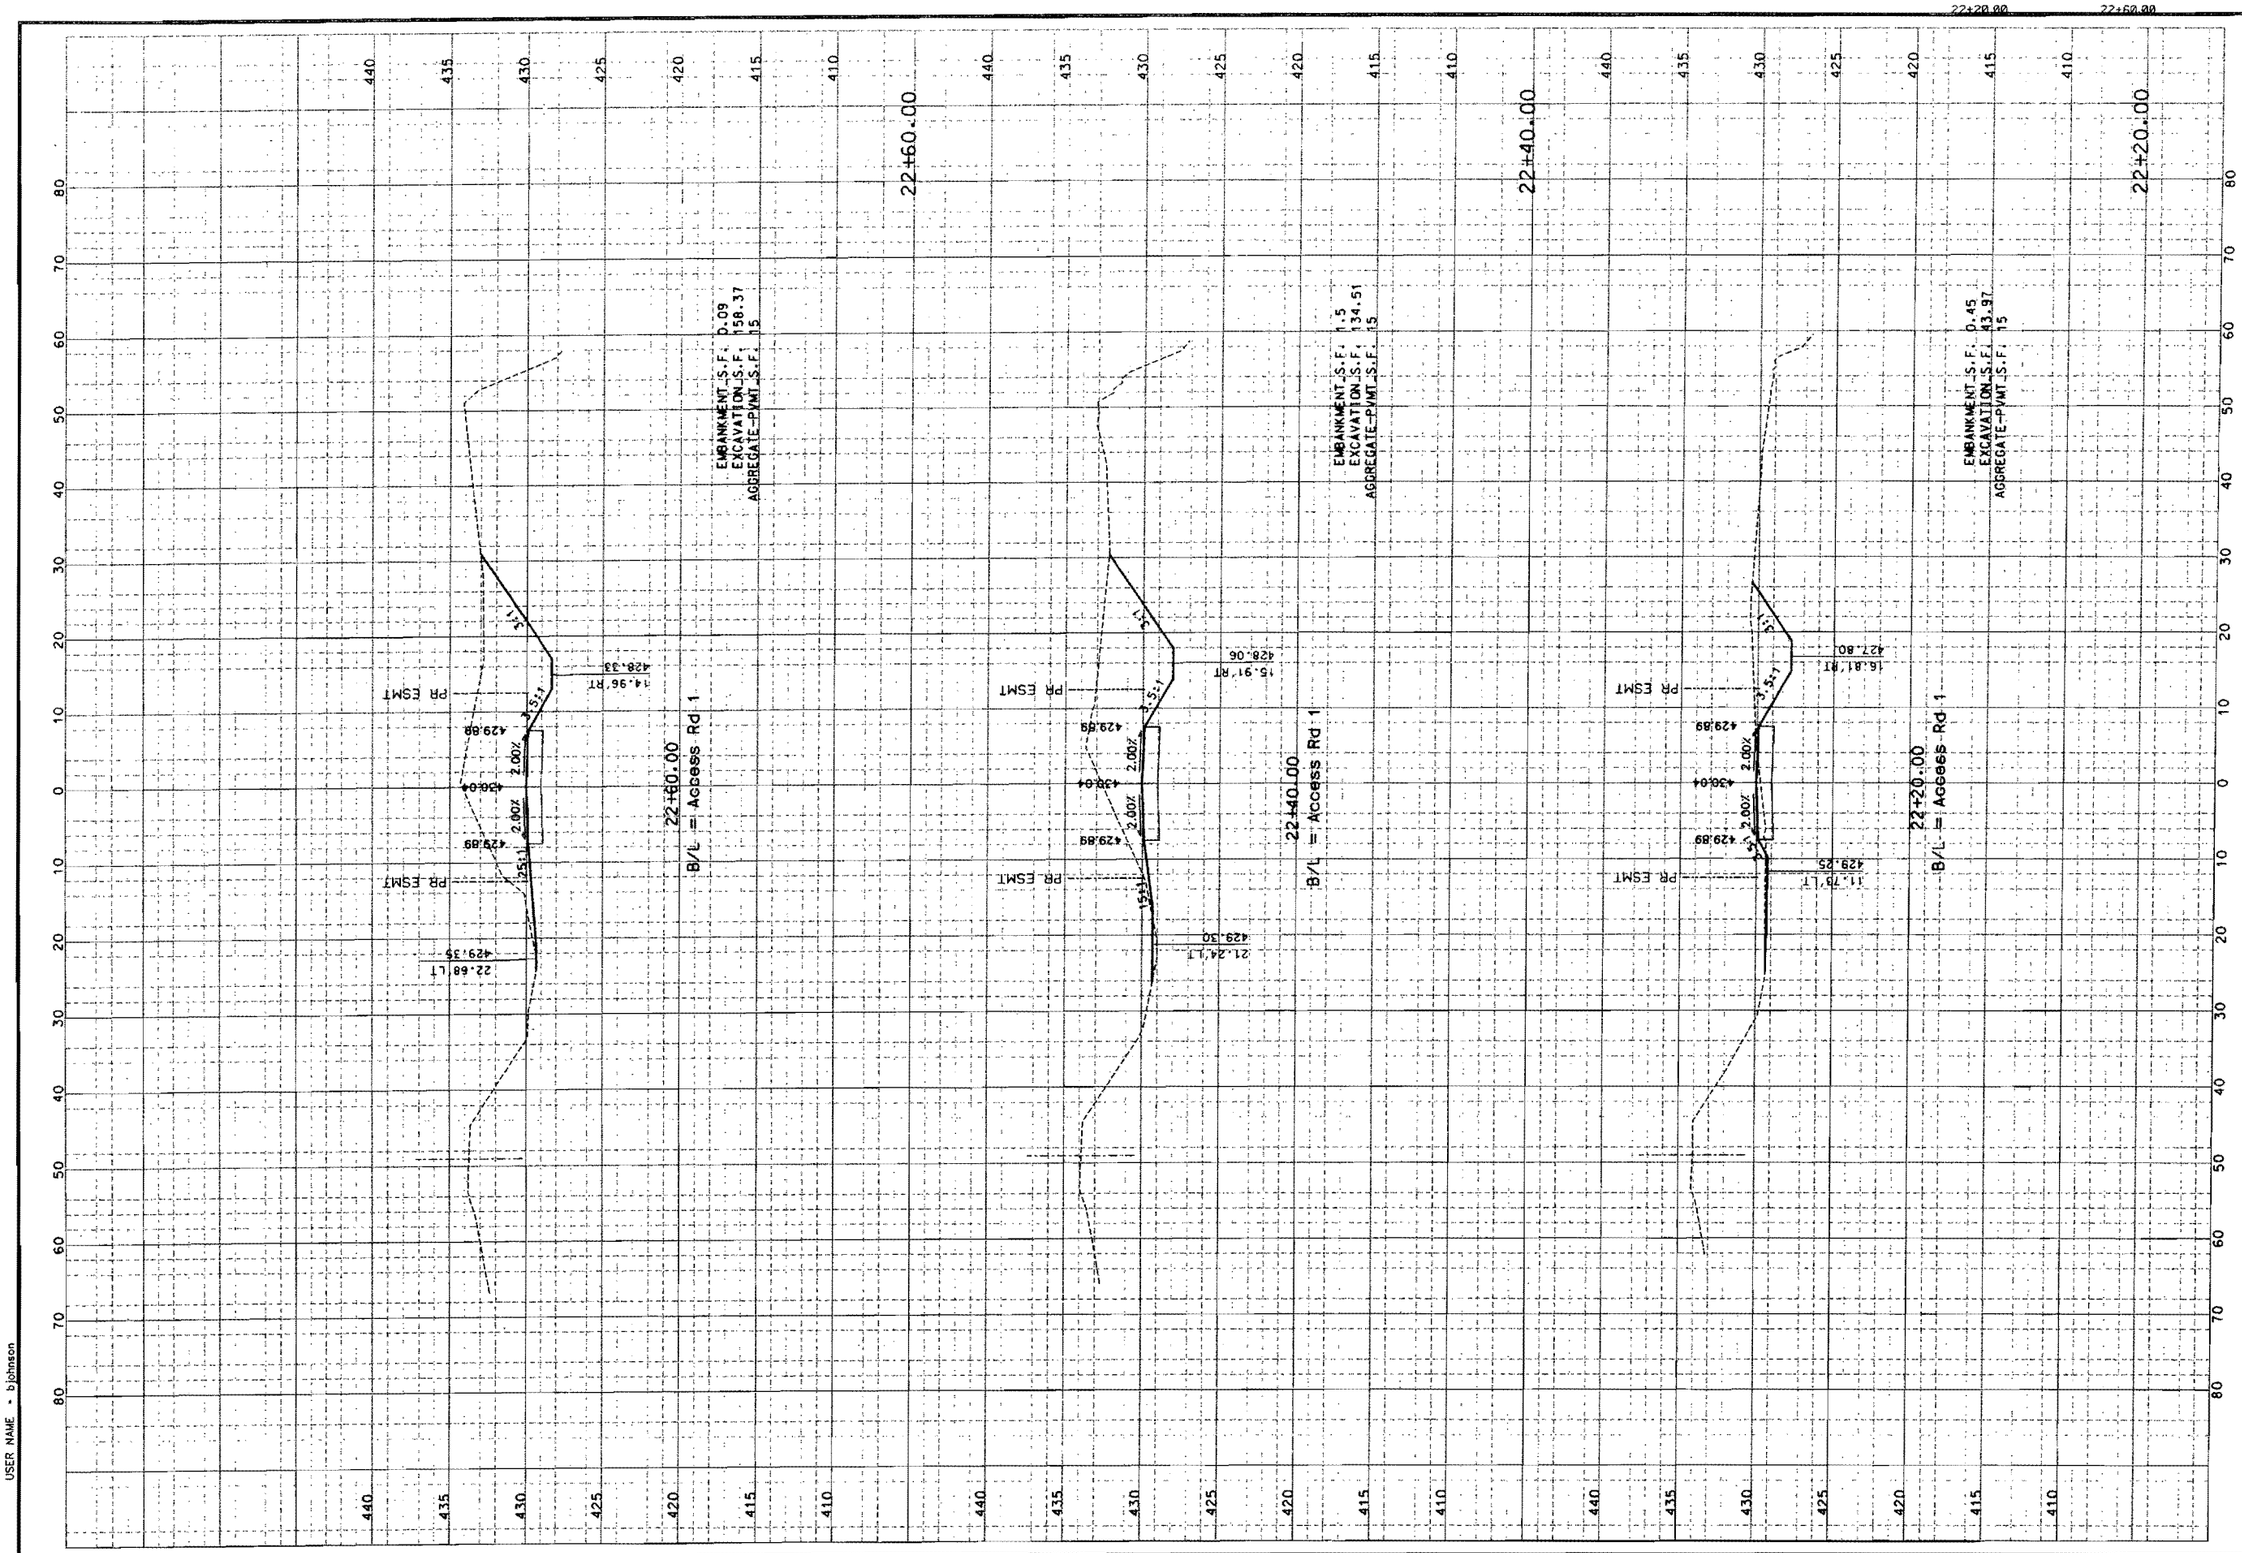

"THIS MEDIA SHOULD NOT BE CONSIDERED A CERTIFIED DOCUMENT."

DATE PREPARED	3/2/09
ROUTE	I-70
STATE	IL
DISTRICT	BR
SHEET NO.	
COUNTY	St. Clair
JOB NO.	J6I0984C
CONTRACT ID.	
PROJECT NO.	
BRIDGE NO.	A6500

DESCRIPTION	DATE

MISSOURI HIGHWAYS AND TRANSPORTATION COMMISSION

MoDOT

105 WEST CAPITOL
JEFFERSON CITY, MO 65102
1-888-ASK-MODOT (1-888-275-6636)

HNTB

715 KIRK DRIVE
KANSAS CITY, MO 64105-1310
TELEPHONE (816) 472-1201
CERTIFICATE OF AUTHORITY
NO. 001270

IF A SEAL IS PRESENT ON THIS SHEET IT HAS BEEN ELECTRONICALLY SEALED AND DATED.

REV.

PLOT DATE - 5/4/2009
PLOT SCALE - 10.0000 ' / IN.
USER NAME - bjohnson

Detailed
Checked

\\chiw00\projects\29253\Bruce_IDOT_File_Conversions\Files_to_HNTB\2008-05-14 completed_conversions\CDS\J6I0984-Access-XS01-00.dgn 3:34:43 PM

Sheet No. of

Detailed
Checked

PLOT DATE = 5/4/2009
PLOT SCALE = 10.0000 ' / IN.
USER NAME = bjohnson

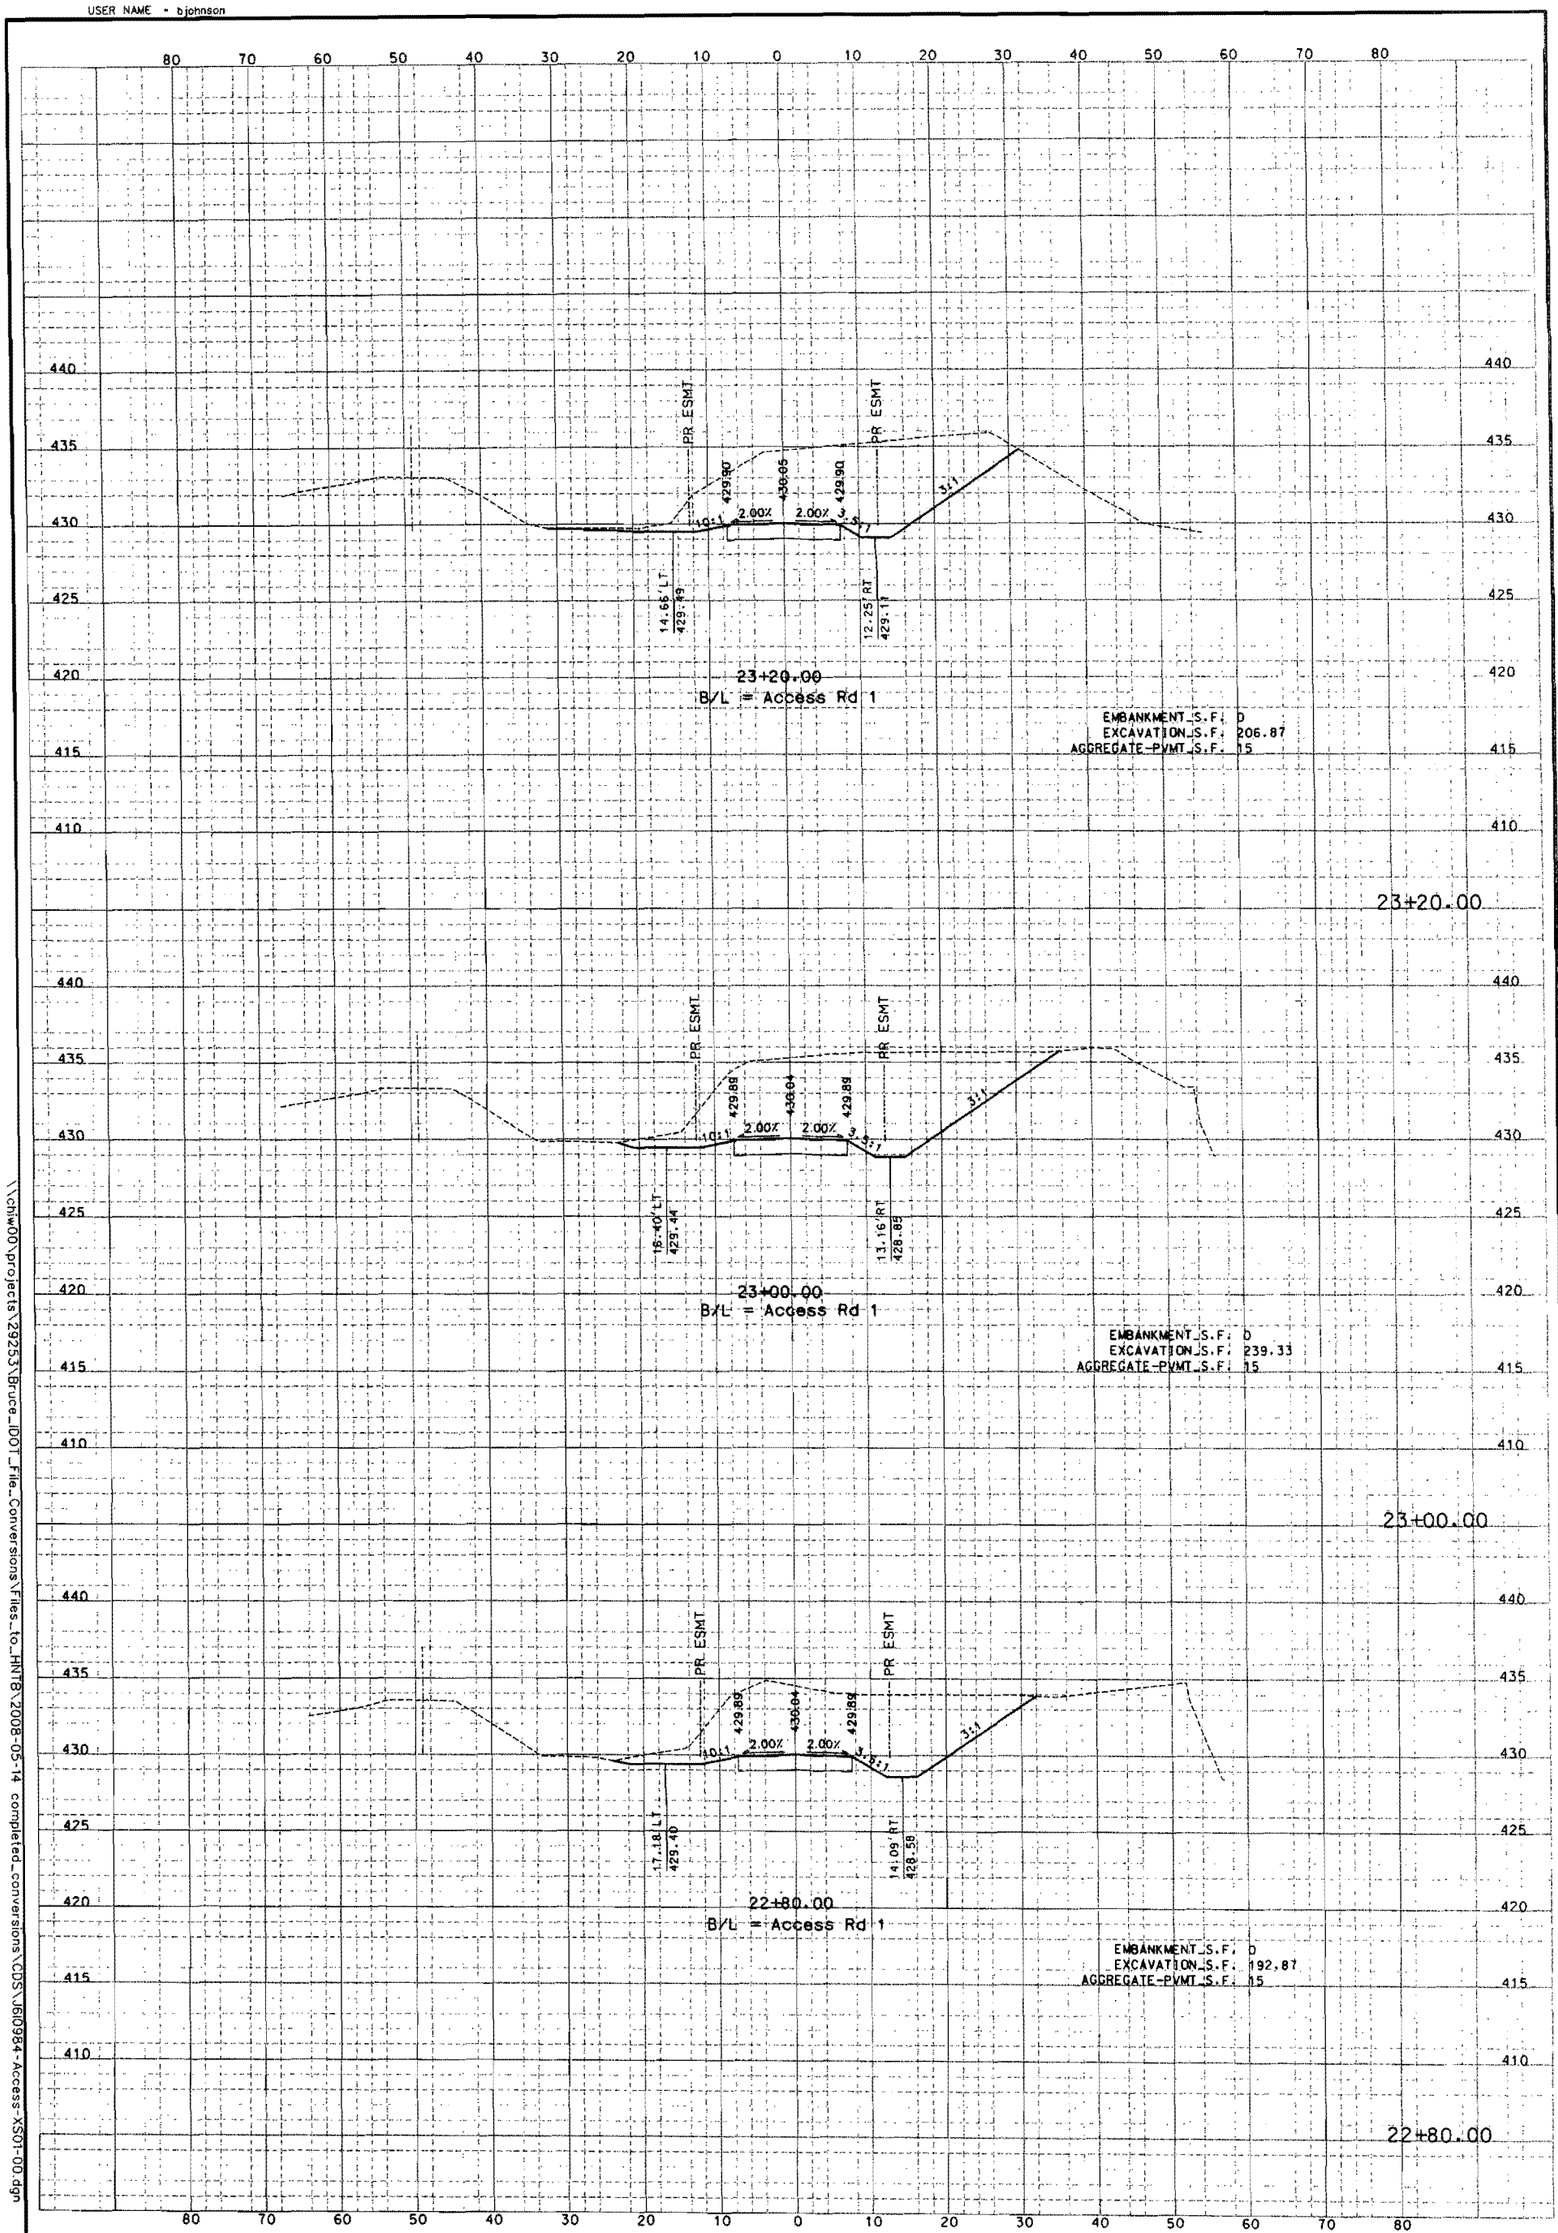

HNTB
715 KIRK DRIVE
KANSAS CITY, MO 64105-1310
TELEPHONE (816) 472-1201
CERTIFICATE OF AUTHORITY
NO. 001270

MISSOURI HIGHWAYS AND TRANSPORTATION COMMISSION
MoDOT
105 WEST CAPITOL
JEFFERSON CITY, MO 65102
1-888-ASK-MODOT (1-888-275-6636)

DATE	DESCRIPTION

BRIDGE NO. A6500
PROJECT NO.
CONTRACT ID.
JOB NO. J6I0984C
COUNTY St. Clair
DISTRICT BR
ROUTE I-70
STATE IL
SHEET NO.
DATE PREPARED 3/2/09

"THIS MEDIA SHOULD NOT BE CONSIDERED A CERTIFIED DOCUMENT."

REV.

IF A SEAL IS PRESENT ON THIS SHEET IT HAS BEEN ELECTRONICALLY SEALED AND DATED.

\\chw00\projects\29253\Bruce_IDOT_File_Conversions\Files_to_HNTB\2008-05-14 completed_conversions\CDS\J6I0984-Access-XS01-00.dgn

Sheet No. of

3:34:44 PM

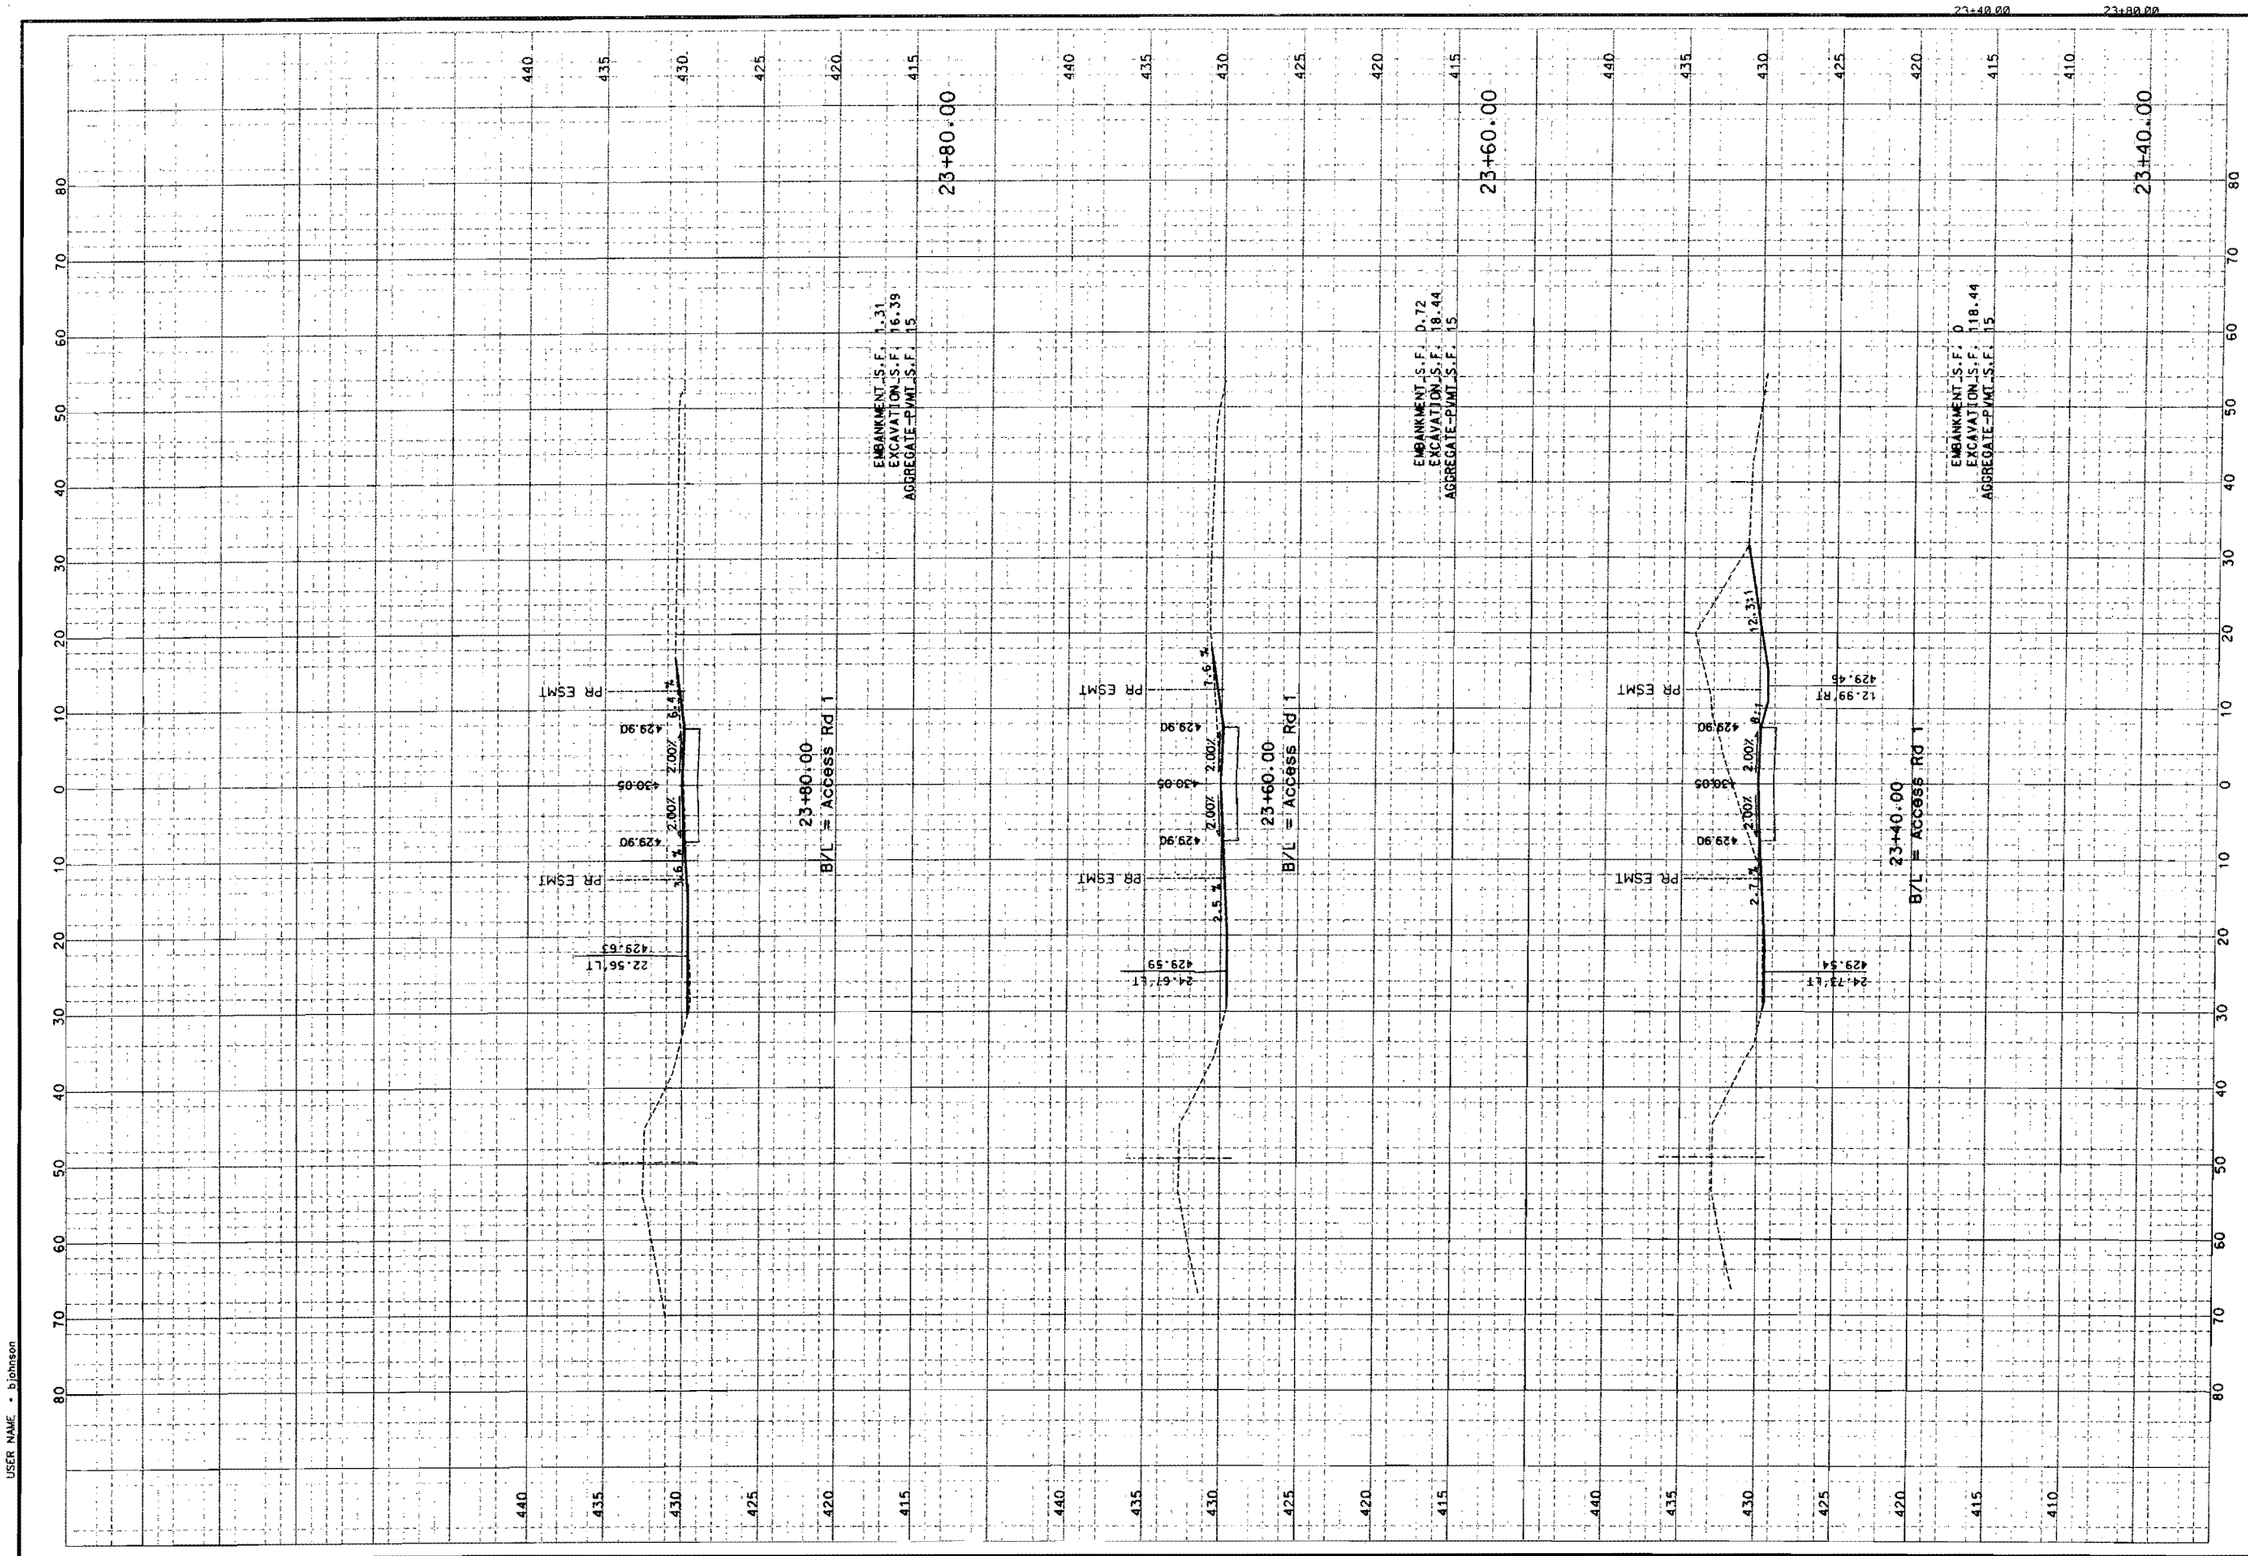

"THIS MEDIA SHOULD NOT BE CONSIDERED A CERTIFIED DOCUMENT."

DATE PREPARED	3/2/09
ROUTE	I-70
STATE	IL
DISTRICT	BR
SHEET NO.	
COUNTY	St. Clair
JOB NO.	J6I0984C
CONTRACT ID.	
PROJECT NO.	
BRIDGE NO.	A6500

DATE	DESCRIPTION

MISSOURI HIGHWAYS AND TRANSPORTATION COMMISSION

MoDOT

105 WEST CAPITOL
JEFFERSON CITY, MO 65102
1-888-ASK-MODOT (1-888-275-6636)

HNTB

715 KIRK DRIVE
KANSAS CITY, MO 64105-1310
TELEPHONE (816) 472-1201
CERTIFICATE OF AUTHORITY
NO. 001270

IF A SEAL IS PRESENT ON THIS SHEET IT HAS BEEN ELECTRONICALLY SEALED AND DATED

PLOT DATE = 5/4/2009
PLOT SCALE = 10.0000 ' / IN.
USER NAME = bjohnson

Detailed
Checked

REV.

\\chiw00\projects\29253\Bruce_IDOT_File_Conversions\Files_to_HNTB\2008-05-14 completed_conversions\CDS\J6I0984-Access-XS01-00.dgn

3:34:45 PM

Sheet No. of

Detailed
Checked

PLOT DATE = 5/4/2009
PLOT SCALE = 10.0000 ' / IN.
USER NAME = bjohnson

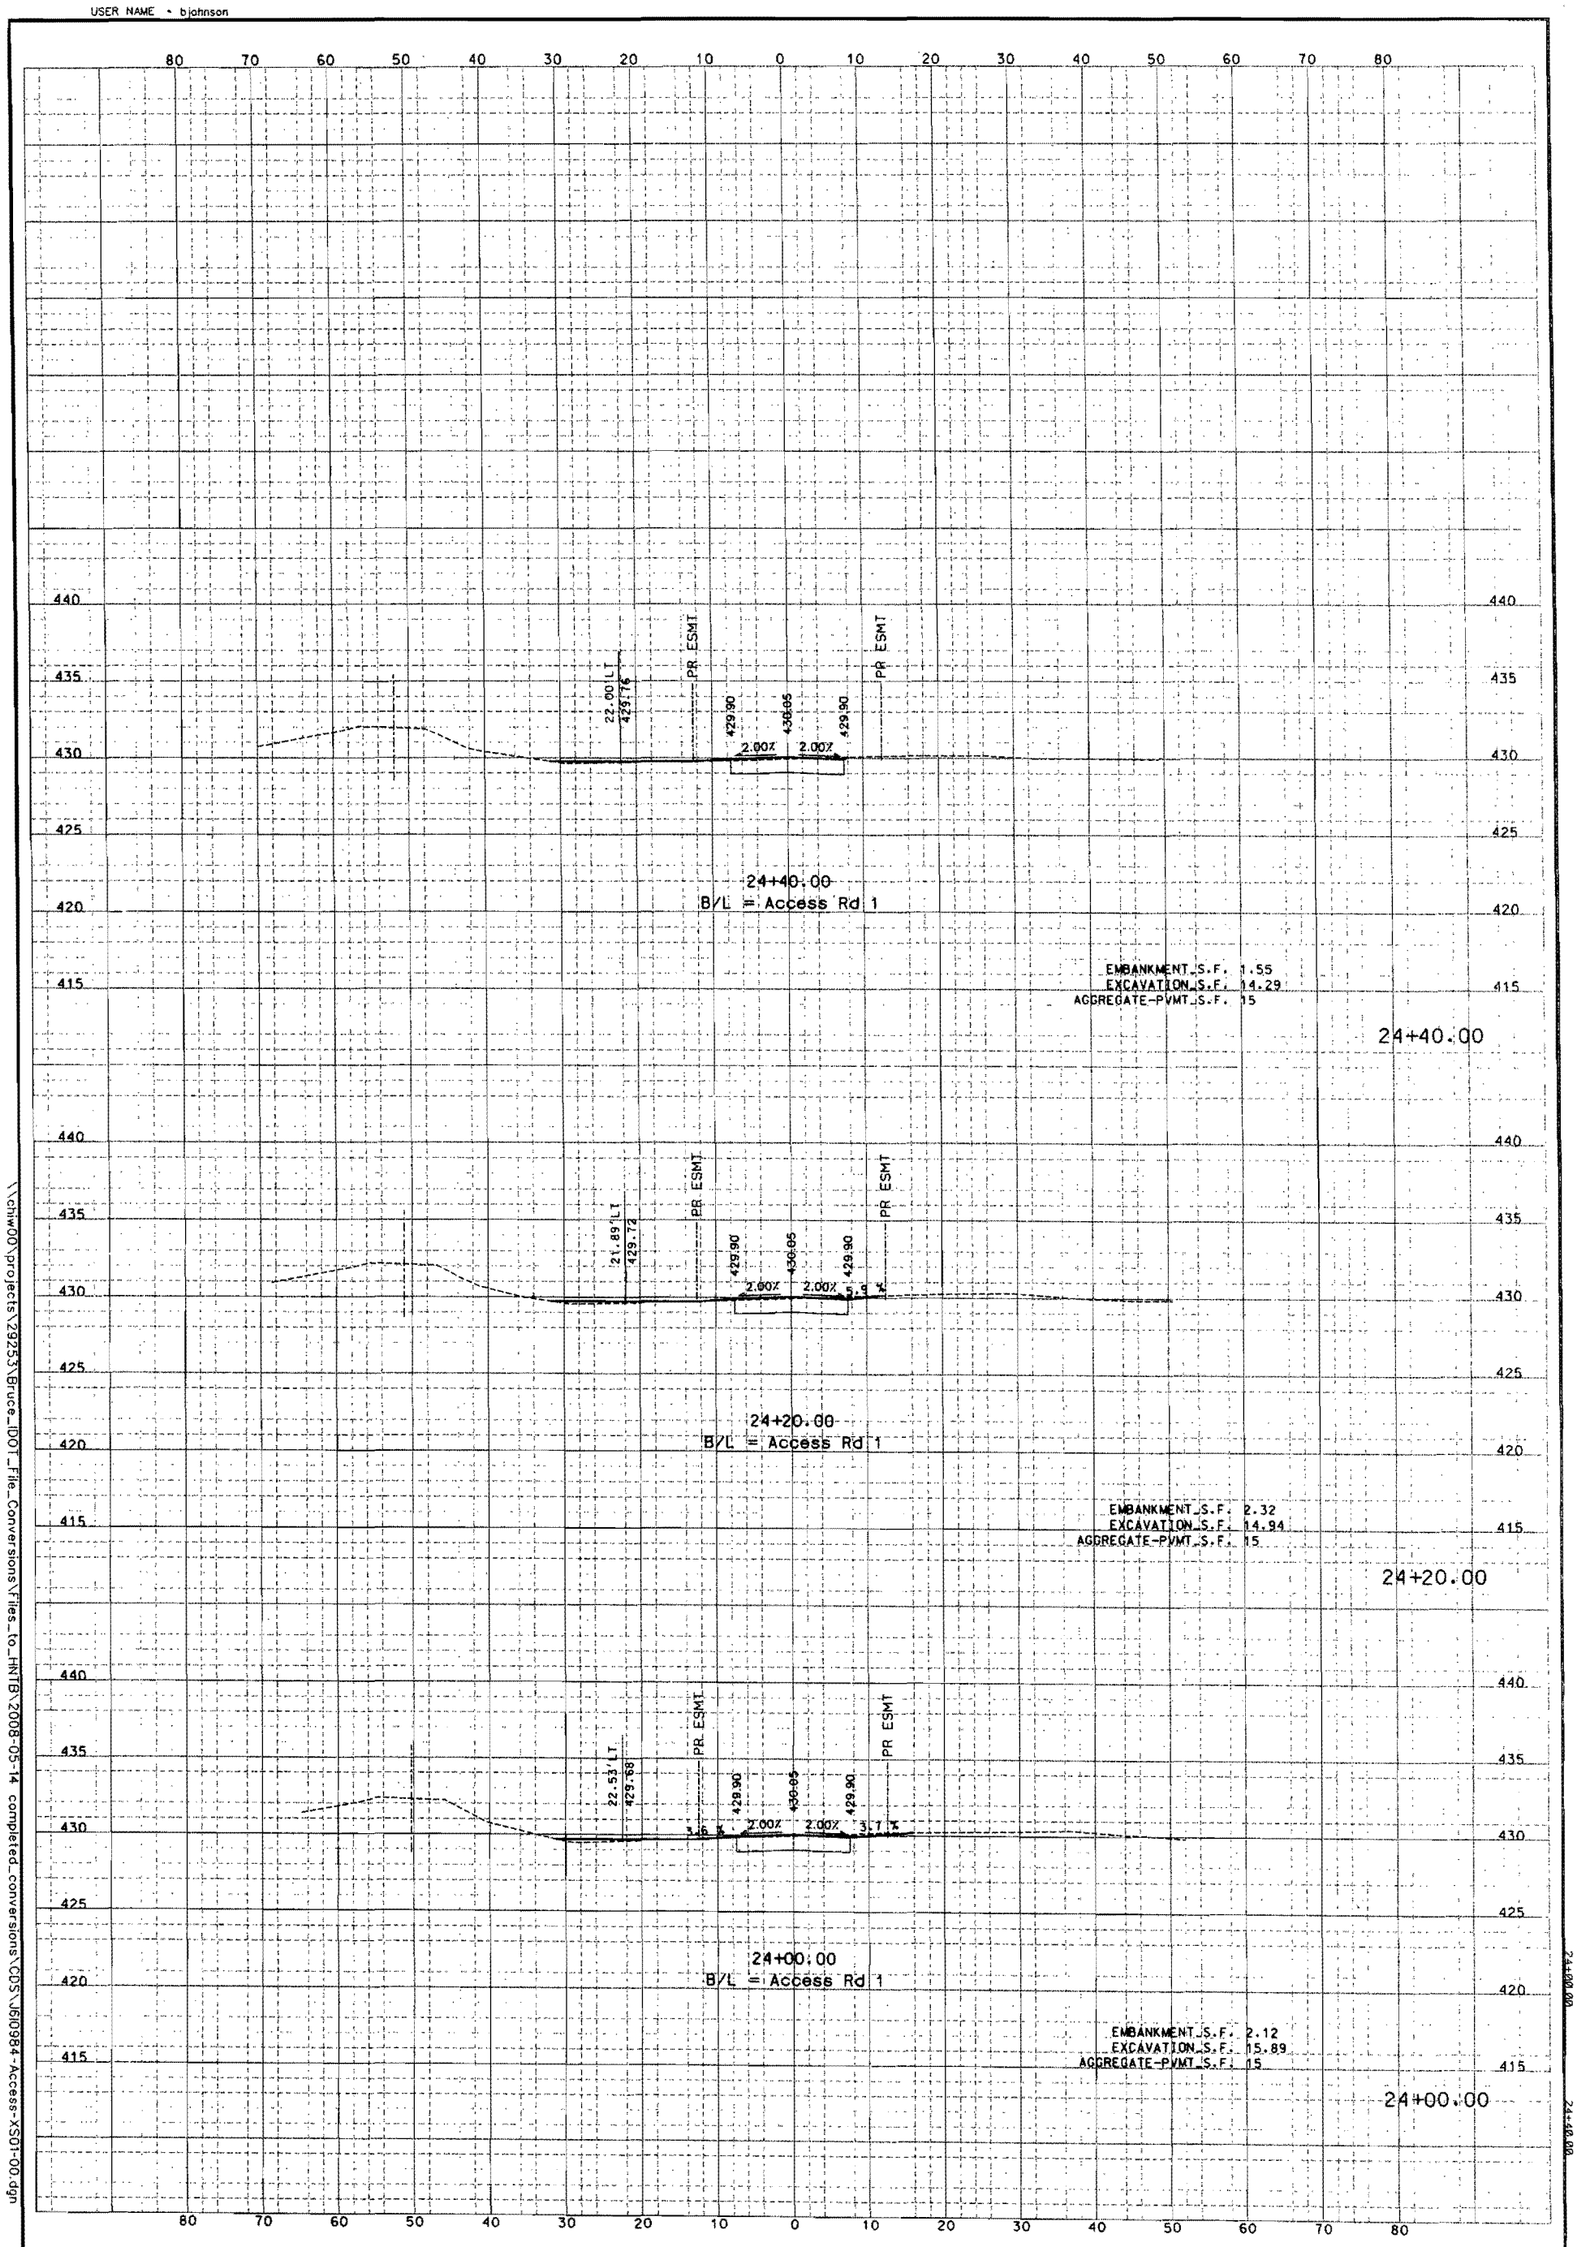

\\chiw001\projects\29253\Bruce_IDOT_File_Conversions\Files_to_HNTB\2008-05-14 completed_conversions\CDS\J610984-Access-XS01-00.dgn

HNTB
715 KIRK DRIVE
KANSAS CITY, MO 64105-1310
TELEPHONE (816) 472-1201
CERTIFICATE OF AUTHORITY
NO. 001270

MISSOURI HIGHWAYS AND TRANSPORTATION COMMISSION
MoDOT
105 WEST CAPITOL
JEFFERSON CITY, MO 65102
1-888-ASK-MODOT (1-888-275-6636)

DATE	DESCRIPTION

BRIDGE NO. A6500
PROJECT NO.
CONTRACT ID.
JOB NO. J610984C
COUNTY St. Clair
DISTRICT BR
SHEET NO.
ROUTE I-70
STATE IL
DATE PREPARED 3/2/09

"THIS MEDIA SHOULD NOT BE CONSIDERED A CERTIFIED DOCUMENT."

REV.

IF A SEAL IS PRESENT ON THIS SHEET IT HAS BEEN ELECTRONICALLY SEALED AND DATED.

Sheet No. of

3:34:45 PM

PLOT DATE - 5/4/2009
PLOT SCALE - 10.0000 ' / IN.
USER NAME - bjohnson

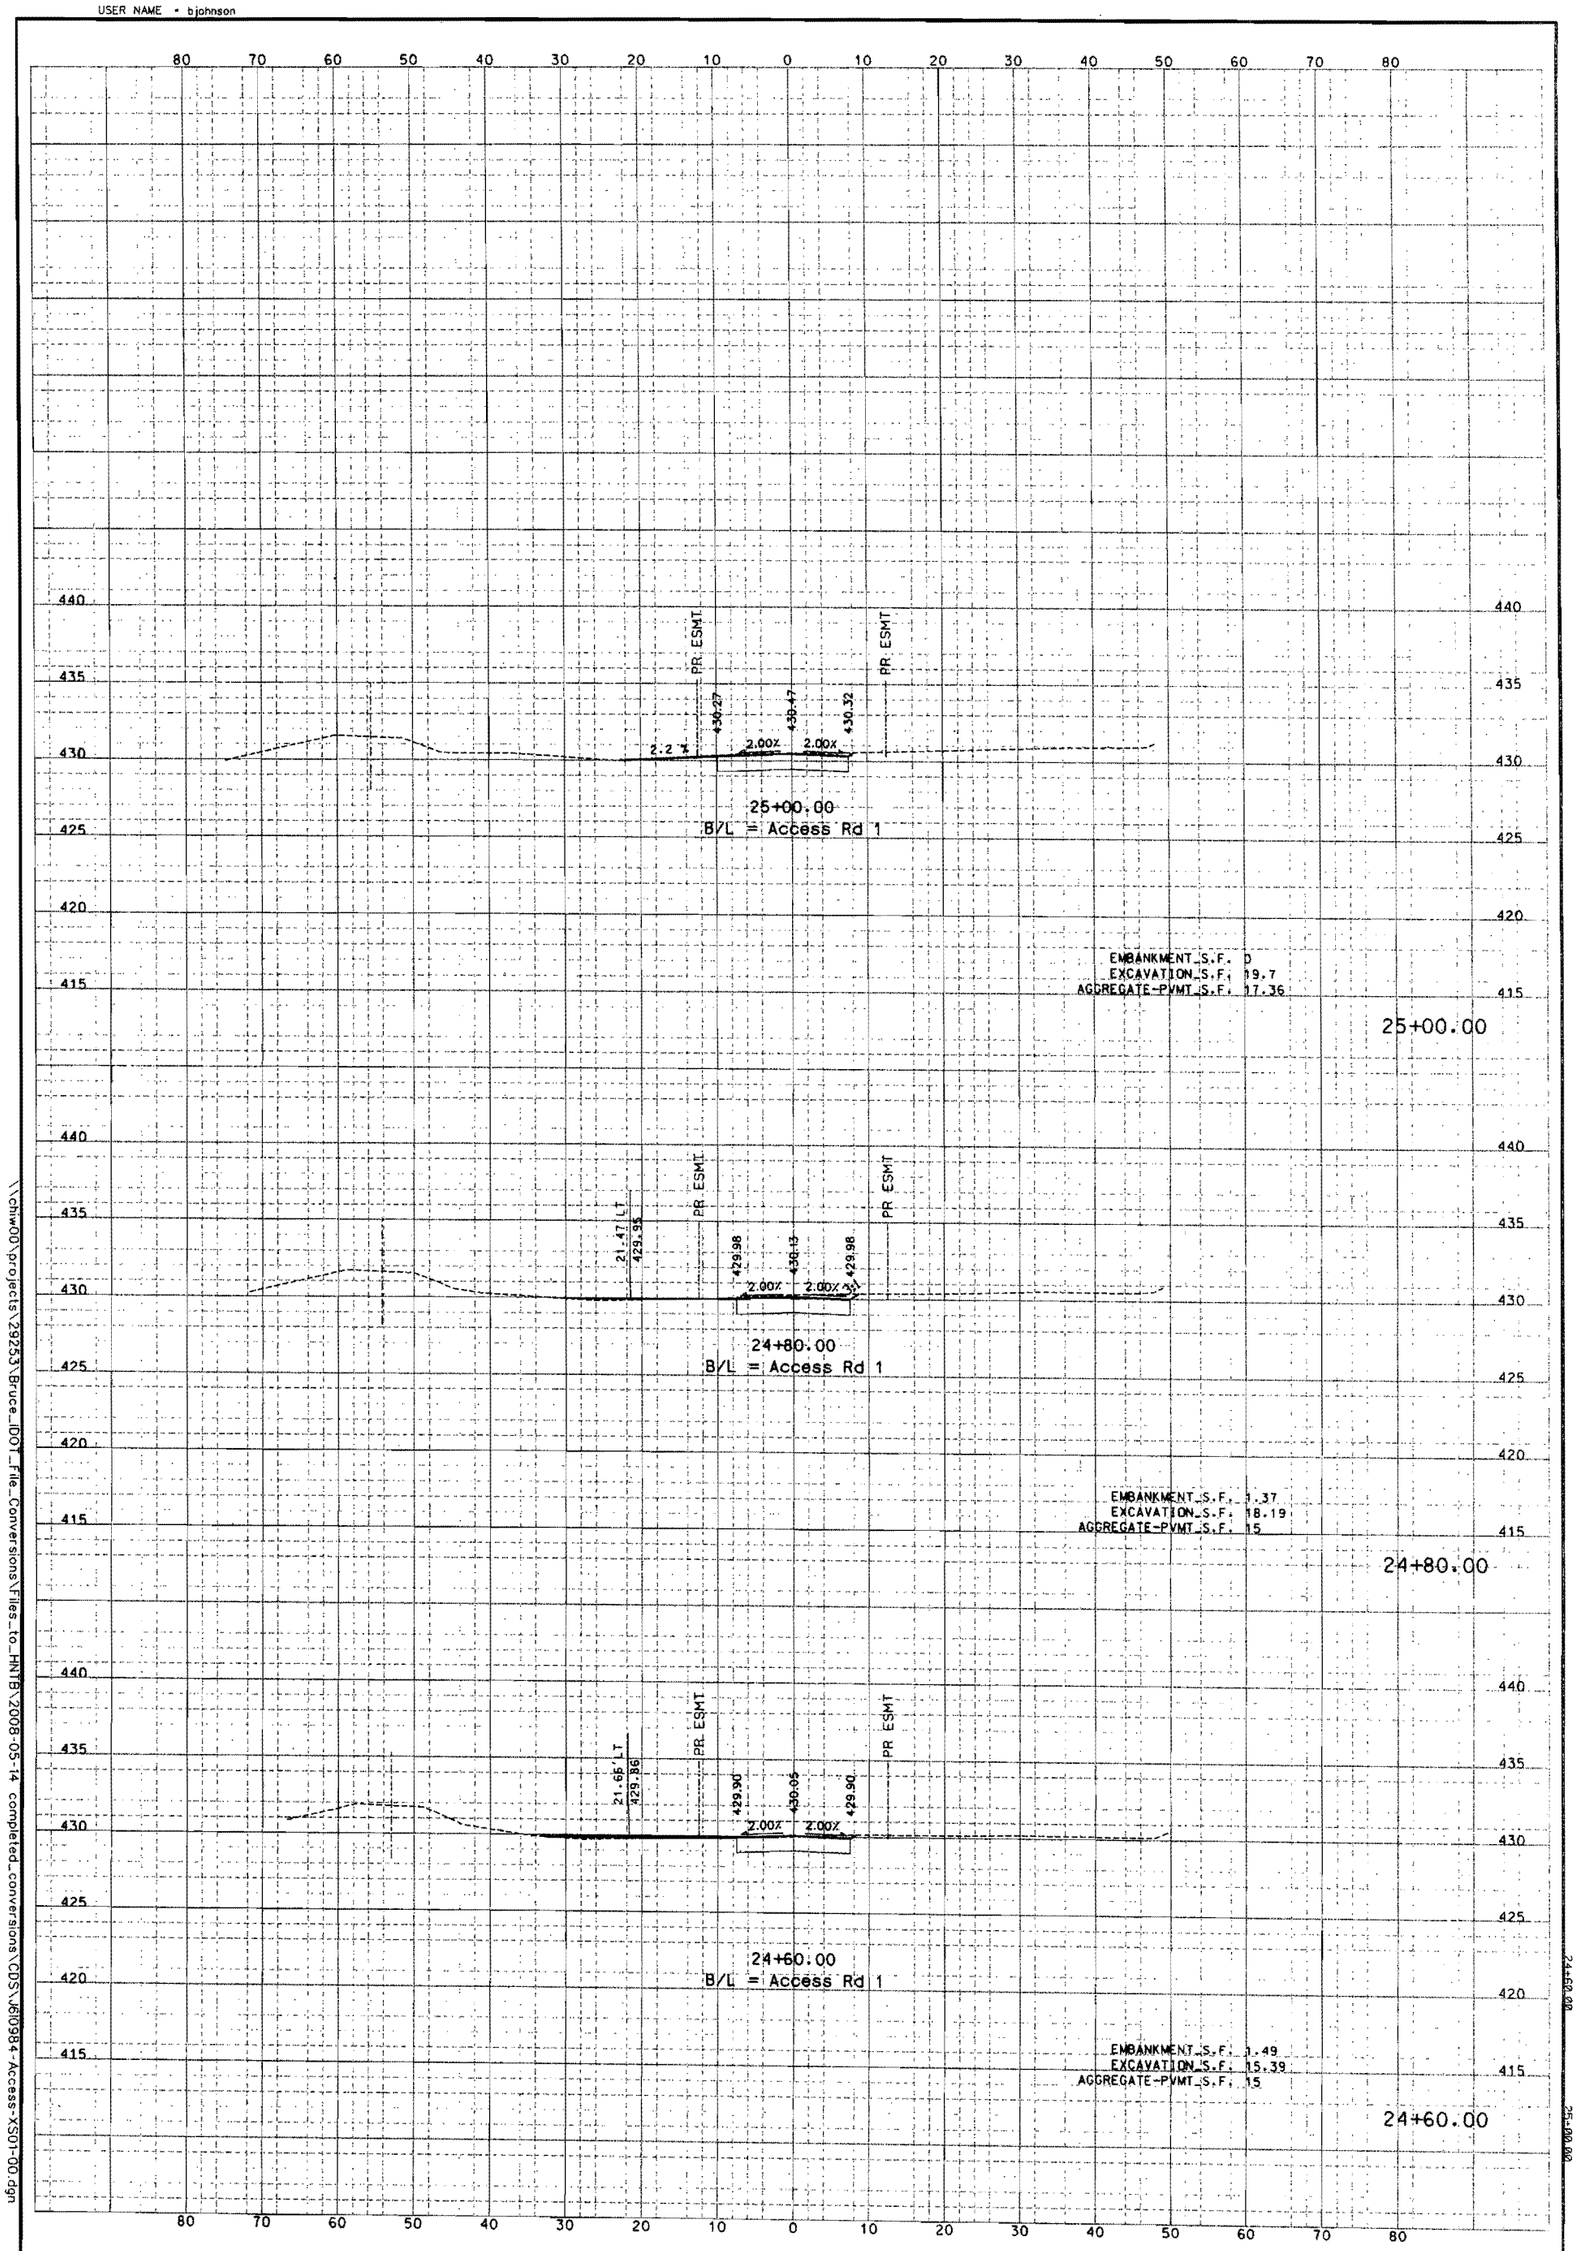

HNTB
715 KIRK DRIVE
KANSAS CITY, MO 64105-1310
TELEPHONE (816) 472-1201
CERTIFICATE OF AUTHORITY
NO. 001270

MISSOURI HIGHWAYS AND TRANSPORTATION COMMISSION
MoDOT
105 WEST CAPITOL
JEFFERSON CITY, MO 65102
1-888-ASK-MODOT (1-888-275-6636)

DATE	DESCRIPTION

BRIDGE NO. A6500
PROJECT NO.
CONTRACT ID.
JOB NO. J6I0984C
COUNTY St. Clair
DISTRICT BR
ROUTE I-70
STATE IL
SHEET NO.
DATE PREPARED 3/2/09

"THIS MEDIA SHOULD NOT BE CONSIDERED A CERTIFIED DOCUMENT."

REV.

IF A SEAL IS PRESENT ON THIS SHEET IT HAS BEEN ELECTRONICALLY SEALED AND DATED.

\\chiw00\projects\29253\Bruce_IDOT_File_Conversions\Files_to_HNTB\2008-05-14 completed_conversions\CDS\J6I0984-Access-XS01-00.dgn

Sheet No. of

3:34:46 PM

Detailed
Checked

PLOT DATE - 5/4/2009
PLOT SCALE - 10.0000 ' / IN.
USER NAME - bjohnson

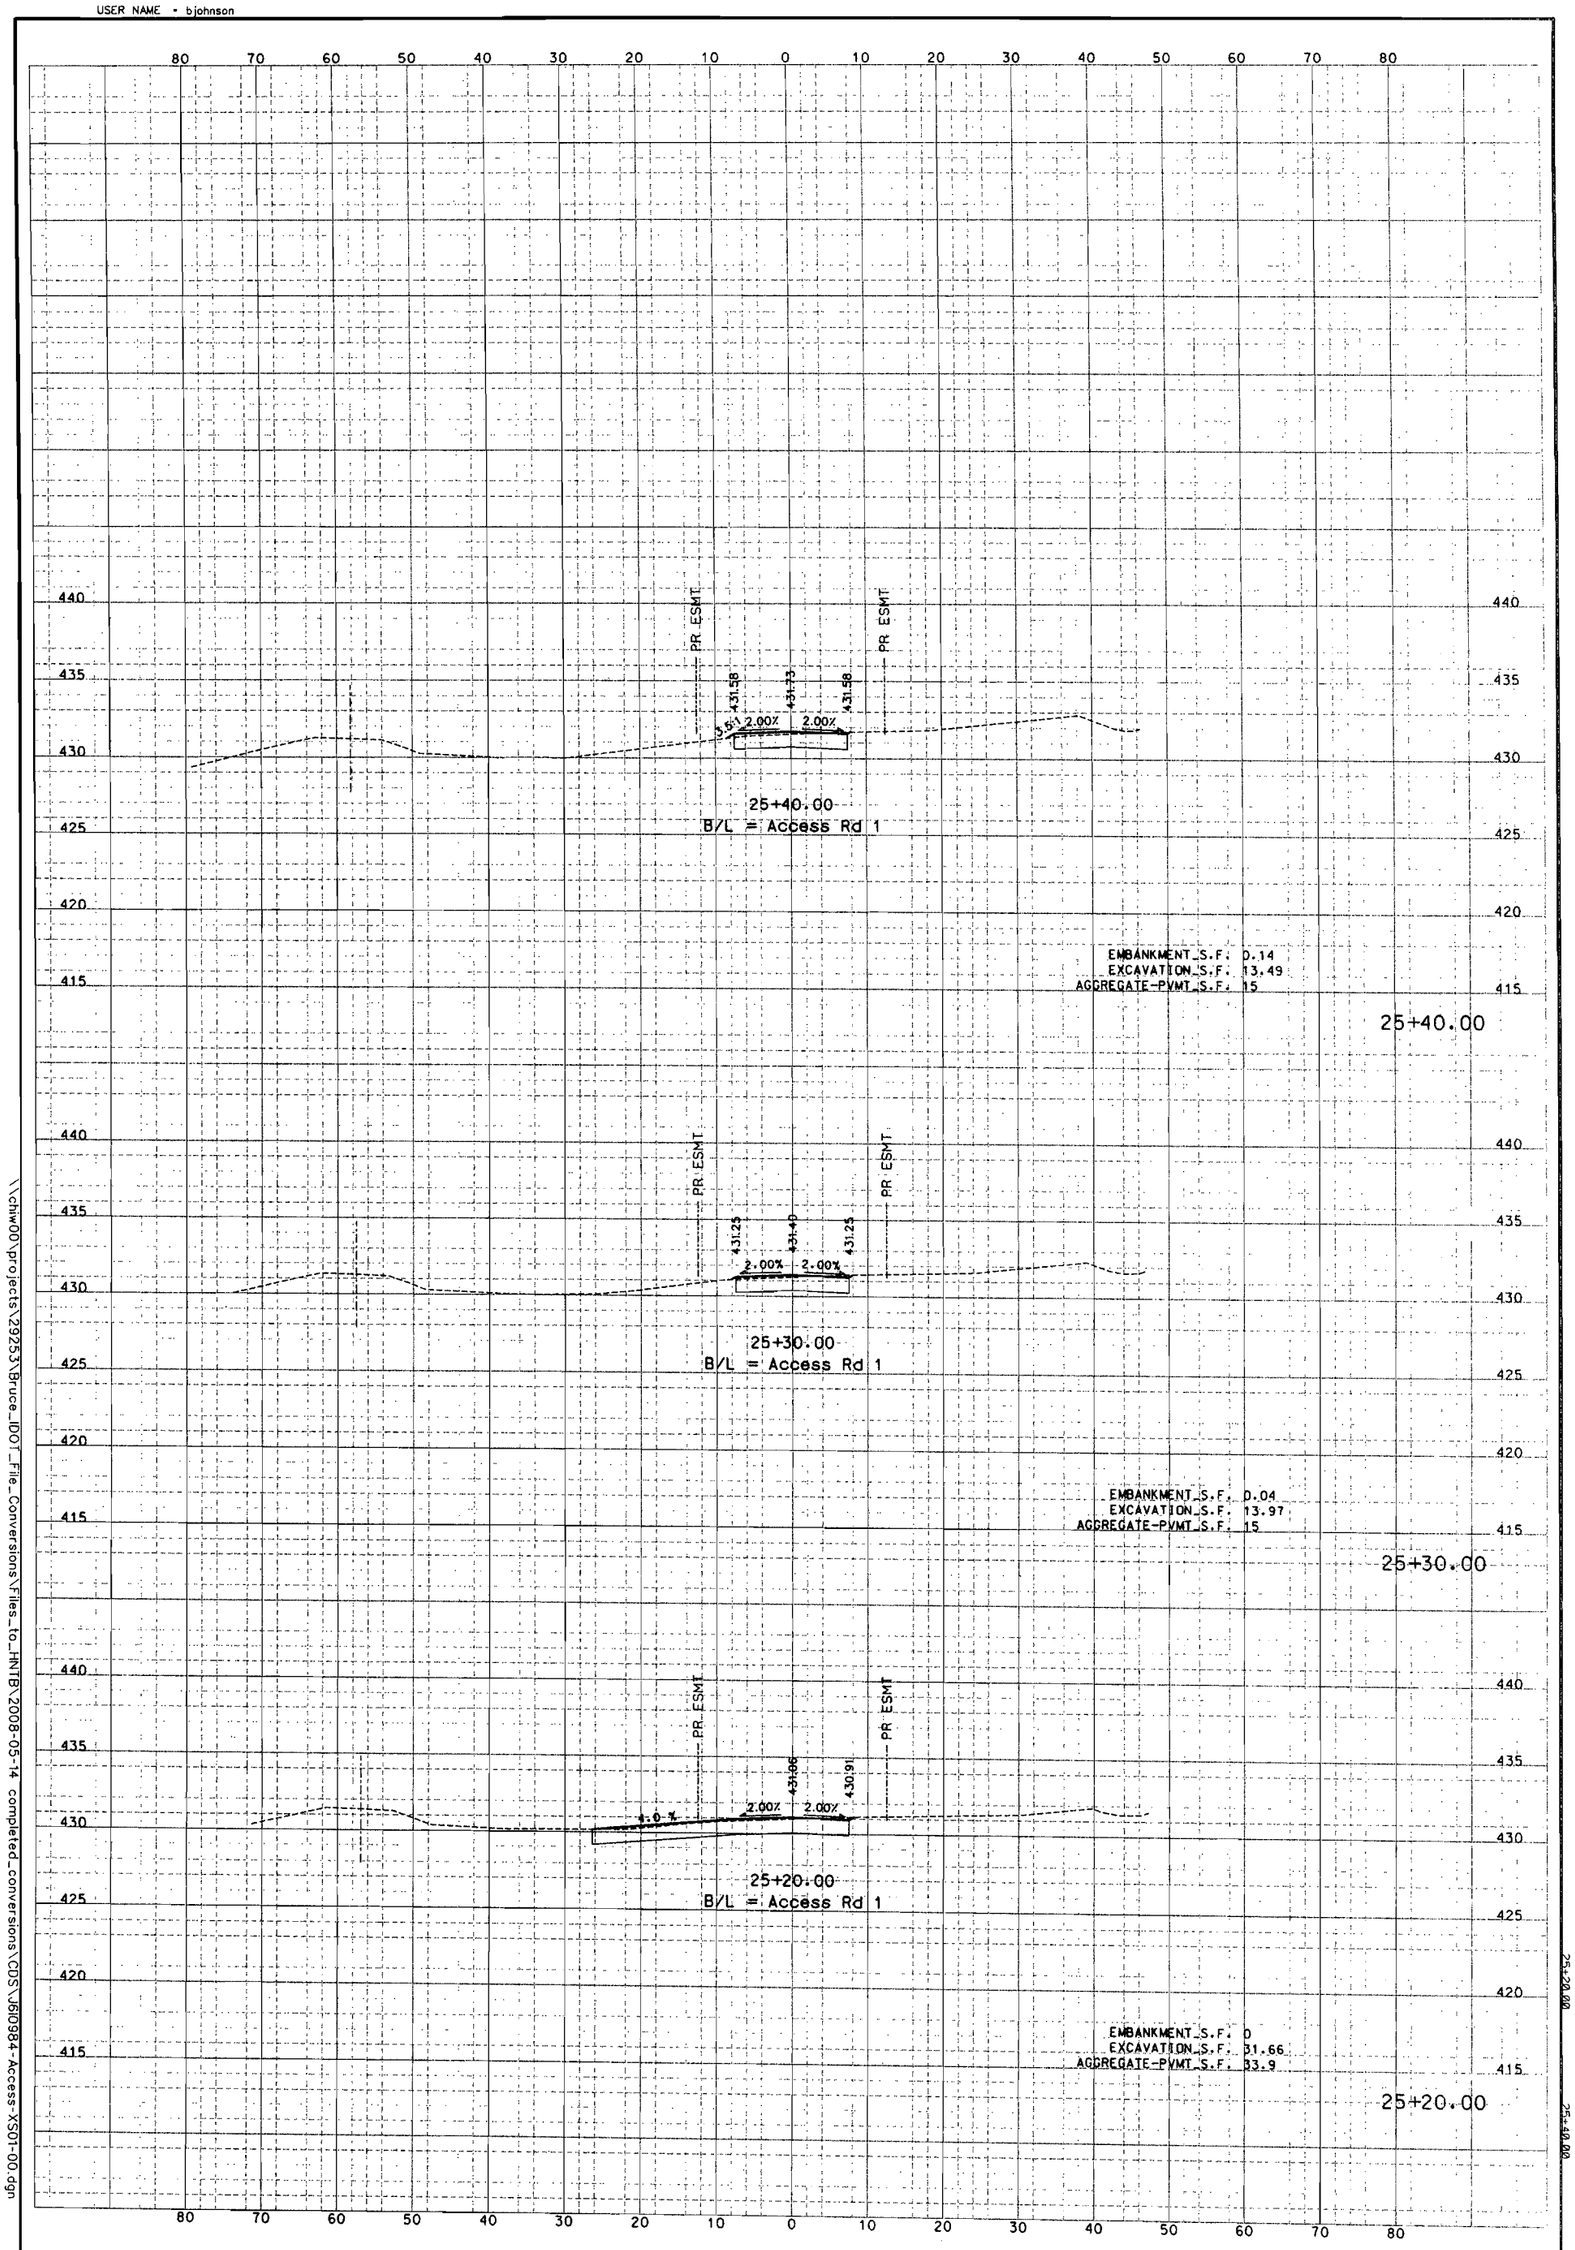

HNTB
715 KIRK DRIVE
KANSAS CITY, MO 64105-1310
TELEPHONE (816) 472-1201
CERTIFICATE OF AUTHORITY
NO. 001270

MISSOURI HIGHWAYS AND TRANSPORTATION COMMISSION
MoDOT
105 WEST CAPITOL
JEFFERSON CITY, MO 65102
1-888-ASK-MODOT (1-888-275-6636)

DATE	DESCRIPTION

BRIDGE NO. A6500
PROJECT NO.
CONTRACT ID.
JOB NO. J6I0984C
COUNTY St. Clair
DISTRICT BR
ROUTE I-70
STATE IL
SHEET NO.
DATE PREPARED 3/2/09

"THIS MEDIA SHOULD NOT BE CONSIDERED A CERTIFIED DOCUMENT."

REV.

IF A SEAL IS PRESENT ON THIS SHEET IT HAS BEEN ELECTRONICALLY SEALED AND DATED.

\\chw00\projects\29253\Bruce_IDOT_File_Conversions\Files_to_HNTB\2008-05-14 completed_conversions\CDS\J6I0984-Access-XS01-00.dgn 3:34:46 PM

Sheet No. of