Detailed
Checked

PLOT DATE - 5/4/2009
PLOT SCALE - 10.0000 ' / IN.
USER NAME - bjohnson

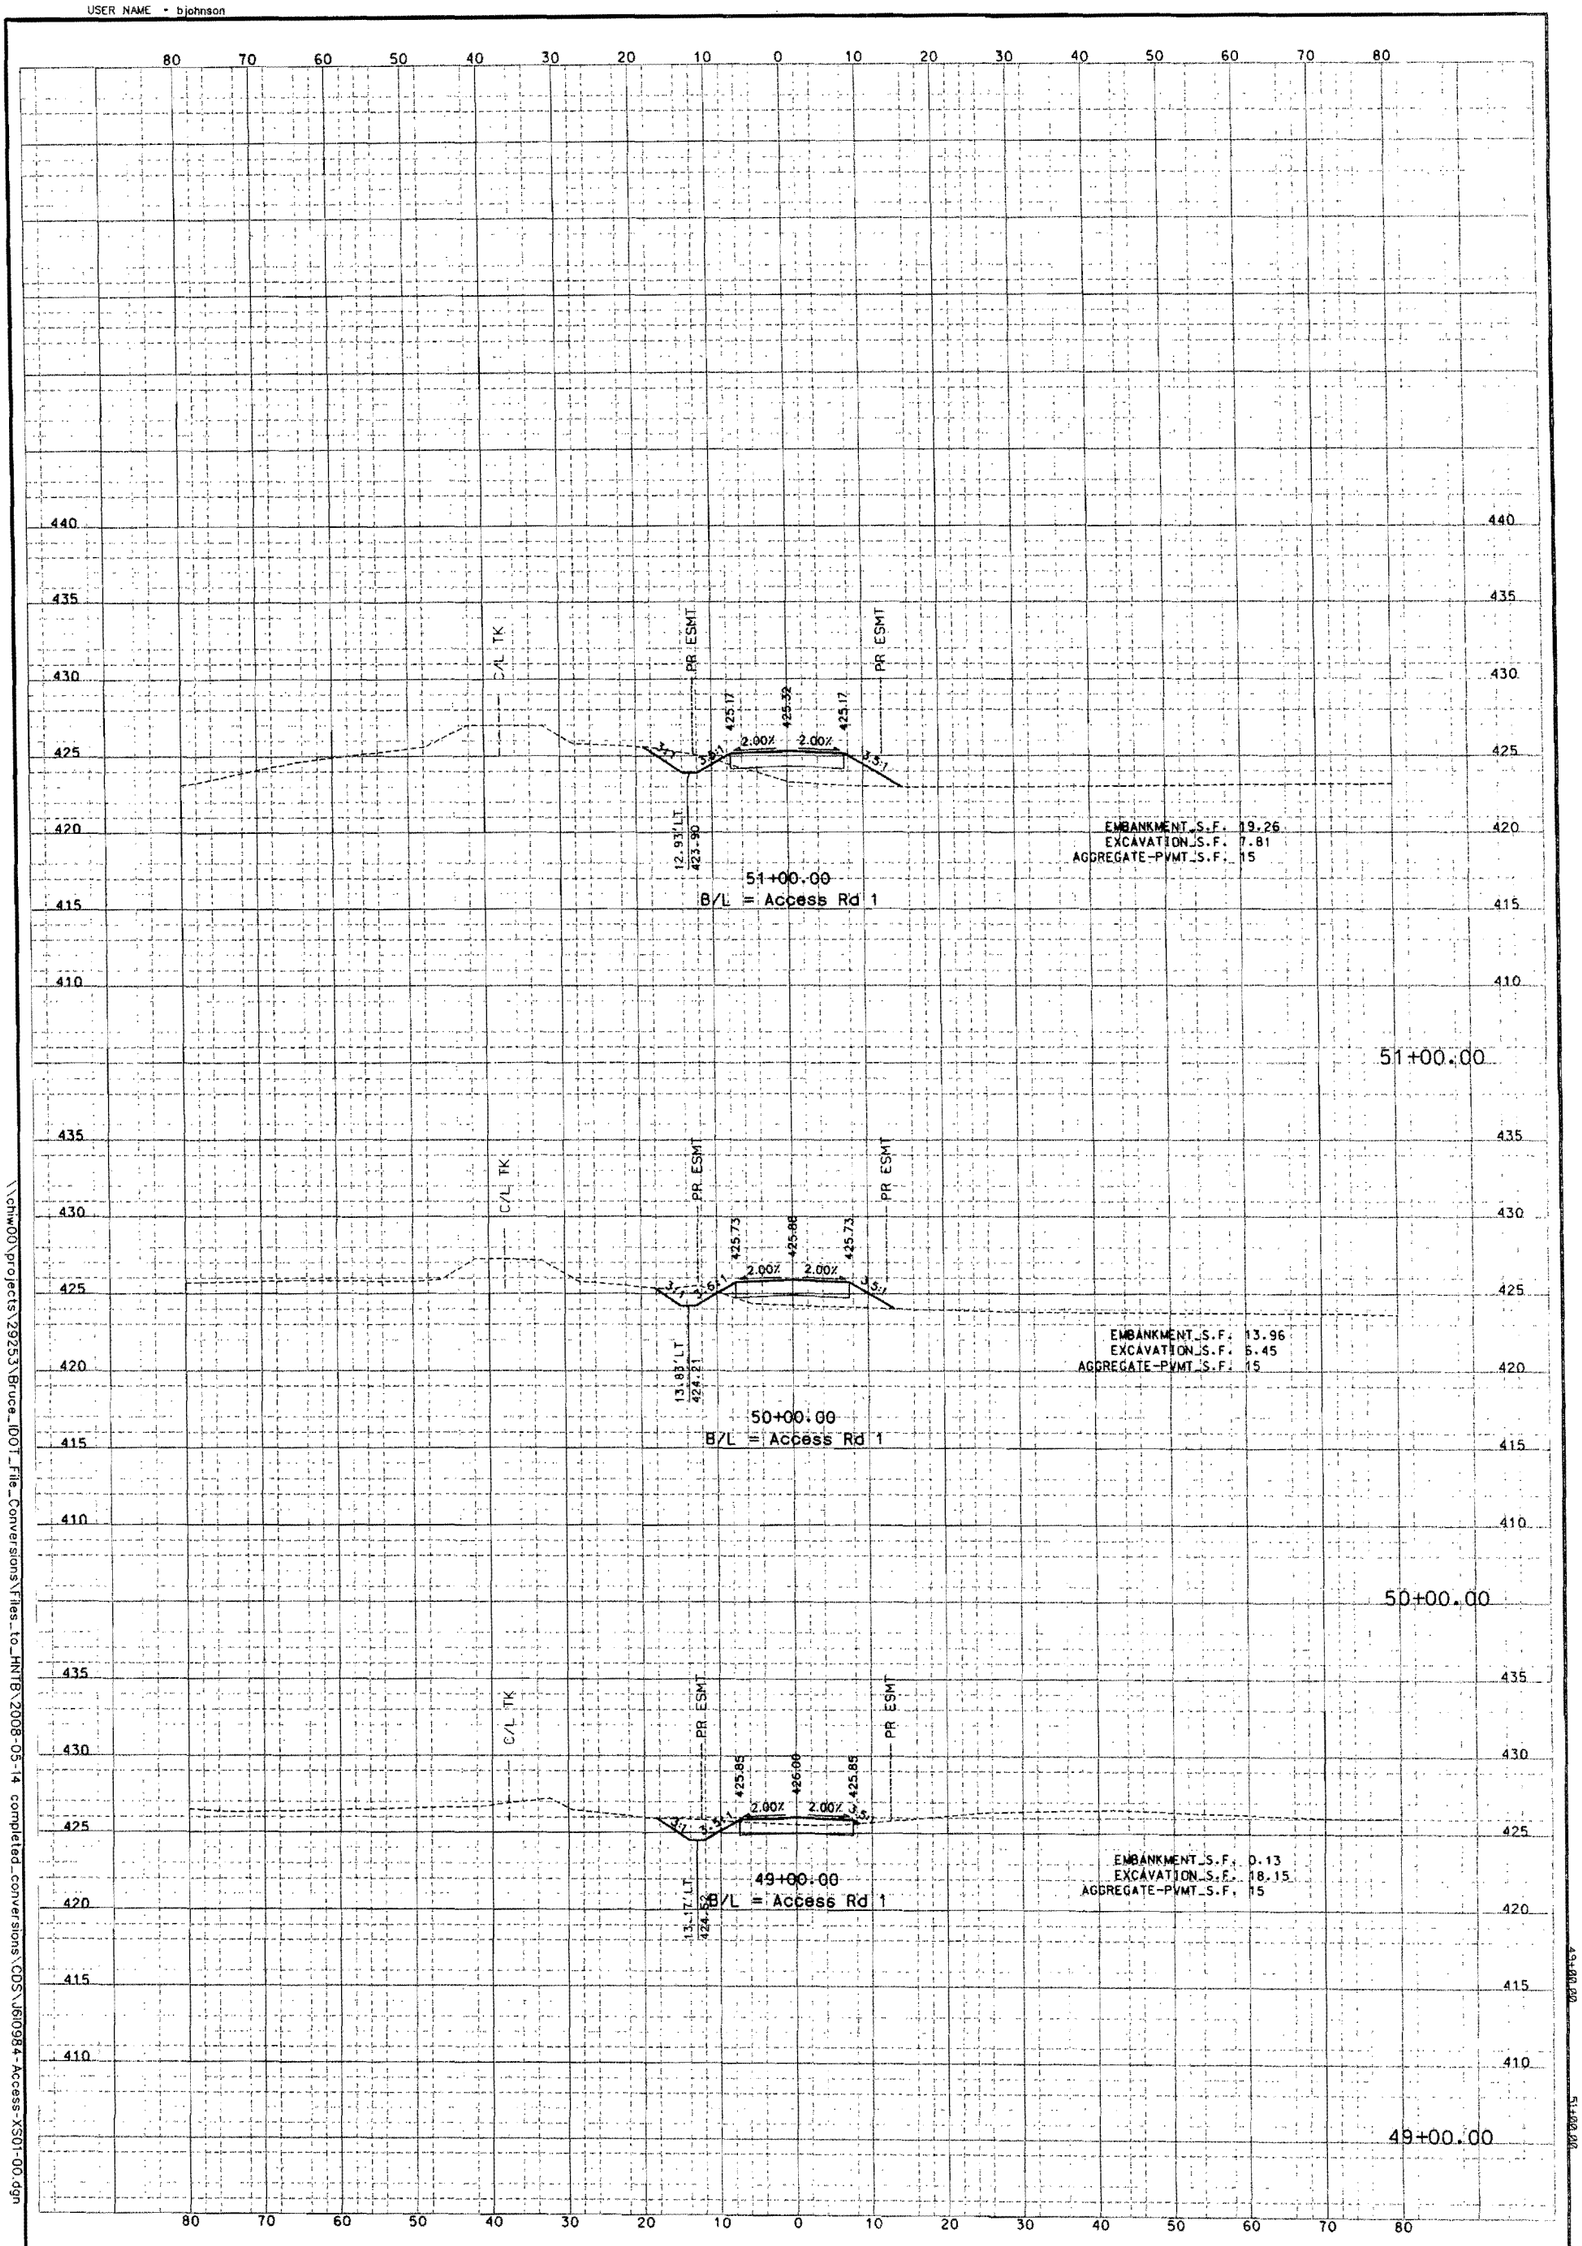

\\chiw00\projects\29253\Bruce_IDOT_File_Conversions\Files_to_HNTB\2008-05-14 completed_conversions\CDS\J610984-Access-XS01-00.dgn

3:34:52 PM

Sheet No. of

REV.

HNTB
715 KIRK DRIVE
KANSAS CITY, MO 64105-1310
TELEPHONE (816) 472-1201
CERTIFICATE OF AUTHORITY
NO. 001270

MISSOURI HIGHWAYS AND TRANSPORTATION COMMISSION
MoDOT
105 WEST CAPITOL
JEFFERSON CITY, MO 65102
1-888-ASK-MODOT (1-888-275-6636)

DATE	DESCRIPTION

BRIDGE NO. A6500
PROJECT NO.
CONTRACT ID.
JOB NO. J610984C
COUNTY St. Clair
DISTRICT BR
SHEET NO.
ROUTE I-70
STATE IL
DATE PREPARED 3/2/09

"THIS MEDIA SHOULD NOT BE CONSIDERED A CERTIFIED DOCUMENT."

IF A SEAL IS PRESENT ON THIS SHEET IT HAS BEEN ELECTRONICALLY SEALED AND DATED.

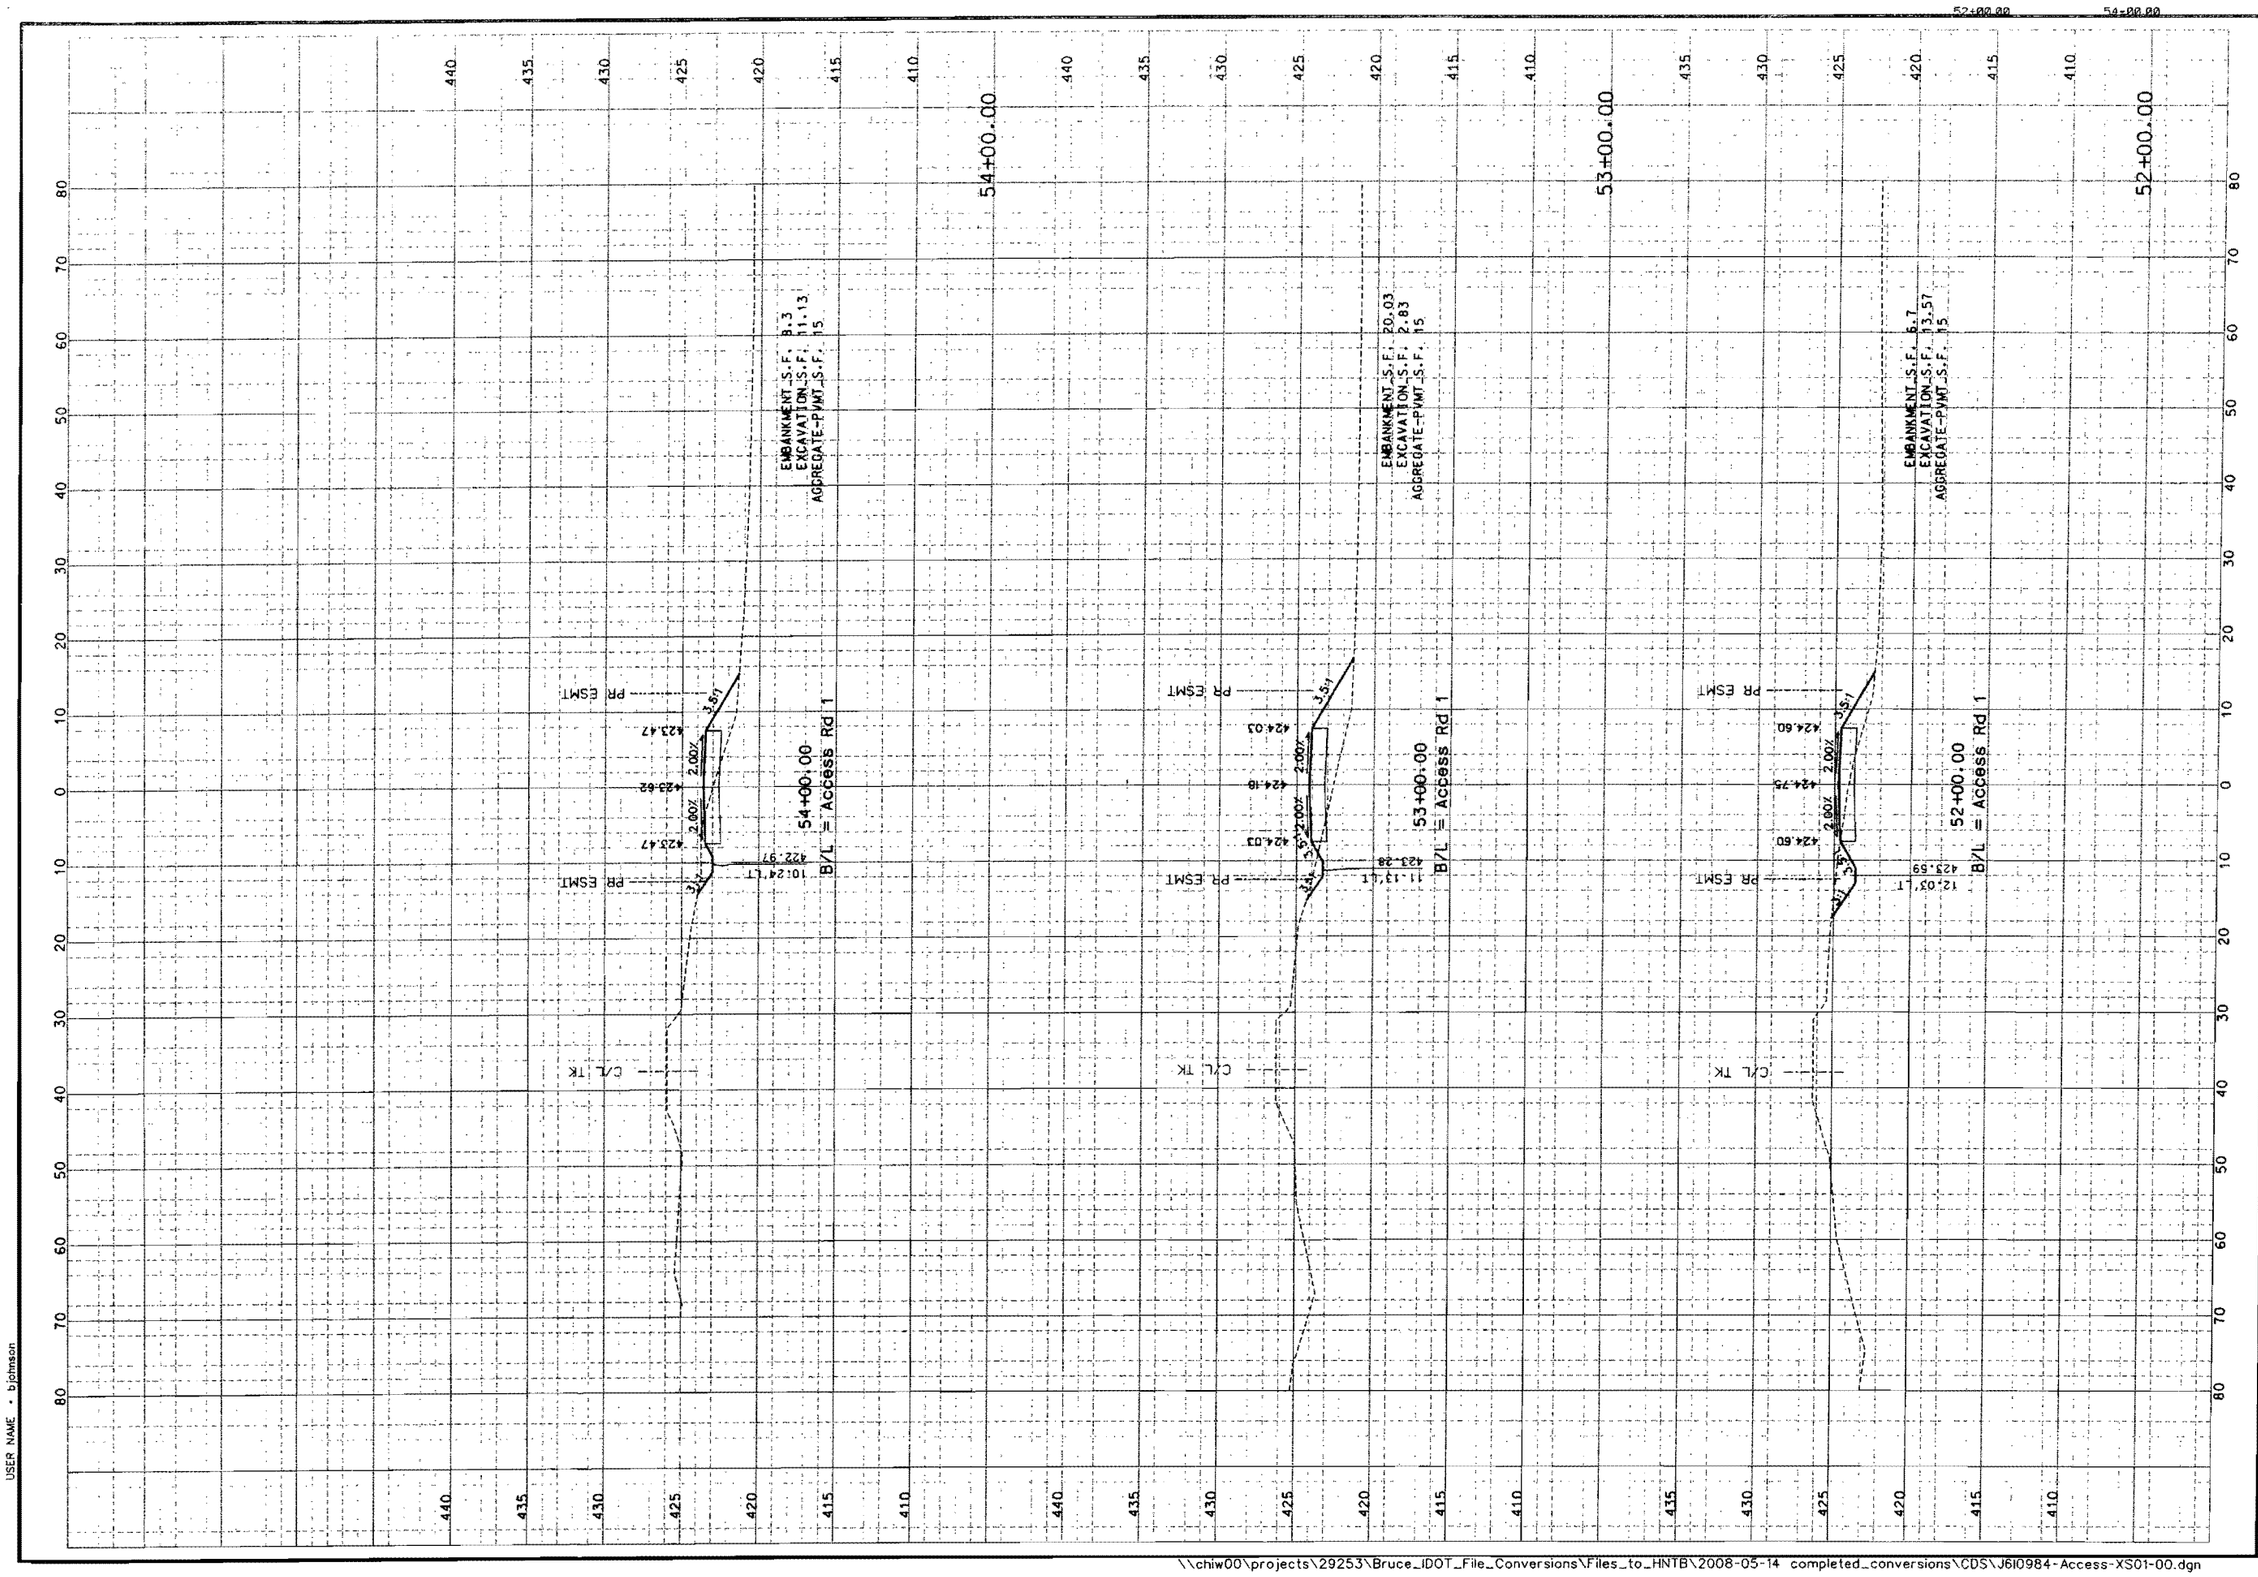

"THIS MEDIA SHOULD NOT BE CONSIDERED A CERTIFIED DOCUMENT."

DATE PREPARED	3/2/09
ROUTE	I-70
STATE	IL
DISTRICT	BR
SHEET NO.	
COUNTY	St. Clair
JOB NO.	J6I0984C
CONTRACT ID.	
PROJECT NO.	
BRIDGE NO.	A6500

DATE	DESCRIPTION

IF A SEAL IS PRESENT ON THIS SHEET IT HAS BEEN ELECTRONICALLY SEALED AND DATED.

MISSOURI HIGHWAYS AND TRANSPORTATION COMMISSION

MoDOT

105 WEST CAPITOL
JEFFERSON CITY, MO 65102
1-888-ASK-MDOT (1-888-275-6636)

HNTB

715 KIRK DRIVE
KANSAS CITY, MO 64105-1310
TELEPHONE (816) 472-1201
CERTIFICATE OF AUTHORITY
NO. 001270

REV.

PLOT DATE = 5/4/2009
PLOT SCALE = 10.0000 ' / IN.
USER NAME = bjohnson

Detailed
hecked

\\chiw00\projects\29253\Bruce_IDOT_File_Conversions\Files_to_HNTB\2008-05-14 completed_conversions\CDS\J6I0984-Access-XS01-00.dgn

3:34:53 PM

Sheet No. of

Detailed
Checked

PLOT DATE = 5/4/2009
PLOT SCALE = 10.0000 ' / IN.
USER NAME = bjohnson

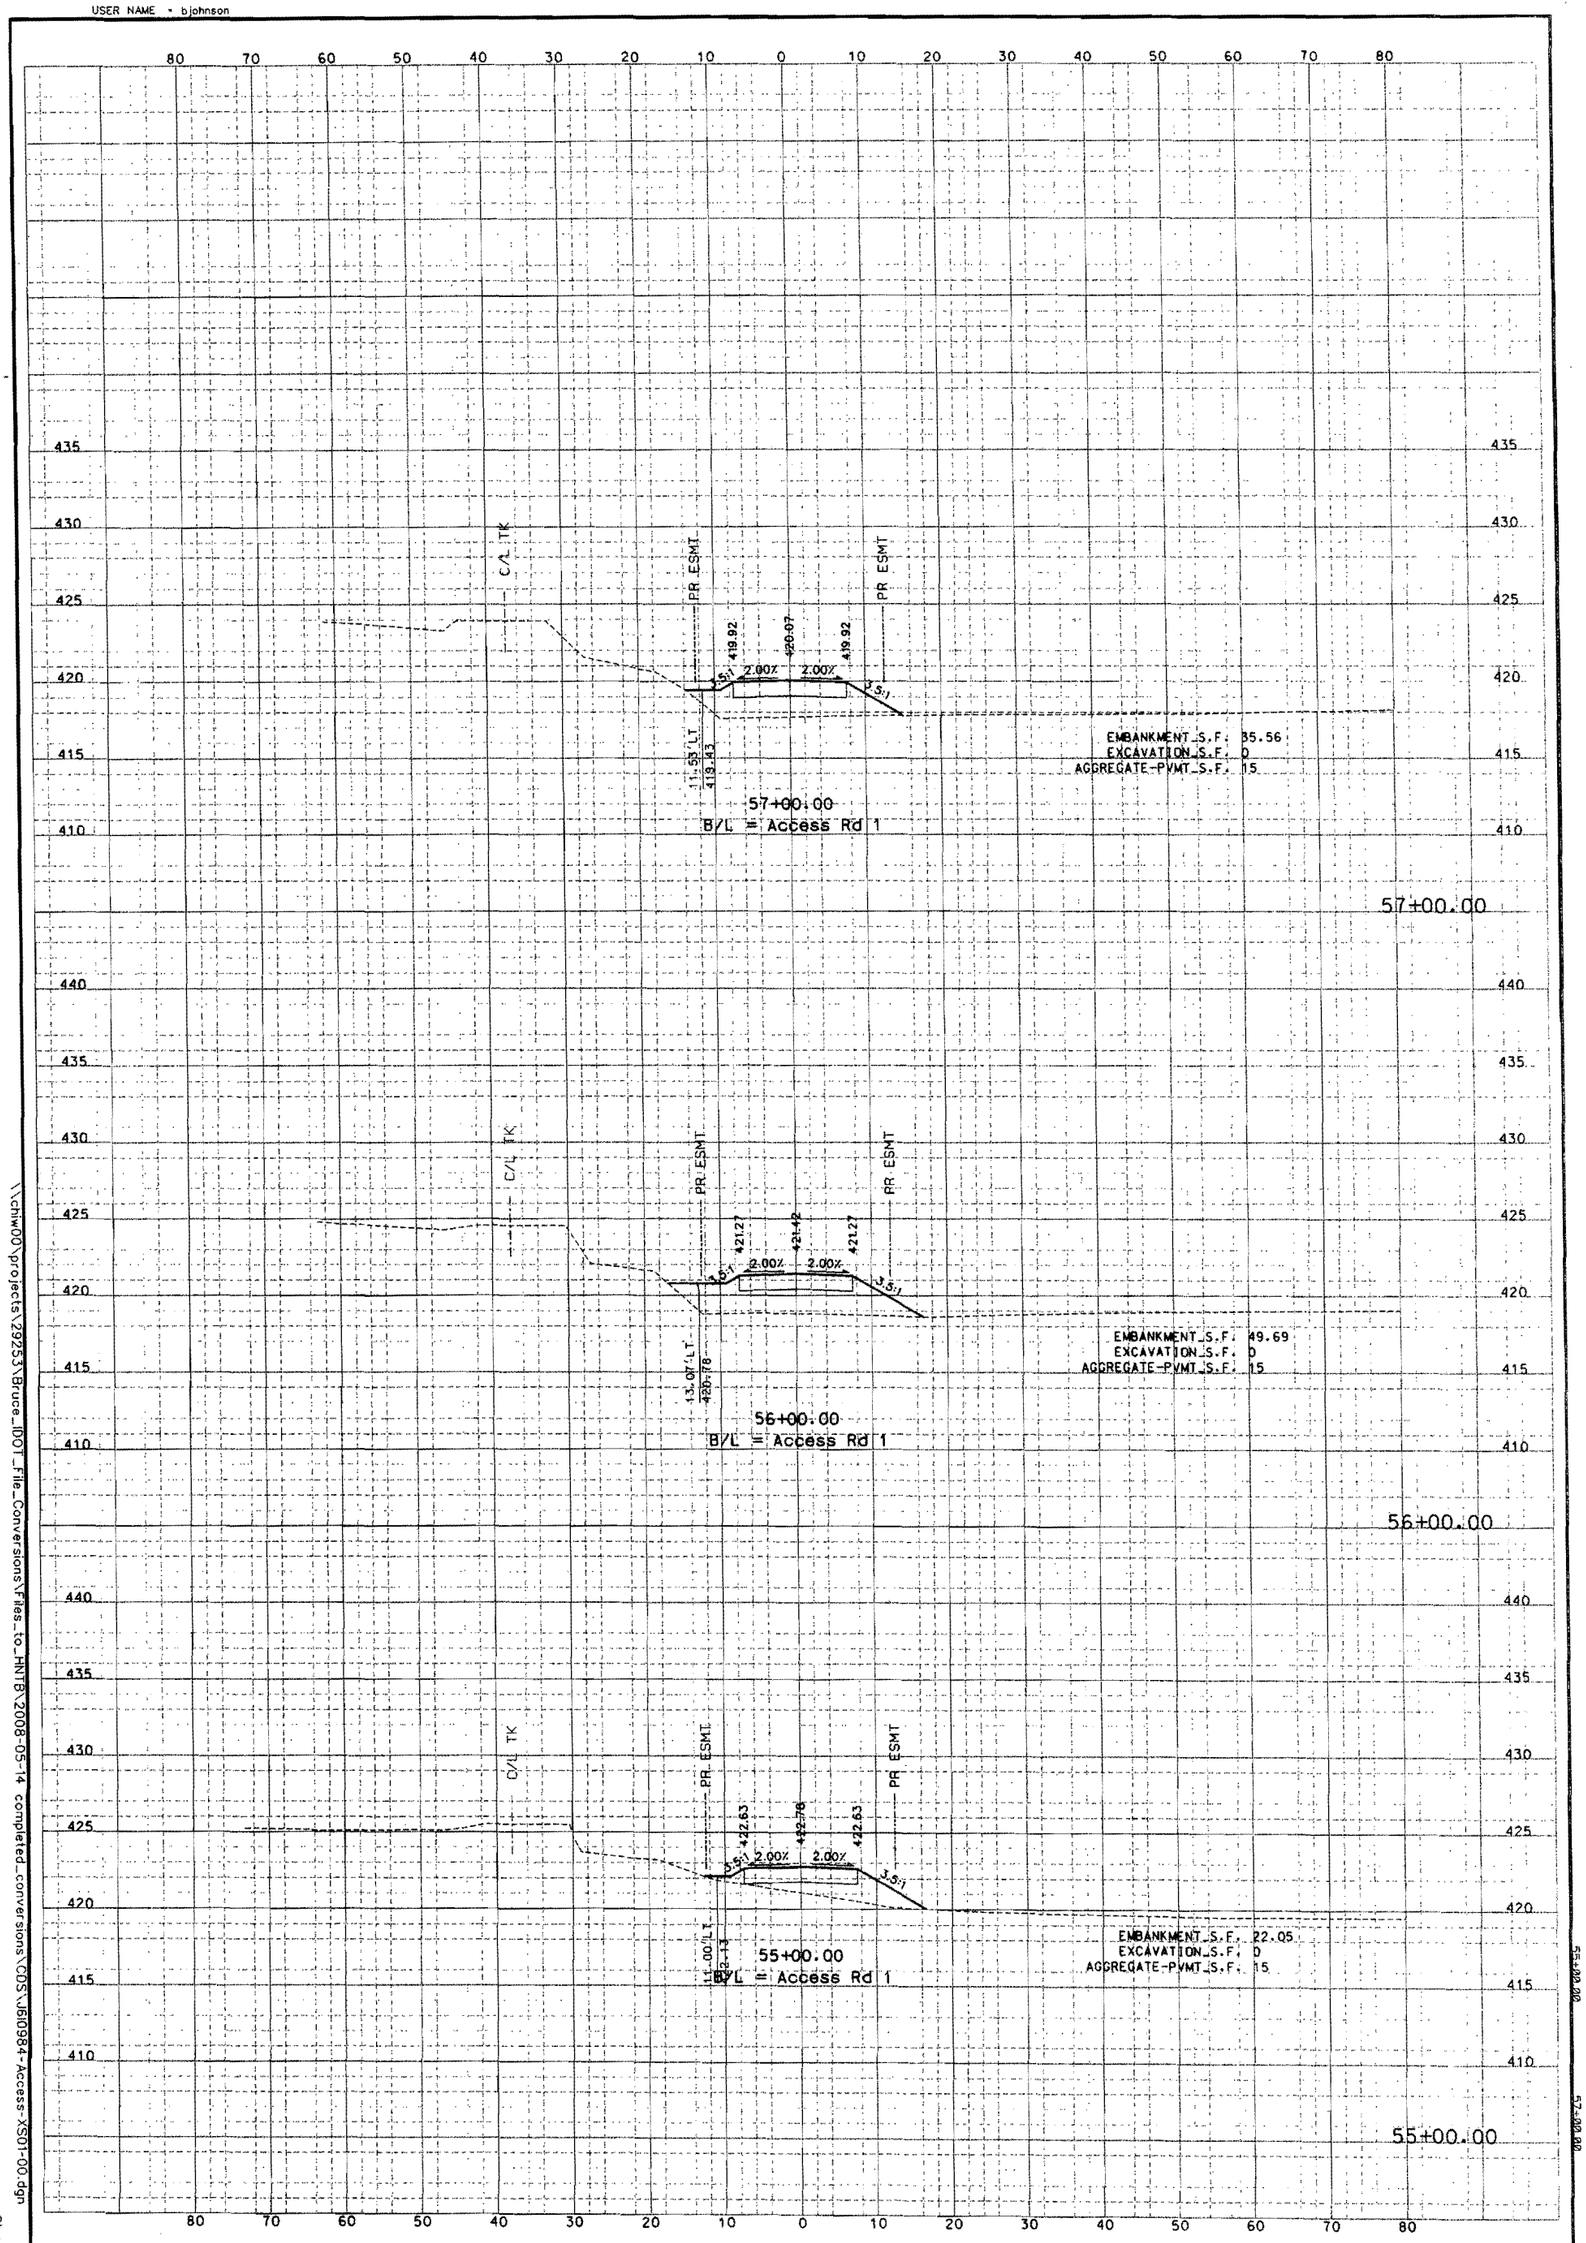

HNTB
715 KIRK DRIVE
KANSAS CITY, MO 64105-1310
TELEPHONE (816) 472-1201
CERTIFICATE OF AUTHORITY
NO. 001270

MISSOURI HIGHWAYS AND TRANSPORTATION COMMISSION
MoDOT
105 WEST CAPITOL
JEFFERSON CITY, MO 65102
1-888-ASK-MODOT (1-888-275-6636)

DATE	DESCRIPTION

BRIDGE NO. A6500
PROJECT NO.
CONTRACT ID.
JOB NO. J6I0984C
COUNTY St. Clair
DISTRICT BR
SHEET NO.
ROUTE I-70
STATE IL
DATE PREPARED 3/2/09

"THIS MEDIA SHOULD NOT BE CONSIDERED A CERTIFIED DOCUMENT."

REV.

IF A SEAL IS PRESENT ON THIS SHEET IT HAS BEEN ELECTRONICALLY SEALED AND DATED.

\\chiw00\projects\29253\Bruce_IDOT_File_Conversions\Files_to_HNTB\2008-05-14 completed_conversions\CDS\J6I0984-Access-XS01-00.dgn

3:34:53 PM

Sheet No. of

Detailed
Checked

PLOT DATE - 5/4/2009
PLOT SCALE - 10.0000 ' / IN.
USER NAME - bjohnson

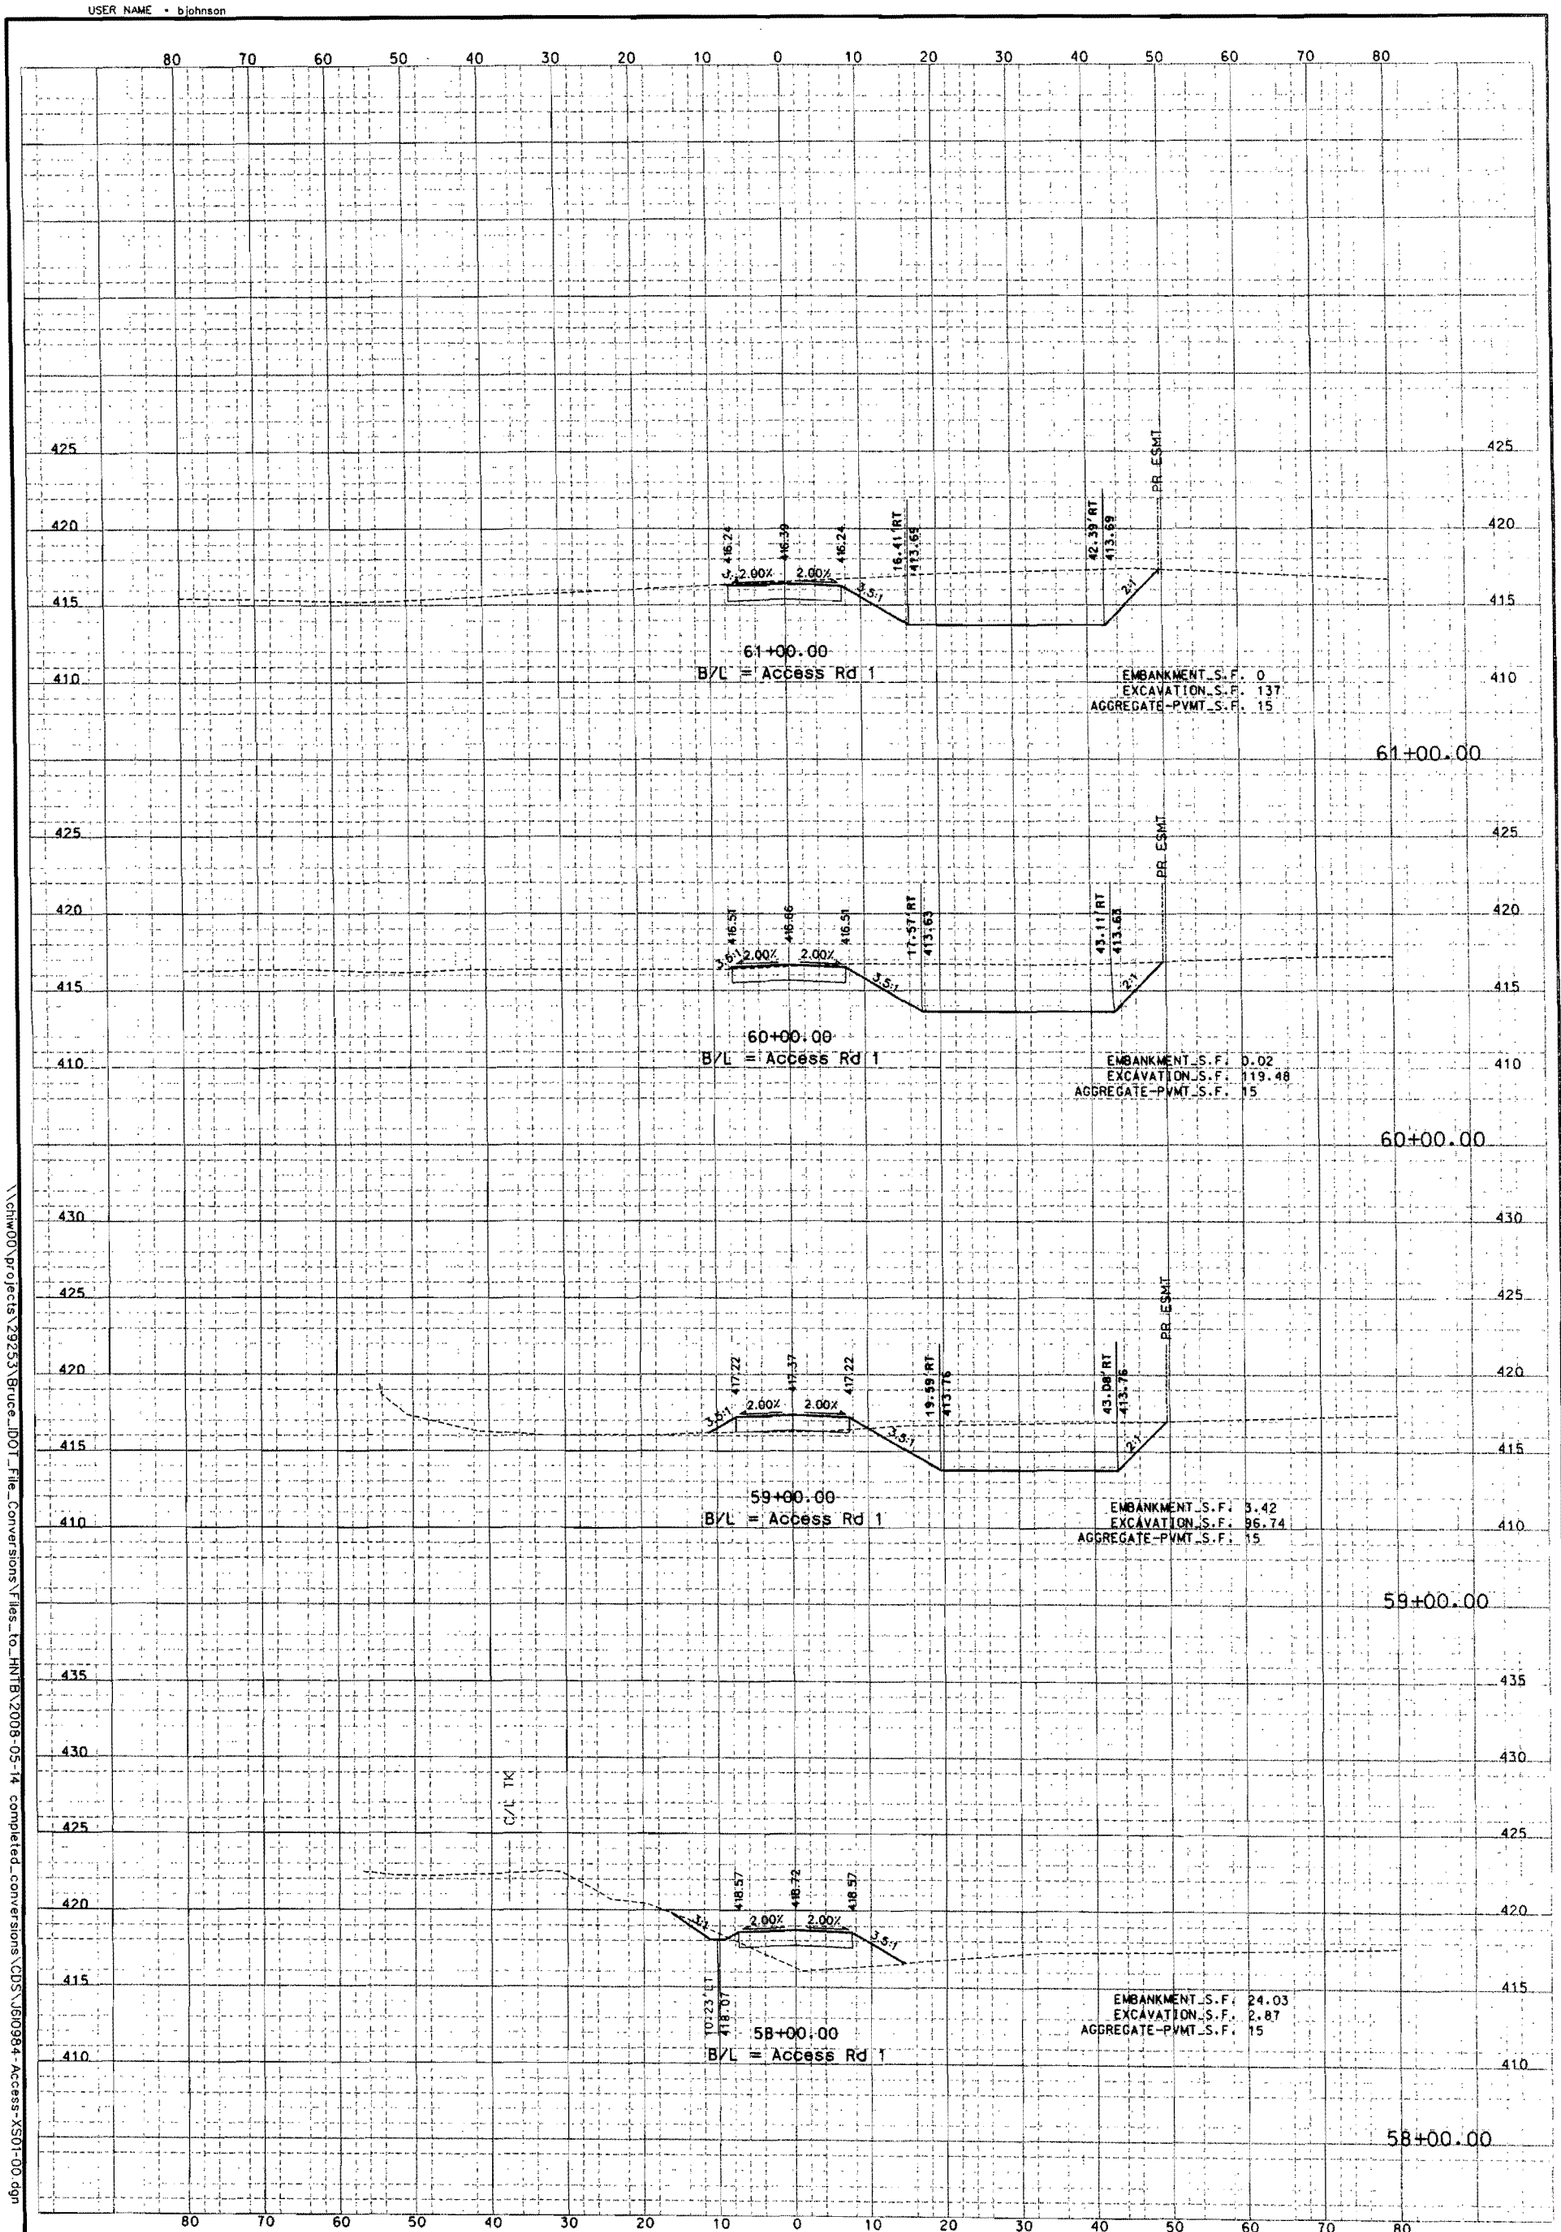

HNTB
715 KIRK DRIVE
KANSAS CITY, MO 64105-1310
TELEPHONE (816) 472-1201
CERTIFICATE OF AUTHORITY
NO. 001270

MISSOURI HIGHWAYS AND TRANSPORTATION COMMISSION
MoDOT
105 WEST CAPITOL
JEFFERSON CITY, MO 65102
1-888-ASK-MODOT (1-888-275-6636)

DATE	DESCRIPTION

BRIDGE NO. A6500
PROJECT NO.
CONTRACT ID.
JOB NO. J6I0984C
COUNTY St. Clair
DISTRICT BR
SHEET NO.
ROUTE I-70
STATE IL
DATE PREPARED 3/2/09

"THIS MEDIA SHOULD NOT BE CONSIDERED A CERTIFIED DOCUMENT."

REV.

IF A SEAL IS PRESENT ON THIS SHEET IT HAS BEEN ELECTRONICALLY SEALED AND DATED.

\\chiw00\projects\29253\Bruce_IDOT_File_Conversions\Files_to_HNTB\2008-05-14 completed_conversions\CDS\J6I0984-Access-XS01-00.dgn

3:34:54 PM

Sheet No. of

Detailed
Checked

PLOT DATE - 5/4/2009
PLOT SCALE - 10.0000 ' / IN.
USER NAME - bjohnson

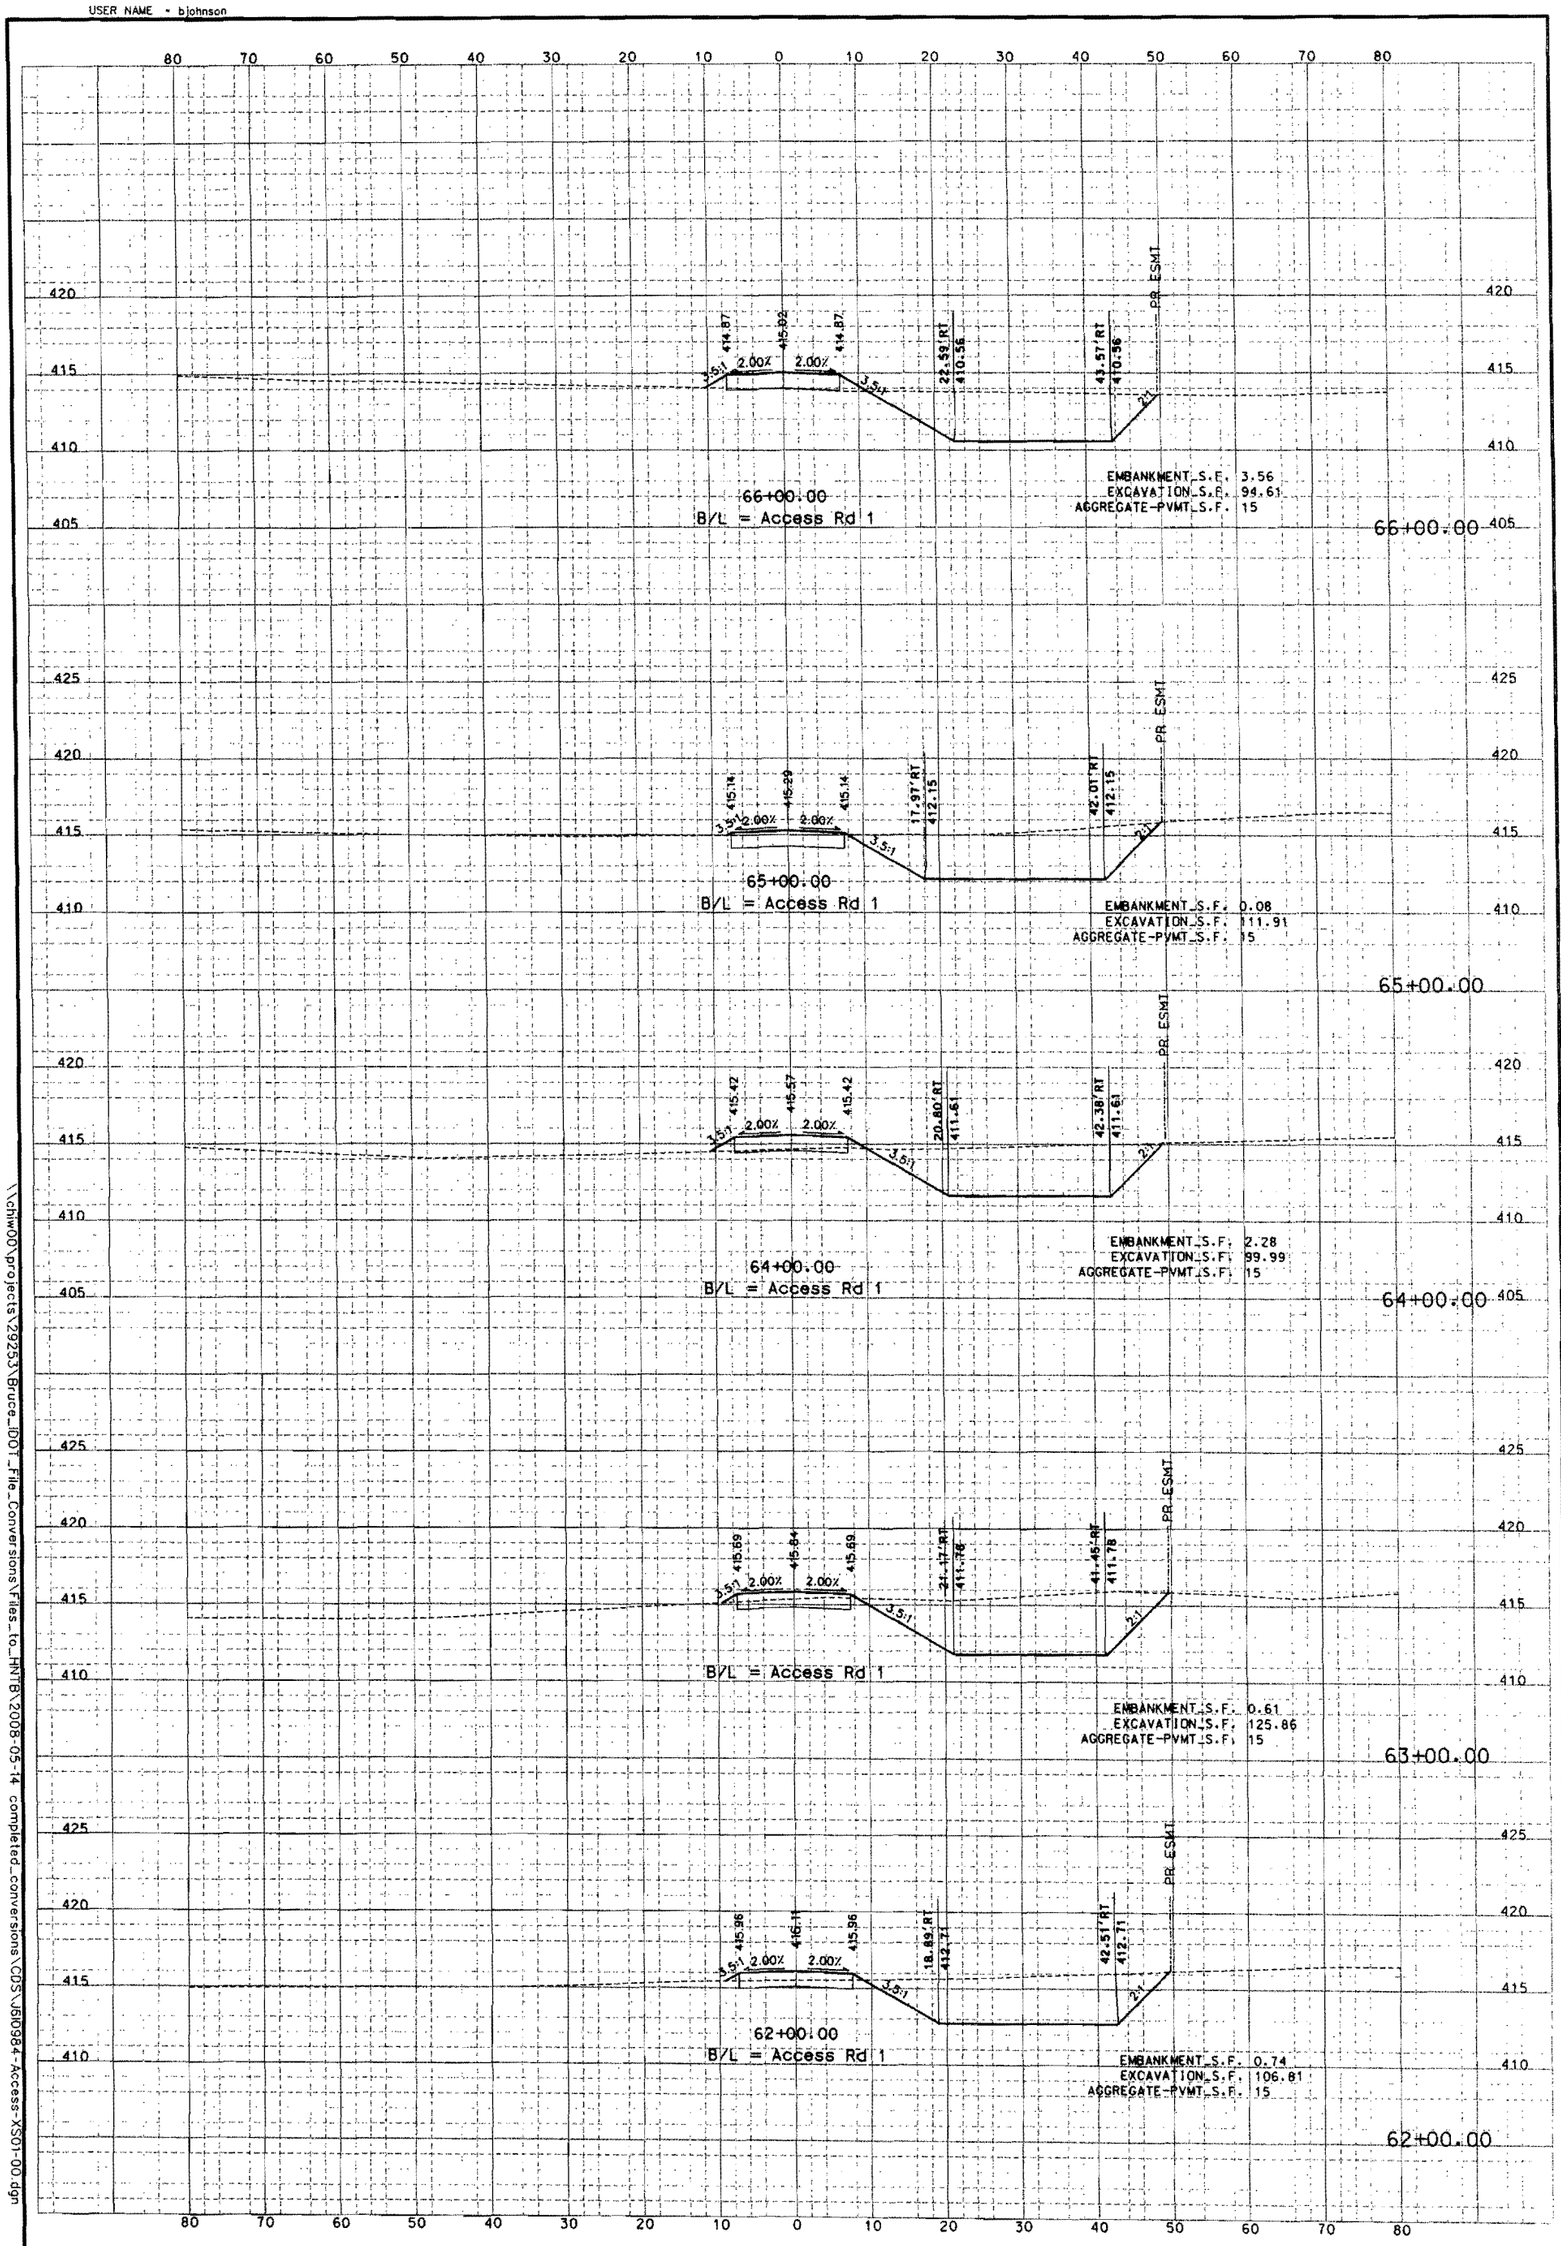

\\chhw00\projects\29253\Bruce_IDOT_File_Conversions\Files_to_HNTB\2008-05-14 completed_conversions\CDS\J610984-Access-XS01-00.dgn

Sheet No. of

3:34:54 PM

REV.

HNTB
715 KIRK DRIVE
KANSAS CITY, MO 64105-1310
TELEPHONE (816) 472-1201
CERTIFICATE OF AUTHORITY
NO. 001270

MISSOURI HIGHWAYS AND TRANSPORTATION COMMISSION
MoDOT
105 WEST CAPITOL
JEFFERSON CITY, MO 65102
1-888-ASK-MODOT (1-888-275-6636)

DATE	DESCRIPTION

BRIDGE NO. A6500
PROJECT NO.
CONTRACT ID.
JOB NO. J610984C
COUNTY St. Clair
DISTRICT BR
ROUTE I-70
STATE IL
SHEET NO.
DATE PREPARED 3/2/09

"THIS MEDIA SHOULD NOT BE CONSIDERED A CERTIFIED DOCUMENT."

IF A SEAL IS PRESENT ON THIS SHEET IT HAS BEEN ELECTRONICALLY SEALED AND DATED.

PLOT DATE - 5/4/2009
PLOT SCALE - 10.0000 ' / IN.
USER NAME - bjohnson

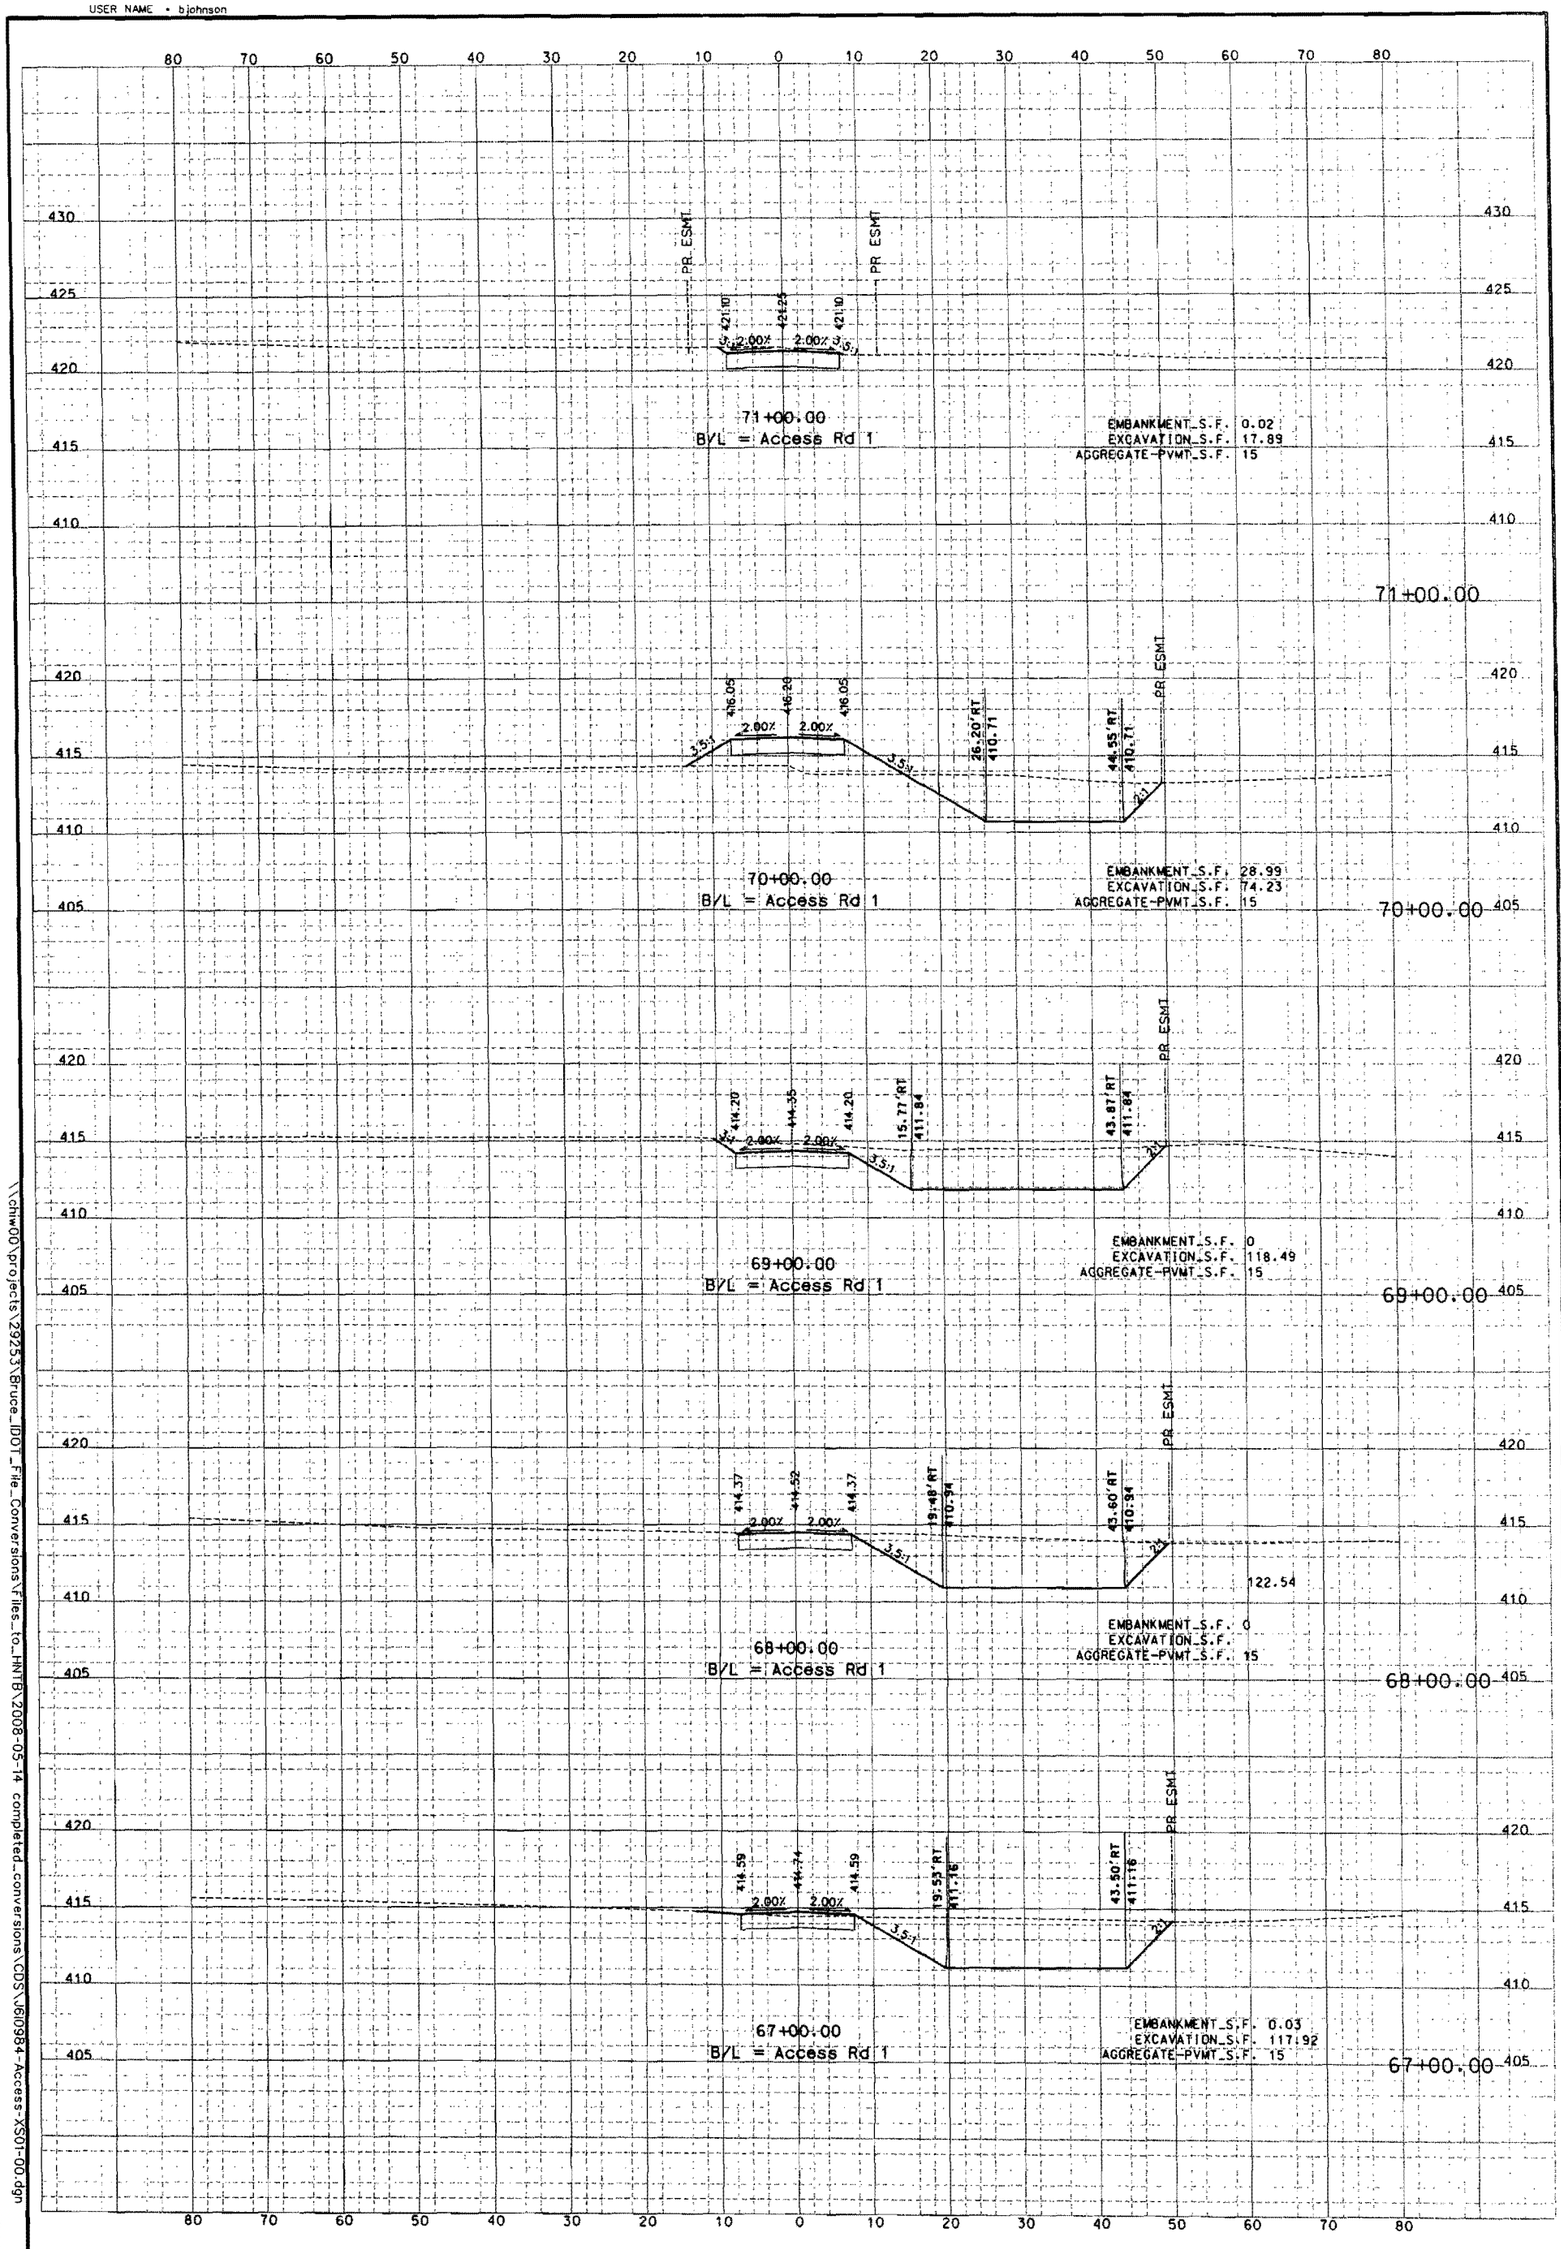

HNTB
715 KIRK DRIVE
KANSAS CITY, MO 64105-1310
TELEPHONE (816) 472-1201
CERTIFICATE OF AUTHORITY
NO. 001270

MISSOURI HIGHWAYS AND TRANSPORTATION COMMISSION
MoDOT
105 WEST CAPITOL
JEFFERSON CITY, MO 65102
1-888-ASK-MODOT (1-888-275-6636)

DATE	DESCRIPTION

BRIDGE NO. A6500
PROJECT NO.
CONTRACT ID.
JOB NO. J6I0984C
COUNTY St. Clair
DISTRICT BR
ROUTE I-70
STATE IL
SHEET NO.
DATE PREPARED 3/2/09

"THIS MEDIA SHOULD NOT BE CONSIDERED A CERTIFIED DOCUMENT."

REV.

IF A SEAL IS PRESENT ON THIS SHEET IT HAS BEEN ELECTRONICALLY SEALED AND DATED.

\\chiw00\projects\29253\Bruce_IDOT_File_Conversions\Files_to_HNTB\2008-05-14 completed_conversions\CDS\J6I0984-Access-XS01-00.dgn

3:34:55 PM

Sheet No. of

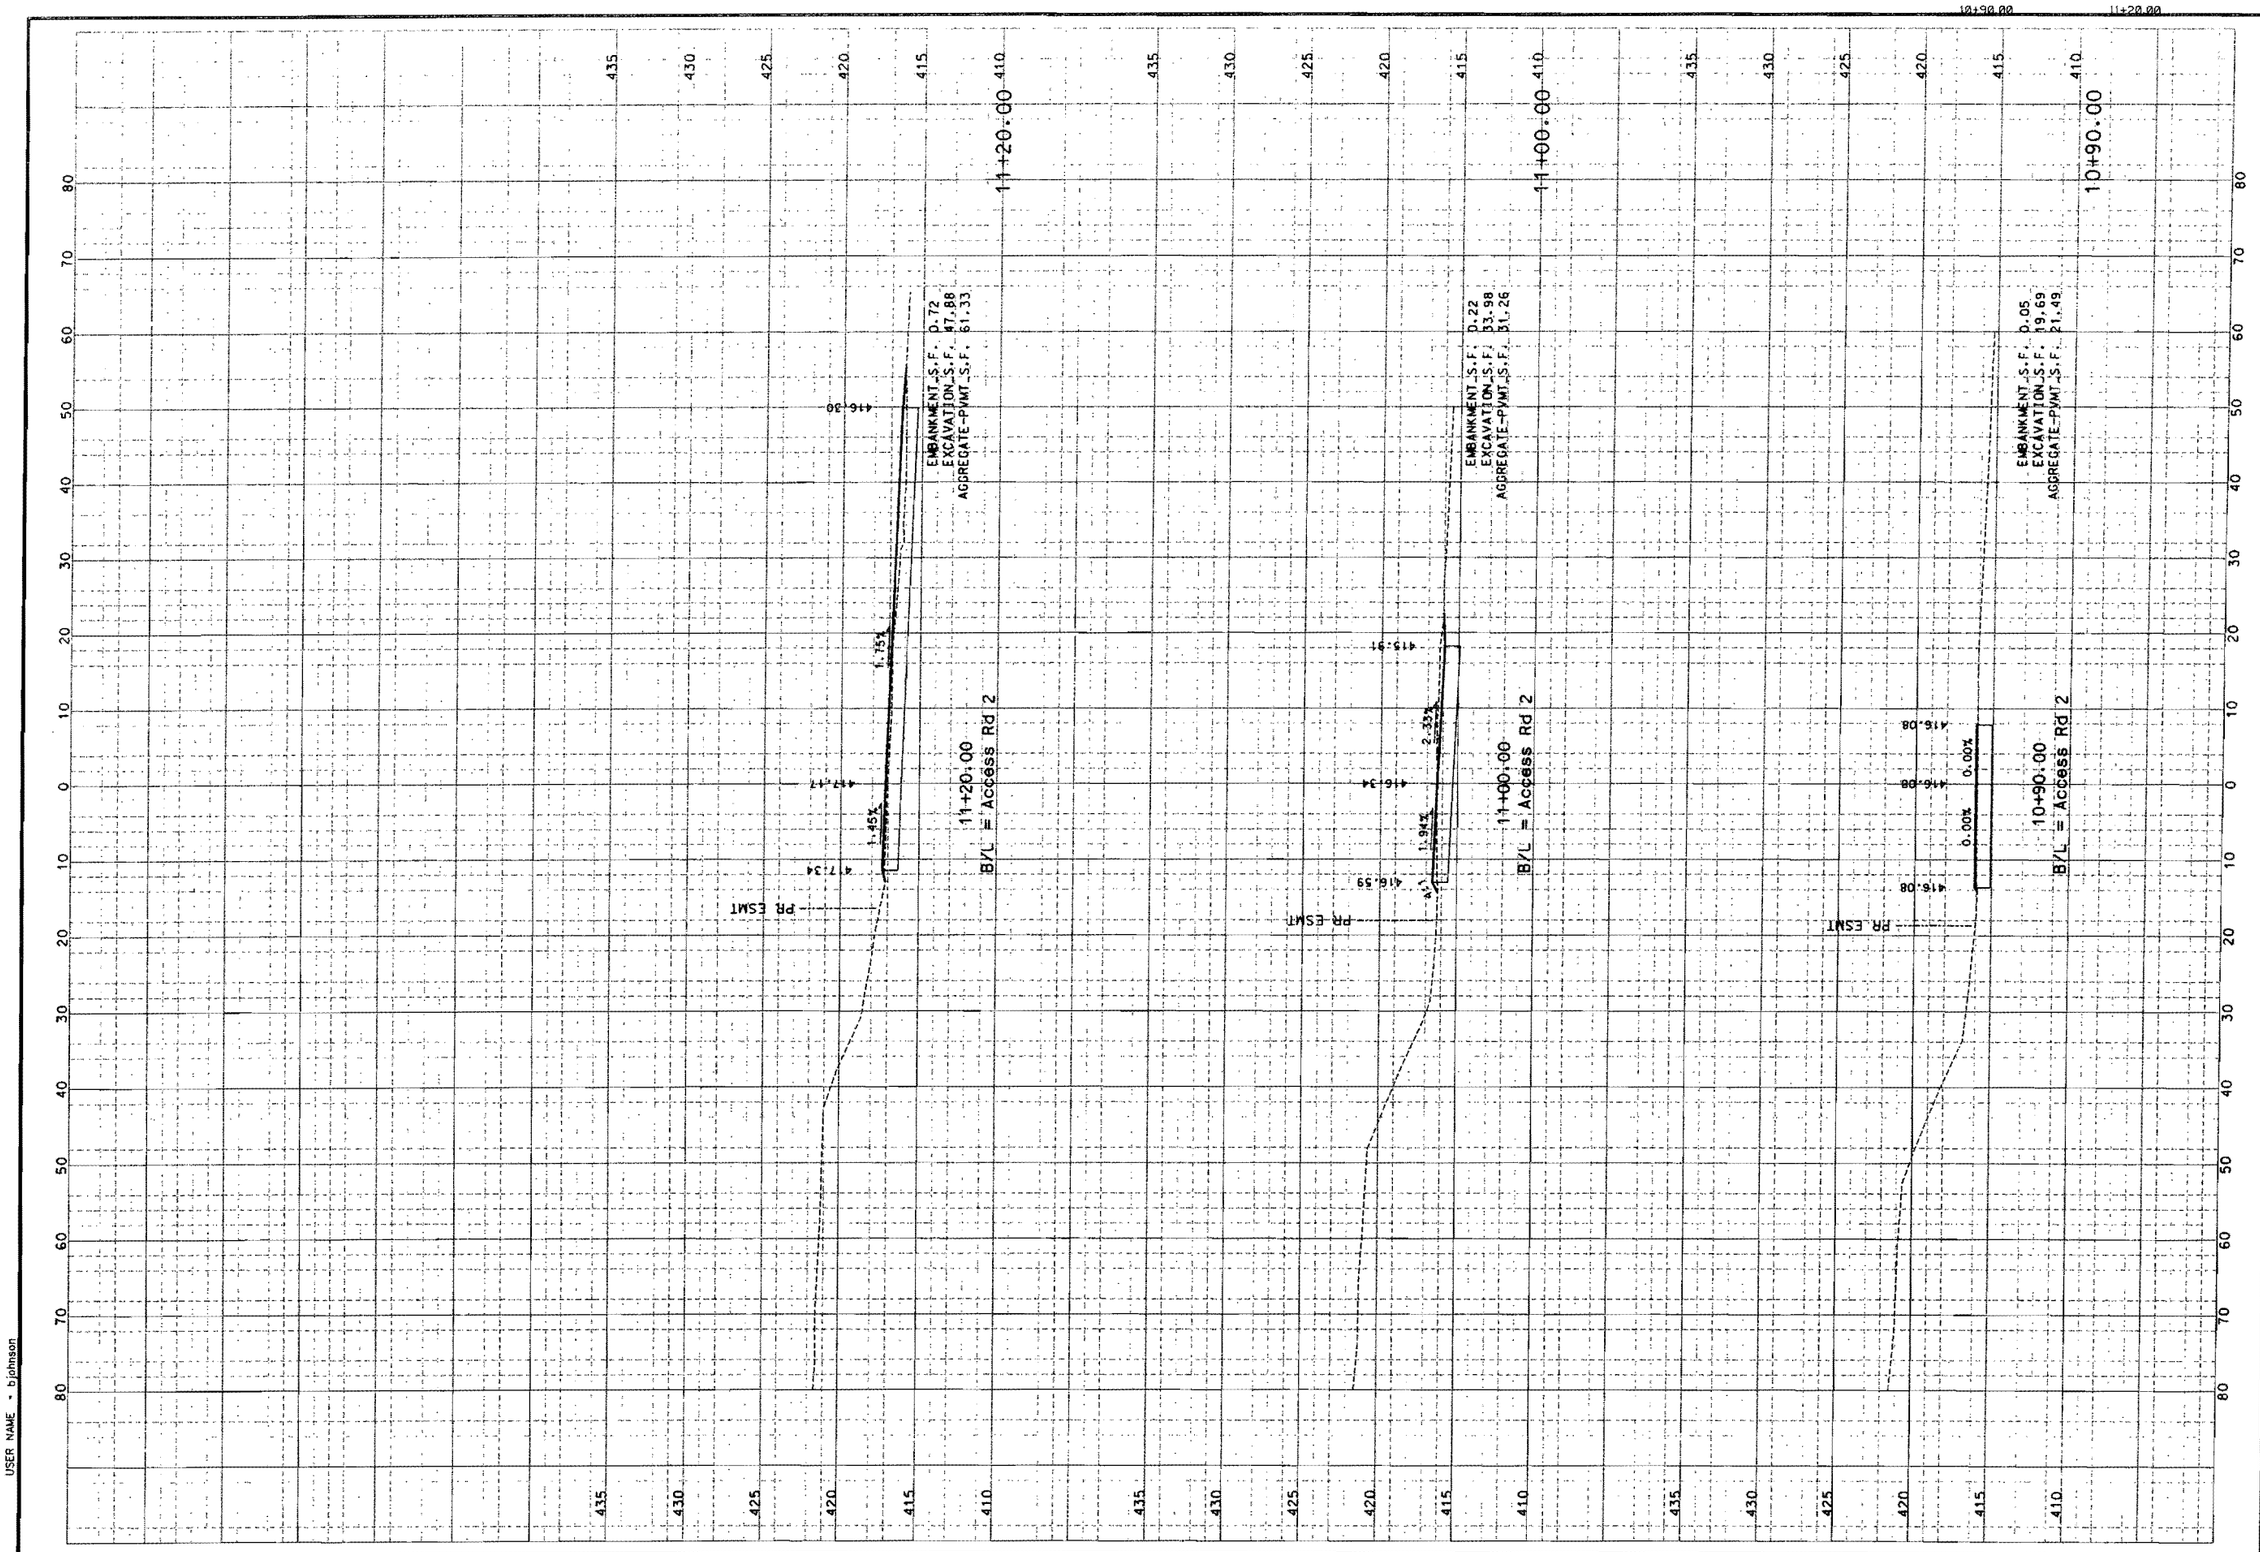

"THIS MEDIA SHOULD NOT BE CONSIDERED A CERTIFIED DOCUMENT."

DATE PREPARED	3/2/09
ROUTE	I-70
STATE	IL
DISTRICT	BR
SHEET NO.	
COUNTY	St. Clair
JOB NO.	J6I0984C
CONTRACT ID.	
PROJECT NO.	
BRIDGE NO.	A6500

DATE	DESCRIPTION

IF A SEAL IS PRESENT ON THIS SHEET IT HAS BEEN ELECTRONICALLY SEALED AND DATED.

MISSOURI HIGHWAYS AND TRANSPORTATION COMMISSION

MoDOT

105 WEST CAPITOL
JEFFERSON CITY, MO 65102
1-888-ASK-MODOT (1-888-275-6636)

HNTB

715 KIRK DRIVE
KANSAS CITY, MO 64105-1310
TELEPHONE (816) 472-1201
CERTIFICATE OF AUTHORITY
NO. 001270

PLOT DATE - 5/4/2009
PLOT SCALE - 10.0000 ' / IN.
USER NAME - bjohnson

Detailed
hecked

REV.

\\chiw00\projects\29253\Bruce_IDOT_File_Conversions\Files_to_HNTB\2008-05-14 completed_conversions\CDS\J6I0984-Access-XS02-00.dgn

3:26:37 PM

Sheet No. of

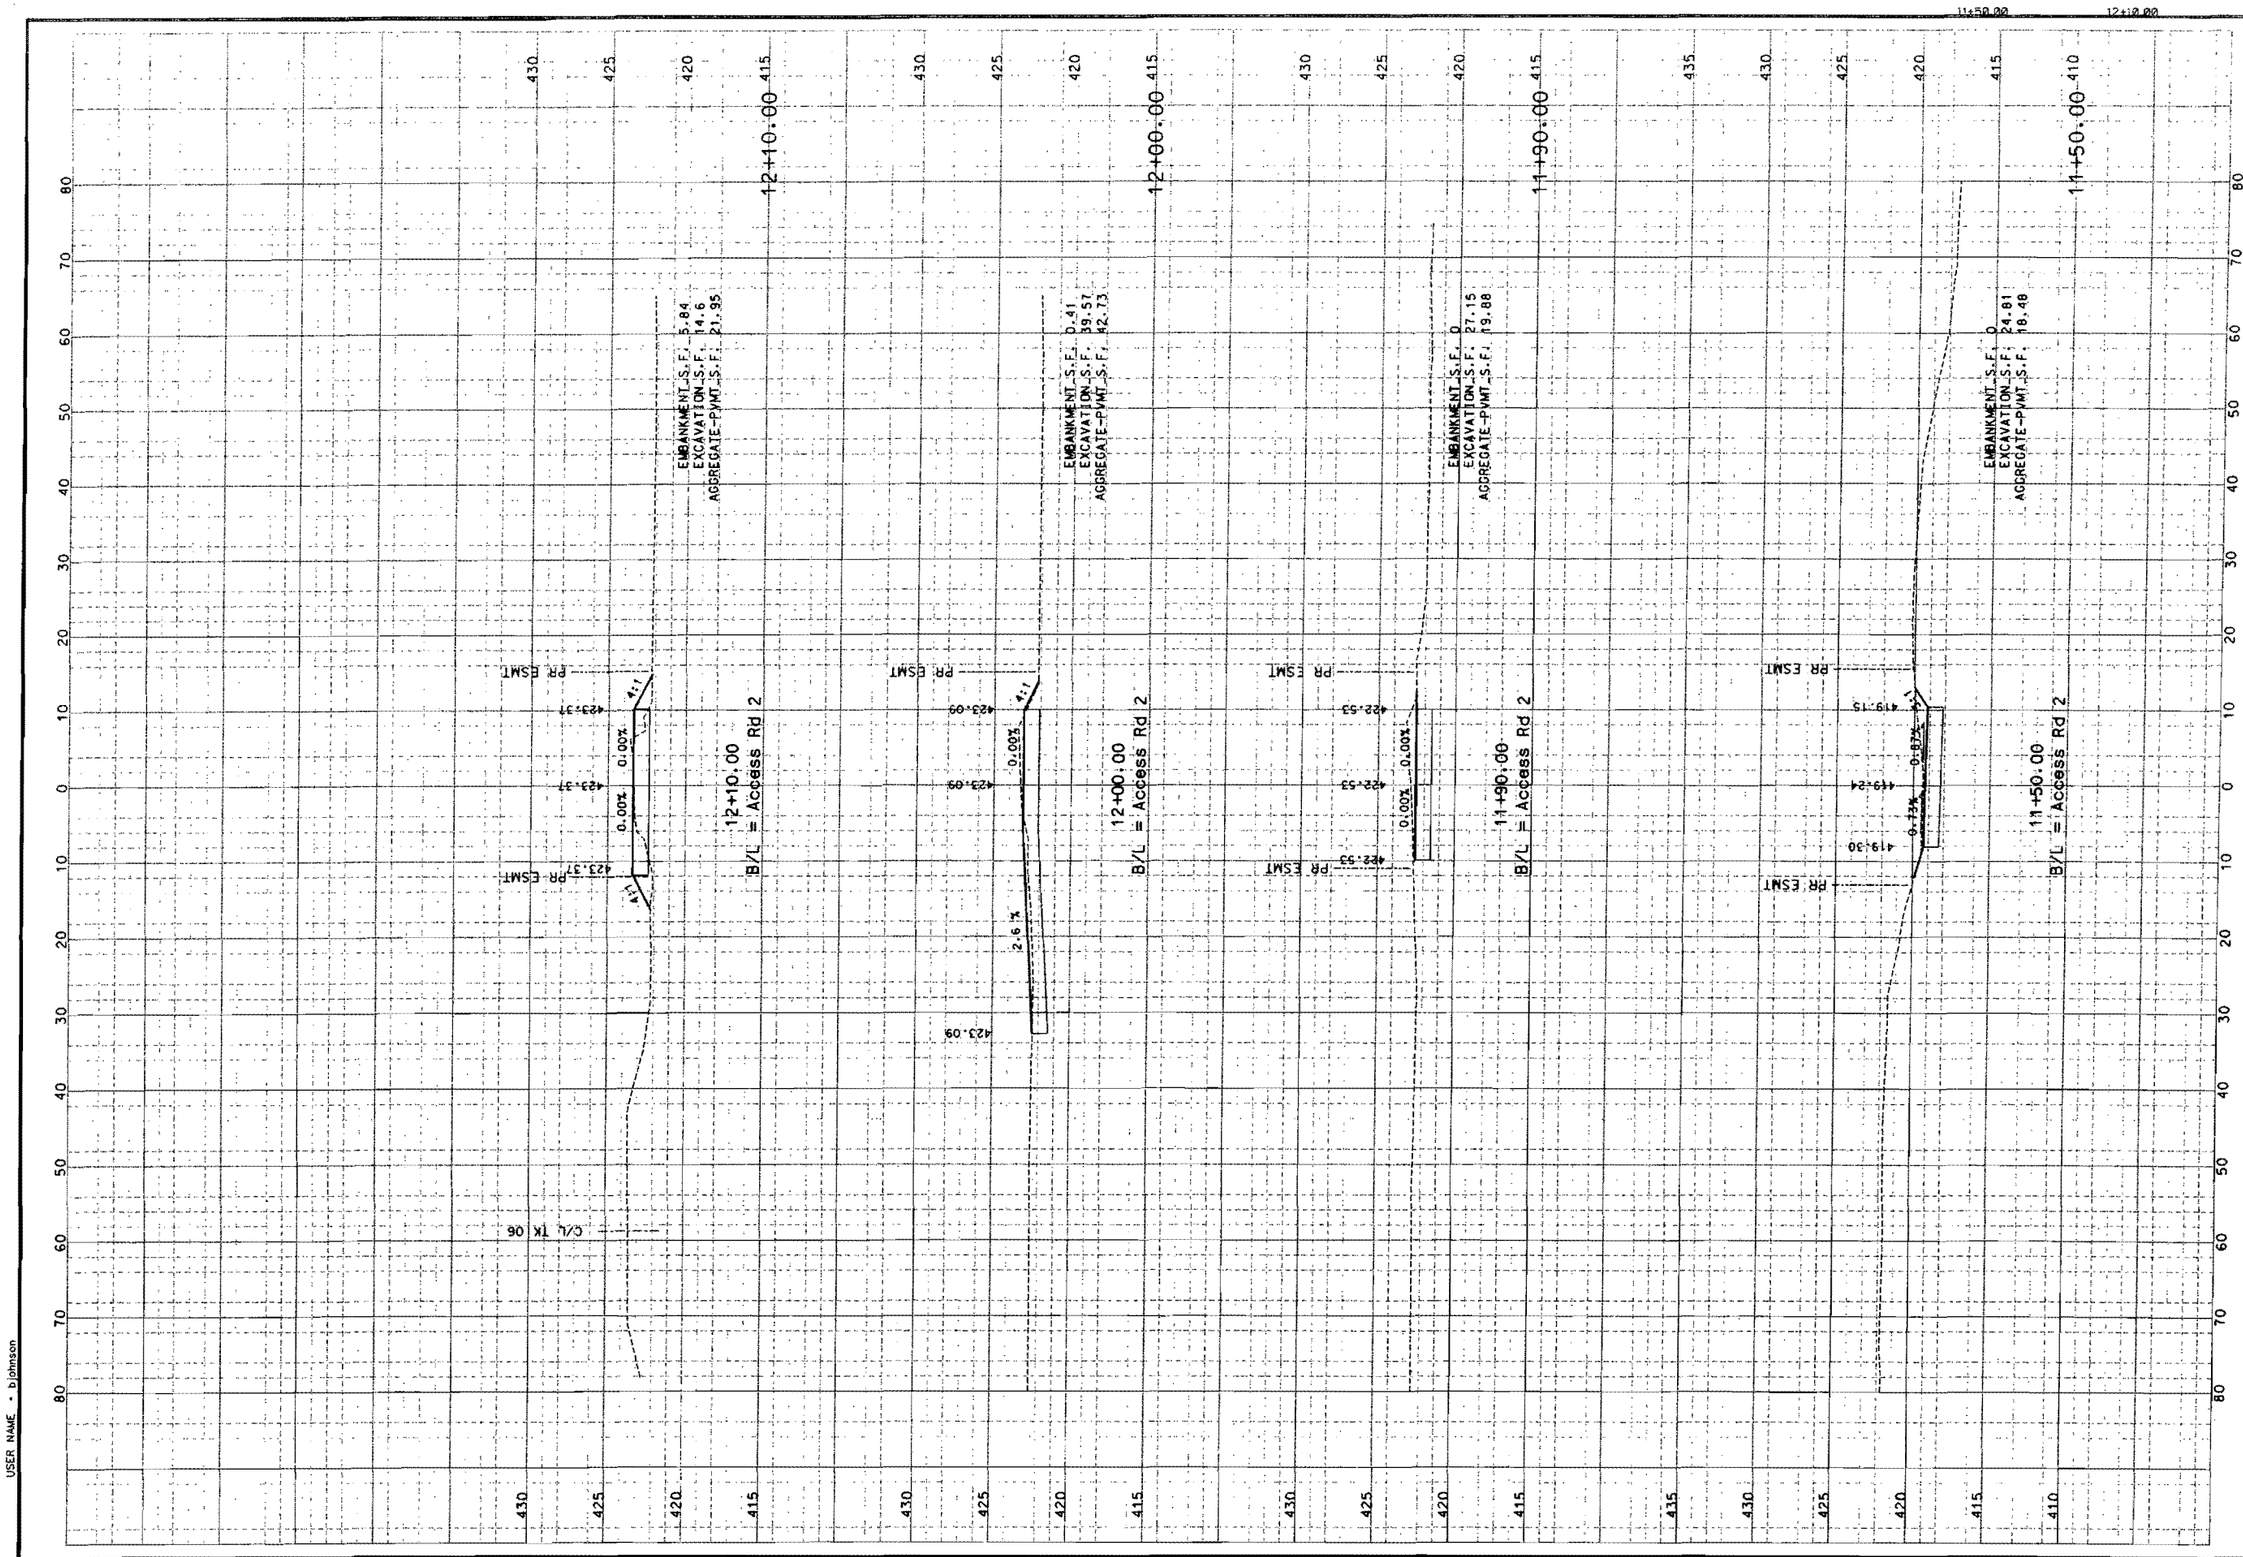

"THIS MEDIA SHOULD NOT BE CONSIDERED A CERTIFIED DOCUMENT."

DATE PREPARED	3/2/09
ROUTE	I-70
STATE	IL
DISTRICT	BR
SHEET NO.	
COUNTY	St. Clair
JOB NO.	J6I0984C
CONTRACT ID.	
PROJECT NO.	
BRIDGE NO.	A6500

DESCRIPTION	DATE

IF A SEAL IS PRESENT ON THIS SHEET IT HAS BEEN ELECTRONICALLY SEALED AND DATED.

MISSOURI HIGHWAYS AND TRANSPORTATION COMMISSION

MoDOT

105 WEST CAPITOL
JEFFERSON CITY, MO 65102
1-888-ASK-MODOT (1-888-275-6636)

HNTB

715 KIRK DRIVE
KANSAS CITY, MO 64105-1310
TELEPHONE (816) 472-1201
CERTIFICATE OF AUTHORITY
NO. 001270

PLOT DATE - 5/4/2009
PLOT SCALE - 10.0000 ' / IN.
USER NAME - bjohnson

Detailed
ecked

REV.

\\chiw00\projects\29253\Bruce_IDOT_File_Conversions\Files_to_HNTB\2008-05-14 completed_conversions\CDS\J6I0984-Access-XS02-00.dgn

3:26:38 PM

Sheet No. of

Detailed
Checked

PLOT DATE - 5/4/2009
PLOT SCALE - 10.0000 ' / IN.
USER NAME - bjohnson

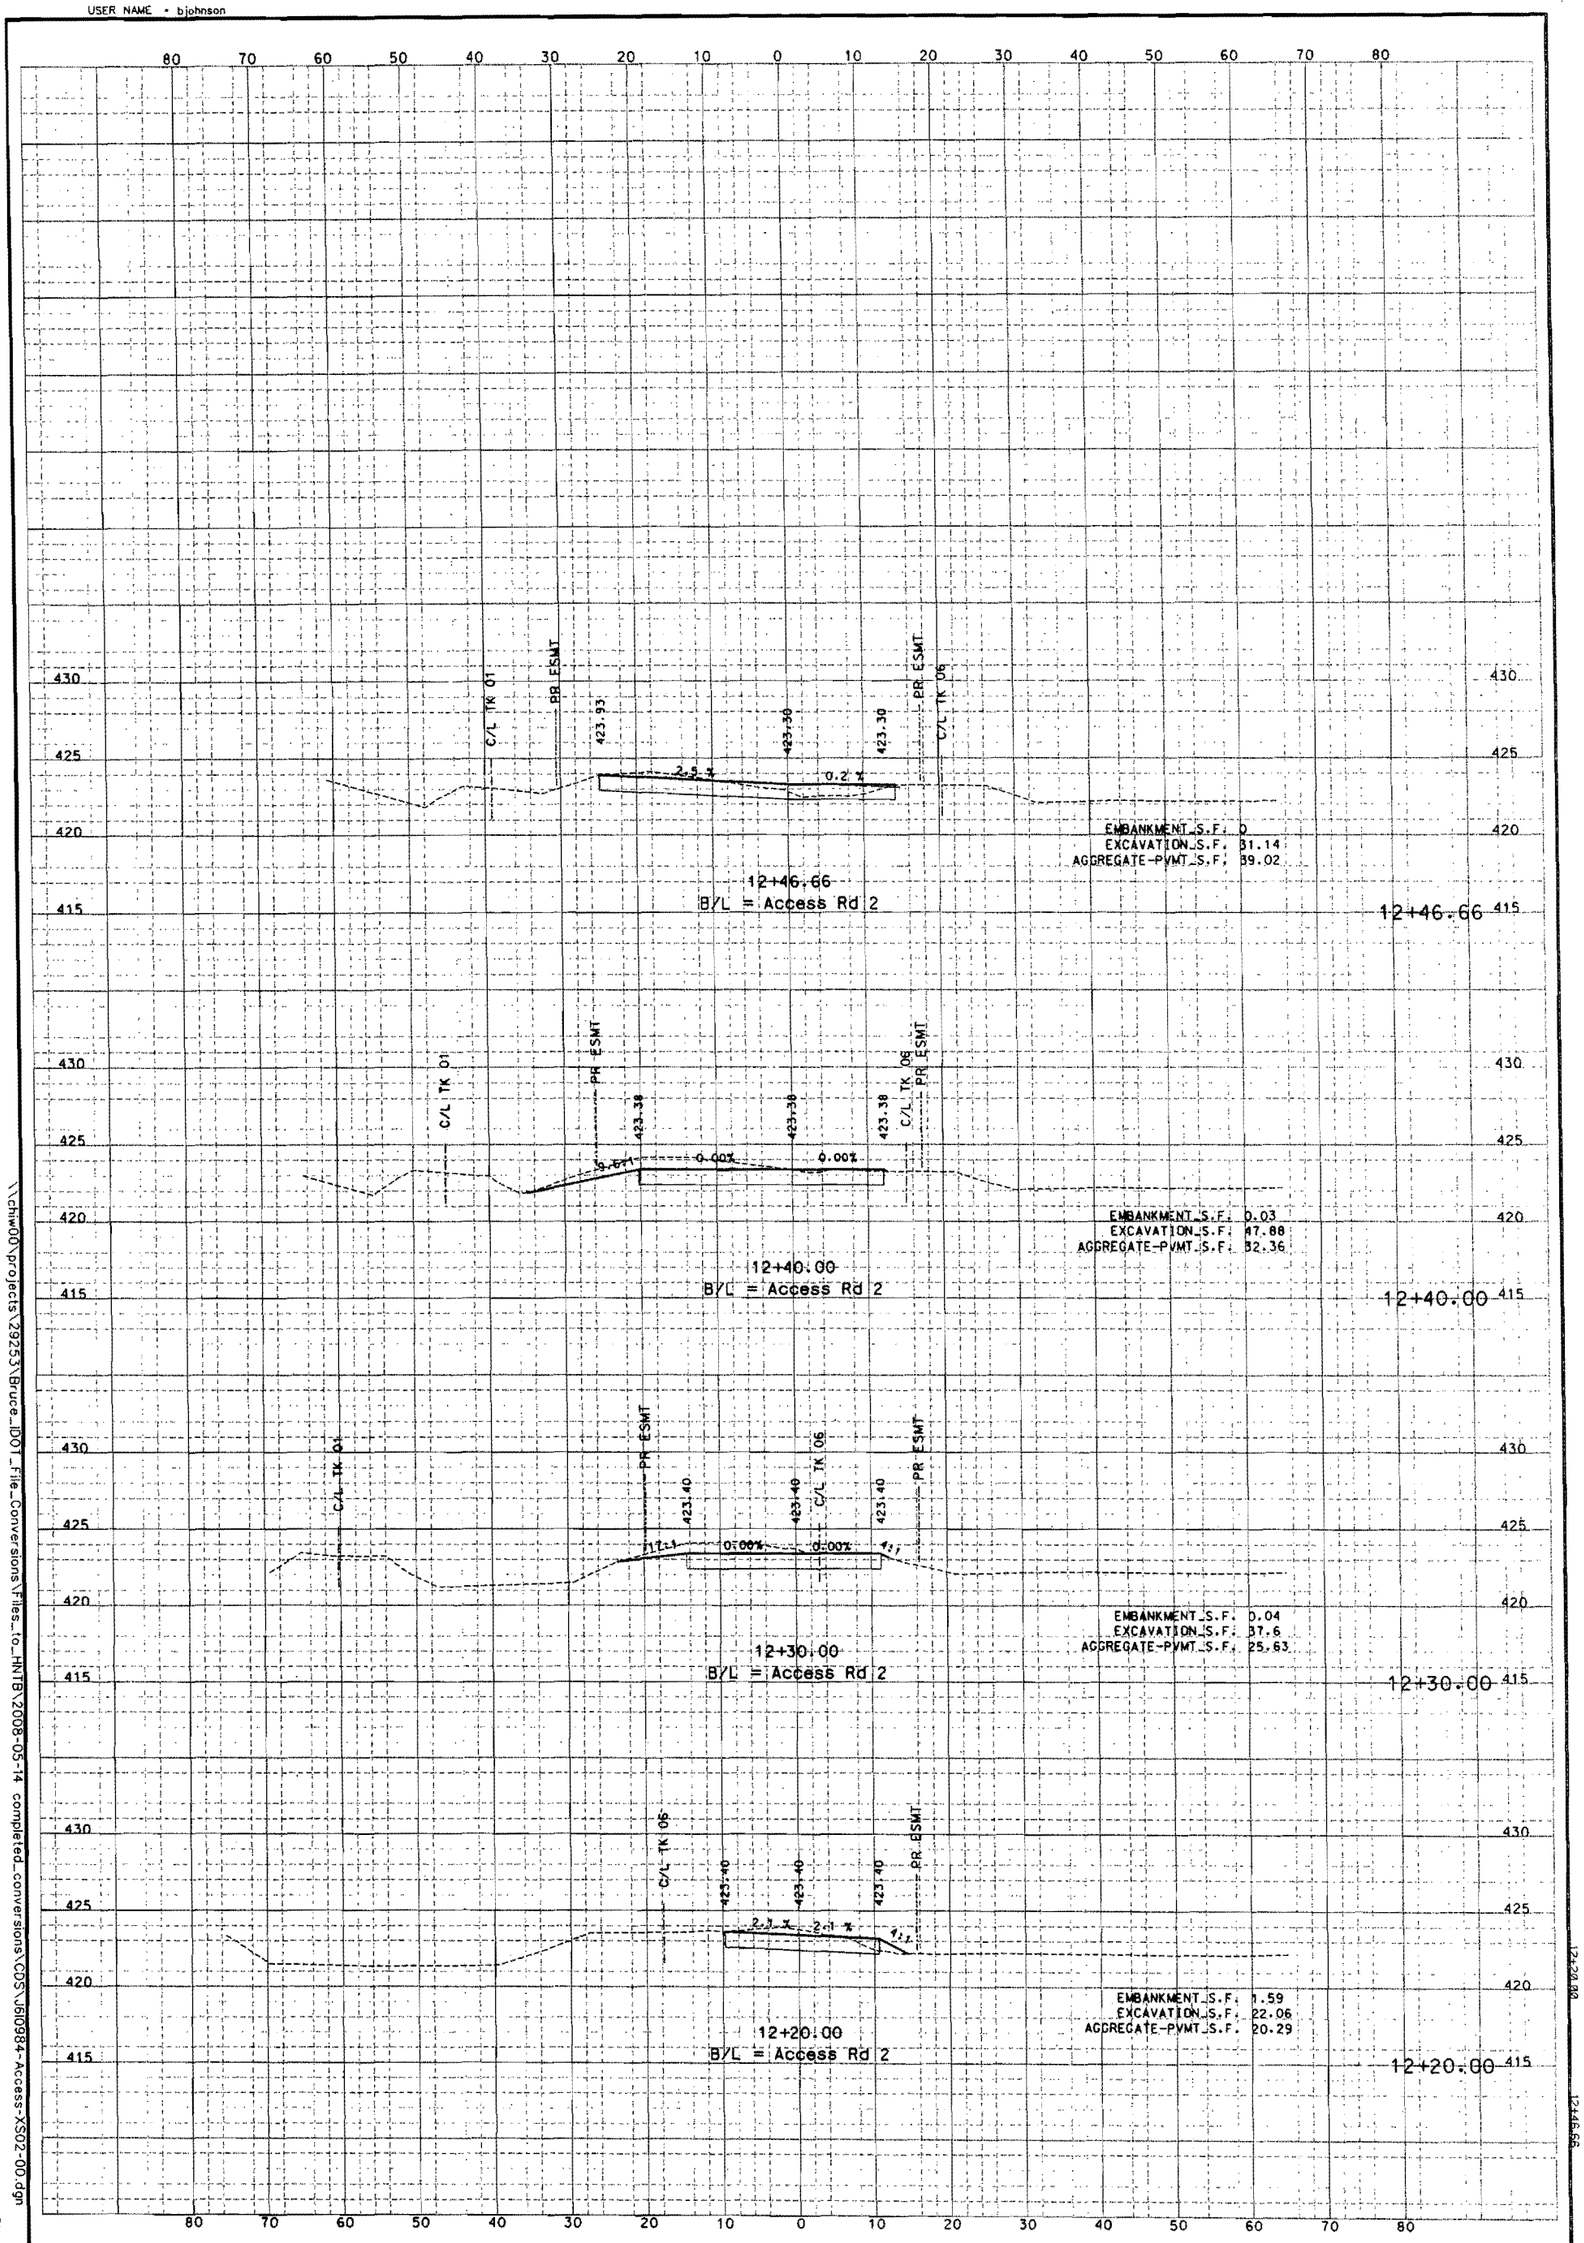

\\chiw00\projects\29253\Bruce_IDOT_file_Conversions\Files_to_HNTB\2008-05-14 completed_conversions\CDS\J610984-Access-XS02-00.dgn

3-26-39 PM

Sheet No. of

REV.

HNTB
715 KIRK DRIVE
KANSAS CITY, MO 64105-1310
TELEPHONE (816) 472-1201
CERTIFICATE OF AUTHORITY
NO. 001270

MISSOURI HIGHWAYS AND TRANSPORTATION COMMISSION
MoDOT
105 WEST CAPITOL
JEFFERSON CITY, MO 65102
1-888-ASK-MODOT (1-888-275-6636)

DATE	DESCRIPTION

BRIDGE NO. A6500
PROJECT NO.
CONTRACT ID.
JOB NO. J610984C
COUNTY St. Clair
DISTRICT BR
SHEET NO.
ROUTE I-70
STATE IL
DATE PREPARED 3/2/09

"THIS MEDIA SHOULD NOT BE CONSIDERED A CERTIFIED DOCUMENT."

IF A SEAL IS PRESENT ON THIS SHEET IT HAS BEEN ELECTRONICALLY SEALED AND DATED.

Detailed
Checked

PLOT DATE = 5/4/2009
PLOT SCALE = 10.0000 ' / IN.
USER NAME = bjohnson

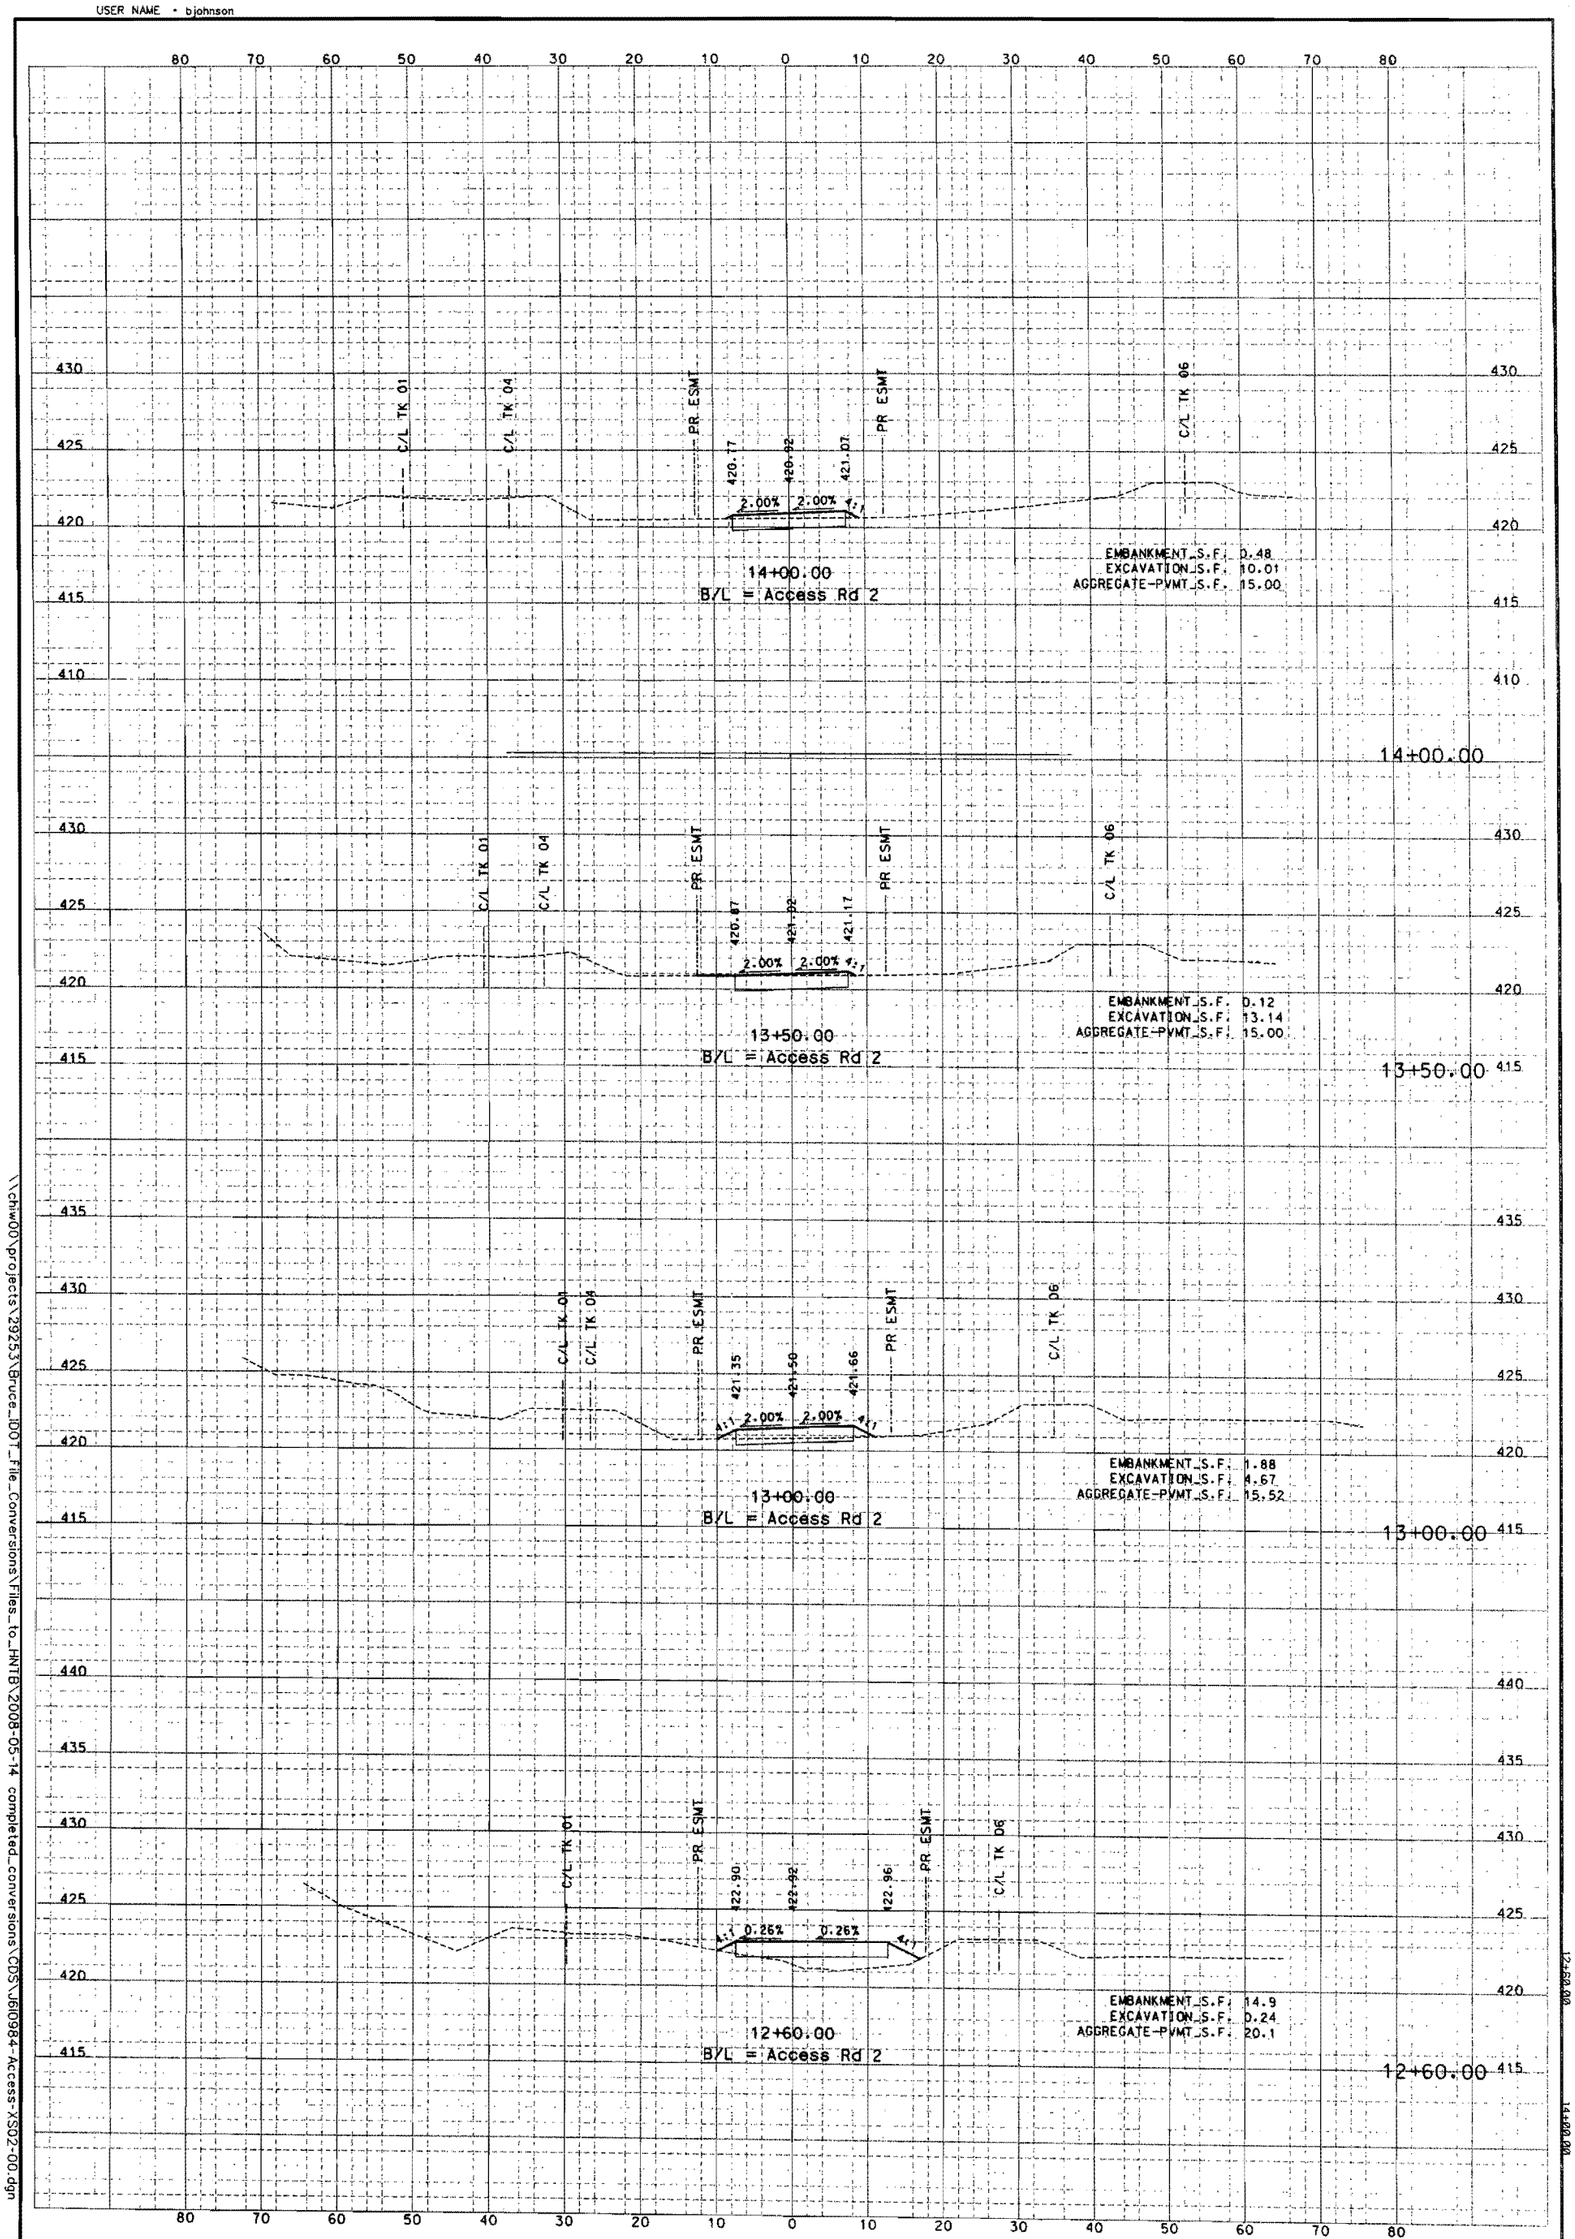

\\chiw01\projects\29253\Bruce_IDOT_File_Conversions\Files_to_HNTB\2008-05-14 completed_conversions\CDS\J610984-Access-XS02-00.dgn

3:26:40 PM

Sheet No. of

REV.

HNTB
715 KIRK DRIVE
KANSAS CITY, MO 64105-1310
TELEPHONE (816) 472-1201
CERTIFICATE OF AUTHORITY
NO. 001270

MISSOURI HIGHWAYS AND TRANSPORTATION COMMISSION
MoDOT
105 WEST CAPITOL
JEFFERSON CITY, MO 65102
1-888-ASK-MODOT (1-888-275-6636)

DATE	DESCRIPTION

BRIDGE NO. A6500
PROJECT NO.
CONTRACT ID.
JOB NO. J6I0984C
COUNTY St. Clair
DISTRICT BR
SHEET NO.
ROUTE I-70
STATE IL
DATE PREPARED 3/2/09

"THIS MEDIA SHOULD NOT BE CONSIDERED A CERTIFIED DOCUMENT."

IF A SEAL IS PRESENT ON THIS SHEET IT HAS BEEN ELECTRONICALLY SEALED AND DATED.