Exhibit B
page 2

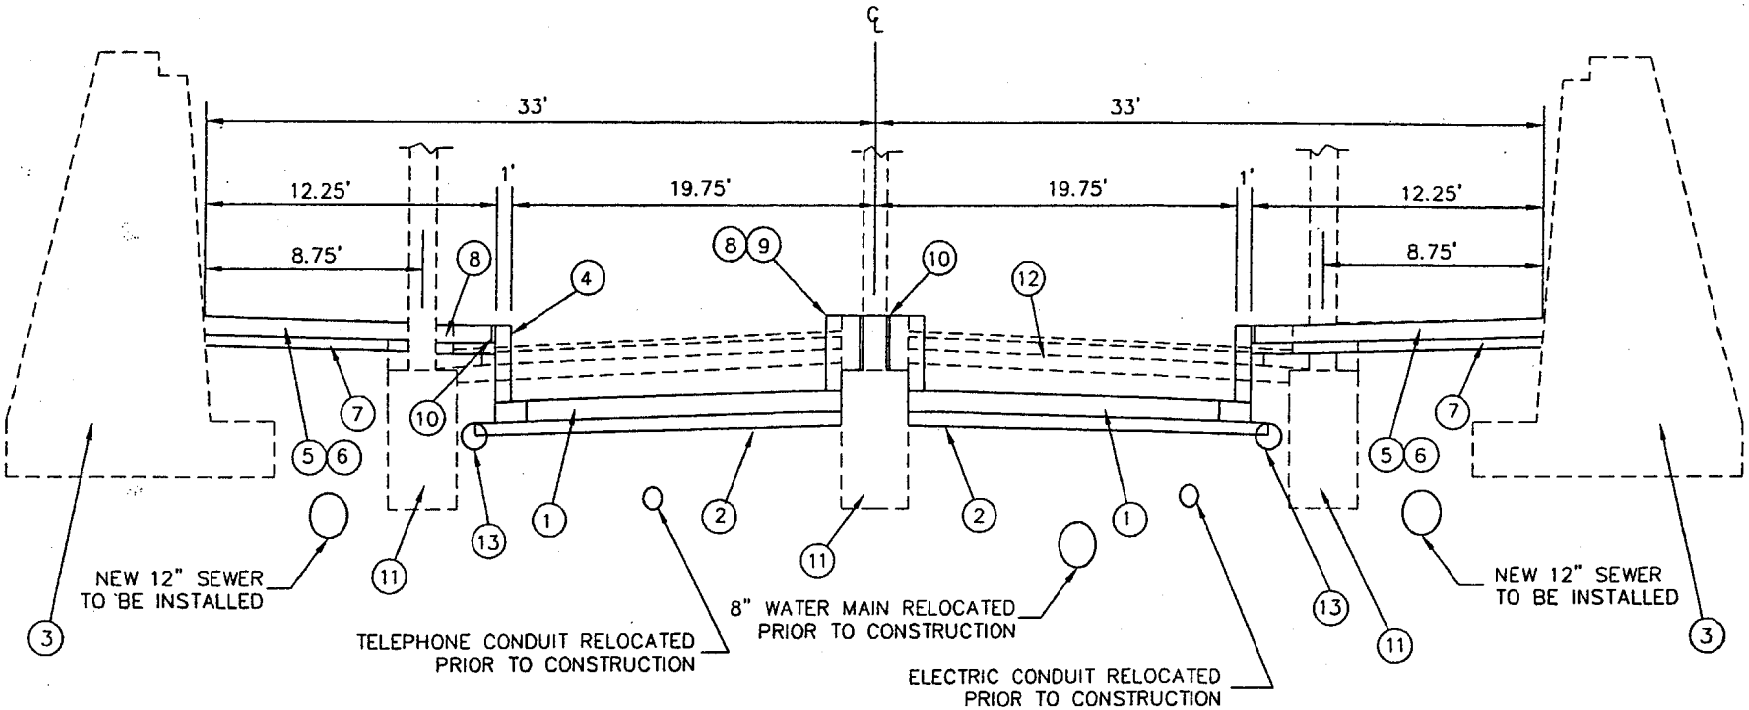

1. HIGH-EARLY STRENGTH P.C.C. PAVEMENT, 10"
2. SUB-BASE GRANULAR MATERIAL, TYPE B, 8"
3. EXISTING BRIDGE ABUTMENT
4. CONCRETE RETAINING WALL, SPECIAL (SEE DETAIL)
5. P.C.C. SIDEWALK, 5"
6. SIDEWALK REMOVAL
7. SAND CUSHION, 3"
8. CURB AND GUTTER REMOVAL
9. PROPOSED "CONCRETE BARRIER, DOUBLE-FACE (SPECIAL)" (SEE DETAIL)
10. EXPANSION JOINT
11. EXISTING CONCRETE CAISSON
12. PAVEMENT REMOVAL
13. PIPE UNDERDRAIN (SEE PLAN SHEETS FOR LOCATIONS)

PROPOSED TYPICAL SECTION HALSTED ST.

(UNDER VIADUCT)

STA 36+85 TO STA 38+86

Exhibit B
page 3

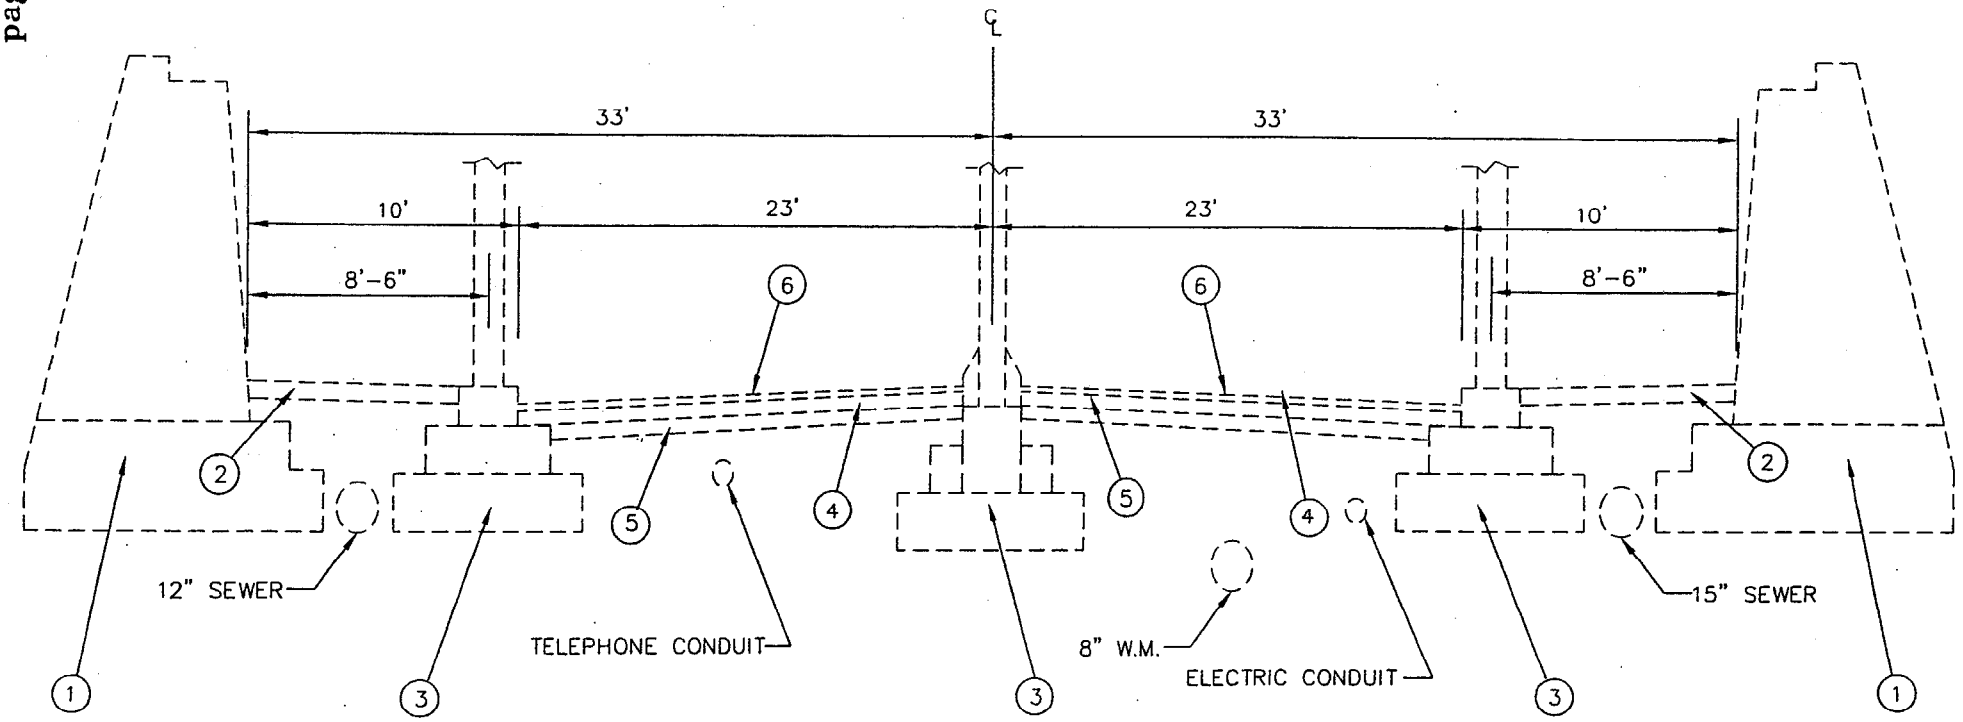

1. BRIDGE ABUTMENT
2. CONCRETE SIDEWALK
3. CONCRETE FOOTING
4. BRICK PAVERS
5. P.C. CONCRETE (VAR. DEPTH)
6. BITUMINOUS OVERLAY (APPROX. 1")

EXISTING TYPICAL SECTION HALSTED ST.

(UNDER VIADUCT)

STA 38+86 TO STA 39+28

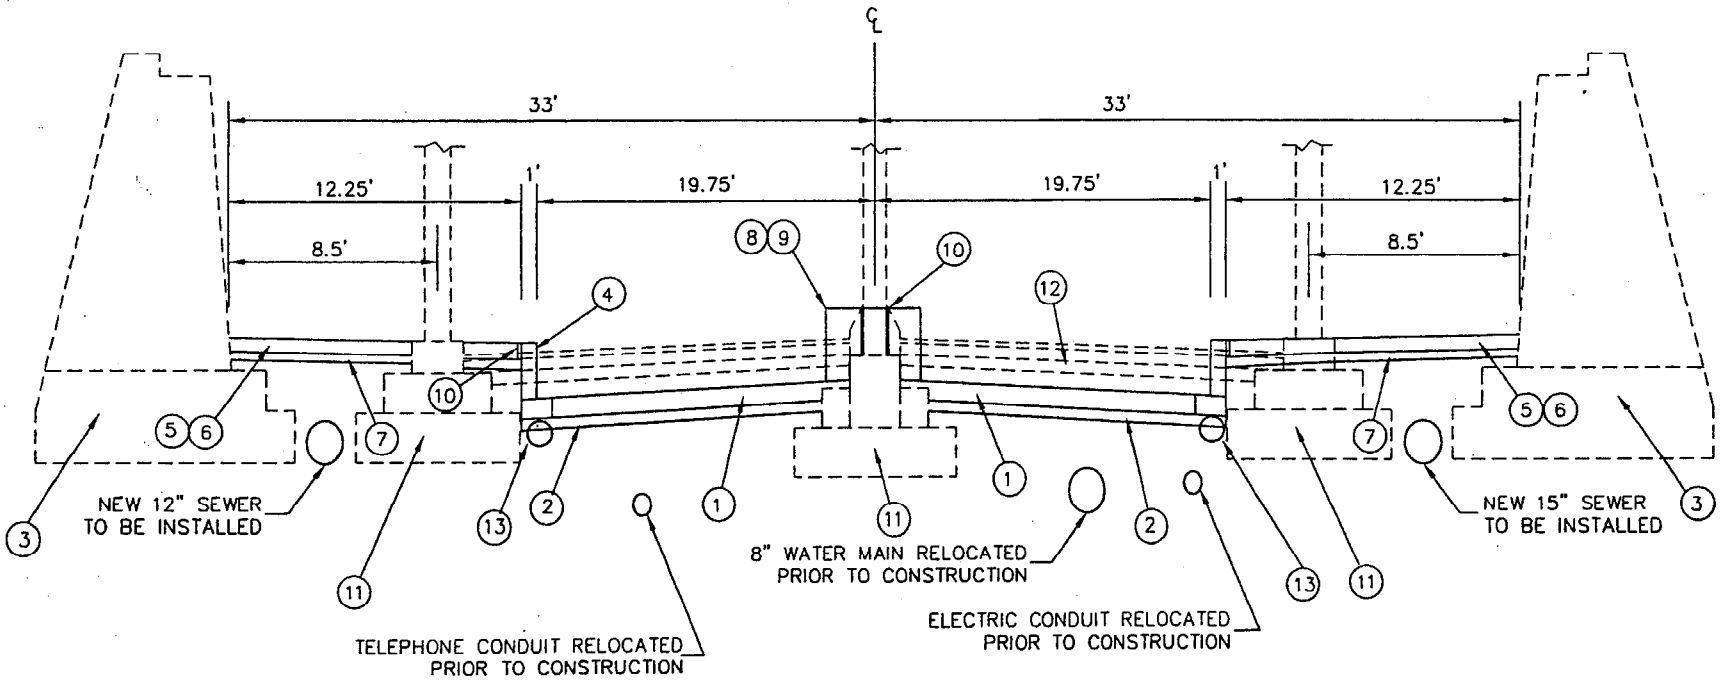

1. HIGH-EARLY STRENGTH P.C.C. PAVEMENT, 10"
2. SUB-BASE GRANULAR MATERIAL, TYPE B 8"
3. EXISTING BRIDGE ABUTMENT
4. CONCRETE RETAINING WALL, SPECIAL (SEE DETAIL)
5. P.C.C. SIDEWALK, 5"
6. SIDEWALK REMOVAL
7. SAND CUSHION, 3"
8. EXISTING BARRIER CURB REMOVAL
9. PROPOSED "CONCRETE BARRIER, DOUBLE-FACE (SPECIAL)" (SEE DETAIL SHT. _)
10. EXPANSION JOINT
11. EXISTING CONCRETE FOOTING
12. PAVEMENT REMOVAL
13. PIPE UNDERDRAIN (SEE PLAN SHEETS FOR LOCATIONS)

PROPOSED TYPICAL SECTION HALSTED ST.

(UNDER VIADUCT)

STA 38+86 TO STA 39+28

Exhibit B
page 5

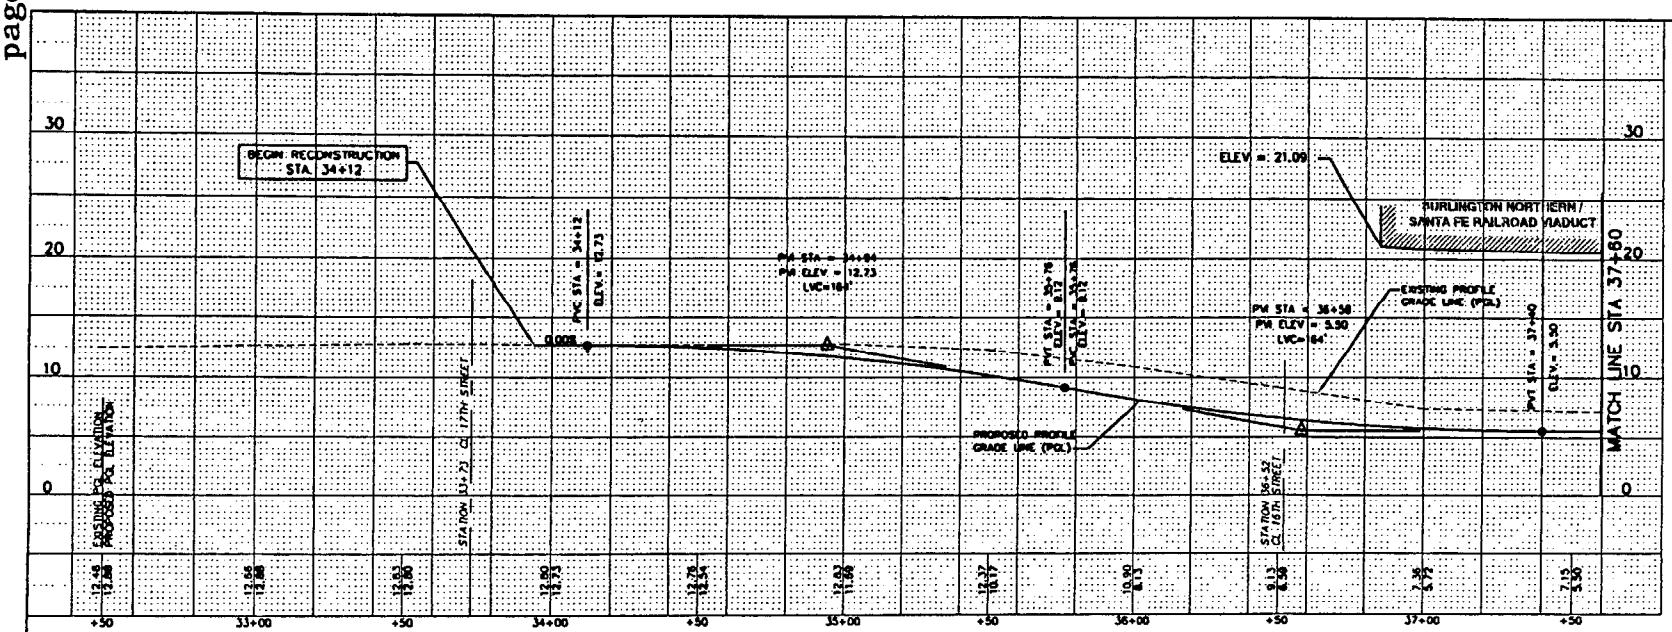

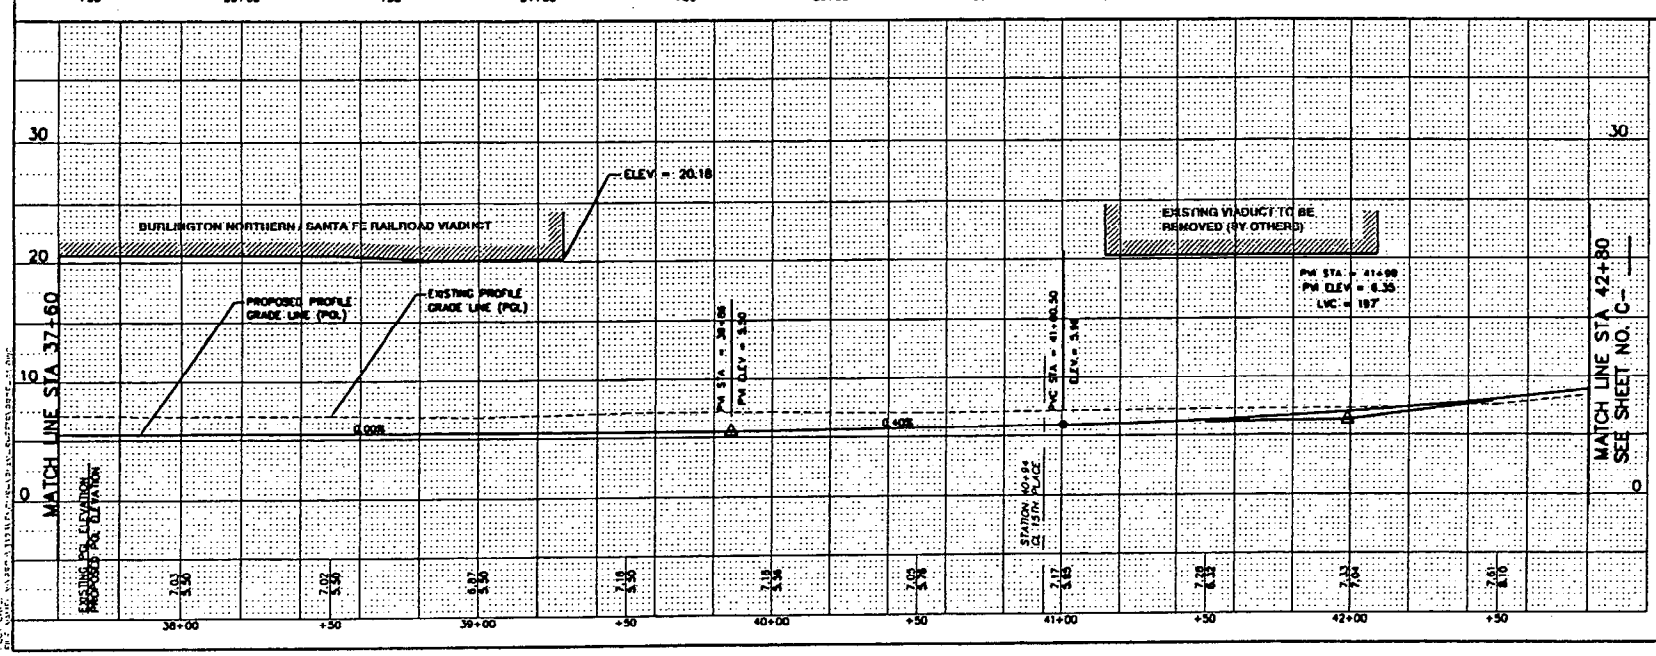

NO.	BY	DATE	DESCRIPTION

REVISIONS

EXISTING AND PROPOSED PROFILE

HALSTED STREET IMPROVEMENT

STA. 34+12 TO STA. 42+80

Clorba Group, Inc.
CONSULTING ENGINEERS

CITY OF CHICAGO

DEPARTMENT OF TRANSPORTATION

DRAWN: ARB	SHEET NO.
CHECKED: JSL	C - ___
APPROVED SNS	
DATE: OCTOBER, 1999	
SCALE: 1"=20'	PROJECT NO. 8-2-025
CONTRACT NO.	

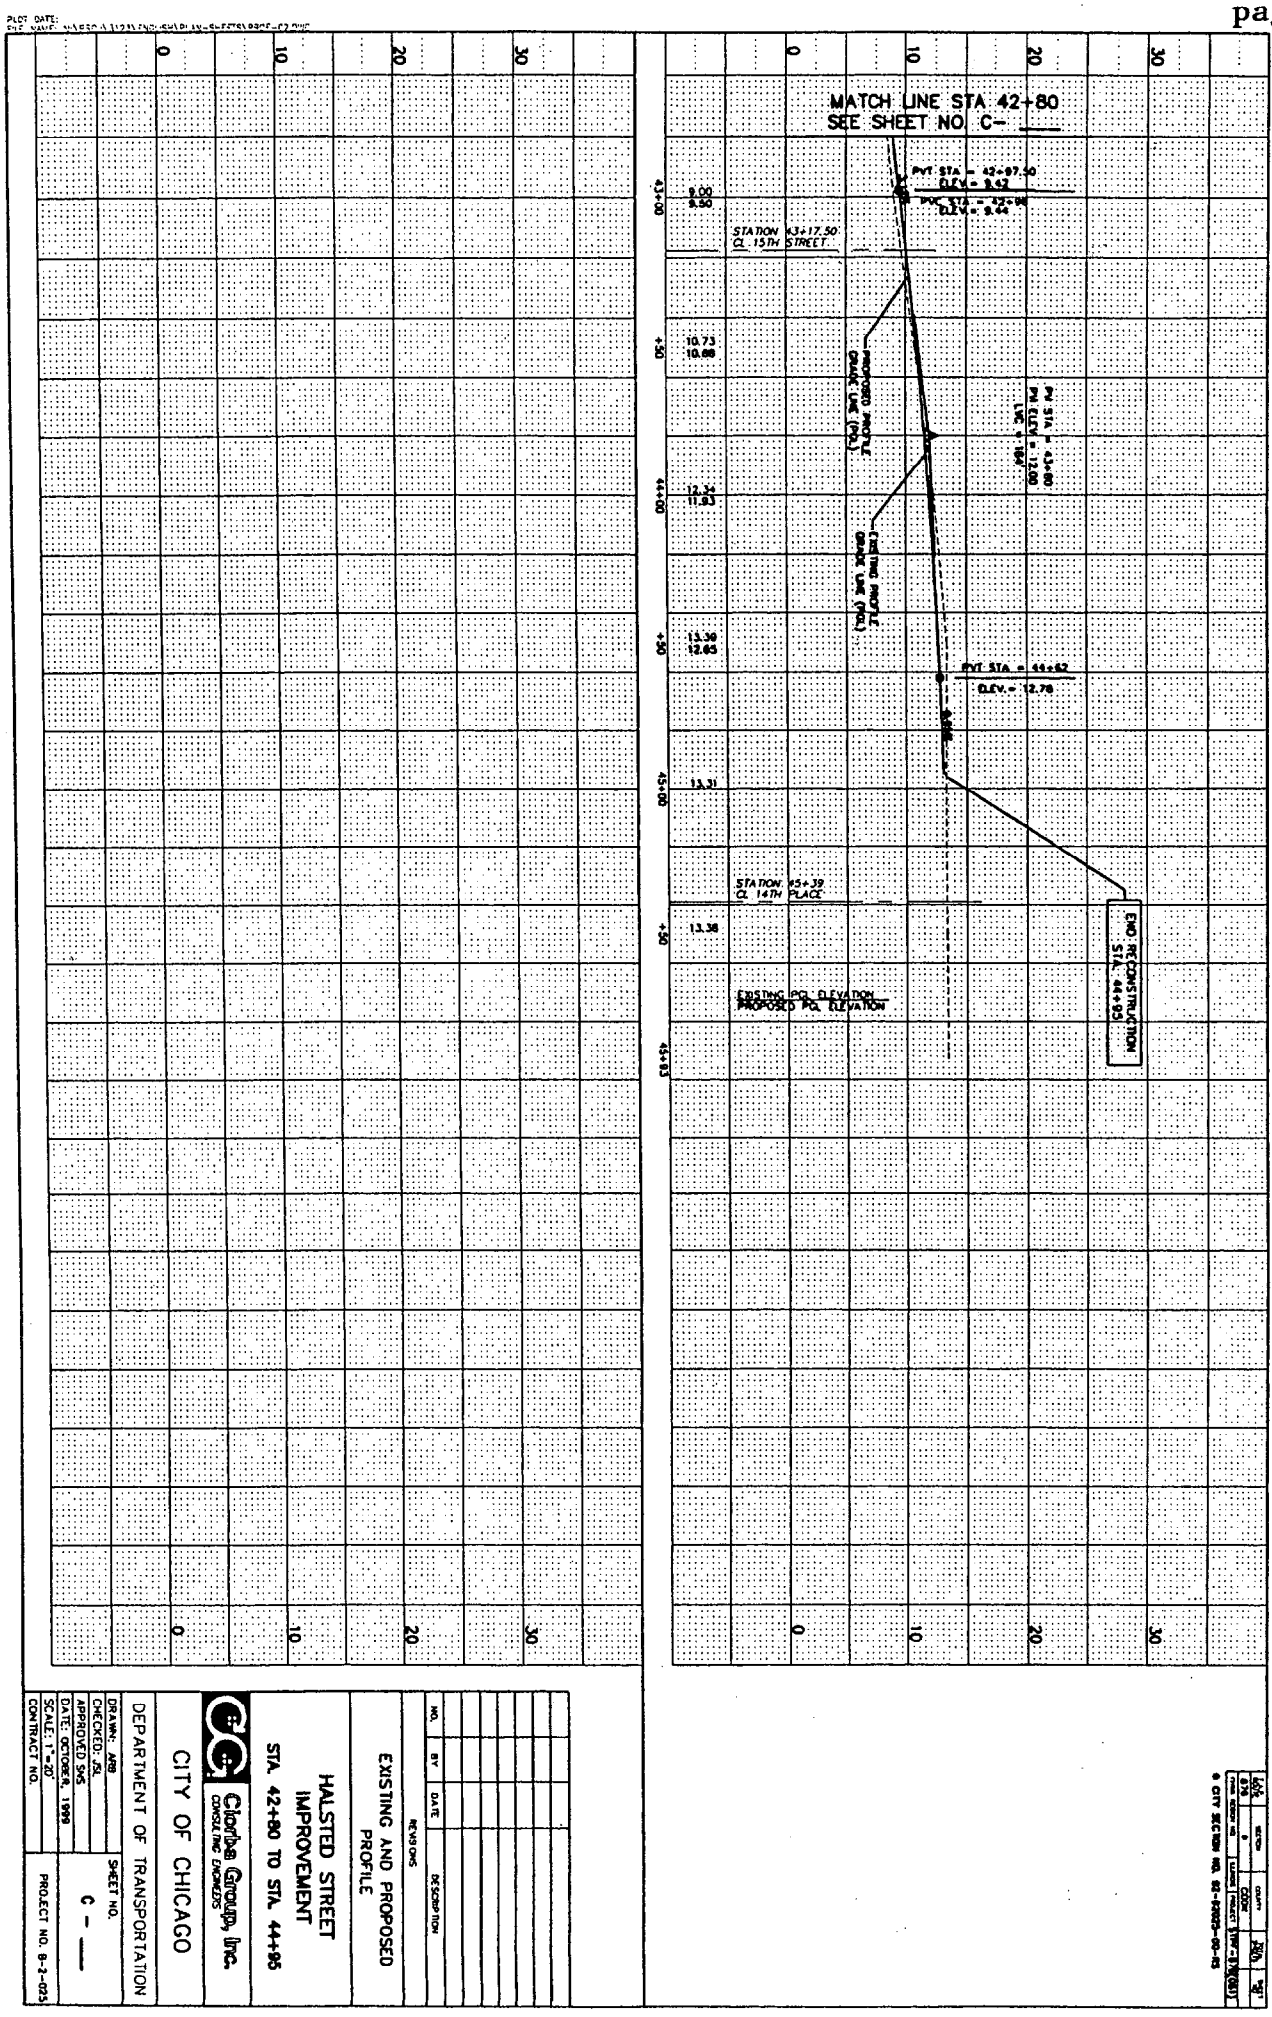
MATCH LINE STA 42+80
SEE SHEET NO. C-
PVT STA = 42+97.50
ELEV = 9.42
PVC STA = 42+98
ELEV = 9.44
STATION 43+17.50
CL 15TH STREET
PROPOSED PROFILE GRADE LINE (PGL)
PVI STA = 43+80
PVI ELEV = 12.00
LVC = 164
EXISTING PROFILE GRADE LINE (PGL)
PVT STA = 44+62
ELEV = 12.78
STATION 45+39
CL 14TH PLACE
END RECONSTRUCTION
STA. 44+95
EXISTING PGL ELEVATION
PROPOSED PGL ELEVATION
9.00
9.50
10.73
10.88
12.34
11.93
13.39
12.65
13.31
13.38
43+00
+50
44+00
+50
45+00
+50
45+93
0
10
20
30
CITY OF CHICAGO
DEPARTMENT OF TRANSPORTATION
Clarke Group, Inc.
CONSULTING ENGINEERS
HALSTED STREET
IMPROVEMENT
STA. 42+80 TO STA. 44+95
EXISTING AND PROPOSED
PROFILE
REVISIONS
NO.
BY
DATE
DESCRIPTION
DRAWN: ARB
CHECKED: JSL
APPROVED SMS
DATE: OCTOBER, 1999
SCALE: 1"=20'
CONTRACT NO.
SHEET NO.
C -
PROJECT NO. B-2-025

Exhibit B
page 7

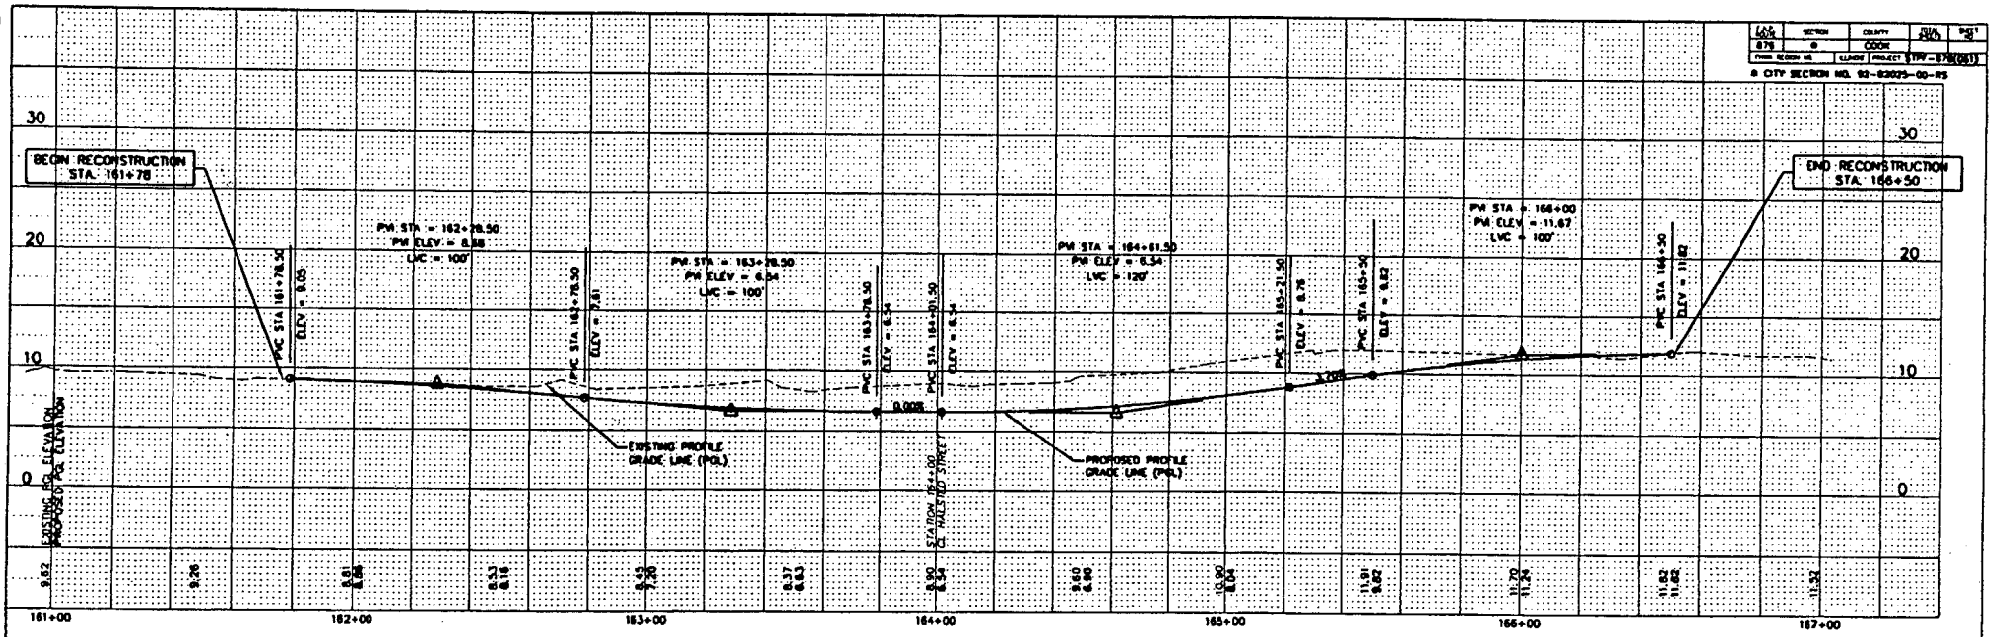

NO.	BY	DATE	DESCRIPTION

REVISIONS

EXISTING AND PROPOSED PROFILE

16TH STREET IMPROVEMENT

STA. 161+78 TO STA. 166+50

Clarke Group, Inc.
CONSULTING ENGINEERS

CITY OF CHICAGO

DEPARTMENT OF TRANSPORTATION

DRAWN: ARB
CHECKED: JSL
APPROVED SWS
DATE: OCTOBER, 1999
SCALE: 1"=20'
CONTRACT NO.

SHEET NO.
C - ___

PROJECT NO. 8-2-025

Exhibit C

ILLINOIS COMMERCE COMMISSION
STIPULATED AGREEMENT

PRELIMINARY HIGHWAY SUBWAY COST ESTIMATE

Date January 21, 2000 Agreement #948

The cost to accomplish the highway subway improvement contemplated in Section 2 of this Agreement is estimated to be $1,416,000.

	Item	Cost
1	Earth Excavation	$ 36,000
2	Trench Backfill	$ 22,000
3	Remove & Replace Storm Sewers	$ 73,000
4	Remove & Replace Catch Basins and Manholes	$ 50,000
5	Relocate Water Main	$ 74,000
6	Combined Curb and Gutter Removal & Replacement	$ 69,000
7	Remove & Replace Sidewalk	$ 126,000
8	Pavement and Base Replacement	$ 431,000
9	Erecting Steel Handrail	$ 34,000
10	Remove & Replace Barrier Concrete Wall	$ 63,000
11	Engineering Field Office	$ 7,000
12	RR Force Account	$ -
13	RR Insurance Premium	$ 25,000
~~14~~	~~Street Lighting & Fire Alarm Cable, Traffic Signals~~	~~$ 125,000~~ RB
15	Traffic Control & Protection	$ 20,000
16	Contingencies	$ 170,000
17	Construction Observation	$ 91,000
	Grand Total	$ ~~1,416,000~~

$ 1,291,000

N:\proj\3123\Exhibit C.xls

Exhibit D

ILLINOIS COMMERCE COMMISSION
STIPULATED AGREEMENT

Date September 15, 2000 Agreement # 948

The City Council
(Board or Council of Township, Village, City, County, etc.)

meeting on February 16,2000 Resolved to authorize Judith C. Rice, Commissioner, CDOT
(Name, Office)

to act as its designated agent in the processing of this Stipulated Agreement and that the City of Chicago is financially willing and able to
(Township, Village, City, County)
bear the cost for the proposed improvements as may be assigned to it according to Section 5 of this Agreement.