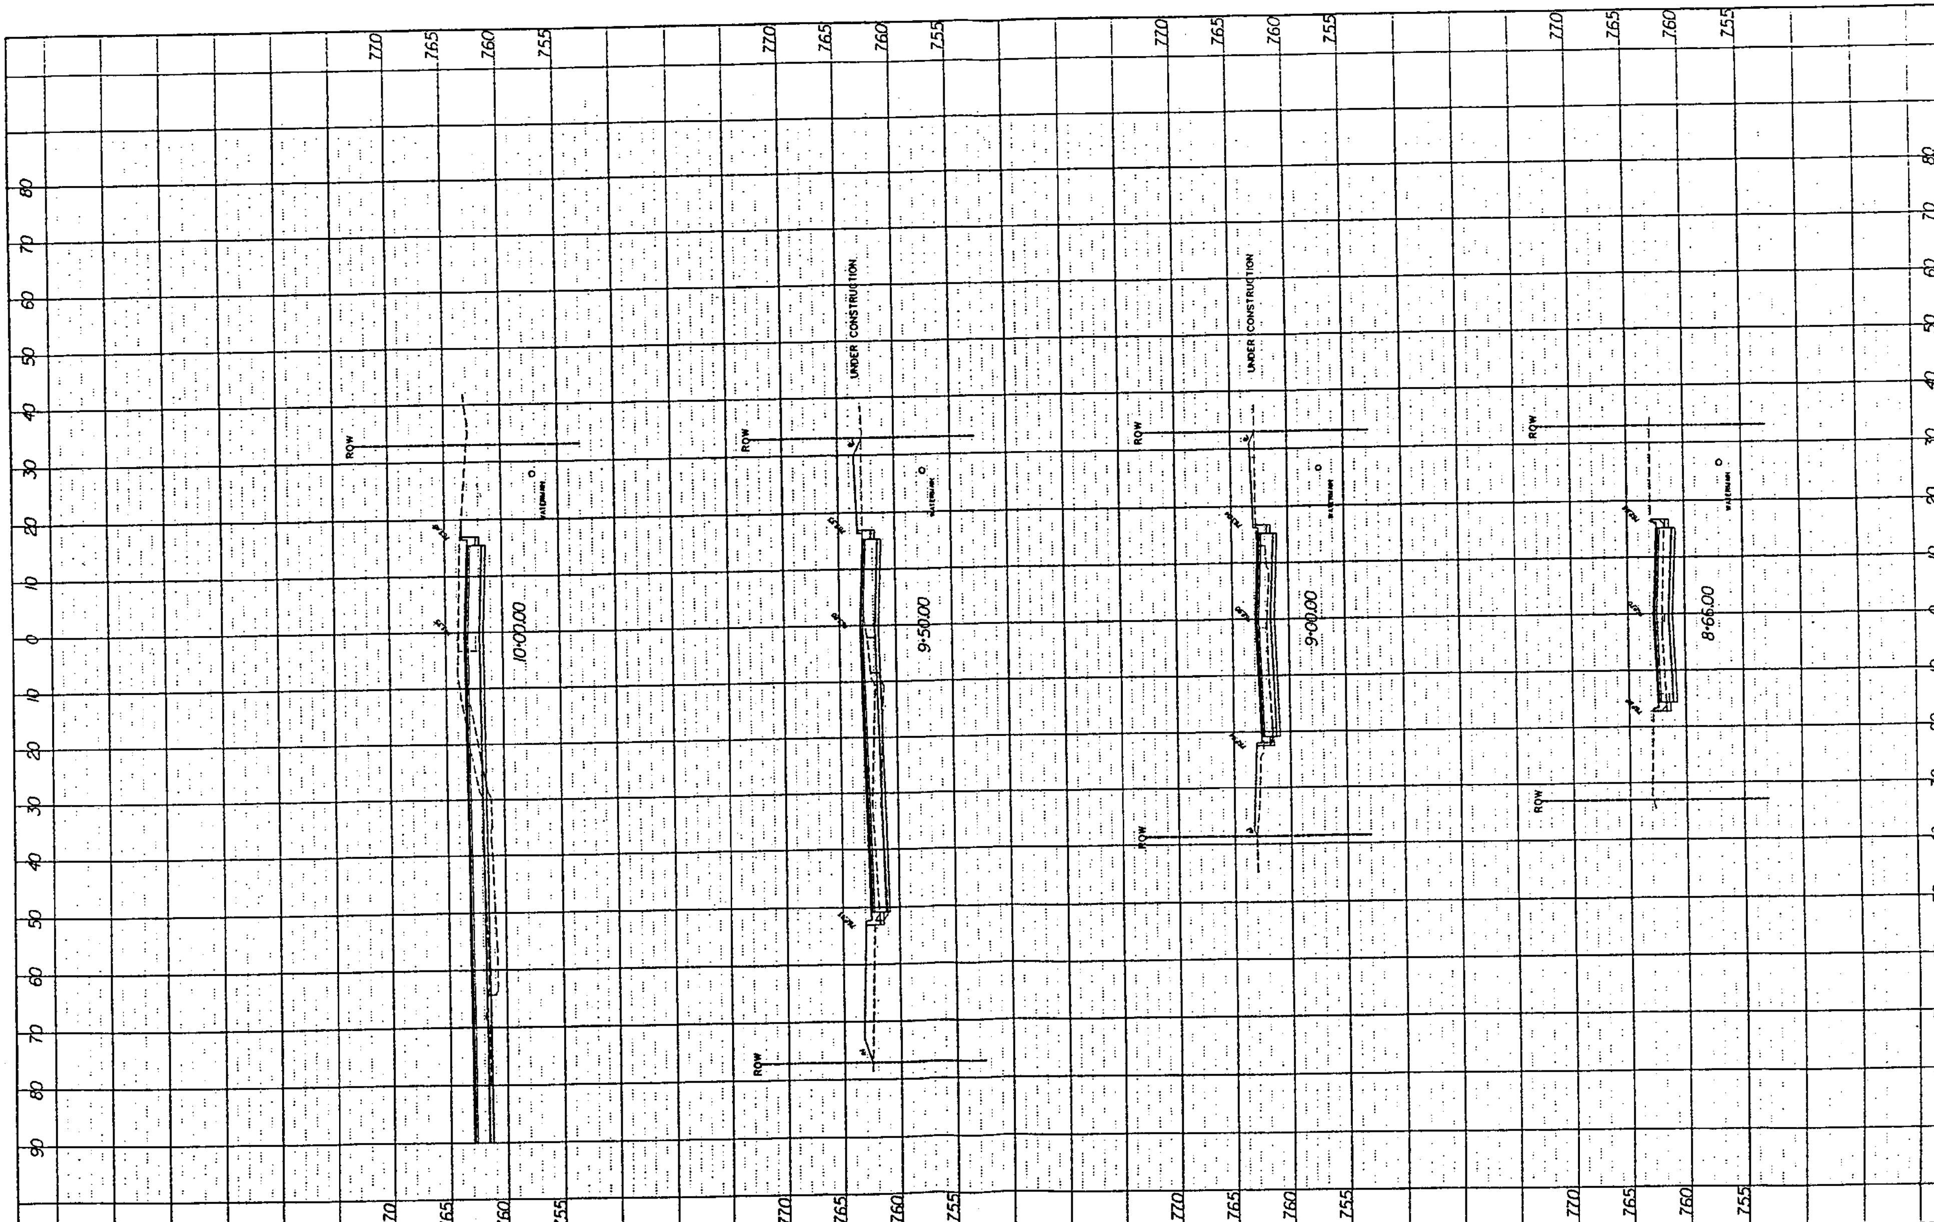

REVISIONS

Rev.	Date	Description	By
1	10/1/97	REVISED PER WEST CHICAGO REVIEW	

PREPARED FOR:
CITY OF WEST CHICAGO
475 MAIN STREET
WEST CHICAGO

ATLANTIC DRIVE
CROSS SECTION
STATION 8+66 TO 10+00

WEBSTER, McGRATH, & AHLBERG LTD.
Consulting Engineers

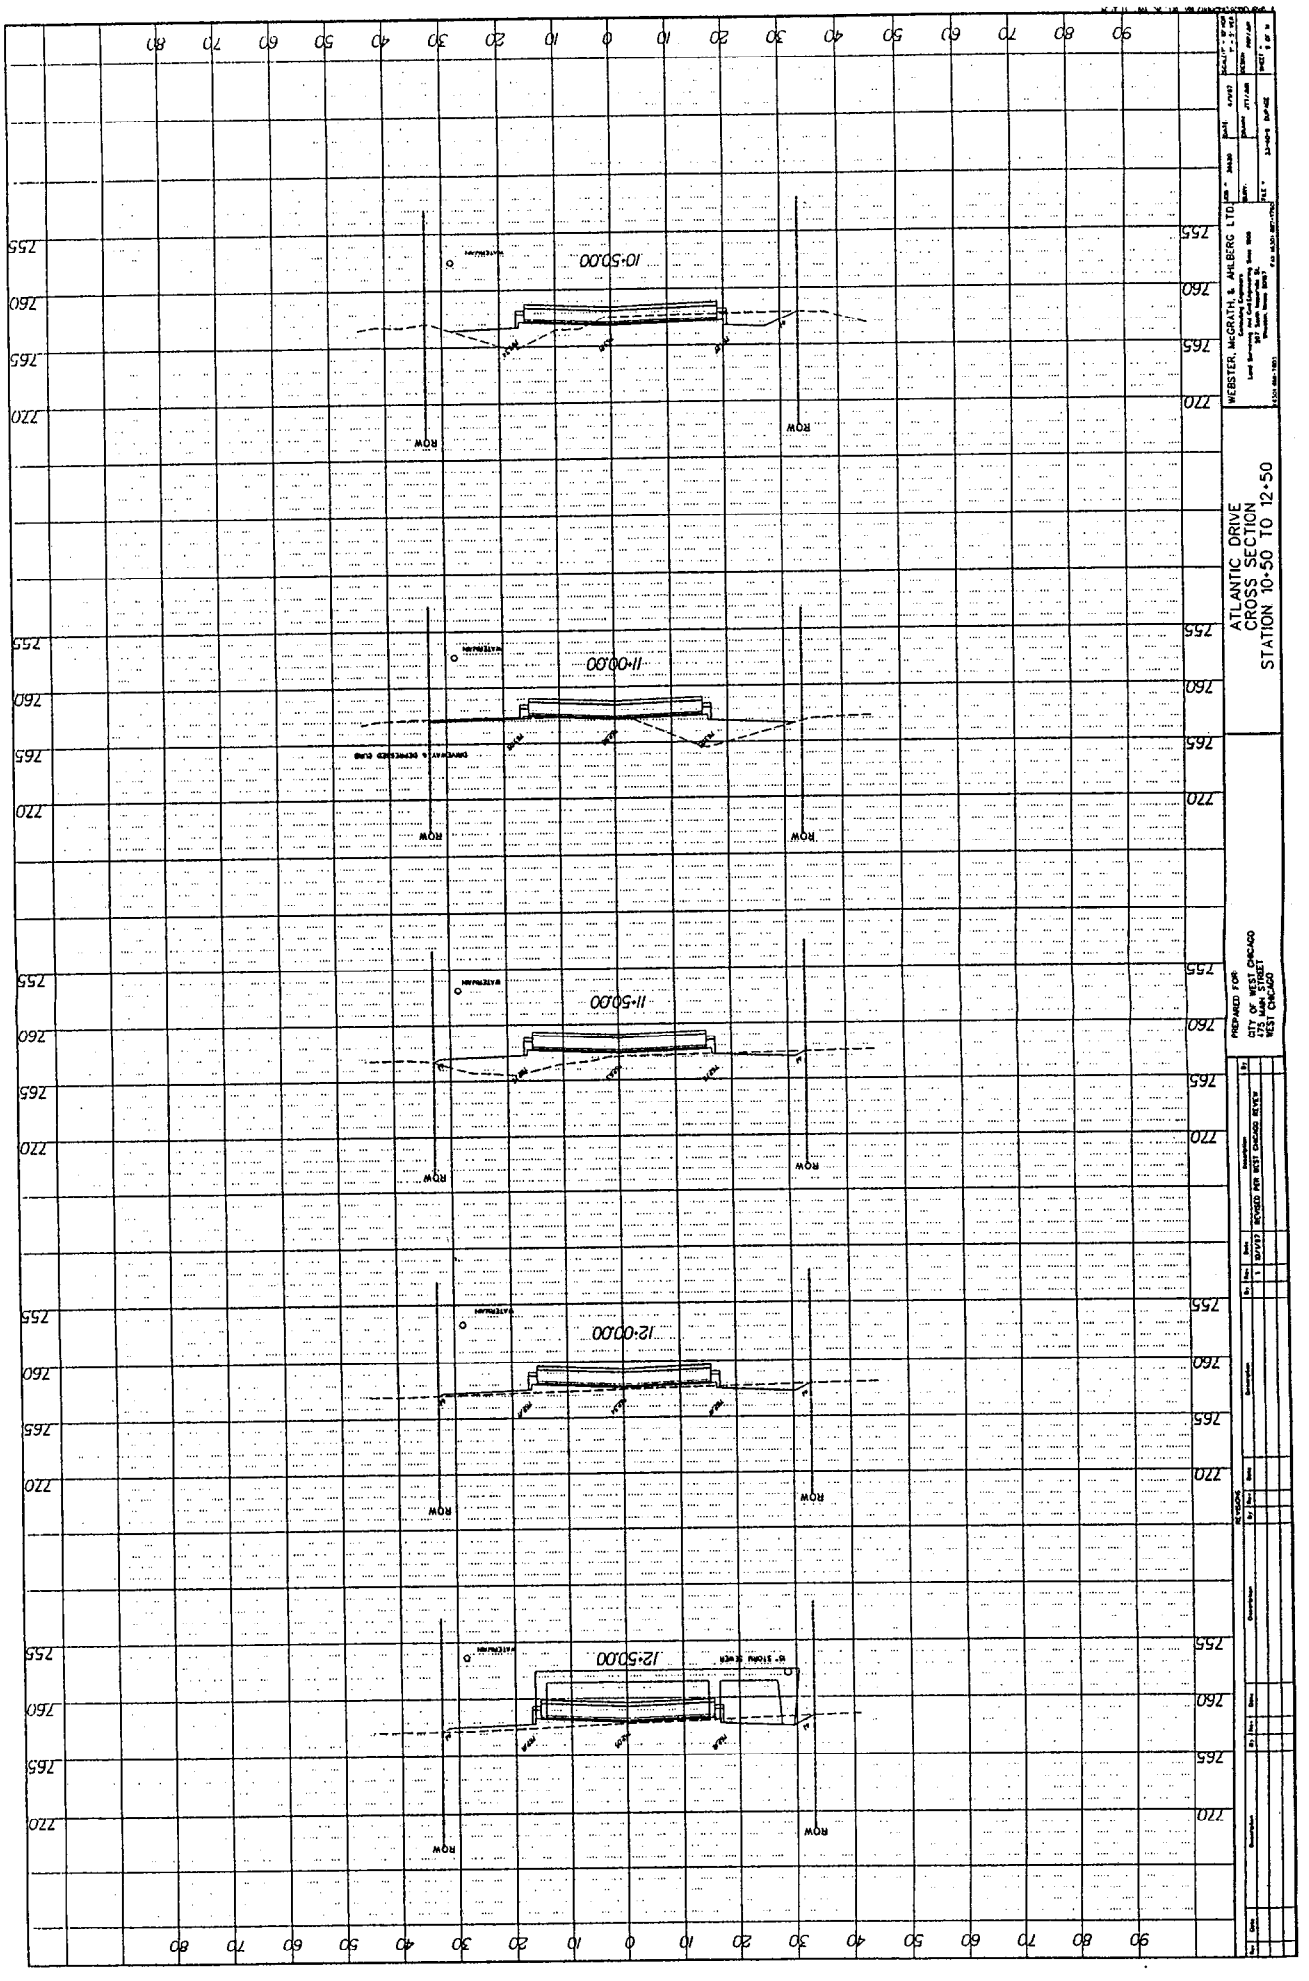

ATLANTIC DRIVE
CROSS SECTION
STATION 10+50 TO 12+50
WEBSTER, McGRATH, & AHLBERG LTD.
PREPARED FOR:
CITY OF WEST CHICAGO
475 MAIN STREET
WEST CHICAGO
10+50.00
11+00.00
11+50.00
12+00.00
12+50.00
ROW
REVISED PER WEST CHICAGO REVIEW

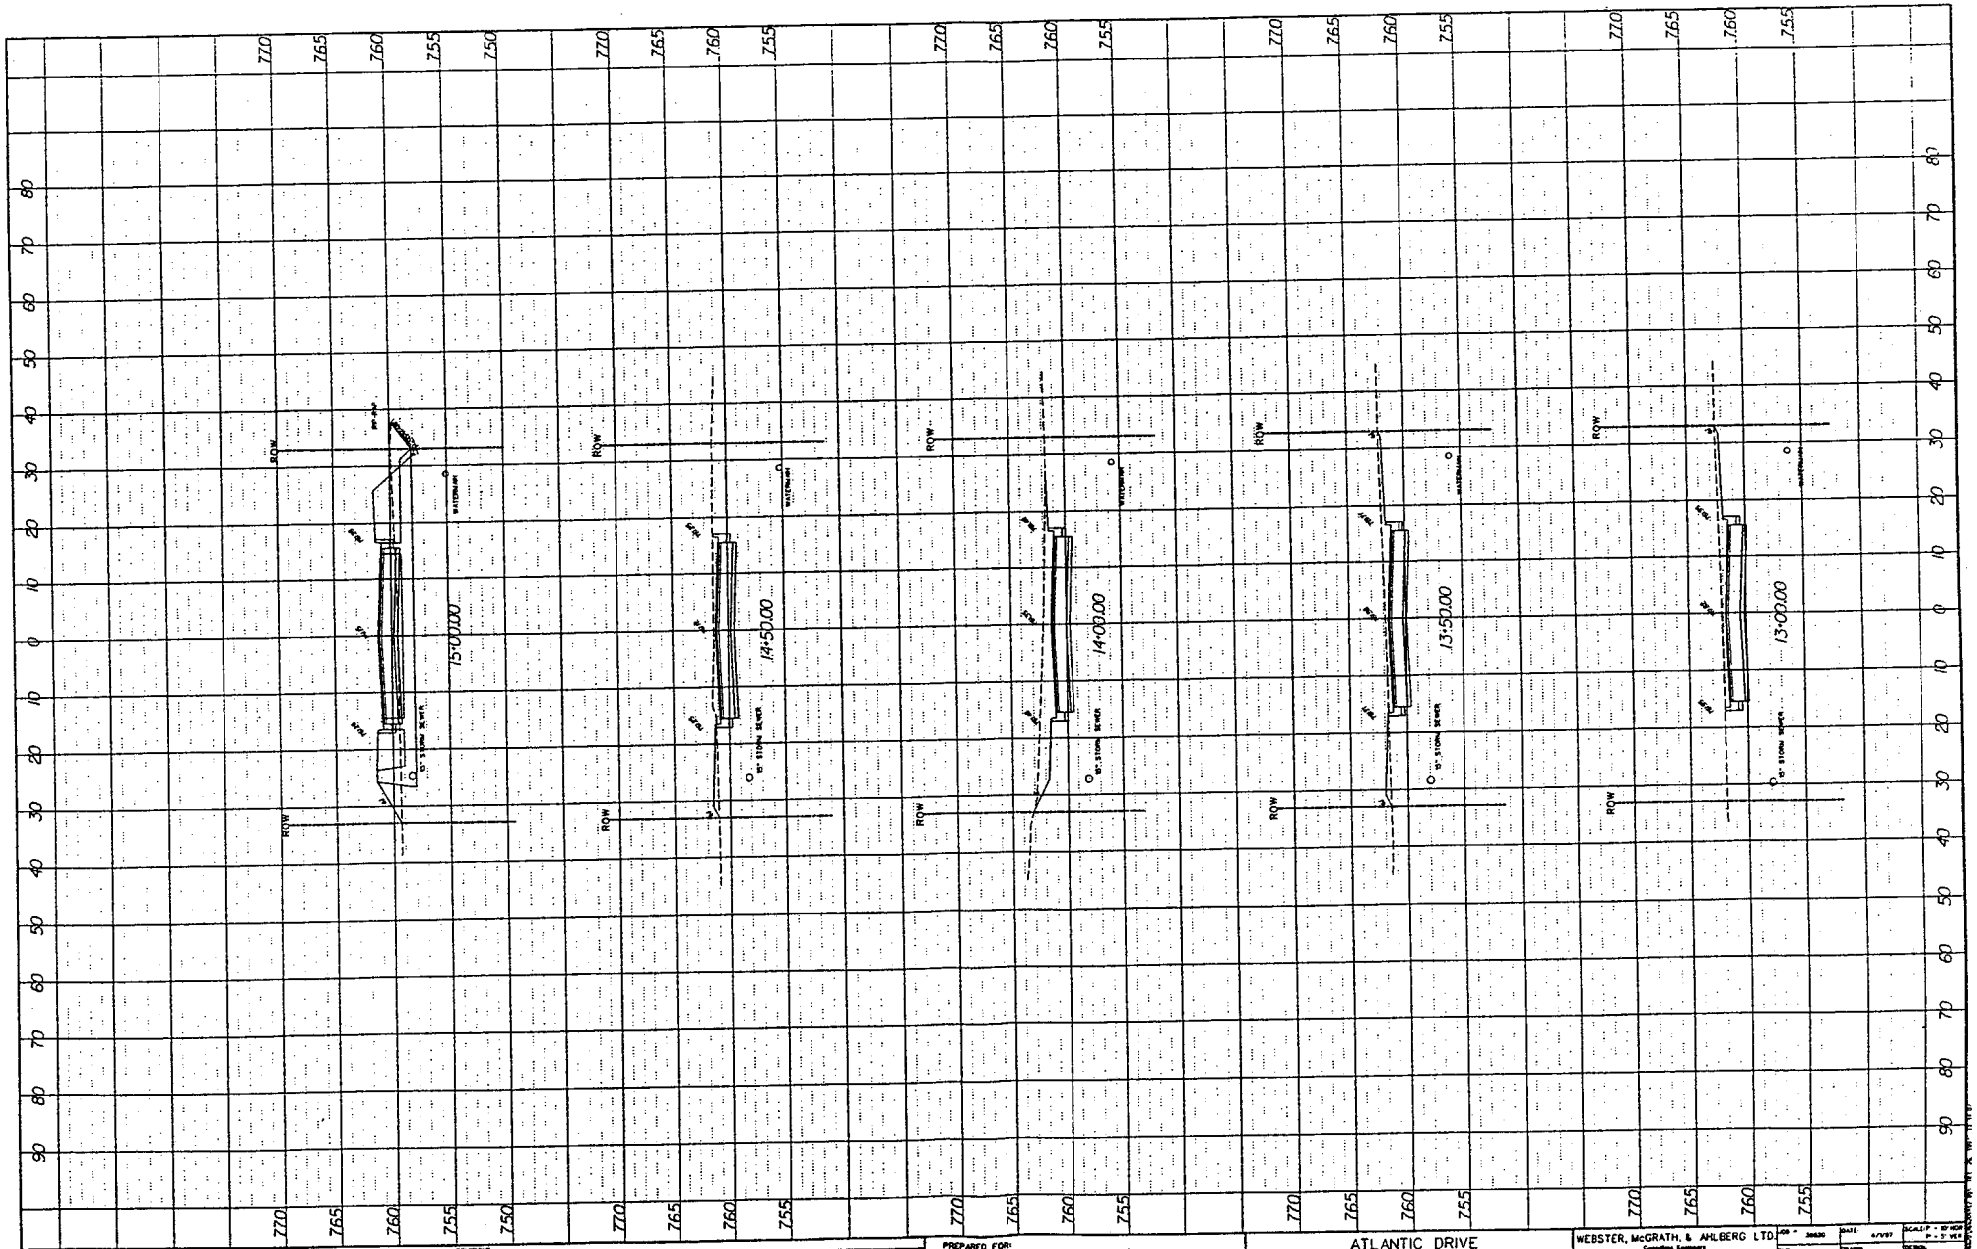

REVISIONS													
Rev	Date	Description	By	Rev	Date	Description	By	Rev	Date	Description	By	Rev	Date	Description	By
								1	10/1/97	REVISED PER WEST CHICAGO REVIEW					

PREPARED FOR:
CITY OF WEST CHICAGO
475 MAIN STREET
WEST CHICAGO

ATLANTIC DRIVE
CROSS SECTION
STATION 13+00 TO 15+00

WEBSTER, McGRATH, & AHLBERG LTD.
Consulting Engineers
Land Surveying and Civil Engineering Since 1906
307 South Hospitville St.
Wheaton, Illinois 60187
(630) 668-7807 FAX (630) 682-1760

JOB # 38630 DATE 4/1/97 SCALE: P = 10' HOR P = 5' VER
SURV: DRAWN JTS/JAR DESIGN PMP/JAR
FILE # 33-00-0 SURFACE SHEET # 10 OF 14

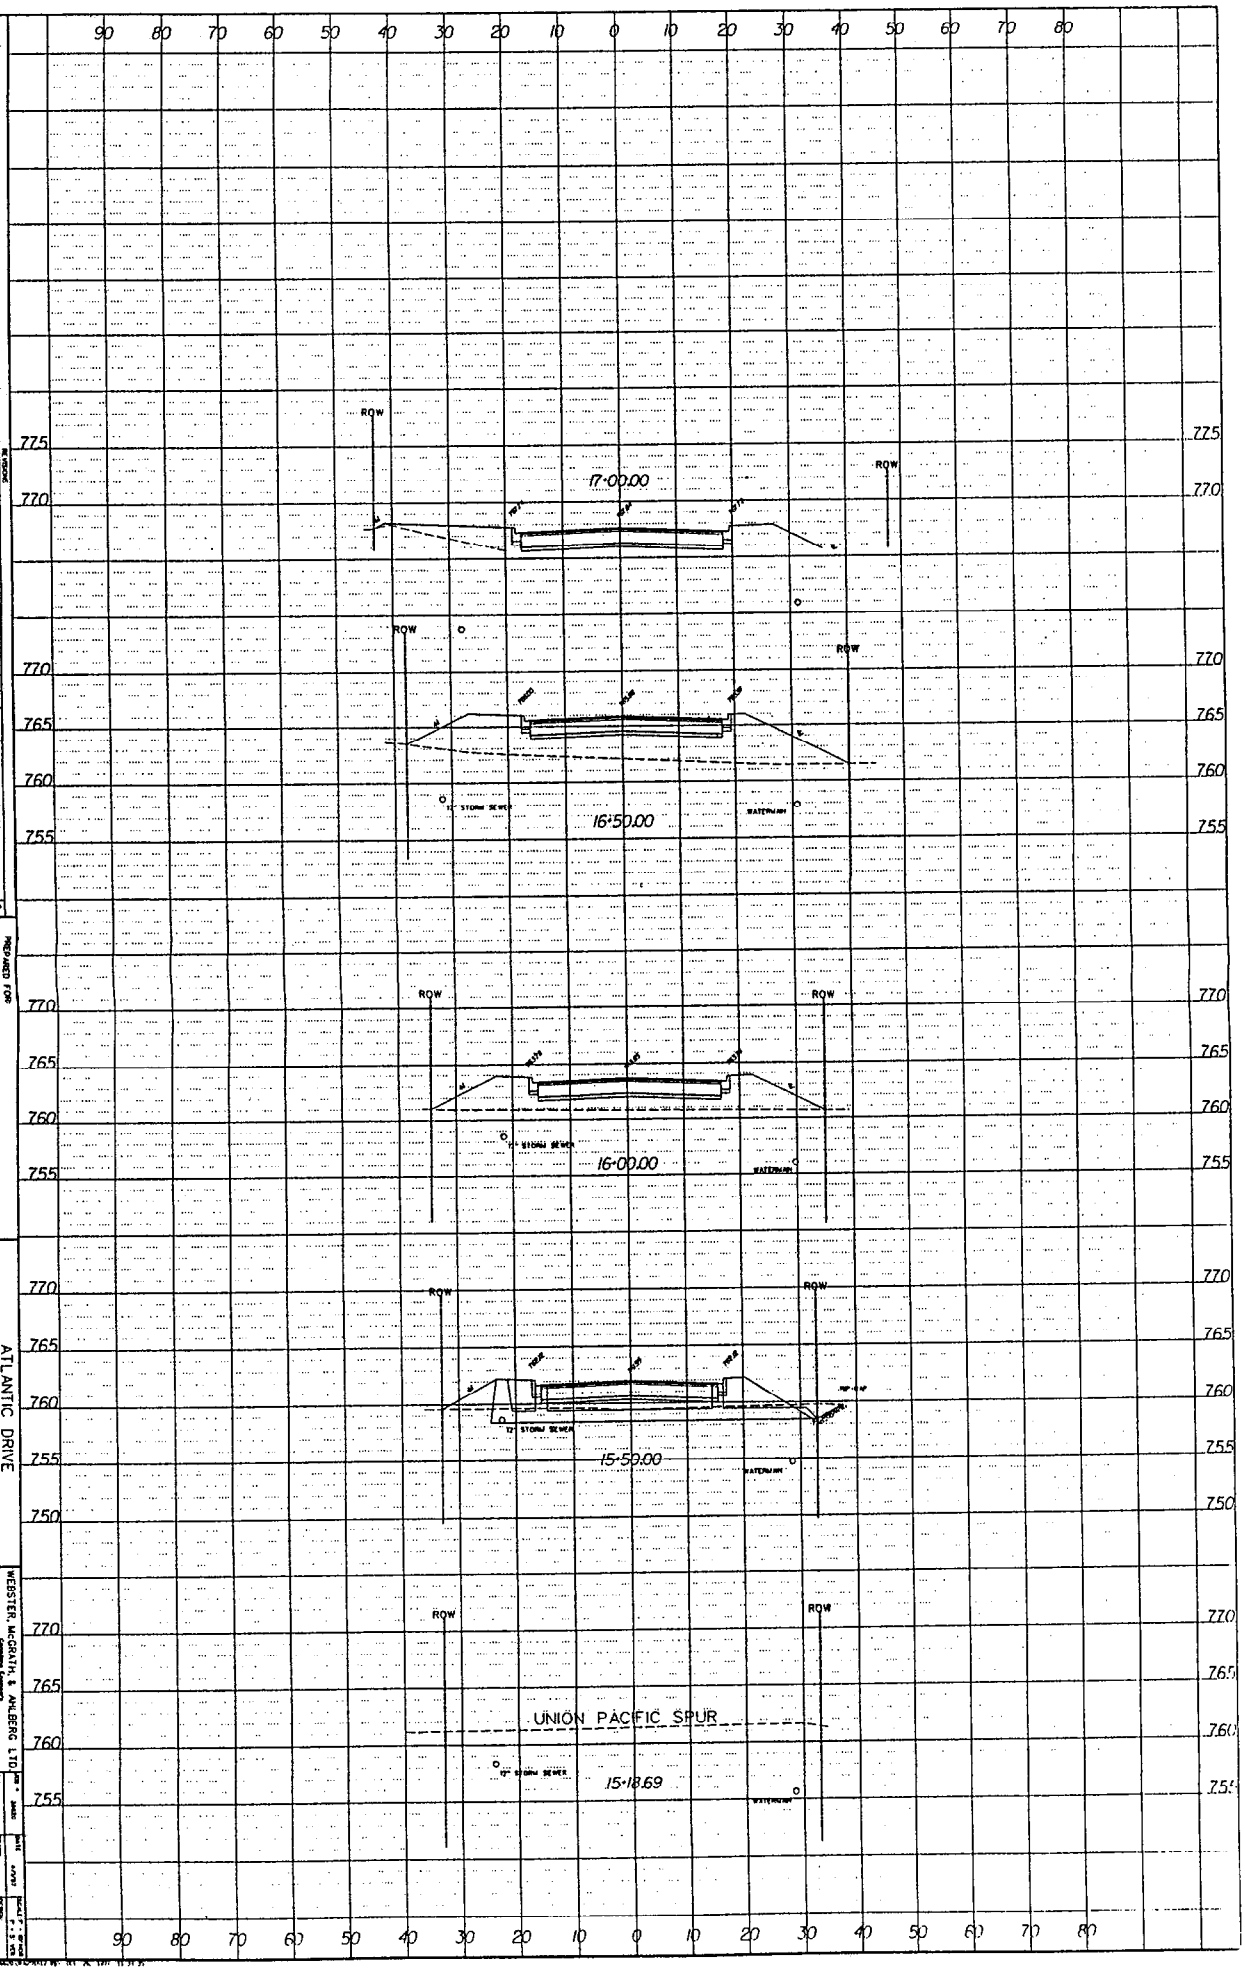

PREPARED FOR:
CITY OF WEST CHICAGO
475 MAIN STREET
WEST CHICAGO

ATLANTIC DRIVE
CROSS SECTION
STATION 15+18 TO 17+00

WEBSTER, McGRATH, & AHLBERG LTD.
Consulting Engineers
Land Surveying and Civil Engineering Since 1905
367 South Hazelwood Ave.
Wheaton, Illinois 60187