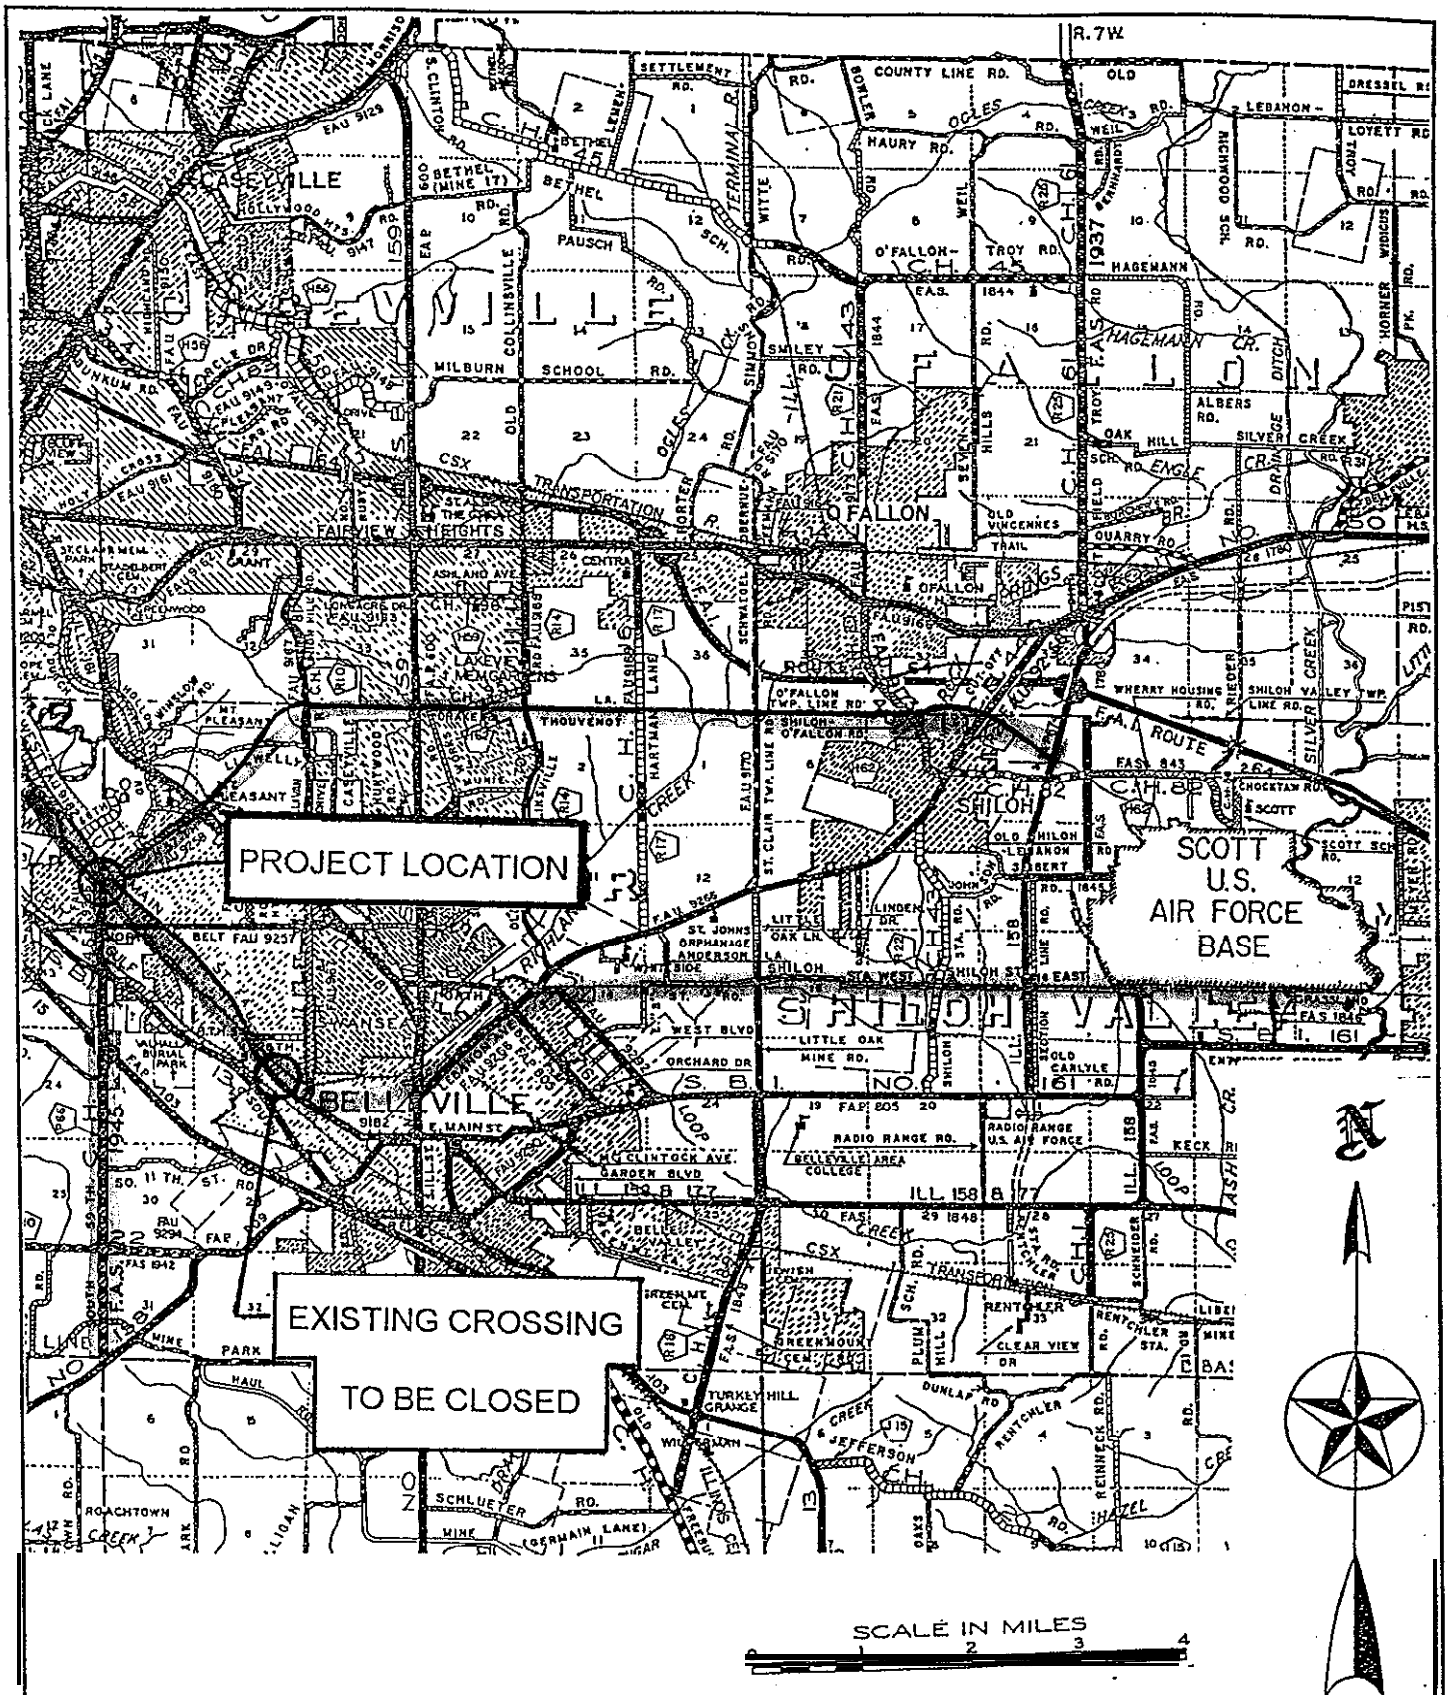

OATES ASSOCIATES

57th – 59th Street Connector
Project Location Map

EXHIBIT
1

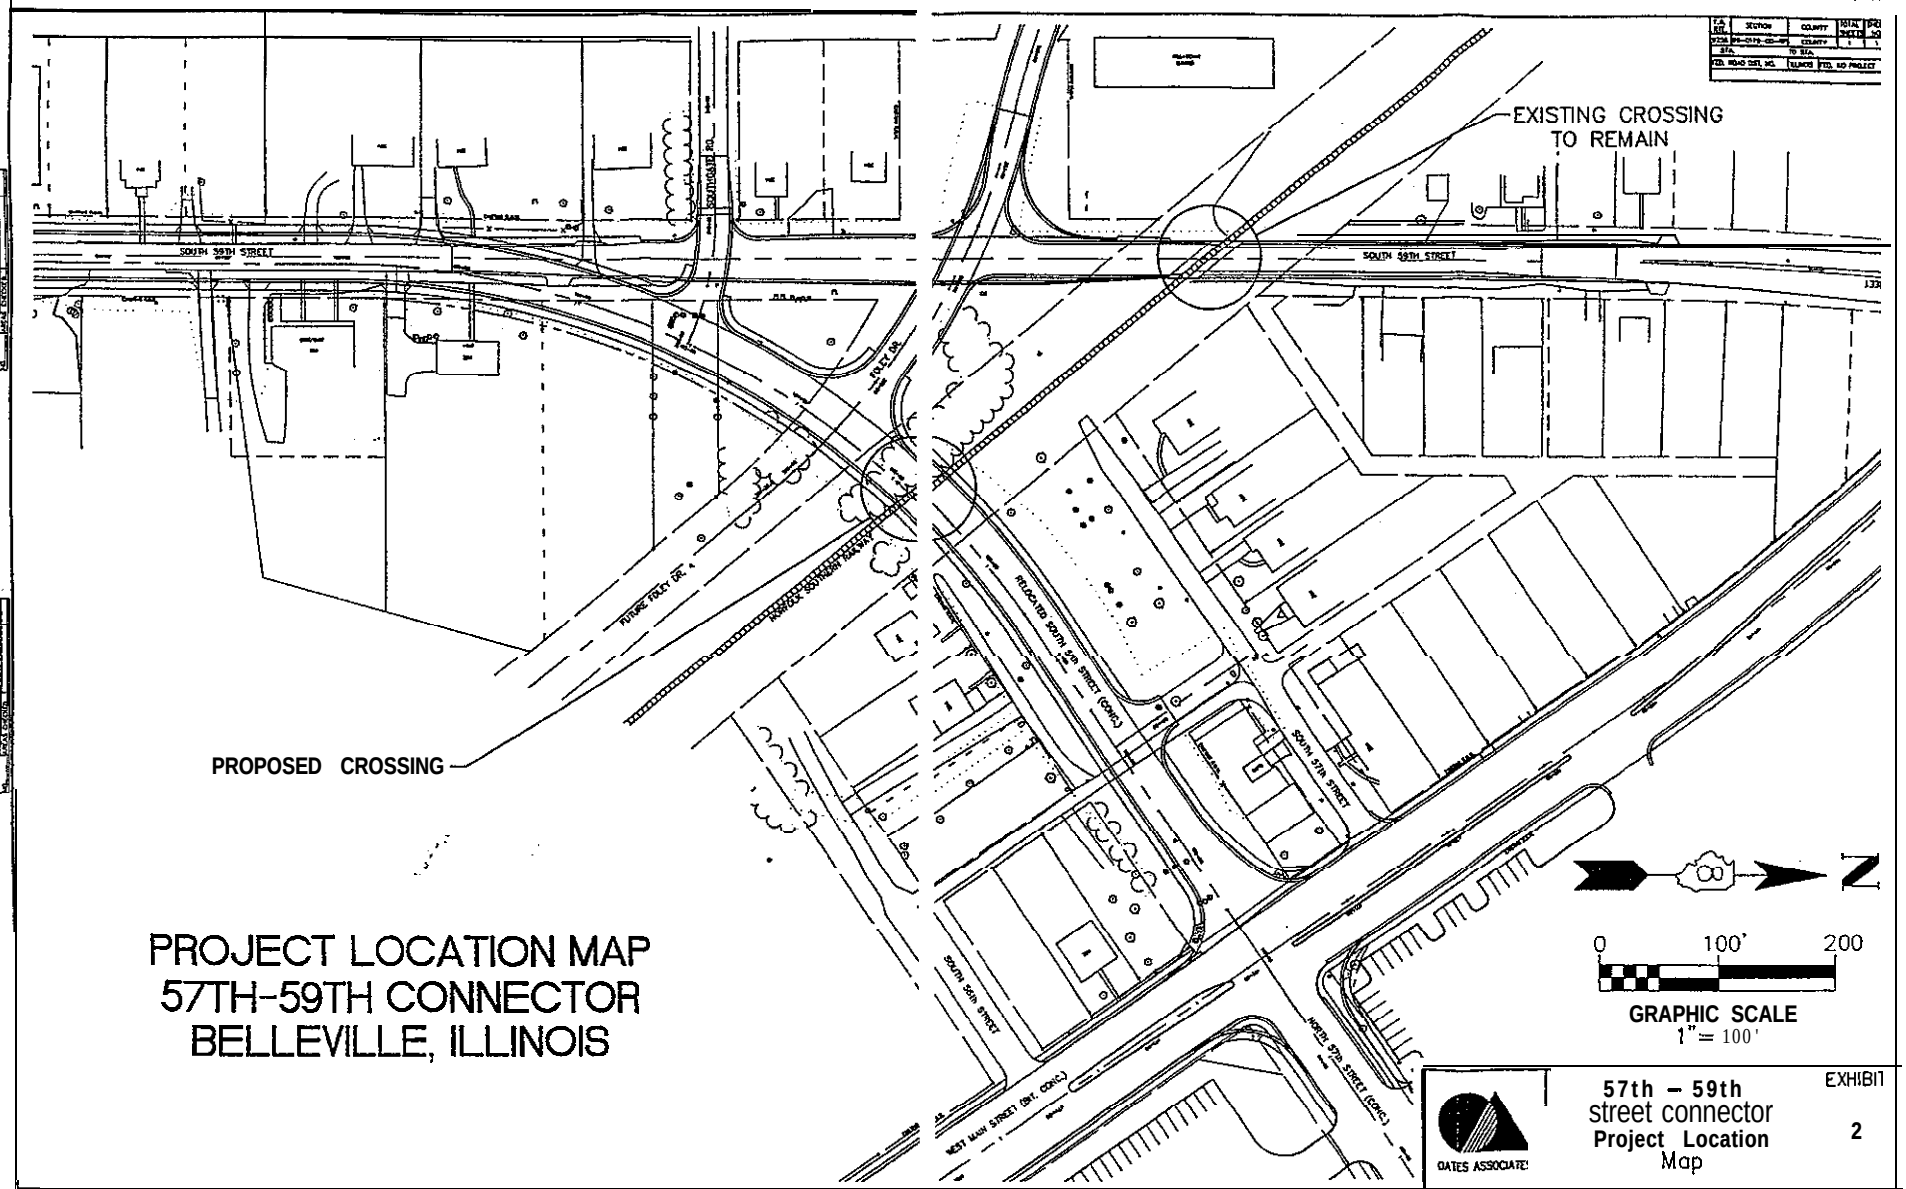

PROJECT LOCATION MAP
57TH-59TH CONNECTOR
BELLEVILLE, ILLINOIS

GATES ASSOCIATES

57th – 59th
street connector
Project Location
Map

EXHIBIT
2

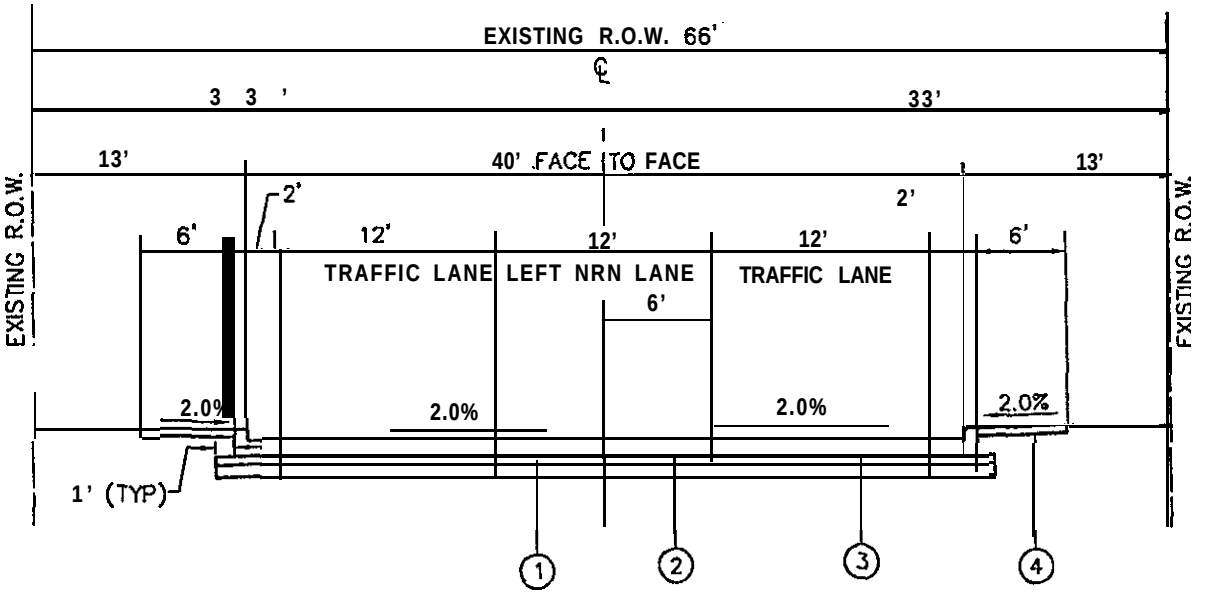

PROPOSED TYPICAL SECTION
57TH – 59TH STREET CONNECTOR
(NOT TO SCALE)

1. LIME MODIFIED SOIL
2. SUB-BASE GRANULAR MATERIAL;
3. PC CONCRETE PAVEMENT
4. PC CONCRETE SIDEWALK

OATES ASSOCIATES	PROPOSED TYPICAL SECTION	EXHIBIT 3