VIEW TO THE NORTHEAST FROM ROW POPHAMS HOUSE OVER OUR LAKE AND DAM. PROPOSED AMEREN PRIMARY ELECTRICAL LINE ROUTE WOULD PLACE HUGE POLES AND WIRES ABOVE THE TREE LINE RUINING THIS PICTURESQUE VIEW.

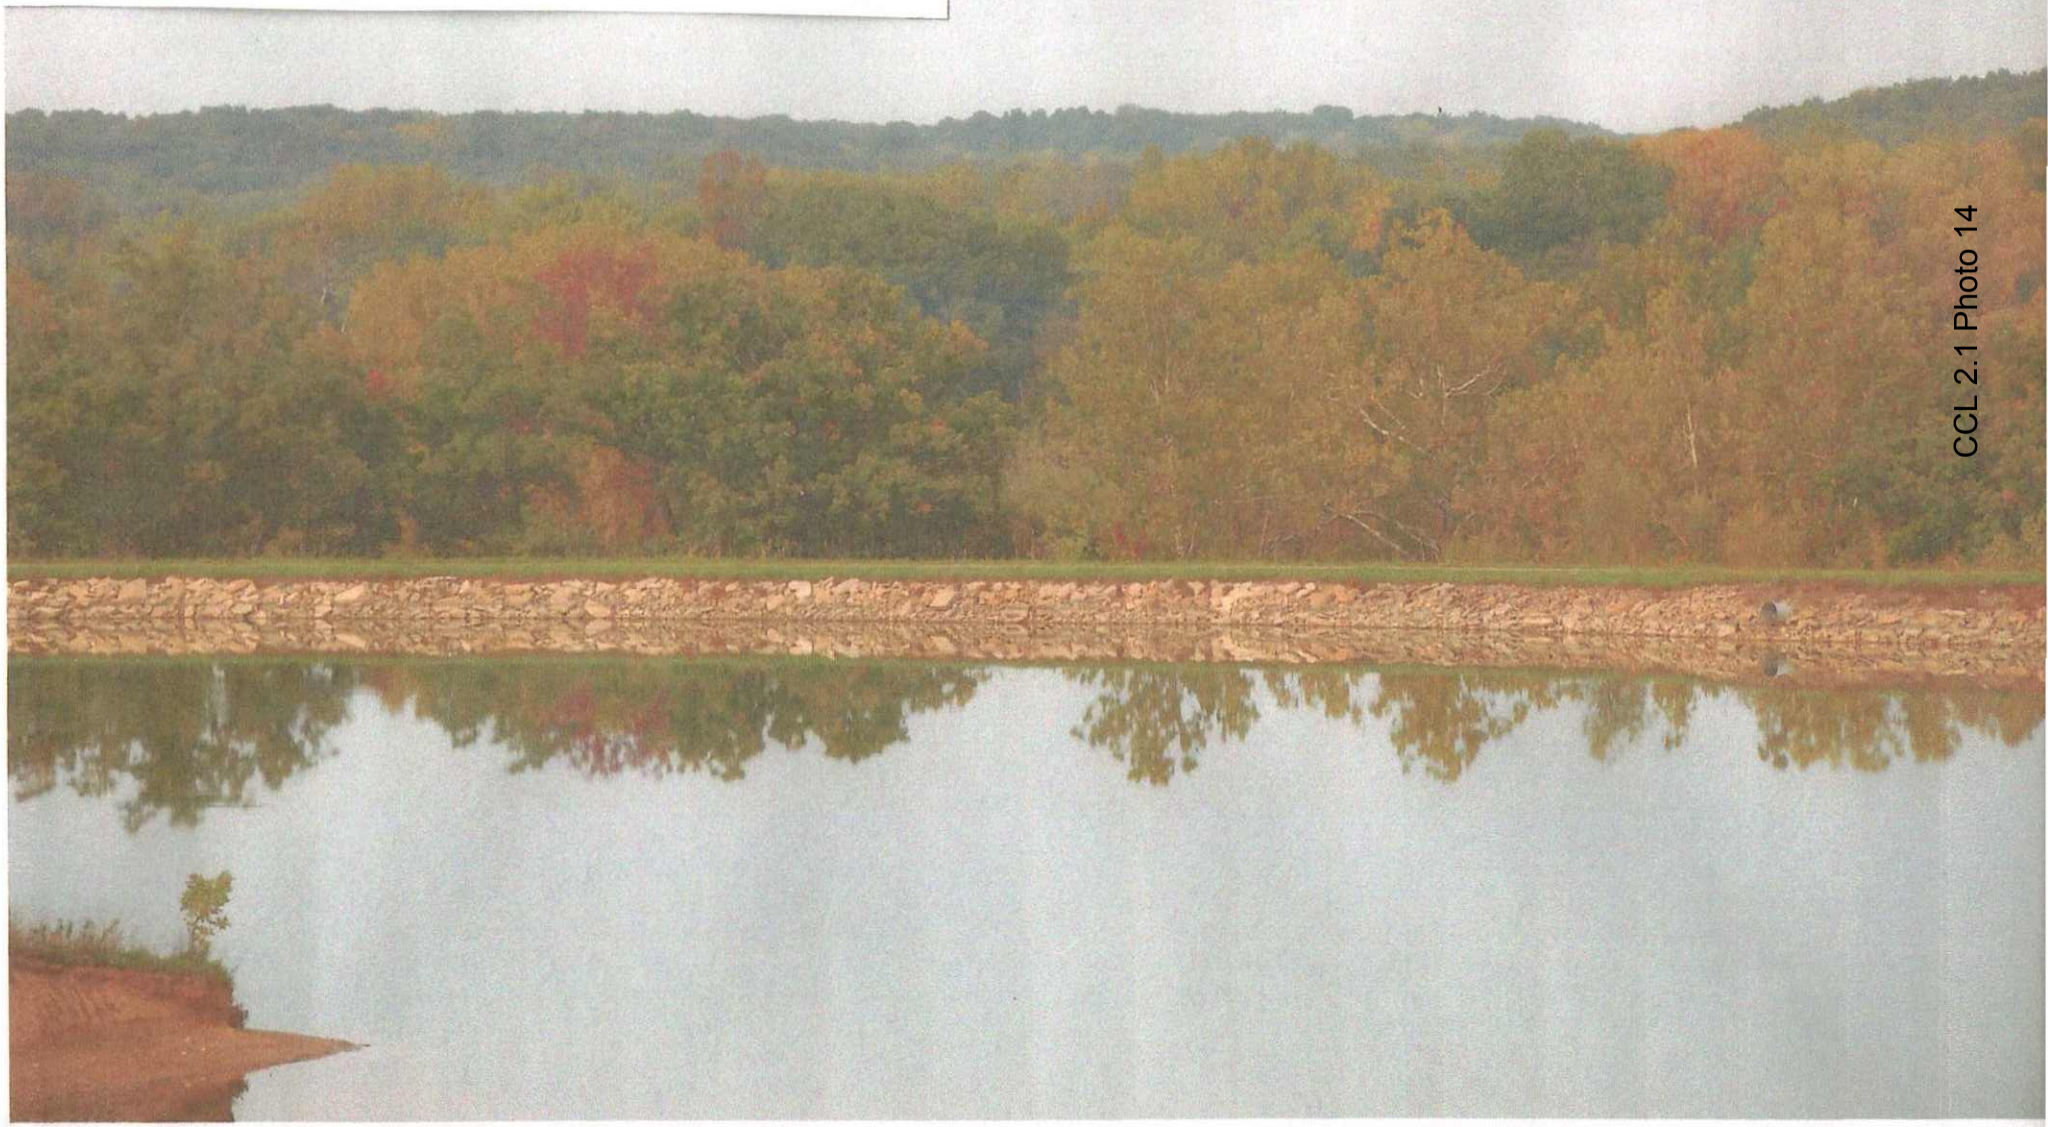

CCL 2.1 Photo 14