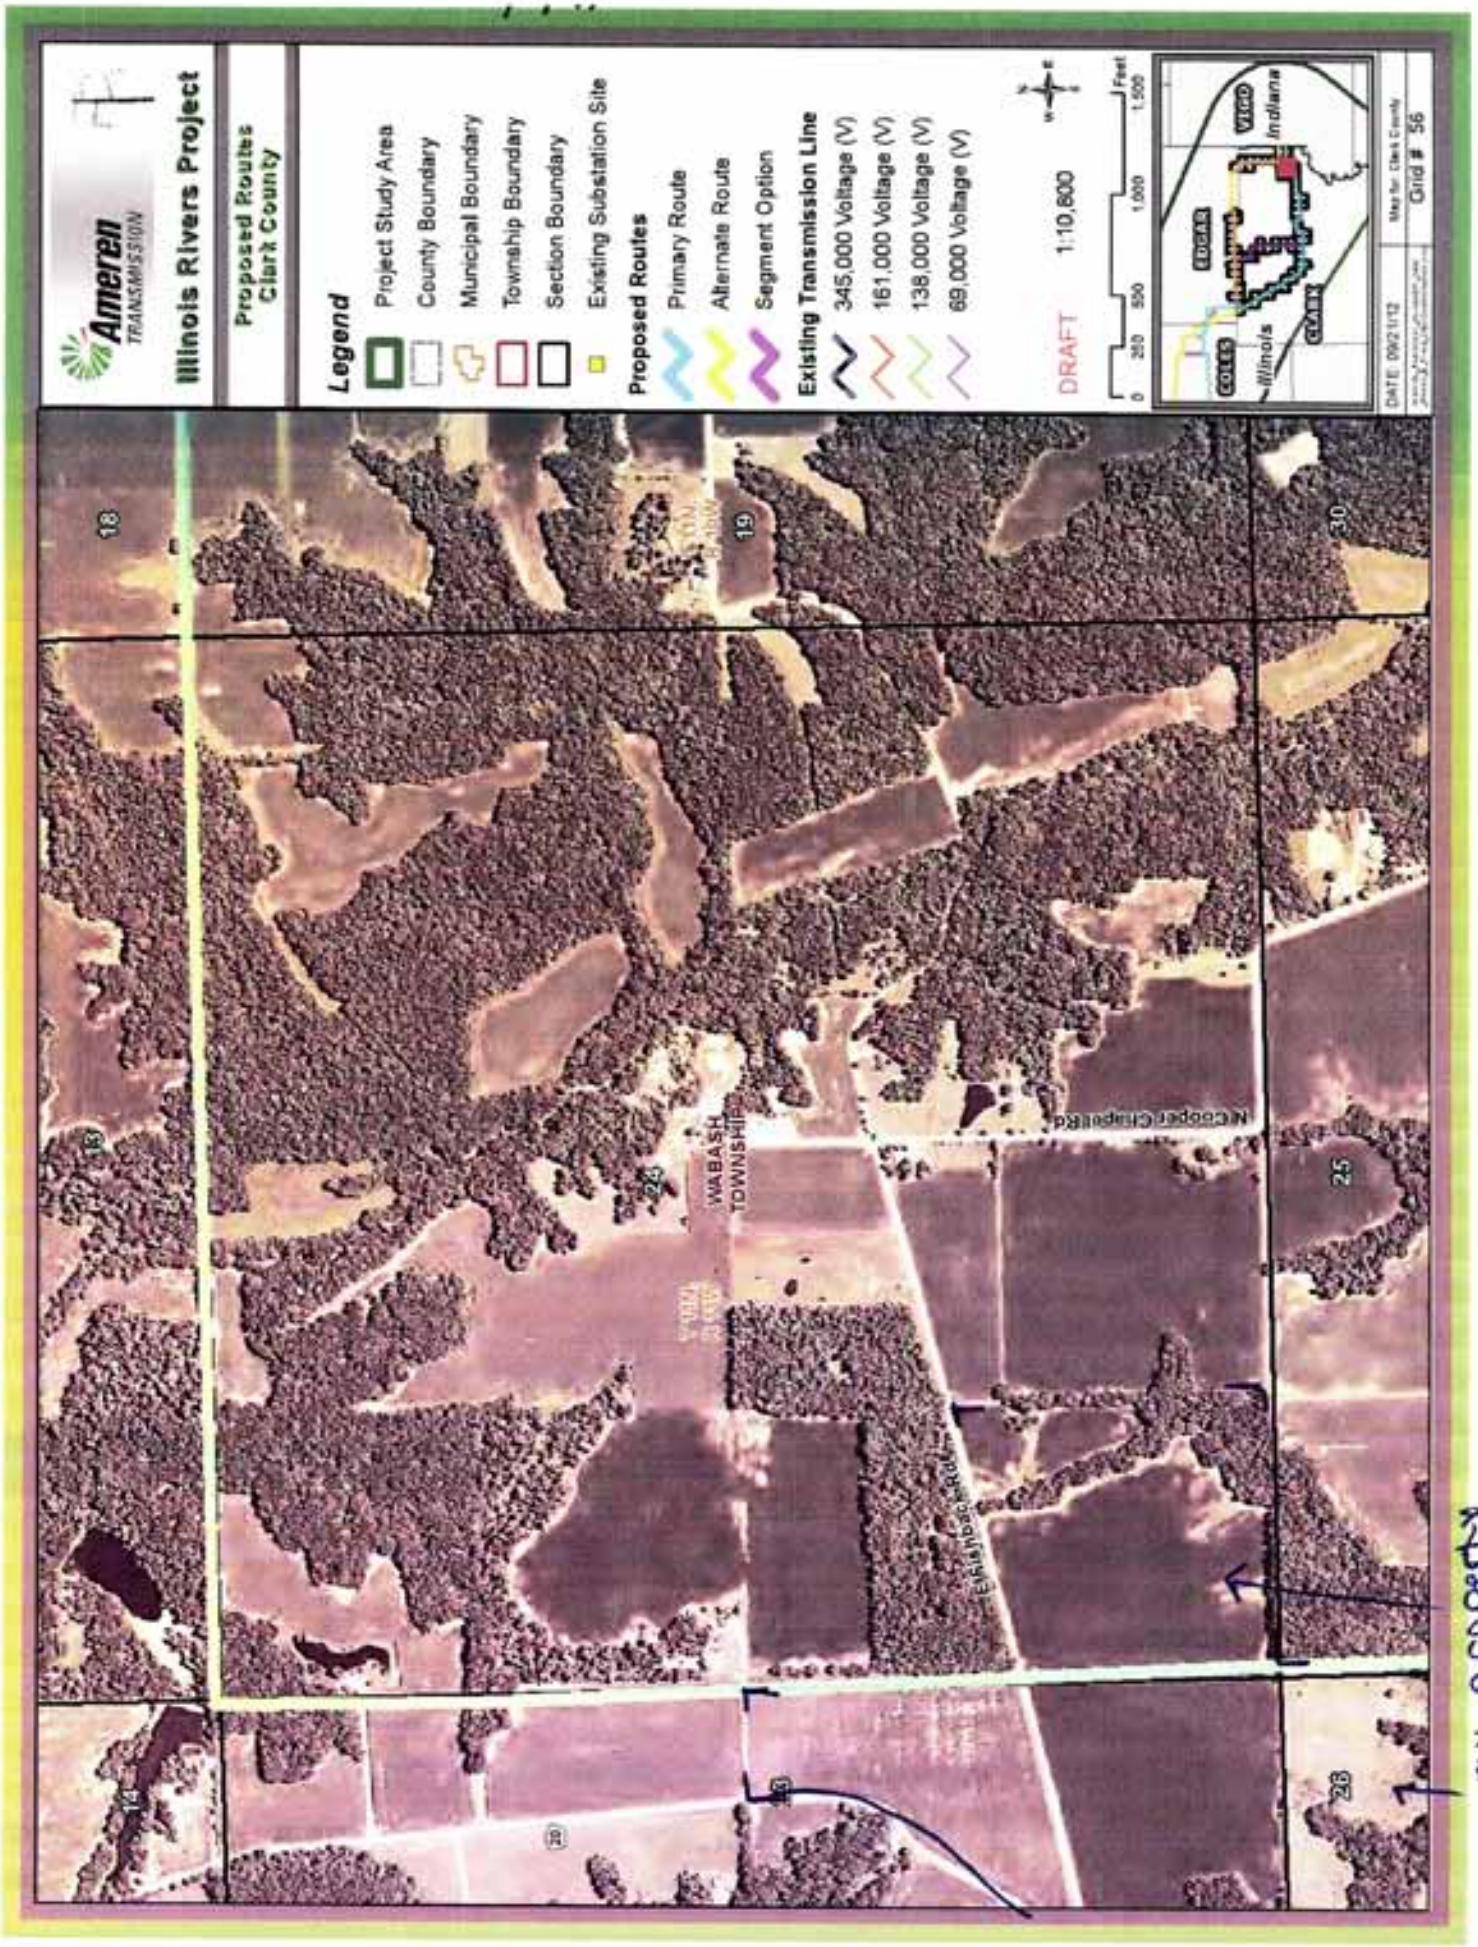
Ameren
TRANSMISSION
Illinois Rivers Project
Proposed Routes
Clark County
Legend
Project Study Area
County Boundary
Municipal Boundary
Township Boundary
Section Boundary
Existing Substation Site
Proposed Routes
Primary Route
Alternate Route
Segment Option
Existing Transmission Line
345,000 Voltage (V)
161,000 Voltage (V)
138,000 Voltage (V)
69,000 Voltage (V)
DRAFT
1:10,800
0 250 500 1,000 1,500 Feet
COLES
EDGAR
VIGO
Illinois
Indiana
CLARK
Grid # 56
WABASH TOWNSHIP
N Cooper Chapel Rd
my property

STPL 2.1 Map 6