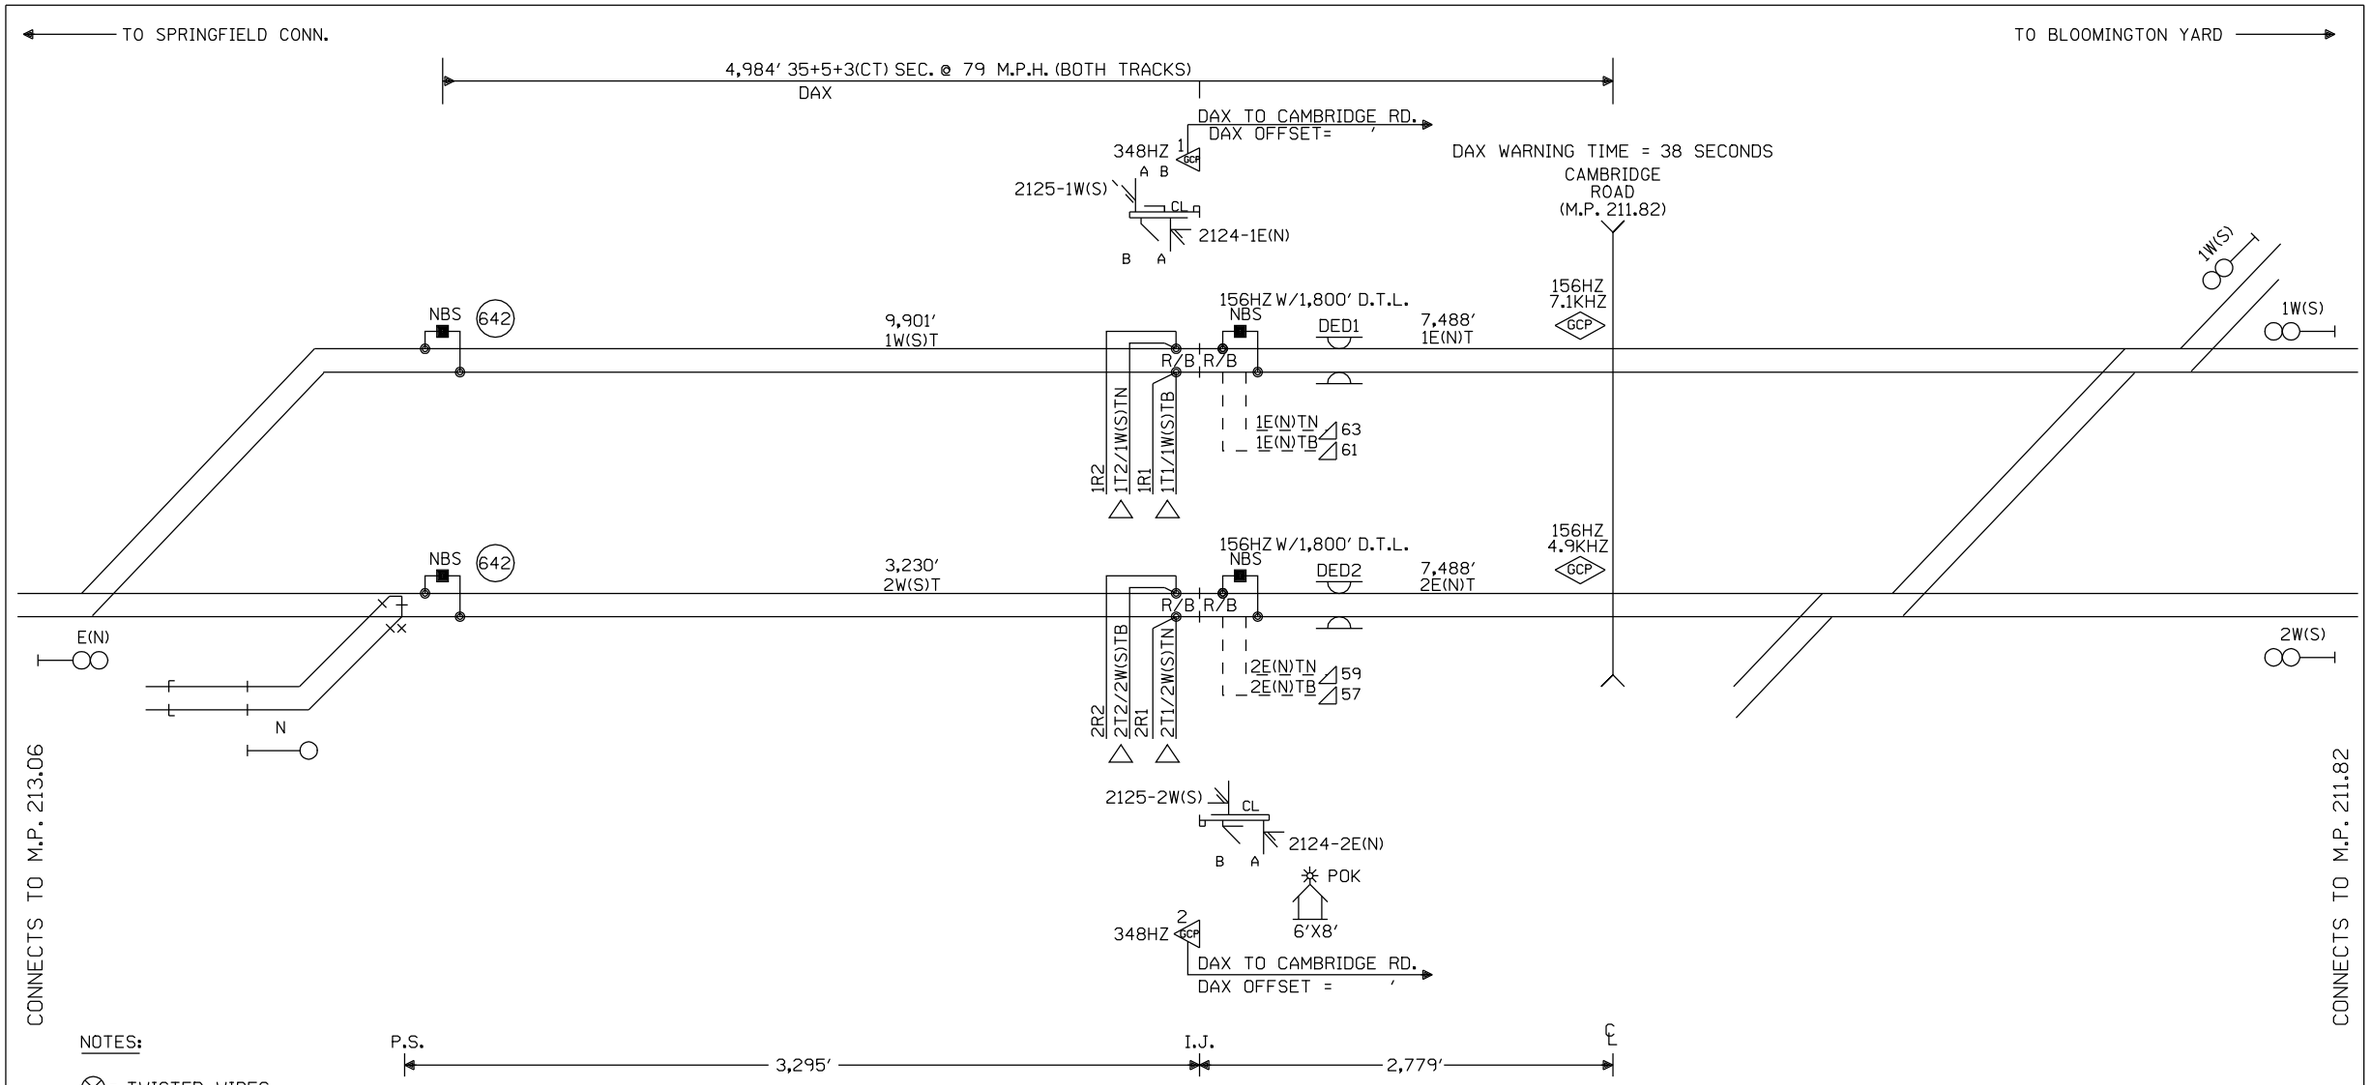

NOTES:

⊗ = TWISTED WIRES
ALL TRACK WIRES 2C. #6
INSULATED 1 TWIST PER FT.

TRANSMITTER AND RECEIVER LEADS
TO BE SEPARATED BY AT LEAST 12" IN TRENCH,
LENGTHS SHOULD NOT EXCEED MANUFACTURES
RECOMMENDATION.

ALL BUNGALOW WIRING TO BE #16 AWG FLEX
UNLESS OTHERWISE SPECIFIED EXCEPT ALL GROUND
WIRE TO BE #6 AWG FLEX OR LARGER.

REFER TO UP STANDARD DWG. FOR BUNGALOW
GROUNDING.

PORTABLE GENERATOR EXTENSION CORD
FOR 240V TO 240V IS PROVIDED AS WELL
AS A 120V TO 240V ADAPTER.

△ = ENSURE TRACK POLARITY IS
TRANSPOSED ACROSS ALL
INSULATED JOINTS.

⧗ = TEST TERMINALS MUST BE IN-
STALLED ON ALL WIRING CONNECTED
TO EXTERNAL CABLES (EXCEPT
TRACK AND A.C. POWER WIRES).

GELCORE LEDS TO BE USED.

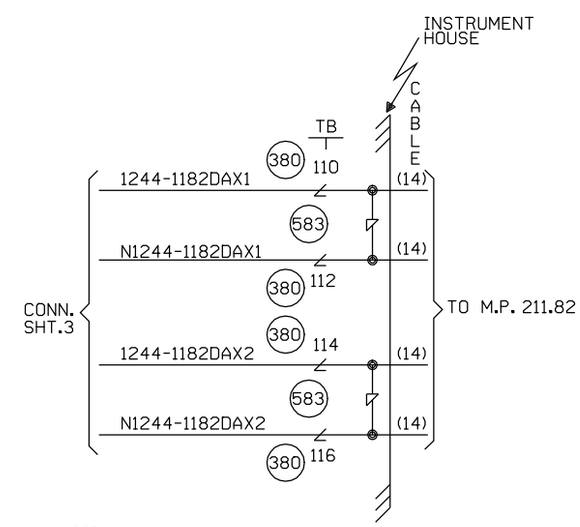

W(S) ←—○—→ E(N)

CABLE TABULATION

CABLE #14 7C#14 U.G.B.T. HOUSE TO MP. 211.82

NEW SHEET

					Designed: 01/23/12 TIER 2 PHASE 2 M.P. 216.08 TO M.P. 202.35 UPGRADE XINGS TO 4 QUAD WITH EGMS, VARIOUS CP'S Rec#: WO#: 12774 IS: MWK/ / /NST/MJF	MODIFICATION LEVEL		CIRCUIT MODIFICATIONS ARE NOT TO BE MADE WITHOUT AUTHORITY FROM THE OFFICE OF SIGNAL DESIGN	Date: 01/23/12	UNION PACIFIC RAILROAD	Sh.: 1
						Q.A. LAST LEVEL CHECKED	DU		Des: NST		
						LAST LEVEL MOD THIS TYPICAL	DU		Chk: MWK	TWO TRACK INTERMEDIATE SPRINGFIELD SUBDIVISION	MP: 212.44
						LAST LEVEL BY DESIGNER	DU		AFE: 12774		ID: CSL21244.1S
						CHANGED FROM TYPICAL?	Y			Office of Sr AVP Engineering - Signal/TCO Omaha, Nebraska	
						REV 01.24.11 4K REMOTE.1					

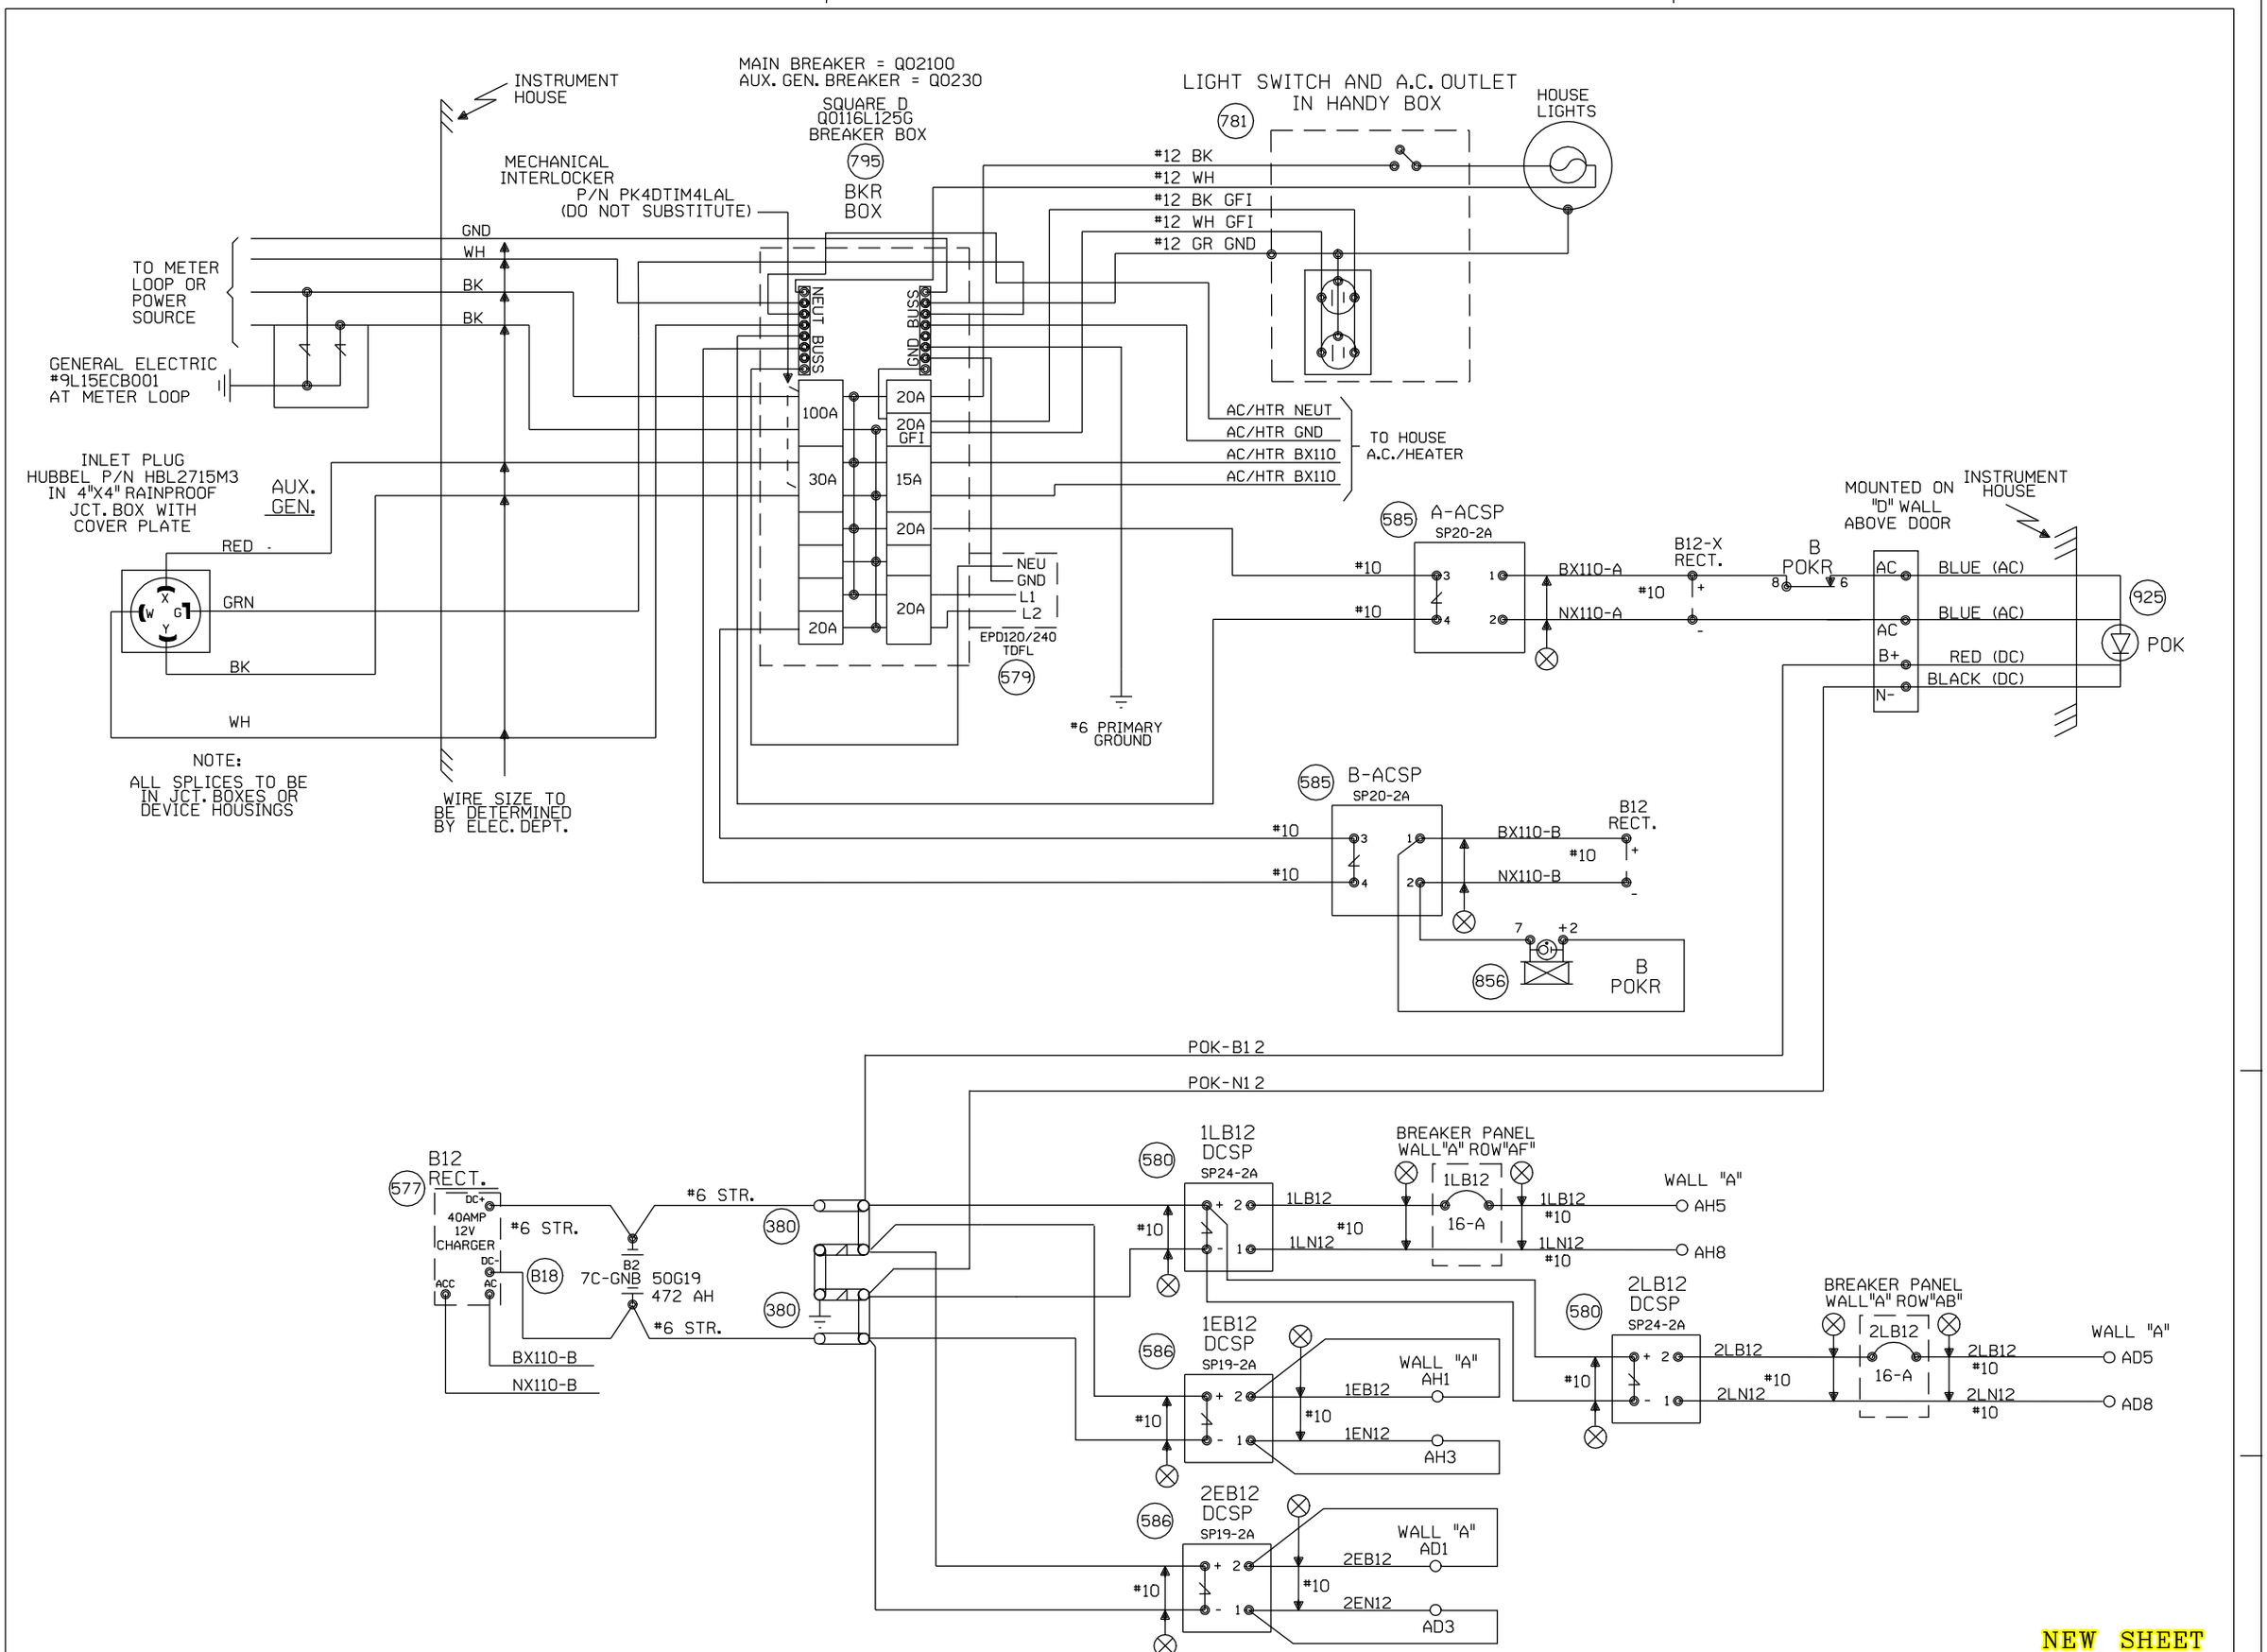

Designed 01/23/12
TIER 2 PHASE 2
M.P. 216.08 TO
M.P. 202.35
UPGRADE XINGS TO
4 QUAD WITH EGMS,
VARIOUS CP'S
Req#: WO#:12774
IS: MWK/
/NST/MJF

MODIFICATION LEVEL	
Q. A. LAST LEVEL CHECKED	DU
LAST LEVEL MOD THIS TYPICAL	DU
LAST LEVEL BY DESIGNER	DU
CHANGED FROM TYPICAL?	Y

REV 01.24.11 4K SEARAC.2

CIRCUIT MODIFICATIONS ARE NOT TO BE MADE WITHOUT AUTHORITY FROM THE OFFICE OF SIGNAL DESIGN

Date: 01/23/12
Des: NST
Chk: MWK
AFE: 12774

UNION PACIFIC RAILROAD

TWO TRACK INTERMEDIATE
SPRINGFIELD SUBDIVISION

Office of Sr AVP Engineering - Signal/TCO Omaha, Nebraska

Sh.: 2
MP: 212.44
ID: CSL21244.2S

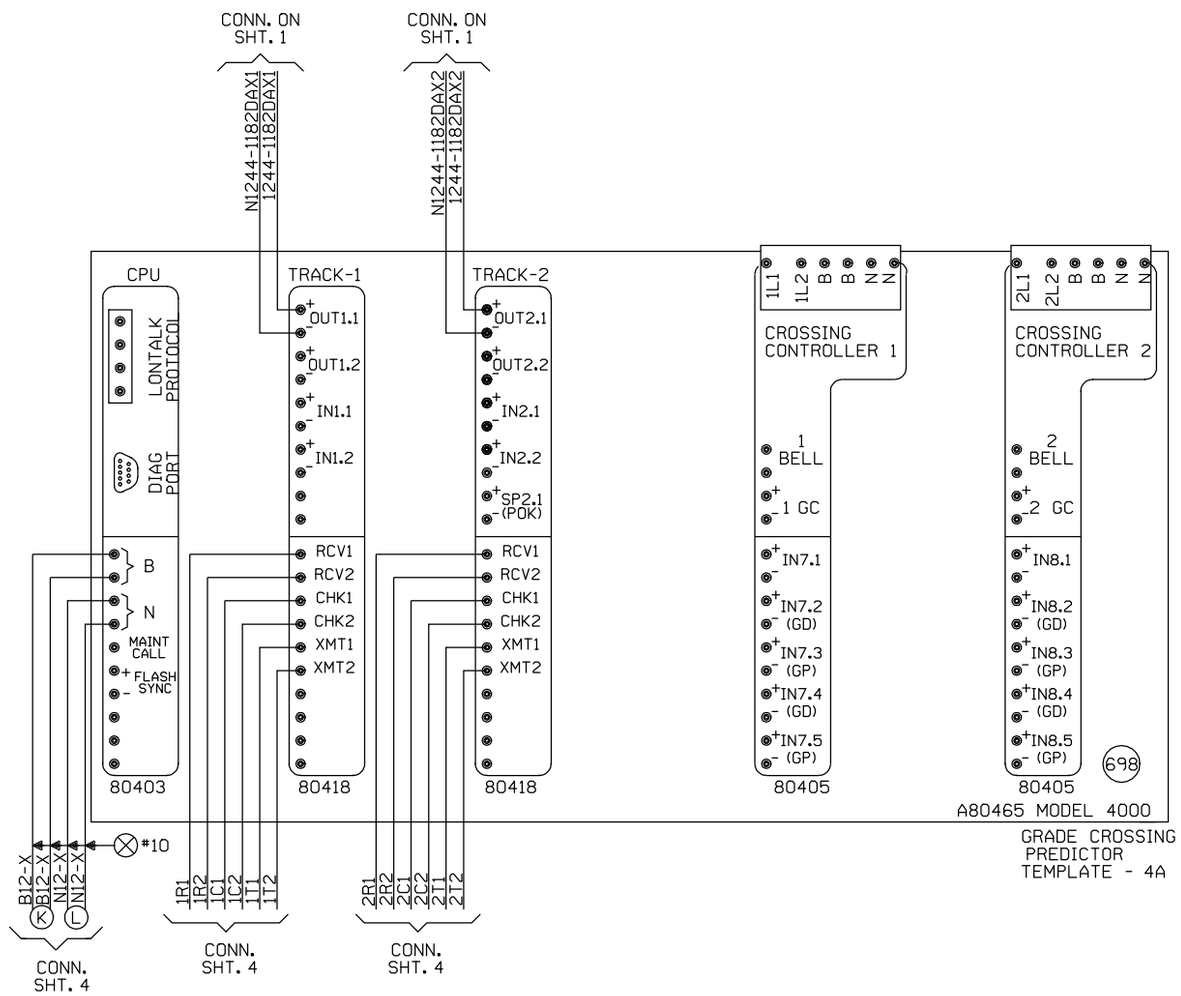

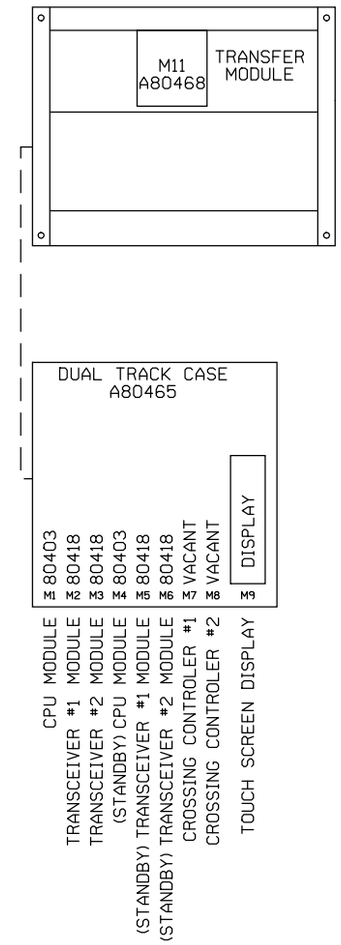

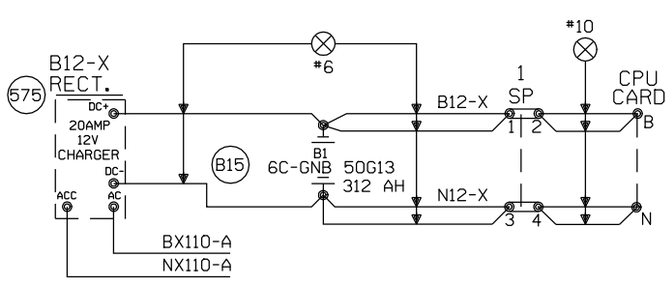

"Mf" FREQUENCY (HZ)	MAXIMUM TRANSMIT WIRE LENGTH (FEET)
86	100
114	125
156	150
211	200
285-970	250

NOTE:
EACH TRANSMITTER TO RAIL WIRE FROM XMT1 AND XMT2 MUST NOT EXCEED THE MAXIMUM LENGTH SPECIFIED IN THE TABLE SHOWN. THE RECEIVER WIRE LENGTH IS NOT CRITICAL. DOES NOT APPLY TO 6 TRACK WIRE APPLICATION.

NEW SHEET

Designed: 01/23/12
TIER 2 PHASE 2
M.P. 216.08 TO
M.P. 202.35
UPGRADE XINGS TO
4 QUAD WITH EGMS,
VARIOUS CP'S
Rec#:
IS:
WO#: 12774
MWK/
/NST/MJF

MODIFICATION LEVEL	
Q.A. LAST LEVEL CHECKED	DU
LAST LEVEL MOD THIS TYPICAL	DU
LAST LEVEL BY DESIGNER	DU
CHANGED FROM TYPICAL?	Y

REV 01.24.11 4K 2TKGF.3

CIRCUIT MODIFICATIONS ARE NOT TO BE MADE WITHOUT AUTHORITY FROM THE OFFICE OF SIGNAL DESIGN

Date: 01/23/12
Des: NST
Chk: MWK
AFE: 12774

UNION PACIFIC RAILROAD

TWO TRACK INTERMEDIATE
SPRINGFIELD SUBDIVISION

Office of Sr AVP Engineering - Signal/TCO Omaha, Nebraska

Sh.: 3
MP: 212.44
ID: CSL21244.3X

Minimum Program Steps Report

Location and SIN

DOT Number: 000000R
Milepost Number: 212.44
Site Name: GIRARD, IL

SIN: 762010010016 *

* Parameter is part of office check number calculation.

MCF and Template Selection

MCF Name: GCP-T6X-02-4.mcf
MCF Revision: 24
MCFCRC: 09FC363B

Template = 4A:6 Remotes (OCCN) *

* Parameter is part of office check number calculation.

Minimum Program Steps

TEMPLATE: module configuration
Track 2/RIO 1 Slot = Track (OCCN) *

TEMPLATE: track 1-Remote Dax
Track 1 : GCP Frequency = 348 Hz (Field,TCN)
Track 1 : Approach Distance = 2264 ft (Set in Field,TCN)
Track 1 : Dax A Warning Time = 38 sec (OCCN) *
Track 1 : Dax A Offset Distance = 2719 ft (Set in Field)
Track 1 : GCP Transmit Level = Medium (Set in Field,TCN)

TEMPLATE: track 2-Remote Dax
Track 2 : GCP Frequency = 348 Hz (Field,TCN)
Track 2 : Approach Distance = 2264 ft (Set in Field,TCN)
Track 2 : Dax A Warning Time = 38 sec (OCCN) *
Track 2 : Dax A Offset Distance = 2719 ft (Set in Field)
Track 2 : GCP Transmit Level = Medium (Set in Field,TCN)

TEMPLATE: track Anding
AND 1 XR Used = No (OCCN) *

TEMPLATE: OOS
OOS Timeout = 1 hrs (Set in Field)

TEMPLATE: OP assignment 1
OUT 1.1 = T1 Dax A (OCCN) *
OUT 2.1 = T2 Dax A (OCCN) *

ADVANCED: site options
Daylight Savings = On (Set in Field)

* Parameter is part of office check number calculation.

Check Numbers

Office Check Number: 6B323388
Config. Check Number: 324BC0F1
(Based on MCF Revision 24)

Parameters not part of office check number calculation:

Track 1 : GCP Frequency = 348 Hz
Track 1 : Approach Distance = 2264 ft (Set in Field)
Track 1 : Dax A Offset Distance = 2719 ft (Set in Field)
Track 1 : GCP Transmit Level = Medium (Set in Field)
Track 2 : GCP Frequency = 348 Hz
Track 2 : Approach Distance = 2264 ft (Set in Field)
Track 2 : Dax A Offset Distance = 2719 ft (Set in Field)
Track 2 : GCP Transmit Level = Medium (Set in Field)
OOS Timeout = 1 hrs (Set in Field)
Daylight Savings = On (Set in Field)

Comments

<none>

Configuration Package File

Filename: CSL21244_000000R.pac
Path: H:\UP\Springfield Sub Ph. 2 11-403-2\PAC Files\212.44\
Date/Time: 1/28/2013 17:44:24

NEW SHEET

				Designed: 01/23/12 TIER 2 PHASE 2 M.P. 216.08 TO M.P. 202.35 UPGRADE XINGS TO 4 QUAD WITH EGMS, VARIOUS CP'S Rev#: WO#: 12774 IS: MWK / / /NST/MJF	NOTE: Actual OFFSET and ISLAND distances must be verified by field personnel.	CIRCUIT MODIFICATIONS ARE NOT TO BE MADE WITHOUT AUTHORITY FROM THE OFFICE OF SIGNAL DESIGN	Date: 01/23/12 Des: NST Chk: MWK AFE: 12774	UNION PACIFIC RAILROAD TWO TRACK INTERMEDIATE SPRINGFIELD SUBDIVISION Office of Sr AVP Engineering - Signal/TCO Omaha, Nebraska	Sh.: 3A MP: 212.44 ID: CSL21244.3AX

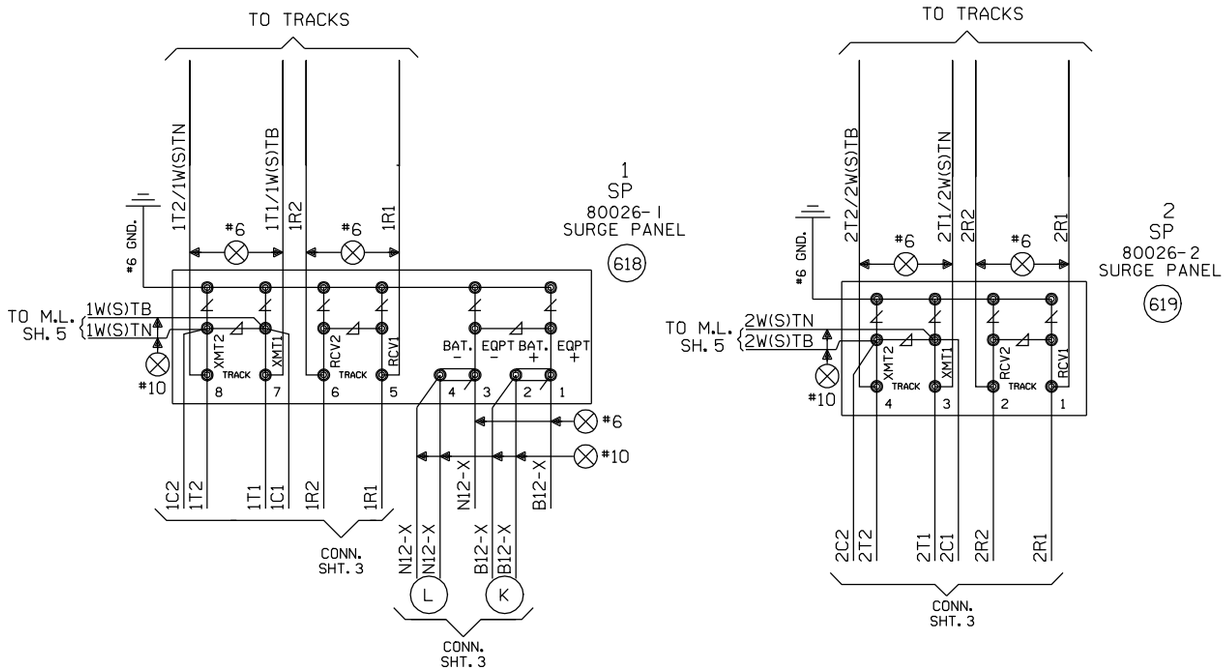

NEW SHEET

					Designed: 01/23/12 TIER 2 PHASE 2 M.P. 216.08 TO M.P. 202.35 UPGRADE XINGS TO 4 QUAD WITH EGMS, VARIOUS CP'S Rec#: WO#: 12774 IS: MWK / / NST/MJF	MODIFICATION LEVEL		CIRCUIT MODIFICATIONS ARE NOT TO BE MADE WITHOUT AUTHORITY FROM THE OFFICE OF SIGNAL DESIGN	Date: 01/23/12	UNION PACIFIC RAILROAD	Sh.: 4
						Q. A. LAST LEVEL CHECKED	DU		Des: NST		
						LAST LEVEL MOD THIS TYPICAL	DU		Chk: MWK	TWO TRACK INTERMEDIATE SPRINGFIELD SUBDIVISION	MP: 212.44
						LAST LEVEL BY DESIGNER	DU		AFE: 12774		ID: CSL21244.4X
						CHANGED FROM TYPICAL?	Y			Office of Sr AVP Engineering - Signal/TCO Omaha, Nebraska	
						REV 01.24.11 4K REMOTE.4					

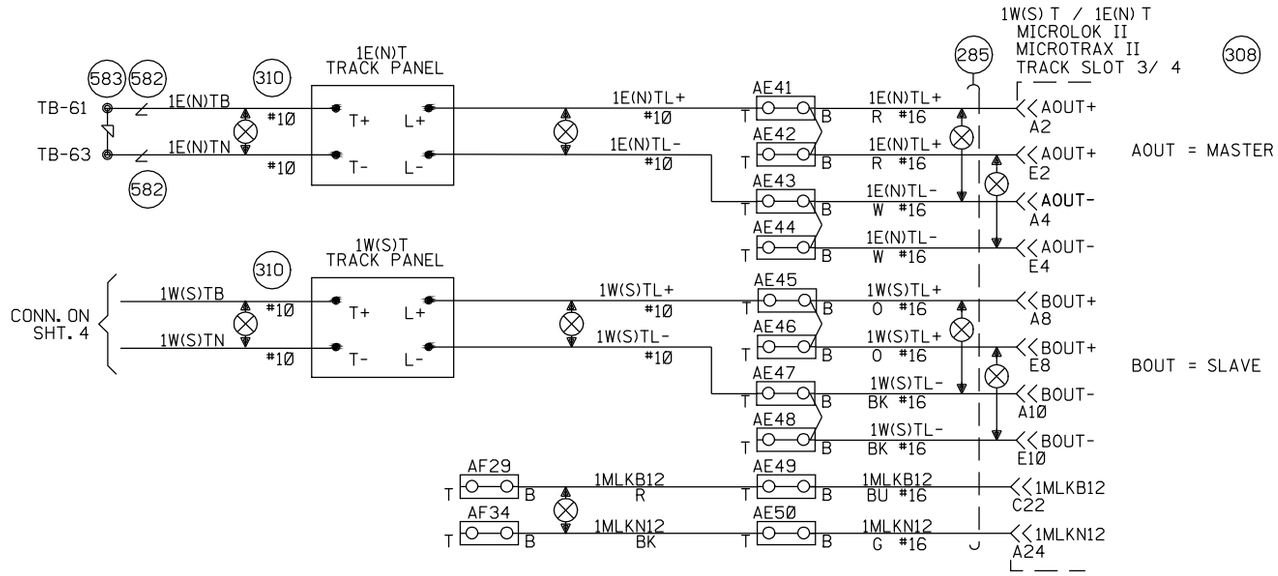

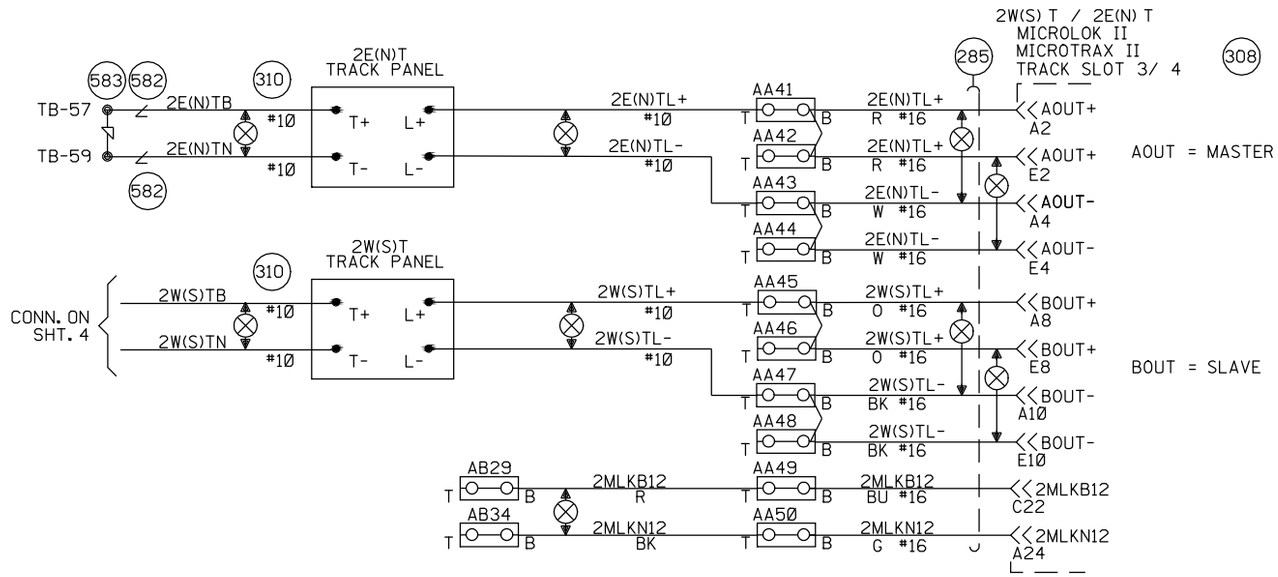

NOTES:

⊗ = TWISTED WIRES

⊘ = OBSERVE CORRECT POLARITY. EQUIPMENT WILL BE DAMAGED IF CONNECTIONS ARE REVERSED

ALL WIRING TO TRACK 2C. NO.6 U.G.B.T. CABLE UNLESS OTHERWISE SPECIFIED.

ALL CASE WIRING TO BE NO.16 UNLESS OTHERWISE SPECIFIED.

ALL GROUND CONNECTIONS TO BE #6 OR LARGER. SIGNAL WIRING SHOP TO RUN ALL GROUND CONNECTIONS.

ENSURE TRACK POLARITY IS TRANSPOSED ACROSS ALL INSULATED JOINTS.

⧖ = TEST TERMINALS MUST BE INSTALLED ON ALL WIRING CONNECTED TO EXTERNAL CABLES (EXCEPT TRACK AND A.C. POWER WIRES).

NEW SHEET

Designed: 01/23/12
TIER 2 PHASE 2
M.P. 216.08 TO
M.P. 202.35
UPGRADE XINGS TO
4 QUAD WITH EGMS,
VARIOUS CP'S
Rec#: WO#: 12774
IS: MWK /
/ /NST/MJF

MODIFICATION LEVEL	
Q. A. LAST LEVEL CHECKED	DU
LAST LEVEL MOD THIS TYPICAL	DU
LAST LEVEL BY DESIGNER	DU
CHANGED FROM TYPICAL?	Y

REV 8/20/10 1TMLHBINTU.1

CIRCUIT MODIFICATIONS ARE NOT TO BE MADE WITHOUT AUTHORITY FROM THE OFFICE OF SIGNAL DESIGN

Date: 01/23/12
Des: NST
Chk: MWK
AFE: 12774

UNION PACIFIC RAILROAD

TWO TRACK INTERMEDIATE
SPRINGFIELD SUBDIVISION

Office of Sr AVP Engineering - Signal/TCO Omaha, Nebraska

Sh.: 5
MP: 212.44
ID: CSL21244.5S

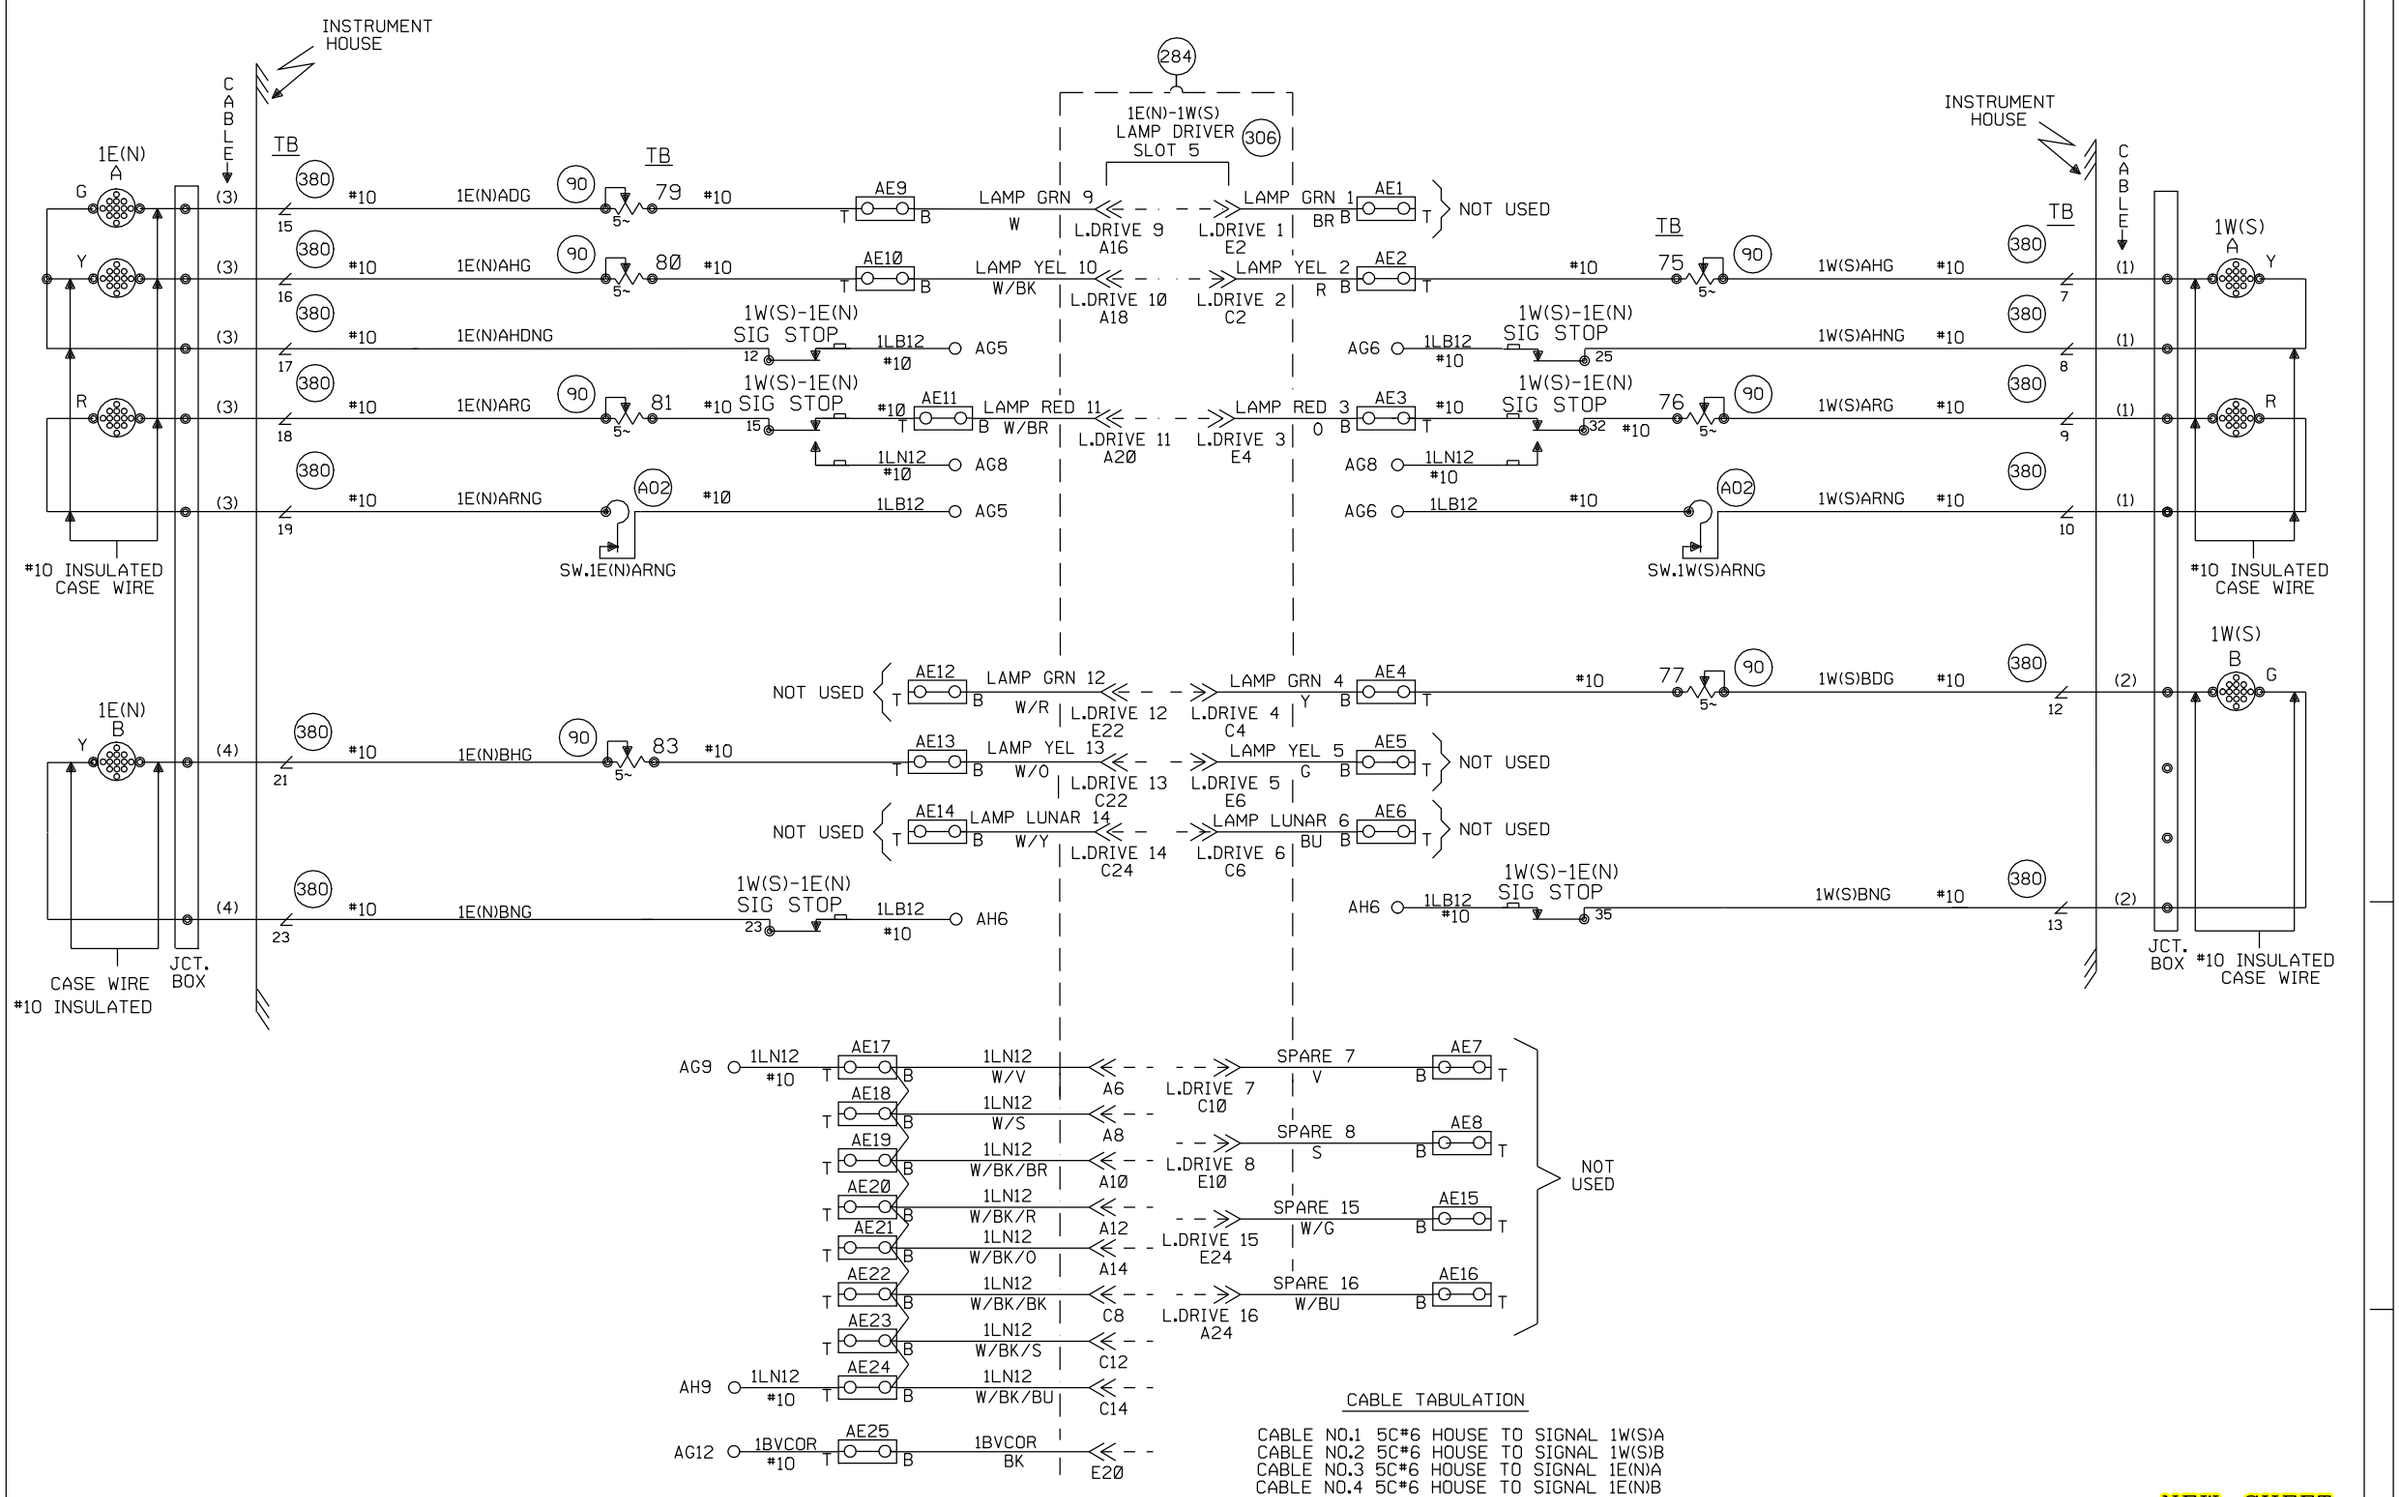

CABLE TABULATION

CABLE NO.1 5C#6 HOUSE TO SIGNAL 1W(S)A
CABLE NO.2 5C#6 HOUSE TO SIGNAL 1W(S)B
CABLE NO.3 5C#6 HOUSE TO SIGNAL 1E(N)A
CABLE NO.4 5C#6 HOUSE TO SIGNAL 1E(N)B

NEW SHEET

Designed: 01/23/12
TIER 2 PHASE 2
M.P. 216.08 TO M.P. 202.35
UPGRADE XINGS TO 4 QUAD WITH EGMS, VARIOUS CP'S
Rec#: WO#: 12774
IS: MWK / / /NST/MJF

MODIFICATION LEVEL	
Q. A. LAST LEVEL CHECKED	DS
LAST LEVEL MOD THIS TYPICAL	DS
LAST LEVEL BY DESIGNER	DU
CHANGED FROM TYPICAL?	Y

REV 8/20/10 1TMLHBINTU.3S

CIRCUIT MODIFICATIONS ARE NOT TO BE MADE WITHOUT AUTHORITY FROM THE OFFICE OF SIGNAL DESIGN

Date: 01/23/12
Des: NST
Chk: MWK
AFE: 12774

UNION PACIFIC RAILROAD

TWO TRACK INTERMEDIATE
SPRINGFIELD SUBDIVISION

Office of Sr AVP Engineering - Signal/TCO Omaha, Nebraska

Sh.: 6
MP: 212.44
ID: CSL21244.6S

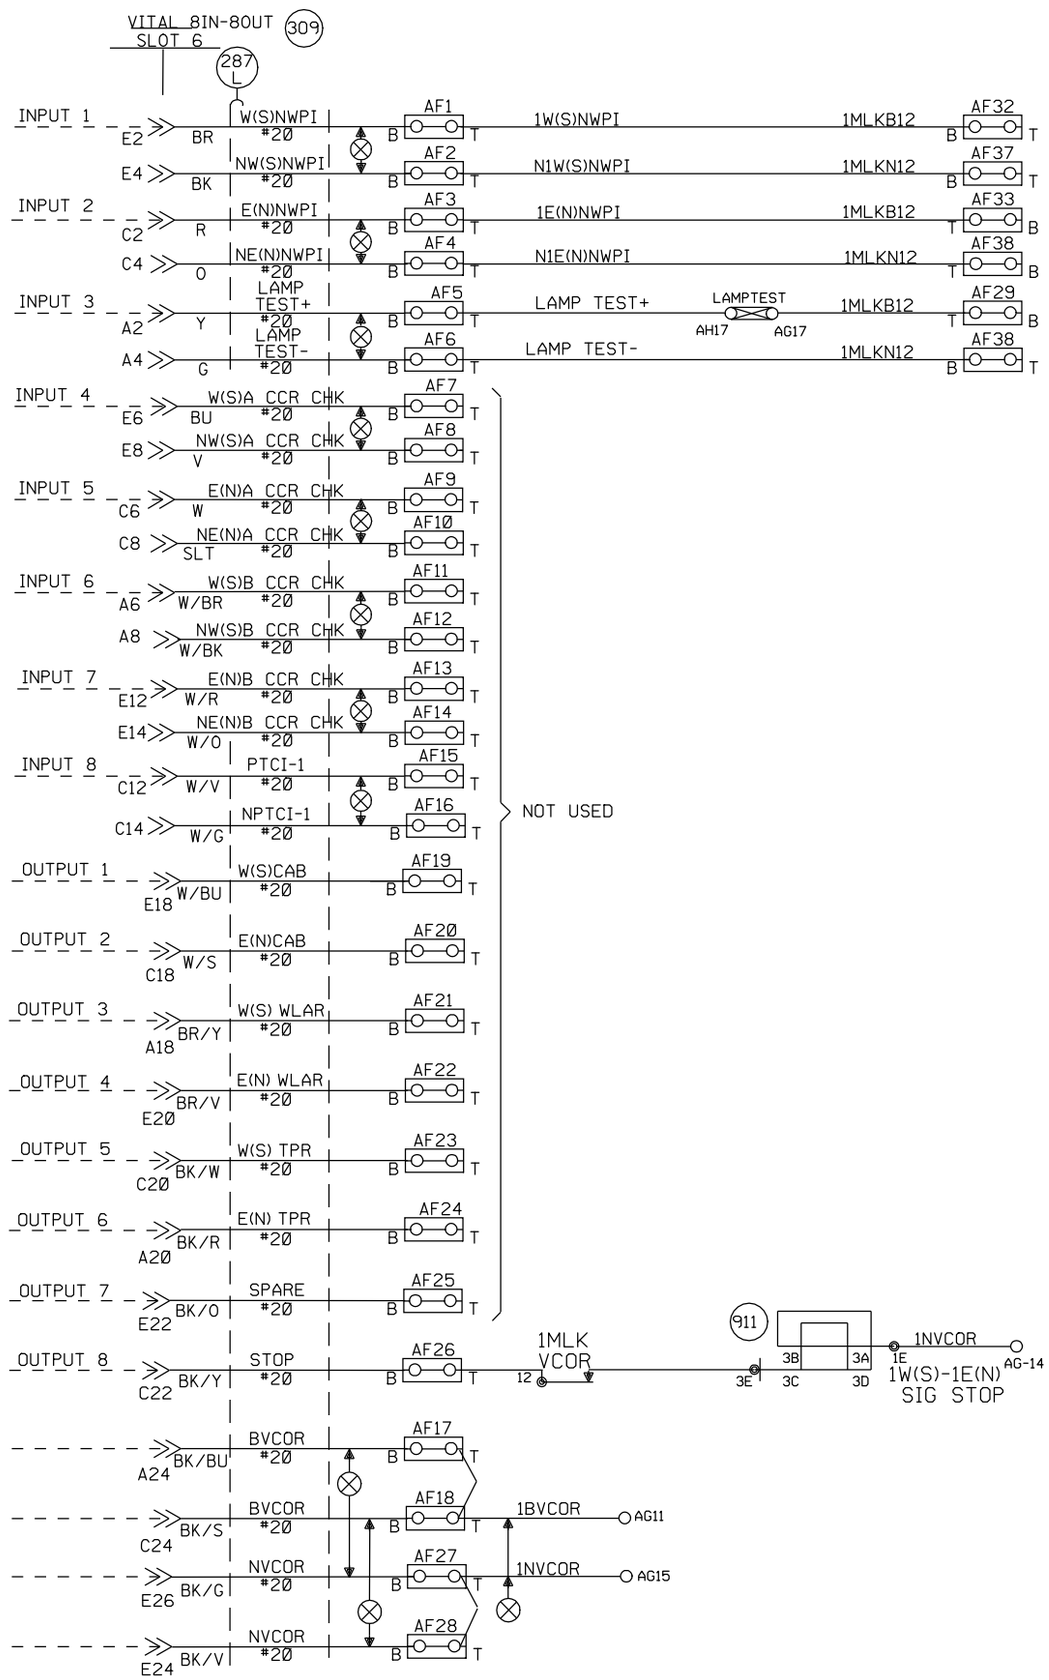

NEW SHEET

					Designed: 01/23/12 TIER 2 PHASE 2 M.P. 216.08 TO M.P. 202.35 UPGRADE XINGS TO 4 QUAD WITH EGMS, VARIOUS CP'S Rec#: IS: WO#: 12774 MWK/ /NST/MJF	MODIFICATION LEVEL		CIRCUIT MODIFICATIONS ARE NOT TO BE MADE WITHOUT AUTHORITY FROM THE OFFICE OF SIGNAL DESIGN	Date: 01/23/12	UNION PACIFIC RAILROAD	Sh.: 6A
						Q. A. LAST LEVEL CHECKED	DU		Des: NST		
						LAST LEVEL MOD THIS TYPICAL	DU				
						LAST LEVEL BY DESIGNER	DU		Chk: MWK	TWO TRACK INTERMEDIATE SPRINGFIELD SUBDIVISION	MP: 212.44
						CHANGED FROM TYPICAL?	Y		AFE: 12774		ID: CSL21244.6AS
						REV 8/20/10 1TMLHBINTU.3A				Office of Sr AVP Engineering - Signal/TCO Omaha, Nebraska	

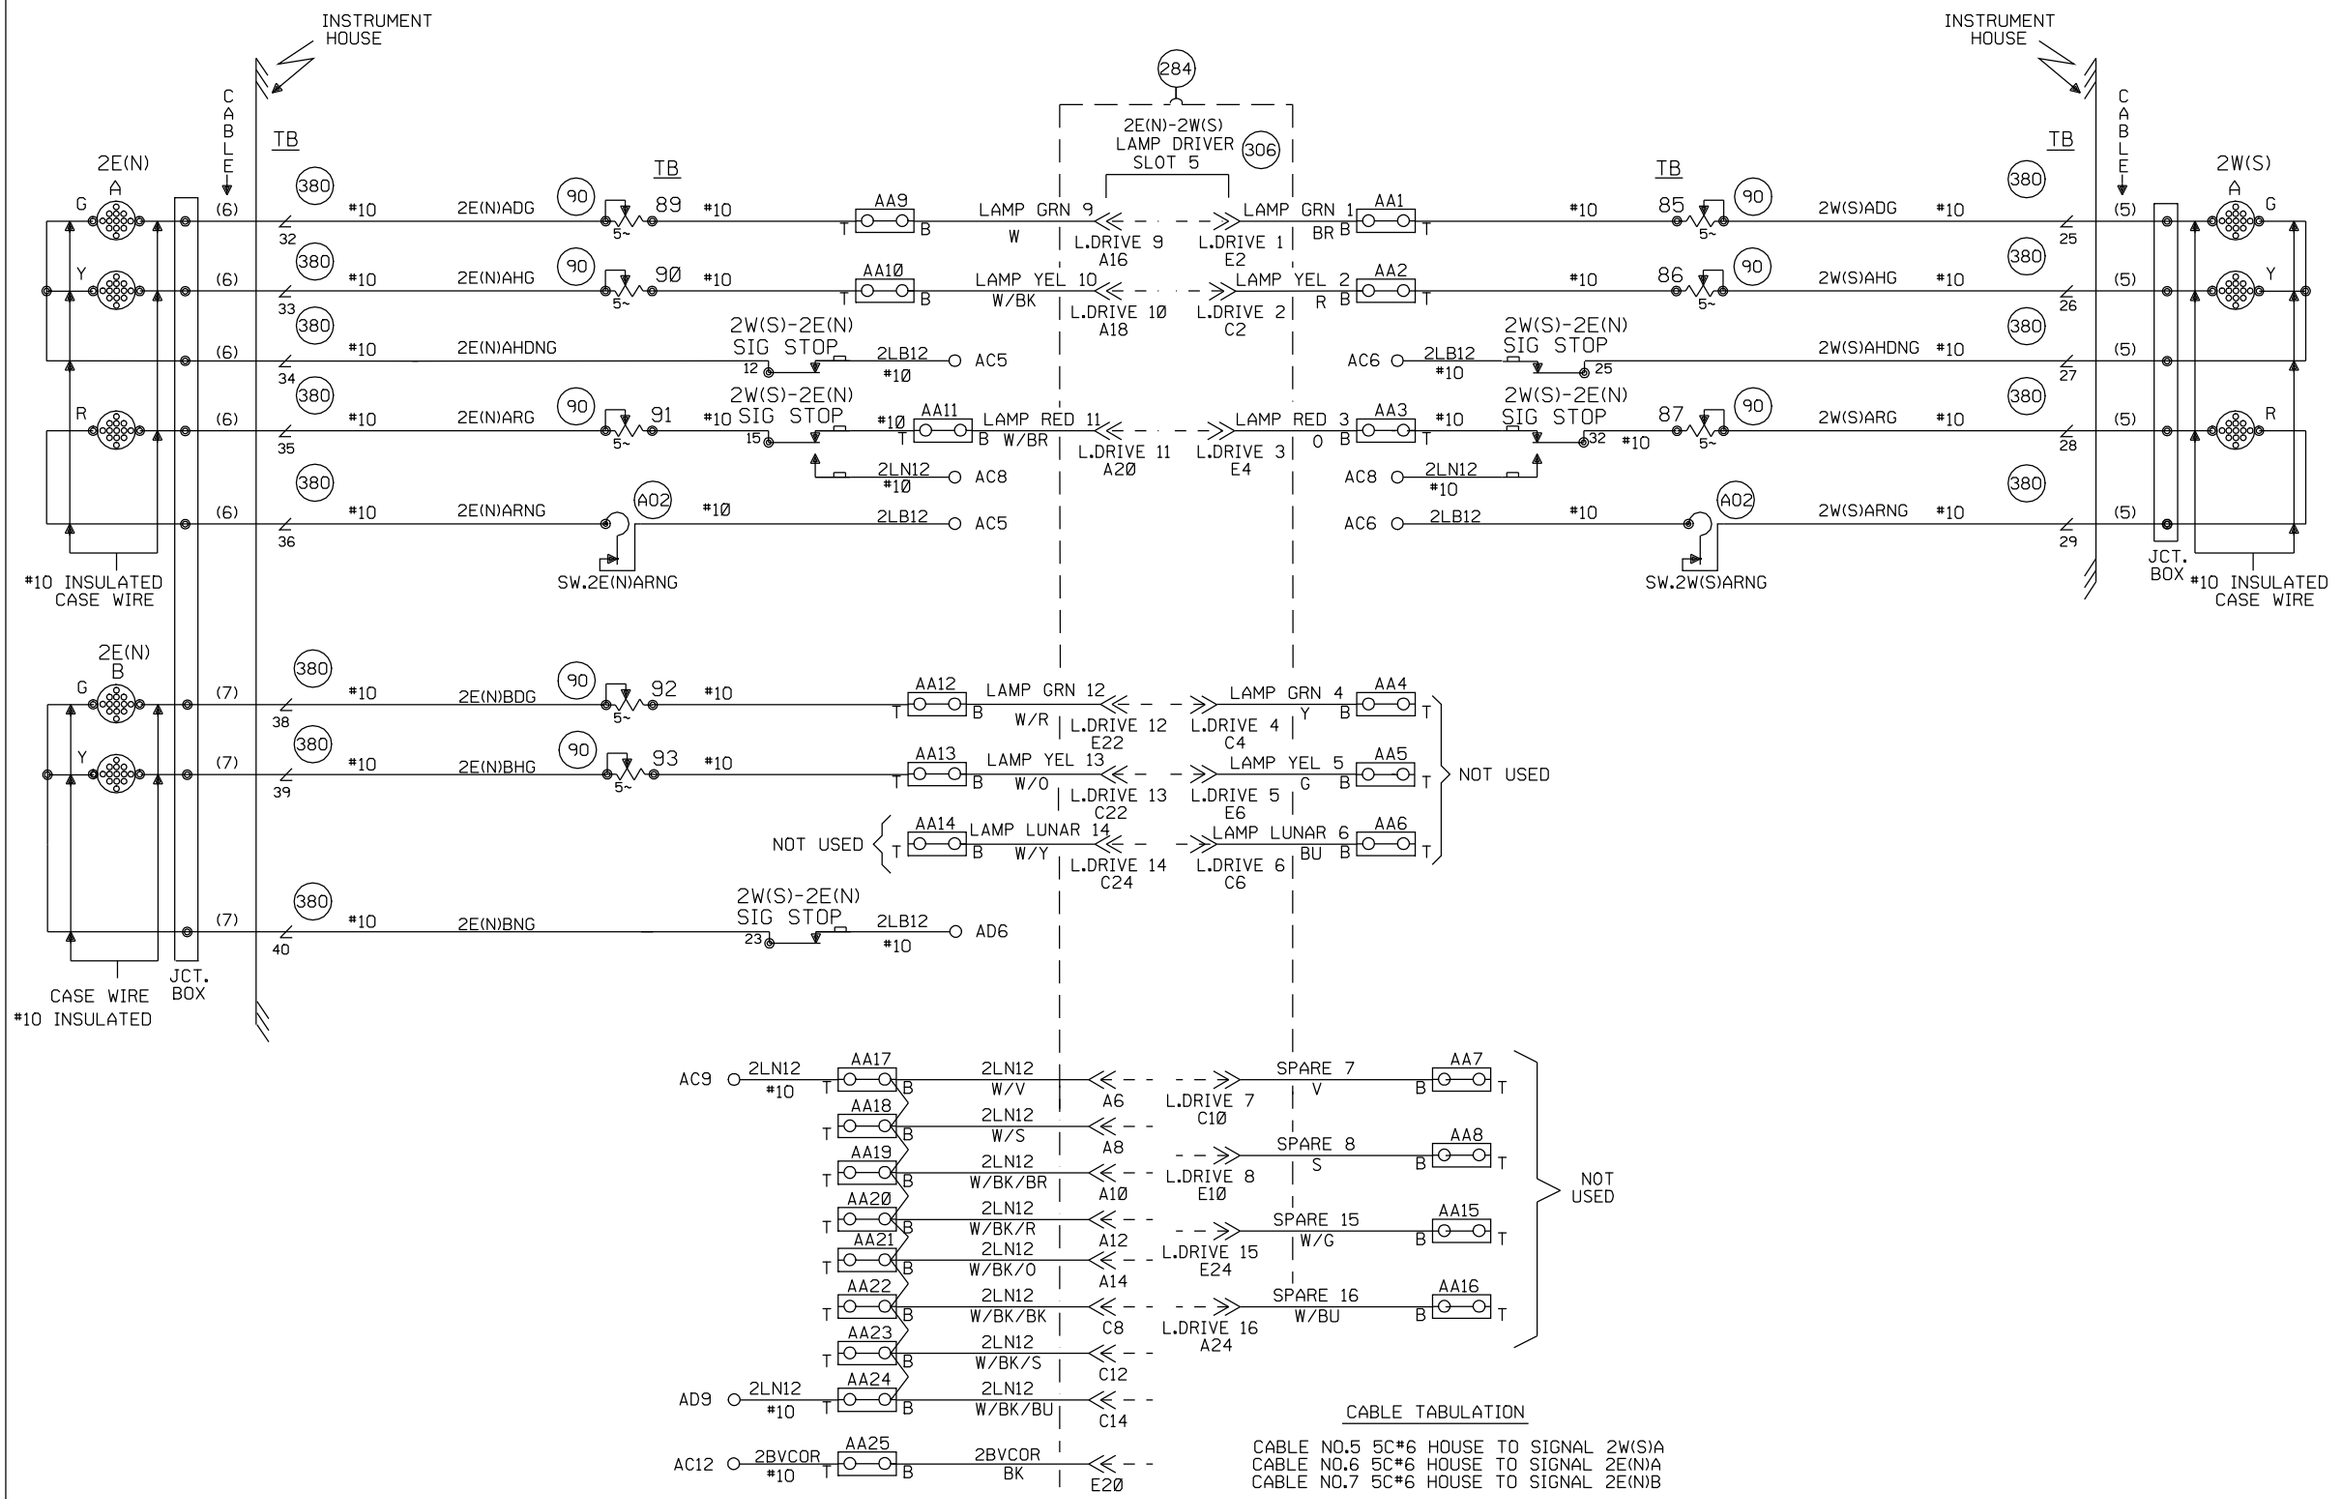

NEW SHEET

					Designed: 01/23/12 TIER 2 PHASE 2 M.P. 216.08 TO M.P. 202.35 UPGRADE XINGS TO 4 QUAD WITH EGMS, VARIOUS CP'S Rec#: WO#:12774 IS: MWK/ /NST/MJF	MODIFICATION LEVEL		CIRCUIT MODIFICATIONS ARE NOT TO BE MADE WITHOUT AUTHORITY FROM THE OFFICE OF SIGNAL DESIGN	Date: 01/23/12	UNION PACIFIC RAILROAD	Sh.: 7
						Q. A. LAST LEVEL CHECKED	DS		Des: NST		
						LAST LEVEL MOD THIS TYPICAL	DS		Chk: MWK	TWO TRACK INTERMEDIATE SPRINGFIELD SUBDIVISION	MP: 212.44
						LAST LEVEL BY DESIGNER	DU		AFE: 12774	Office of Sr AVP Engineering - Signal/TCO Omaha, Nebraska	ID: CSL21244.7S
						CHANGED FROM TYPICAL?	Y				
						REV 8/20/10 1TMLHBINTU.3S					

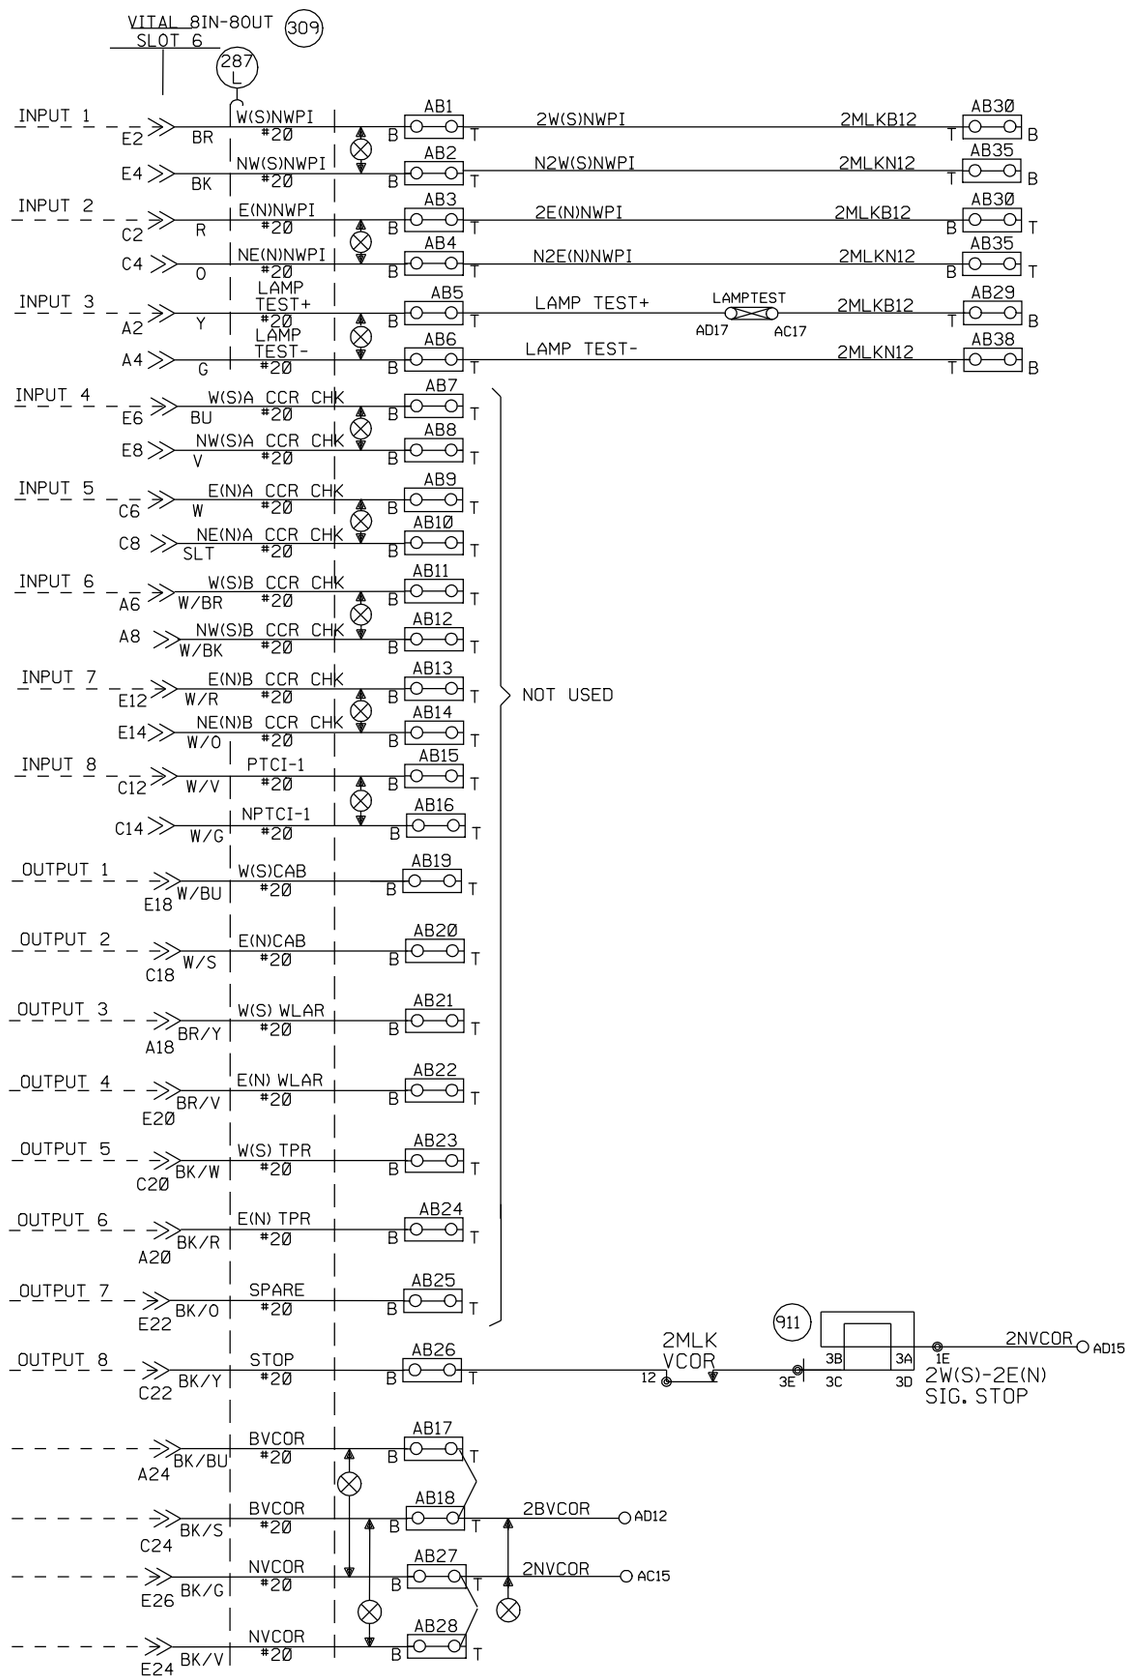

NEW SHEET

Designed: 01/23/12
TIER 2 PHASE 2
M.P. 216.08 TO
M.P. 202.35
UPGRADE XINGS TO
4 QUAD WITH EGMS,
VARIOUS CP'S
Rec#: WO#: 12774
IS: MWK/
/NST/MJF

MODIFICATION LEVEL	
Q. A. LAST LEVEL CHECKED	DU
LAST LEVEL MOD THIS TYPICAL	DU
LAST LEVEL BY DESIGNER	DU
CHANGED FROM TYPICAL?	Y

REV 8/20/10 1TMLHBINTU.3A

CIRCUIT MODIFICATIONS ARE NOT TO BE MADE WITHOUT AUTHORITY FROM THE OFFICE OF SIGNAL DESIGN

Date: 01/23/12
Des: NST
Chk: MWK
AFE: 12774

UNION PACIFIC RAILROAD

TWO TRACK INTERMEDIATE
SPRINGFIELD SUBDIVISION

Office of Sr AVP Engineering - Signal/TCO Omaha, Nebraska

Sh.: 7A
MP: 212.44
ID: CSL21244.7AS

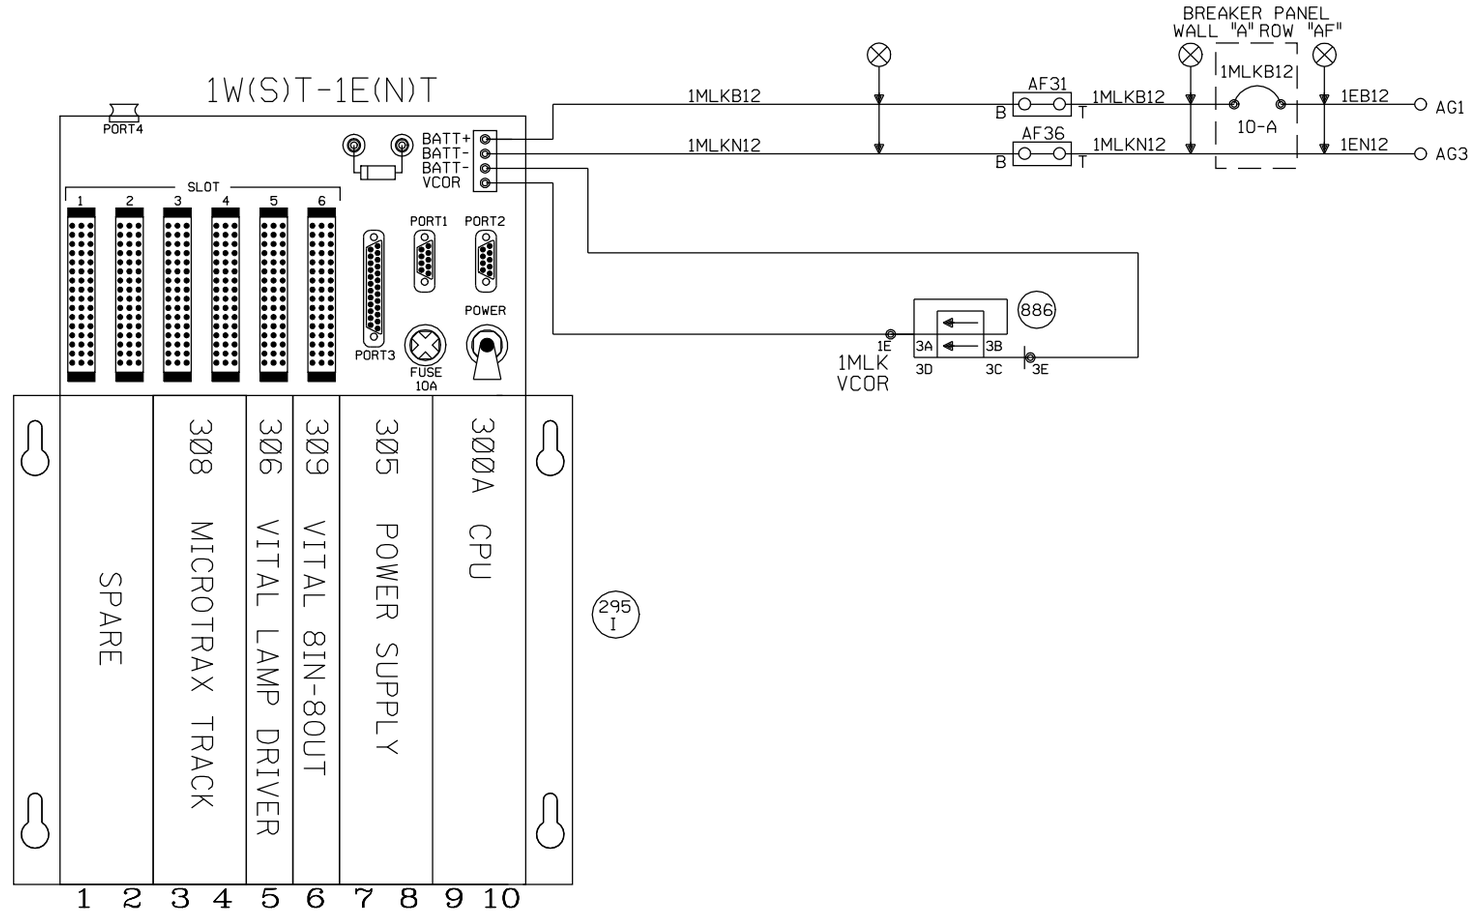

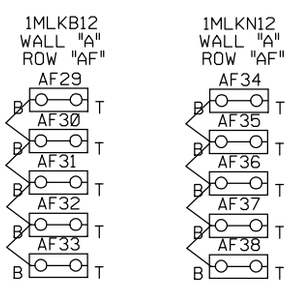

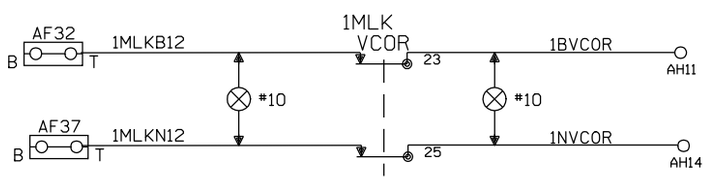

NEW SHEET

					Designed: 01/23/12 TIER 2 PHASE 2 M.P. 216.08 TO M.P. 202.35 UPGRADE XINGS TO 4 QUAD WITH EGMS, VARIOUS CP'S Rec#: WO#: 12774 IS: MWK / / / NST/MJF	MODIFICATION LEVEL		CIRCUIT MODIFICATIONS ARE NOT TO BE MADE WITHOUT AUTHORITY FROM THE OFFICE OF SIGNAL DESIGN	Date: 01/23/12	UNION PACIFIC RAILROAD	Sh.: 8
						Q. A. LAST LEVEL CHECKED	DU		Des: NST		
						LAST LEVEL MOD THIS TYPICAL	DU		Chk: MWK	TWO TRACK INTERMEDIATE SPRINGFIELD SUBDIVISION	MP: 212.44
						LAST LEVEL BY DESIGNER	DU		AFE: 12774	Office of Sr AVP Engineering - Signal/TCO Omaha, Nebraska	ID: CSL21244.8S
						CHANGED FROM TYPICAL?	Y				
						REV 8/20/10 1TMLHBINTU.4					

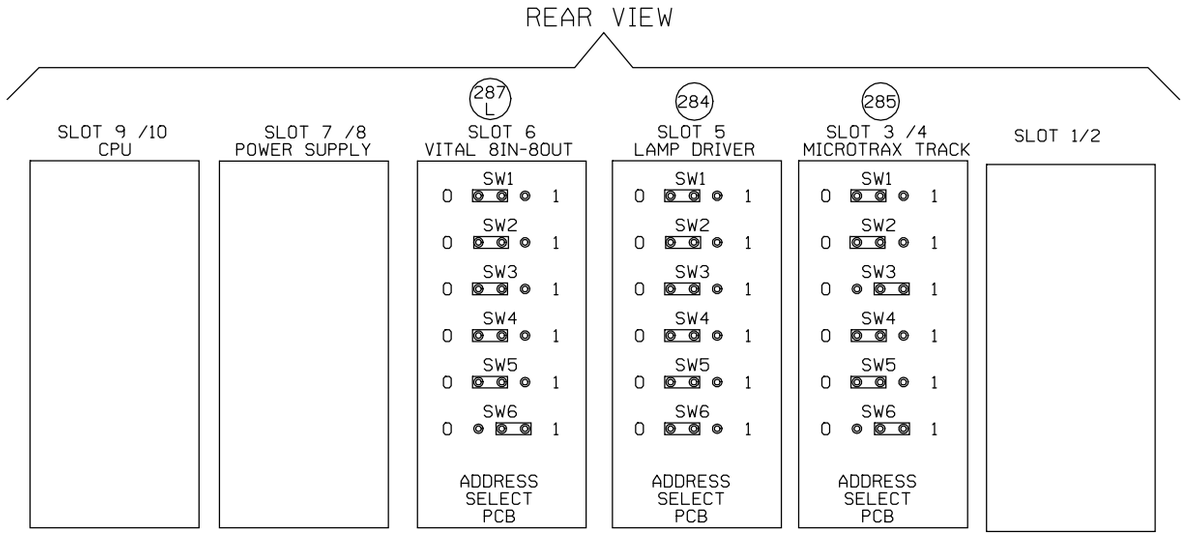

IF BOX CHECKED SET
APPROPRIATE PROG. ID

ML8UP5060-N

15 SEC SLOW PICK ET TO PREVENT JOINT HOP		USE WHEN INTERFACING MICRO-ECODE TO GETS ECODE
15 SEC SLOW PICK WT TO PREVENT JOINT HOP		USE WHEN INTERFACING MICRO-ECODE TO GETS ECODE
APPROACH TO #30 WEST?		(SET PROG ID 1)
APPROACH TO #30 EAST?		(SET PROG ID 2)
Y/G W/B SEND Y/FG EAST?		(SET PROG ID 3)
Y/G E/B SEND Y/FG WEST?		(SET PROG ID 5)
Y/G W/B SEND GREEN EAST?	X	(SET PROG ID 4)
Y/G E/B SEND GREEN WEST?		(SET PROG ID 6)
Y/FG W/B SEND GREEN EAST		(SET PROG ID 8)
Y/FG E/B SEND GREEN WEST		(SET PROG ID 9)
PROGRAM ID 1 (BINARY 1)		
PROGRAM ID 2 (BINARY 2)		
PROGRAM ID 3 (BINARY 4)		
PROGRAM ID 4 (BINARY 8)	X	
WEST TK UP SEND C5 EAST	X	
REC C5 W TK SEND C5 EAST		
EAST TK UP SEND C5 WEST	X	
REC C5 E TK SEND C5 WEST		
W(S) "B" HEAD FLASHING RED		(SET PROG ID 14)
W(S) "B" HEAD LUNAR		(SET PROG ID 15)
W(S) "B" HEAD YELLOW		(SET PROG ID 16)
W(S) "B" HEAD GREEN	X	(SET PROG ID 17)
E(N) "B" HEAD FLASHING RED		(SET PROG ID 18)
E(N) "B" HEAD LUNAR		(SET PROG ID 19)
E(N) "B" HEAD YELLOW	X	(SET PROG ID 20)
E(N) "B" HEAD GREEN		(SET PROG ID 21)
E(N) C5 APPLIT	X	(ENABLE APPLIT W(S) SIG W/LOSS OF C5)
W(S) C5 APPLIT	X	(ENABLE APPLIT E(N) SIG W/LOSS OF C5)

NOTE: FOR PTC COMPATIBLE CPU JUMPER SETTINGS REFER TO ANSALDO MANUAL 1D1.0028 PAGE 1-26 1-27 1-28 REV.1 DATE 8/2009

FOR STANDARD CPU JUMPER SETTINGS REFER TO ANSALDO MANUAL SM-6800B PAGE 2-12, 2-13 REV.2.5 DATE 9/2000

1W(S)T-1E(N)T

NEW SHEET

Designed: 01/23/12
TIER 2 PHASE 2
M.P. 216.08 TO
M.P. 202.35
UPGRADE XINGS TO
4 QUAD WITH EGMS,
VARIOUS CP'S
Rec#: WO#: 12774
IS: MWK /
/ /NST/MJF

MODIFICATION LEVEL	
Q. A. LAST LEVEL CHECKED	DU
LAST LEVEL MOD THIS TYPICAL	DU
LAST LEVEL BY DESIGNER	DU
CHANGED FROM TYPICAL?	Y

REV 8/20/10 1TMLHBINTU.5

CIRCUIT MODIFICATIONS ARE NOT TO BE MADE WITHOUT AUTHORITY FROM THE OFFICE OF SIGNAL DESIGN

Date: 01/23/12
Des: NST
Chk: MWK
AFE: 12774

UNION PACIFIC RAILROAD

TWO TRACK INTERMEDIATE
SPRINGFIELD SUBDIVISION

Office of Sr AVP Engineering - Signal/TCO Omaha, Nebraska

Sh.: 9
MP: 212.44
ID: CSL21244.9S

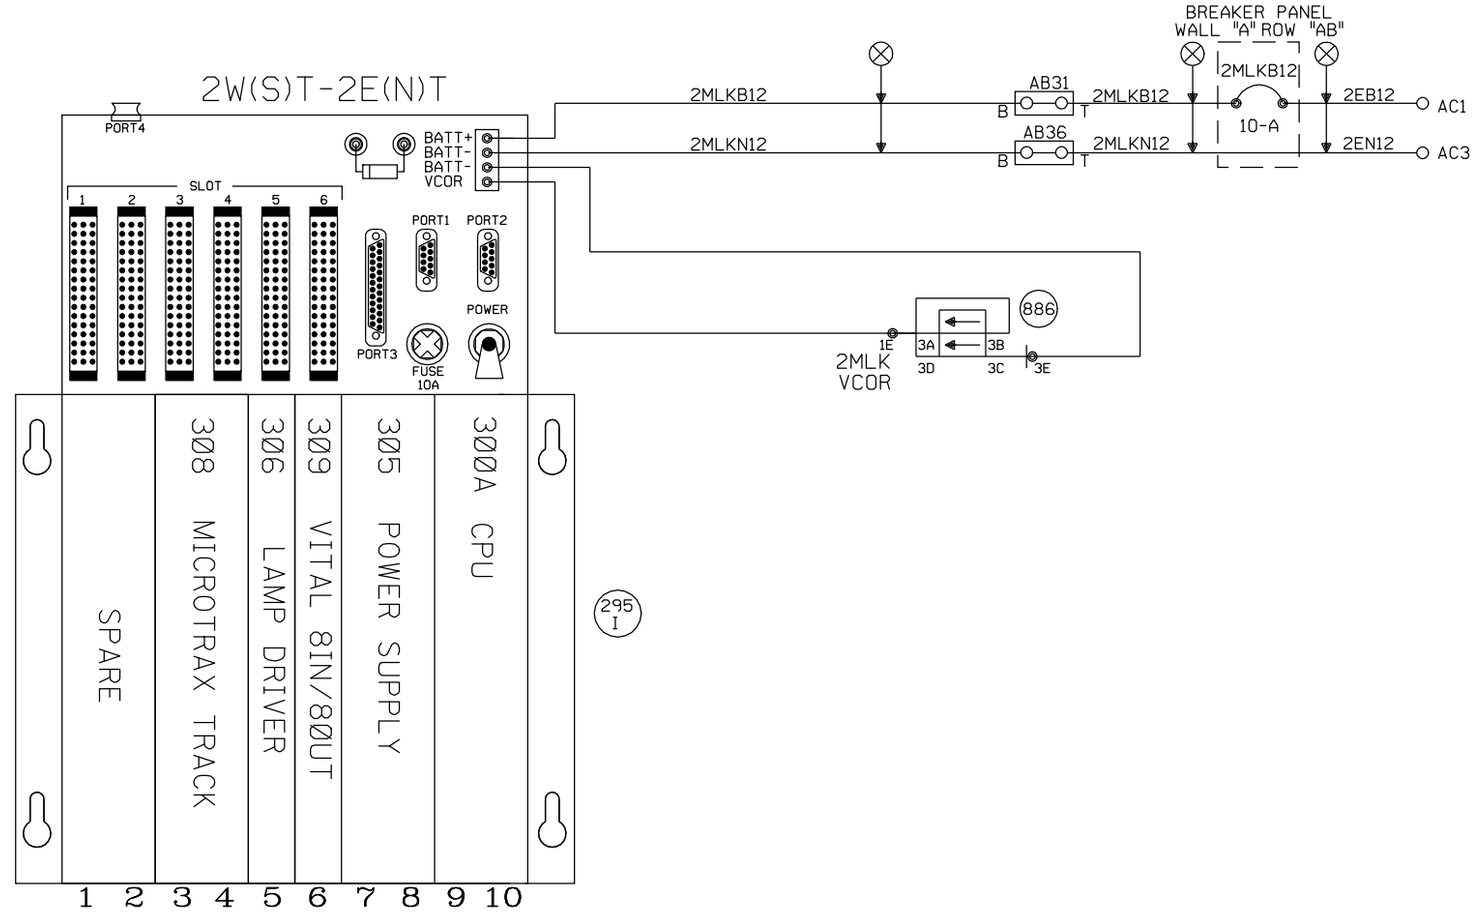

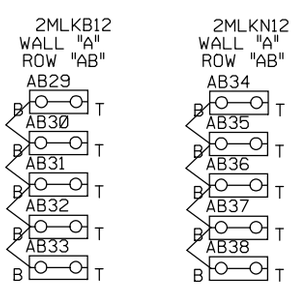

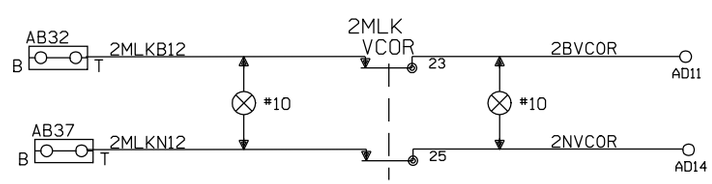

NEW SHEET

					Designed: 01/23/12 TIER 2 PHASE 2 M.P. 216.08 TO M.P. 202.35 UPGRADE XINGS TO 4 QUAD WITH EGMS, VARIOUS CP'S Req#: WO#: 12774 IS: MWK / / /NST/MJF	MODIFICATION LEVEL		CIRCUIT MODIFICATIONS ARE NOT TO BE MADE WITHOUT AUTHORITY FROM THE OFFICE OF SIGNAL DESIGN	Date: 01/23/12	UNION PACIFIC RAILROAD	Sh.: 10
						Q. A. LAST LEVEL CHECKED	DU		Des: NST		
						LAST LEVEL MOD THIS TYPICAL	DU		Chk: MWK	TWO TRACK INTERMEDIATE SPRINGFIELD SUBDIVISION	MP: 212.44
						LAST LEVEL BY DESIGNER	DU		AFE: 12774	Office of Sr AVP Engineering - Signal/TCO Omaha, Nebraska	ID: CSL21244.10S
						CHANGED FROM TYPICAL?	N				
						REV 8/20/10 1TMLHBINTU.4S					

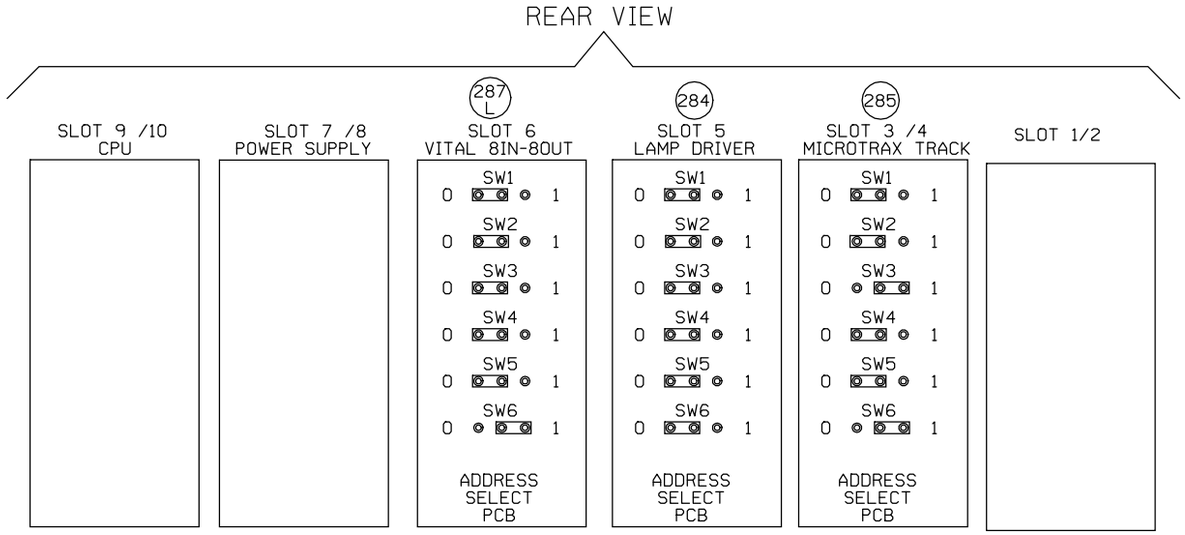

IF BOX CHECKED SET
APPROPRIATE PROG. ID

ML8UP5060-N

15 SEC SLOW PICK ET TO PREVENT JOINT HOP		USE WHEN INTERFACING MICRO-ECODE TO GETS ECODE
15 SEC SLOW PICK WT TO PREVENT JOINT HOP		USE WHEN INTERFACING MICRO-ECODE TO GETS ECODE
APPROACH TO #30 WEST?		(SET PROG ID 1)
APPROACH TO #30 EAST?		(SET PROG ID 2)
Y/G W/B SEND Y/FG EAST?		(SET PROG ID 3)
Y/G E/B SEND Y/FG WEST?		(SET PROG ID 5)
Y/G W/B SEND GREEN EAST?		(SET PROG ID 4)
Y/G E/B SEND GREEN WEST?	X	(SET PROG ID 6)
Y/FG W/B SEND GREEN EAST		(SET PROG ID 8)
Y/FG E/B SEND GREEN WEST		(SET PROG ID 9)
PROGRAM ID 1 (BINARY 1)		
PROGRAM ID 2 (BINARY 2)		
PROGRAM ID 3 (BINARY 4)		
PROGRAM ID 4 (BINARY 8)		
WEST TK UP SEND C5 EAST	X	
REC C5 W TK SEND C5 EAST		
EAST TK UP SEND C5 WEST	X	
REC C5 E TK SEND C5 WEST		
W(S) "B" HEAD FLASHING RED		(SET PROG ID 14)
W(S) "B" HEAD LUNAR		(SET PROG ID 15)
W(S) "B" HEAD YELLOW		(SET PROG ID 16)
W(S) "B" HEAD GREEN		(SET PROG ID 17)
E(N) "B" HEAD FLASHING RED		(SET PROG ID 18)
E(N) "B" HEAD LUNAR		(SET PROG ID 19)
E(N) "B" HEAD YELLOW	X	(SET PROG ID 20)
E(N) "B" HEAD GREEN	X	(SET PROG ID 21)
E(N) C5 APPLIT	X	(ENABLE APPLIT W(S) SIG W/LOSS OF C5)
W(S) C5 APPLIT	X	(ENABLE APPLIT E(N) SIG W/LOSS OF C5)

NOTE: FOR PTC COMPATIBLE CPU JUMPER SETTINGS REFER TO ANSALDO MANUAL 1D1.0028 PAGE 1-26 1-27 1-28 REV. 1 DATE 8/2009

FOR STANDARD CPU JUMPER SETTINGS REFER TO ANSALDO MANUAL SM-6800B PAGE 2-12, 2-13 REV.2.5 DATE 9/2000

2W(S)T-2E(N)T

NEW SHEET

Designed: 01/23/12
TIER 2 PHASE 2
M.P. 216.08 TO
M.P. 202.35
UPGRADE XINGS TO
4 QUAD WITH EGMS,
VARIOUS CP'S
Req#: WO#: 12774
IS: MWK /
/ /NST/MJF

MODIFICATION LEVEL	
Q. A. LAST LEVEL CHECKED	DU
LAST LEVEL MOD THIS TYPICAL	DU
LAST LEVEL BY DESIGNER	DU
CHANGED FROM TYPICAL?	Y

REV 8/20/10 1TMLHBINTU.5

CIRCUIT MODIFICATIONS ARE NOT TO BE MADE WITHOUT AUTHORITY FROM THE OFFICE OF SIGNAL DESIGN

Date: 01/23/12
Des: NST
Chk: MWK
AFE: 12774

UNION PACIFIC RAILROAD

TWO TRACK INTERMEDIATE
SPRINGFIELD SUBDIVISION

Office of Sr AVP Engineering - Signal/TCO Omaha, Nebraska

Sh.: 11
MP: 212.44
ID: CSL21244.11S

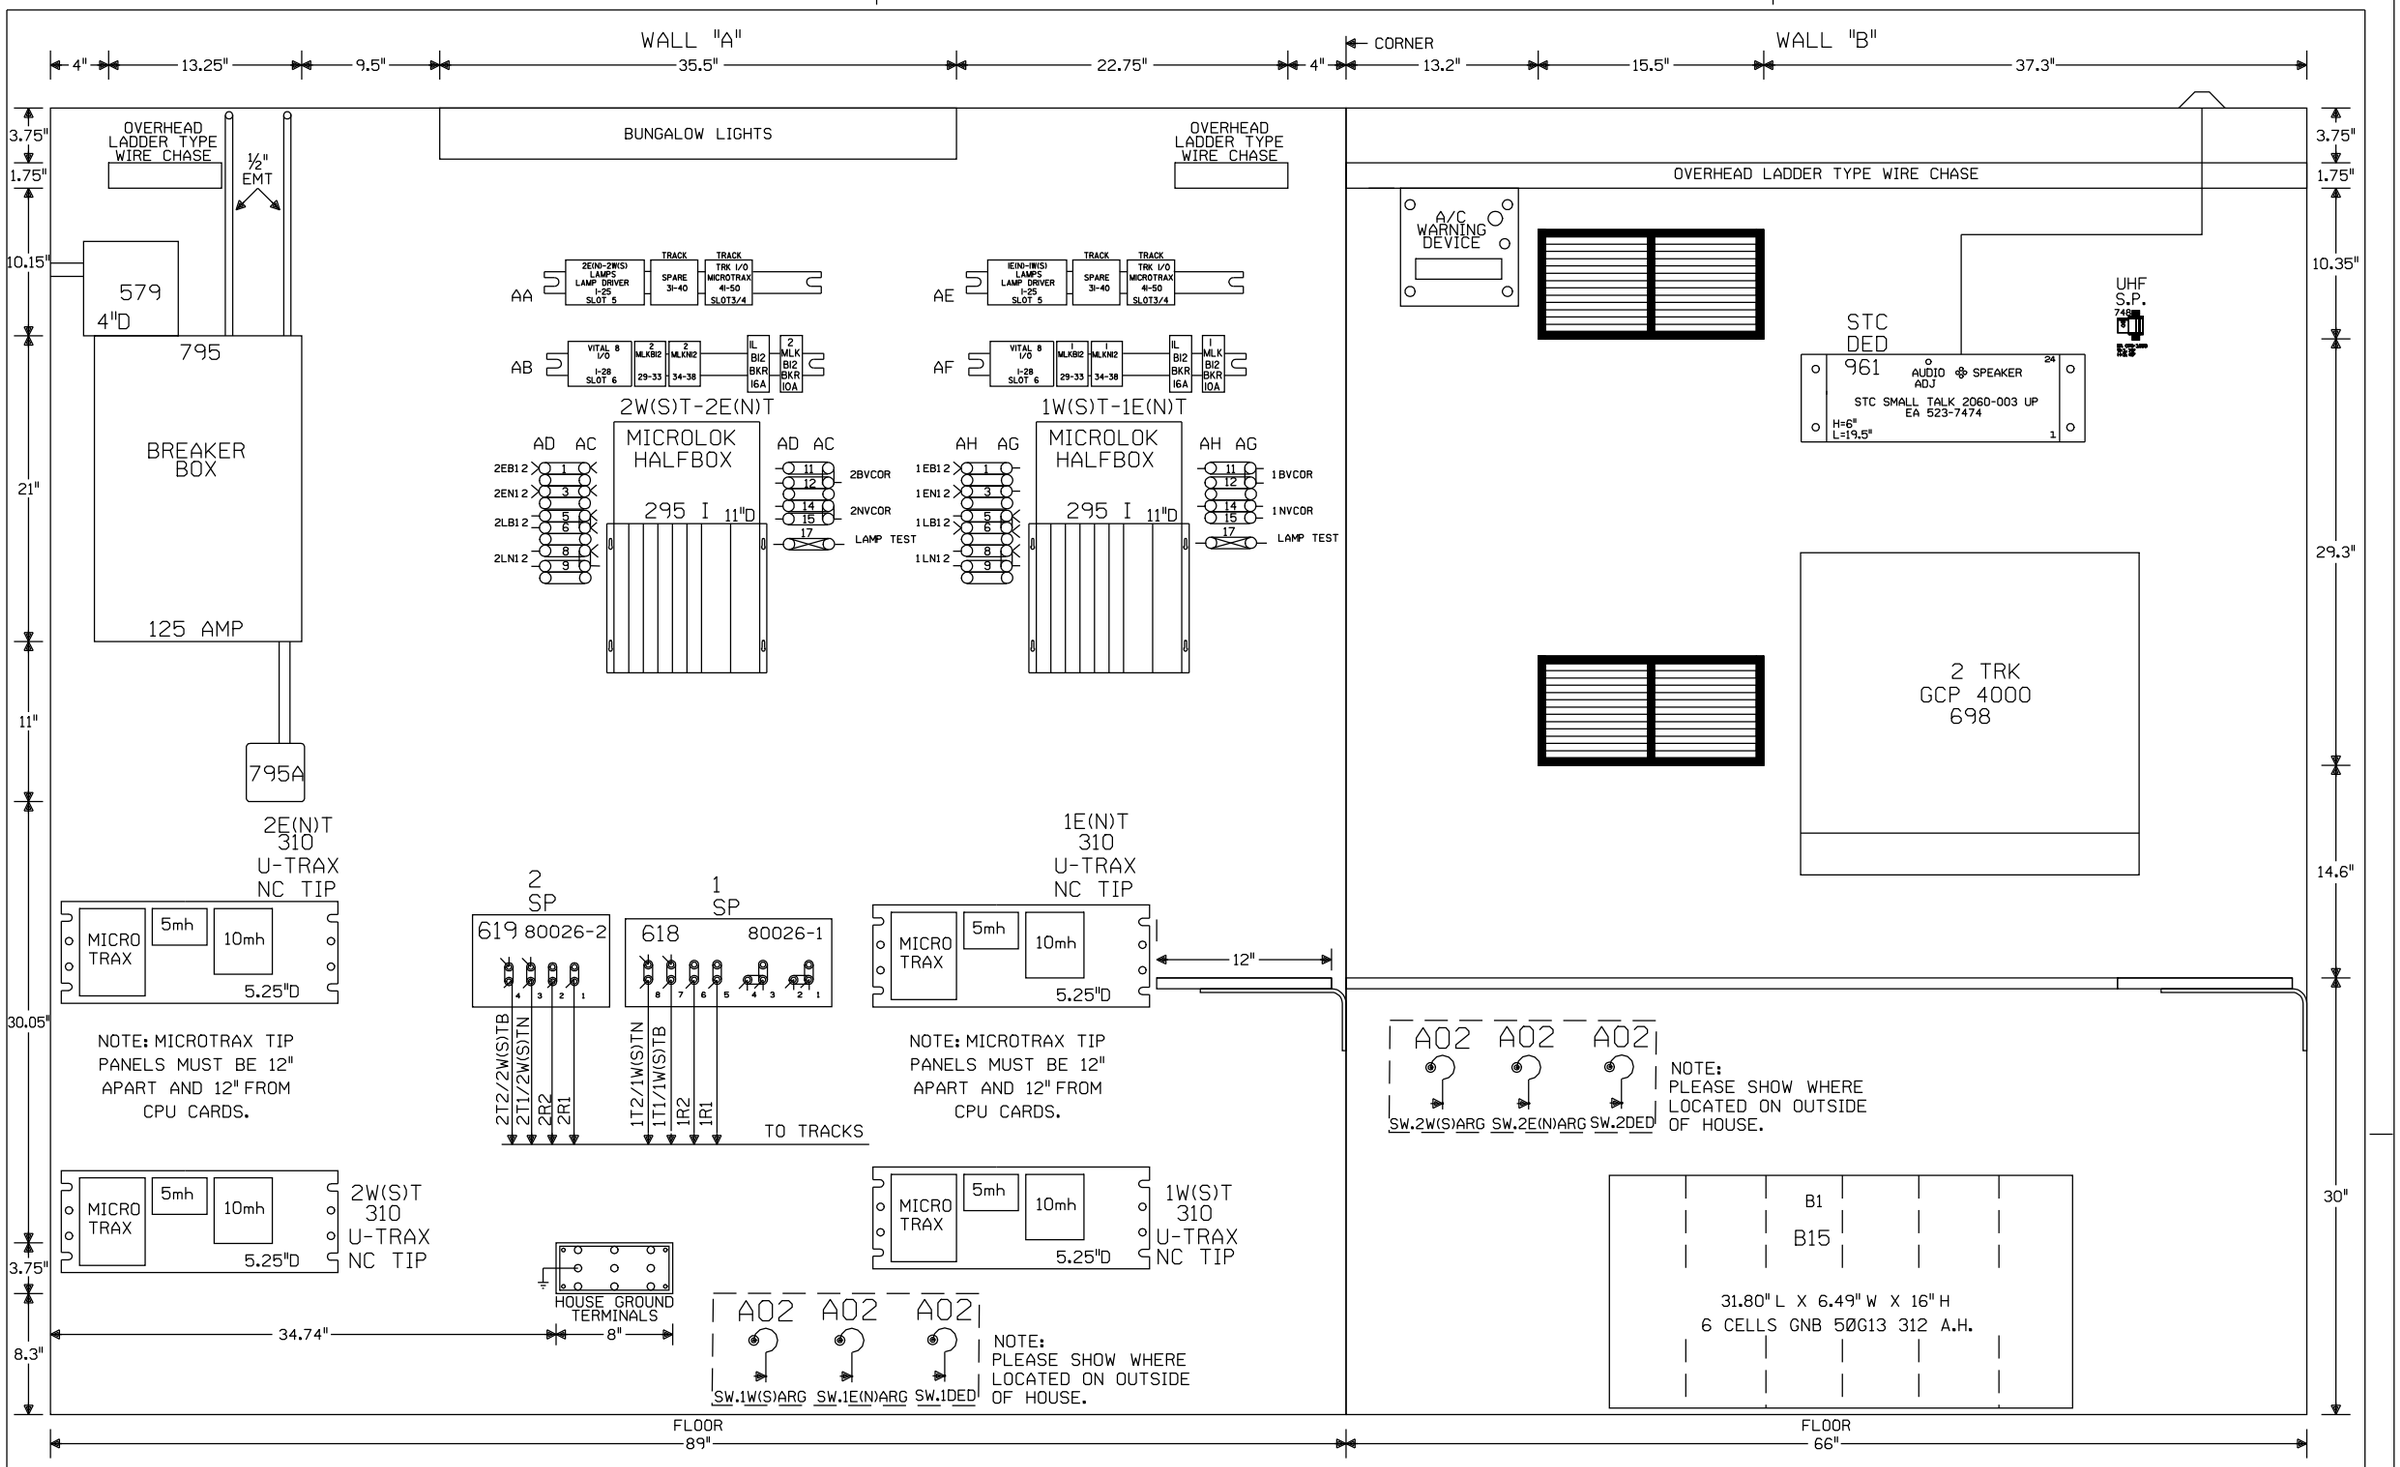

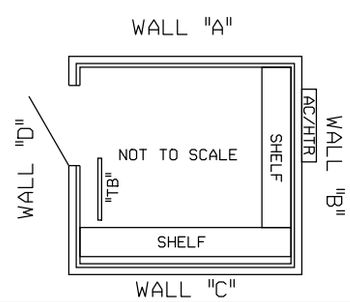

NOTE: ALL DIMENSIONS SHOWN ARE APPROXIMATE.

NEW SHEET

Designed: 01/23/12
TIER 2 PHASE 2
M.P. 216.08 TO M.P. 202.35
UPGRADE XINGS TO 4 QUAD WITH EGMS, VARIOUS CP'S
Rec#: WO#: 12774
IS: MWK/ /NST/MJF

CIRCUIT MODIFICATIONS ARE NOT TO BE MADE WITHOUT AUTHORITY FROM THE OFFICE OF SIGNAL DESIGN

Date:	01/23/12
Des:	NST
Chk:	MWK
AFE:	12774

UNION PACIFIC RAILROAD

TWO TRACK INTERMEDIATE
SPRINGFIELD SUBDIVISION

Office of Sr AVP Engineering - Signal/TCO Omaha, Nebraska

Sh.: 12

MP: 212.44

ID: CSL21244.12S

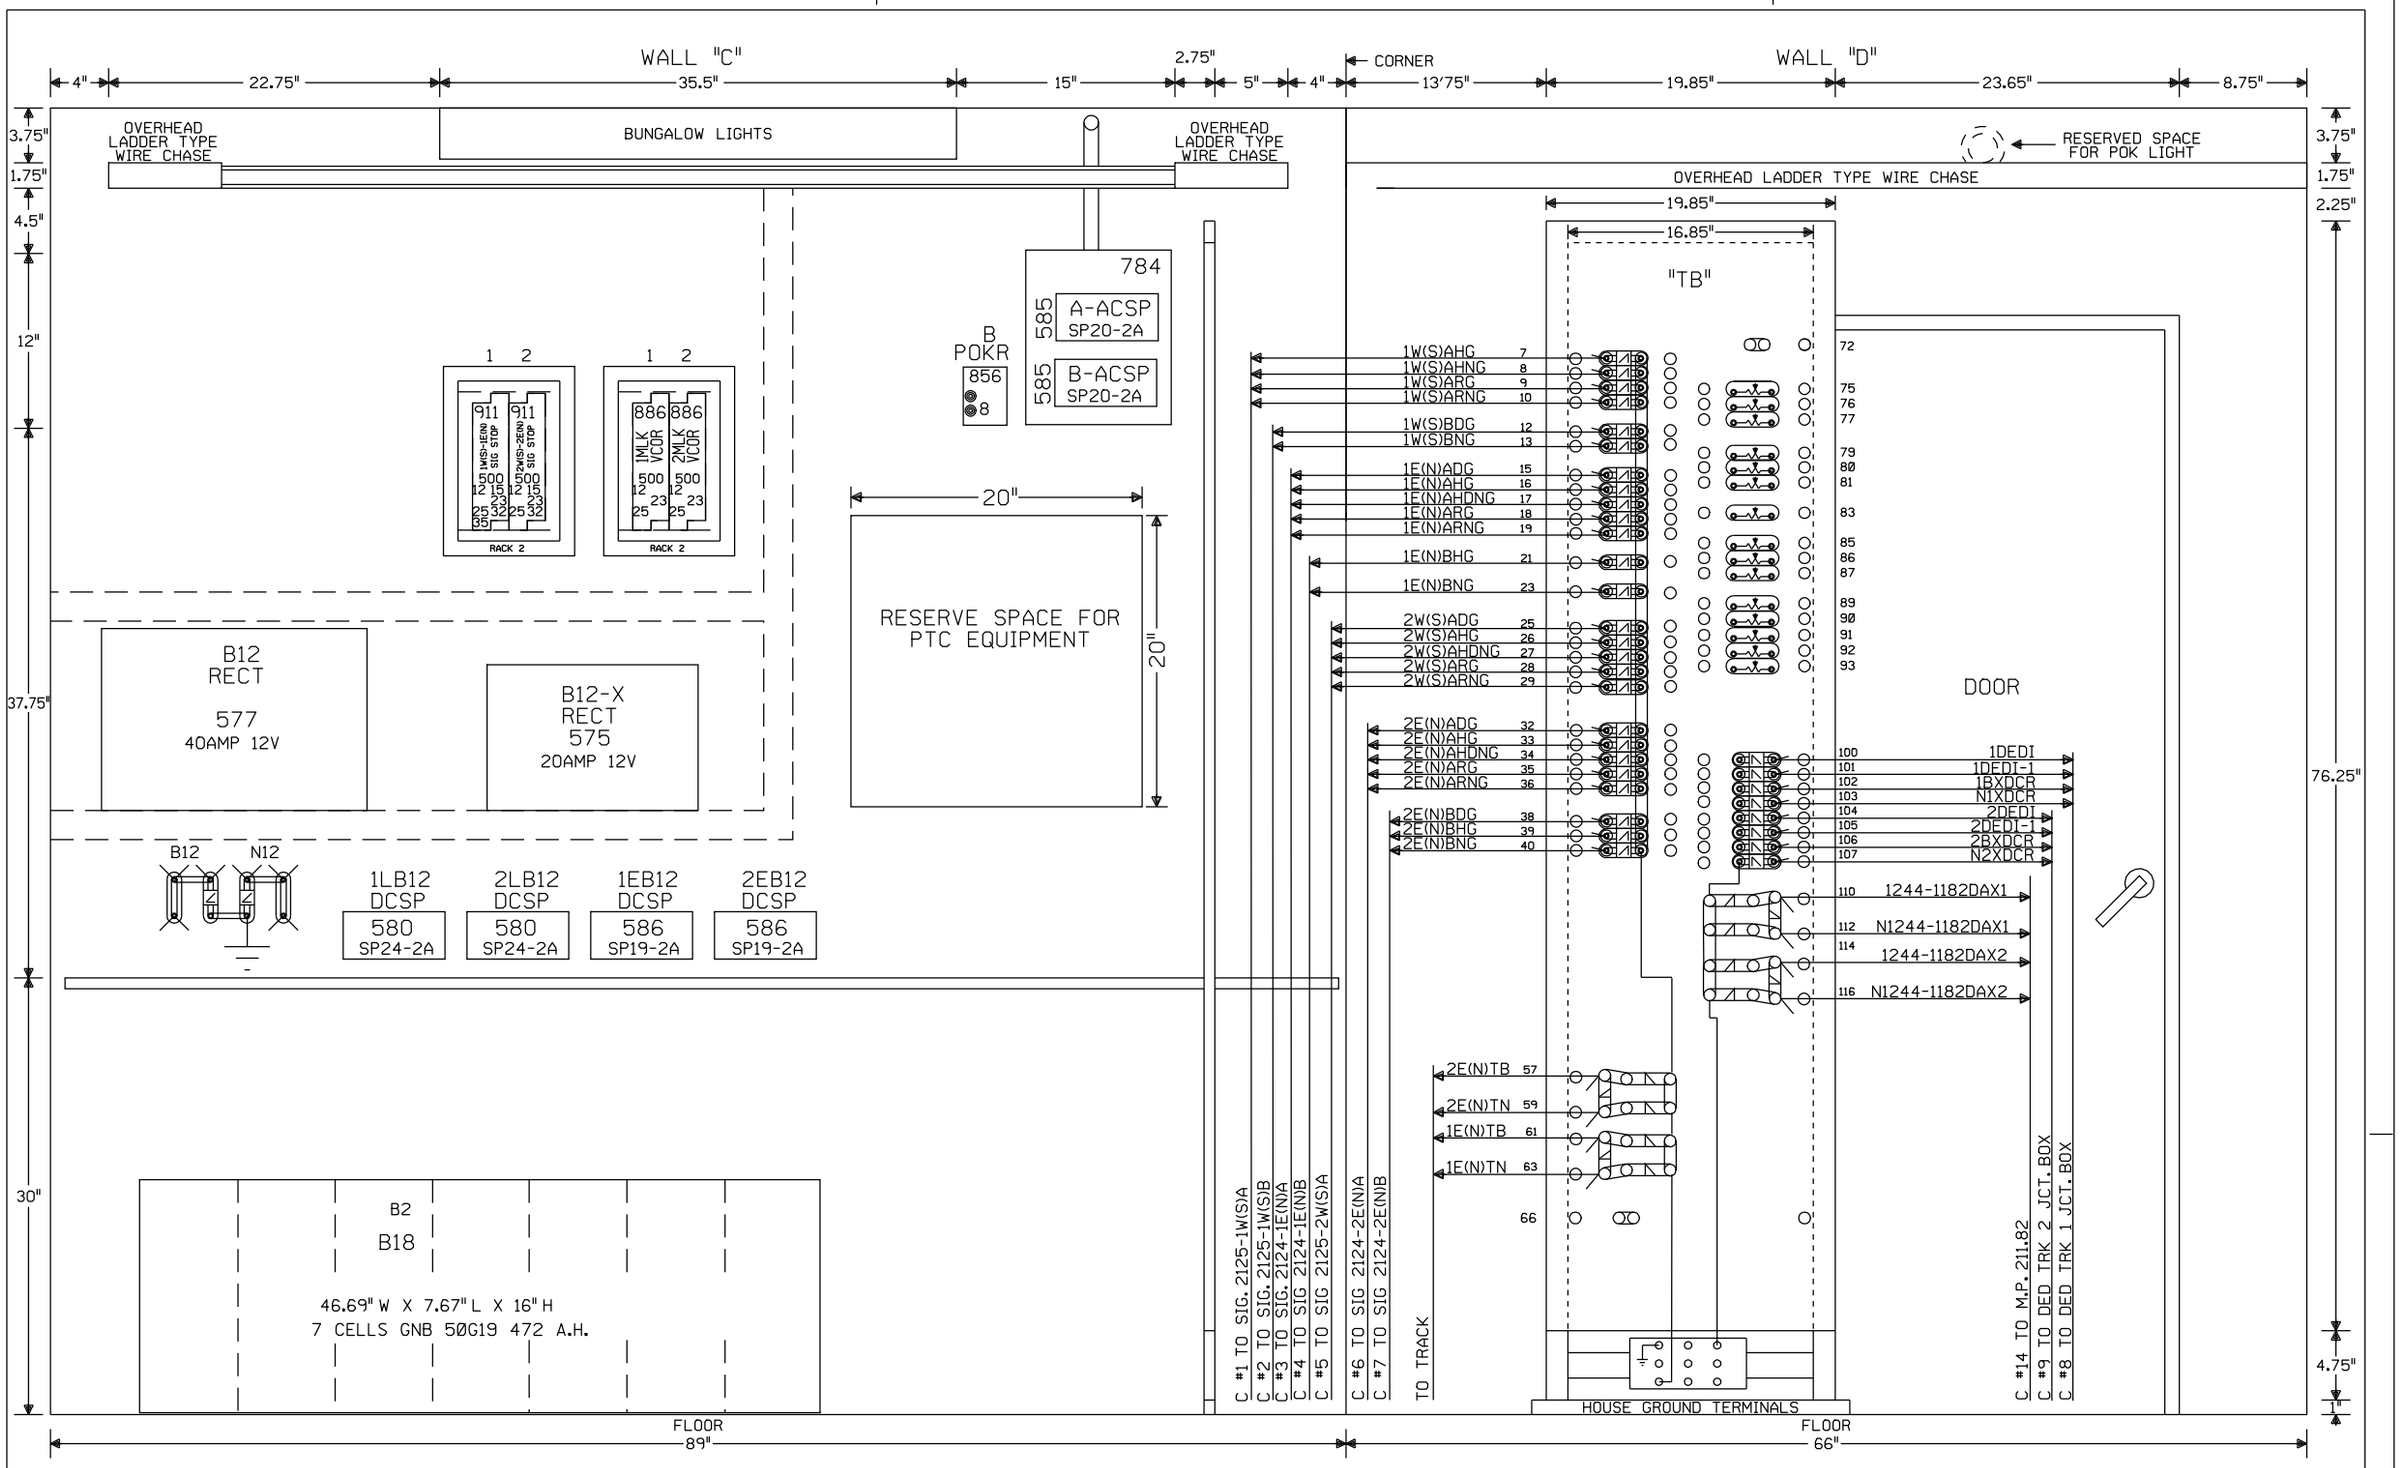

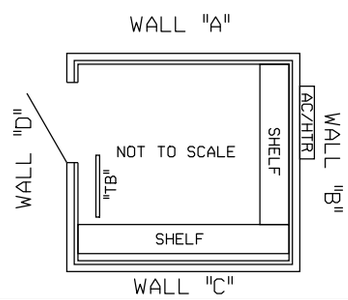

NOTE: ALL DIMENSIONS SHOWN ARE APPROXIMATE.

NEW SHEET

							Designed: 01/23/12 TIER 2 PHASE 2 M.P. 216.08 TO M.P. 202.35 UPGRADE XINGS TO 4 QUAD WITH EGMS, VARIOUS CP'S. Rec'd: WO#: 12774 IS: MWK/ / /NST/MJF	CIRCUIT MODIFICATIONS ARE NOT TO BE MADE WITHOUT AUTHORITY FROM THE OFFICE OF SIGNAL DESIGN	Date: 01/23/12	UNION PACIFIC RAILROAD	Sh.: 13
									Des: NST	TWO TRACK INTERMEDIATE SPRINGFIELD SUBDIVISION	
									Chk: MWK		MP: 212.44
									AFE: 12774	Office of Sr AVP Engineering - Signal/TCO Omaha, Nebraska	ID: CSL21244.13S

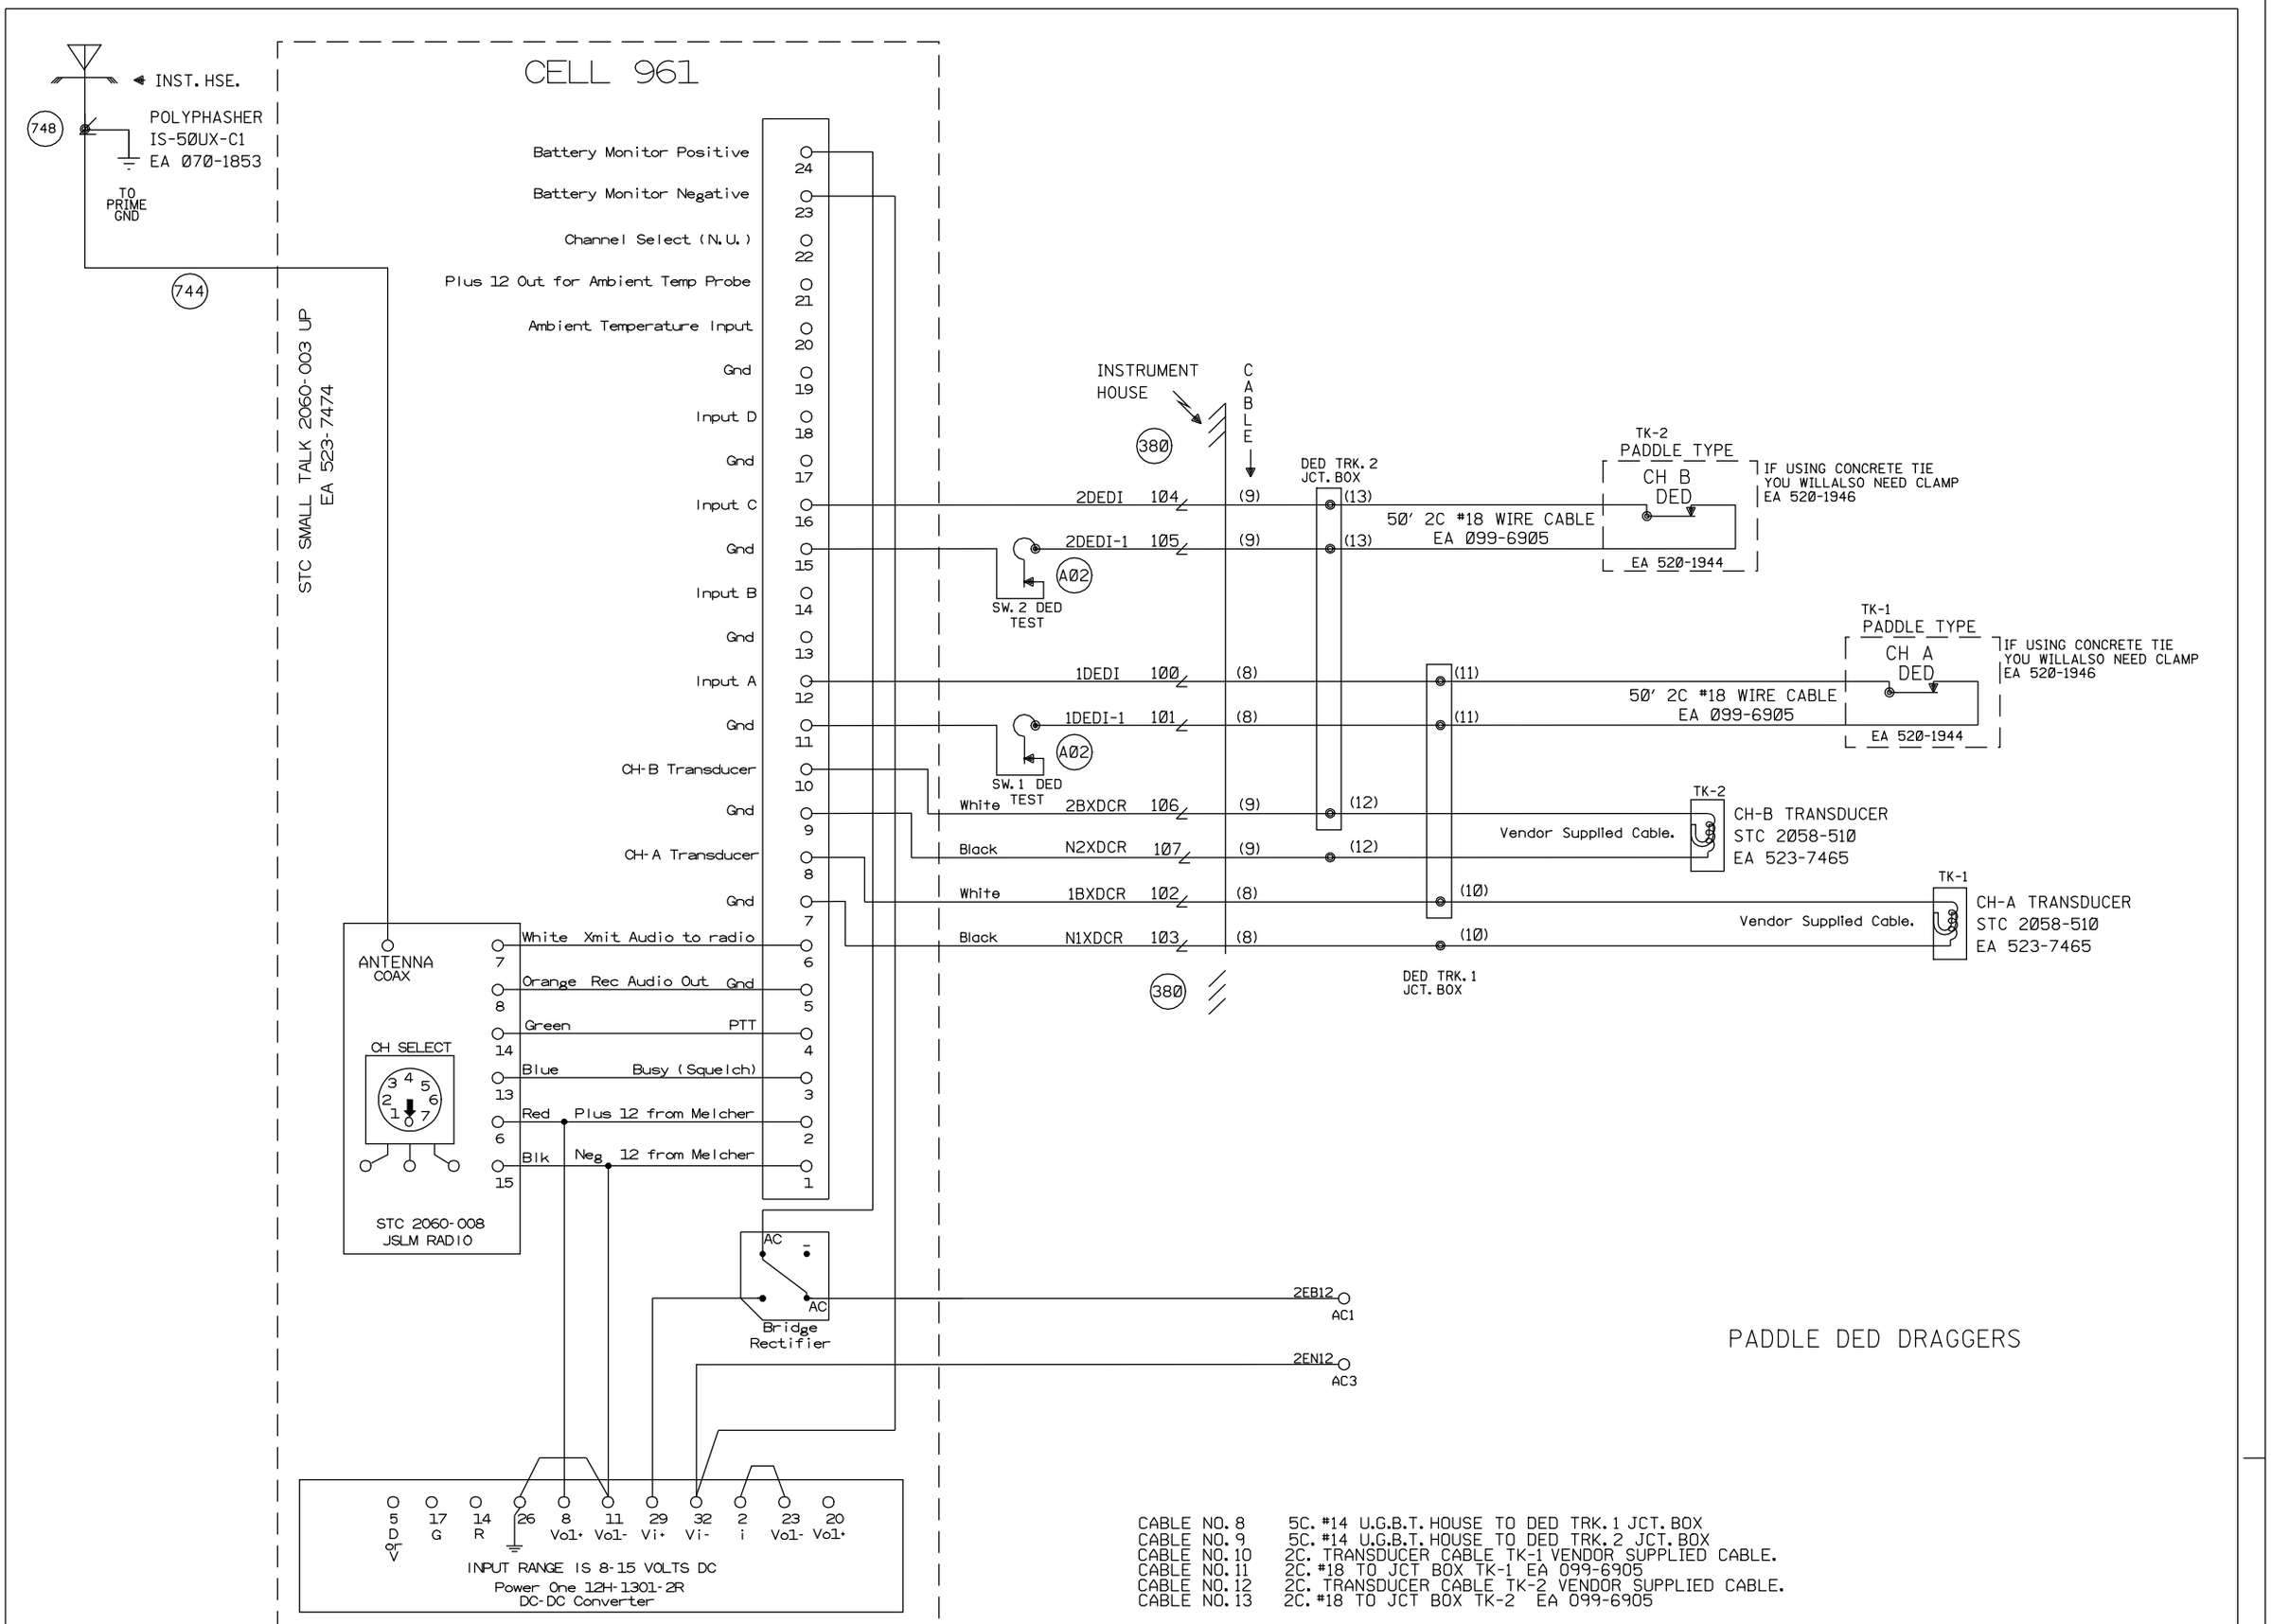

CABLE NO. 8 5C. #14 U.G.B.T. HOUSE TO DED TRK. 1 JCT. BOX
CABLE NO. 9 5C. #14 U.G.B.T. HOUSE TO DED TRK. 2 JCT. BOX
CABLE NO. 10 2C. TRANSDUCER CABLE TK-1 VENDOR SUPPLIED CABLE.
CABLE NO. 11 2C. #18 TO JCT BOX TK-1 EA 099-6905
CABLE NO. 12 2C. TRANSDUCER CABLE TK-2 VENDOR SUPPLIED CABLE.
CABLE NO. 13 2C. #18 TO JCT BOX TK-2 EA 099-6905

NEW SHEET

Designed: 01/23/12
TIER 2 PHASE 2
M.P. 216.08 TO
M.P. 202.35
UPGRADE XINGS TO
4 QUAD WITH EGMS,
VARIOUS CP'S
Rec#: WO#: 12774
IS: MWK/
/NST/MJF

MODIFICATION LEVEL	
Q. A. LAST LEVEL CHECKED	DD
LAST LEVEL MOD THIS TYPICAL	DP
LAST LEVEL BY DESIGNER	DU
CHANGED FROM TYPICAL?	Y

REV 02/26/07 2TE5INTC.2PD

CIRCUIT MODIFICATIONS ARE NOT TO BE MADE WITHOUT AUTHORITY FROM THE OFFICE OF SIGNAL DESIGN

Date: 01/23/12
Des: NST
Chk: MWK
AFE: 12774

UNION PACIFIC RAILROAD

TWO TRACK INTERMEDIATE
SPRINGFIELD SUBDIVISION

Office of Sr AVP Engineering - Signal/TCO Omaha, Nebraska

Sh.: 14
MP: 212.44
ID: CSL21244.14S