Docket No. 13-0657
ComEd Ex. 18.02

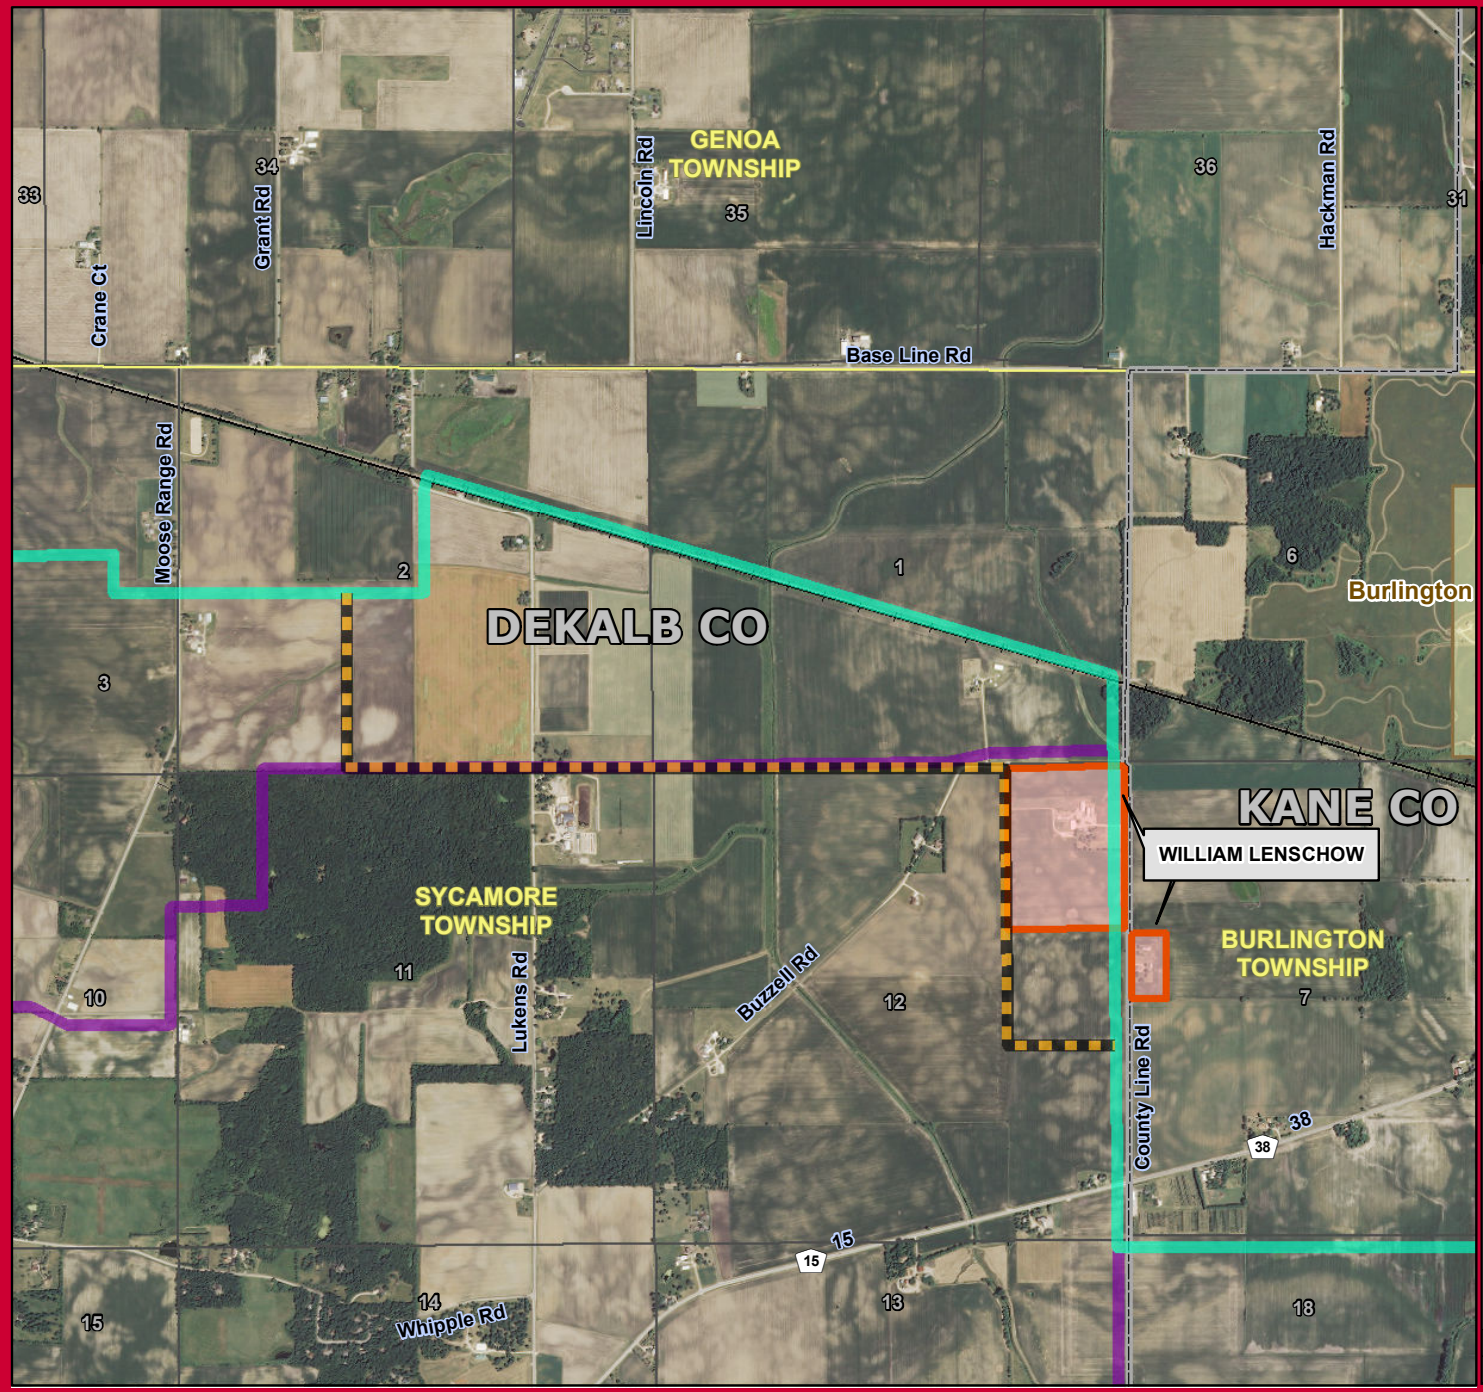

ComEd
An Exelon Company

Grand Prairie Gateway Project

ComEd Exhibit 18.02

Legend

- Proposed Primary Route
- Proposed Alternate Route
- SKP Group Property
- SKP Group Proposed Adjustment #1
- Existing Substation
- Project Study Area
- Section Boundary
- Township Boundary
- County Boundary
- Municipal Boundary
- Railroad

Existing Transmission Line

- 345 kV
- 138 kV

Roads

- Interstate
- US Highway
- State Highway

N
W E
S

1 in = 2,000 feet

0 500 1,000 2,000 3,000 Feet

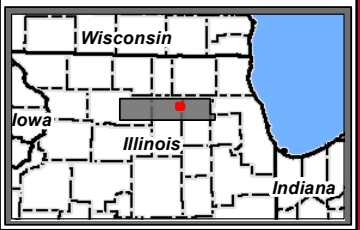

Drawn by: SJB

S:\Exelon\ComEd\ByronWayne\GIS\MXD\2014\02\Data Request\Dauphinais Route\MXDs

Date: 3/6/14