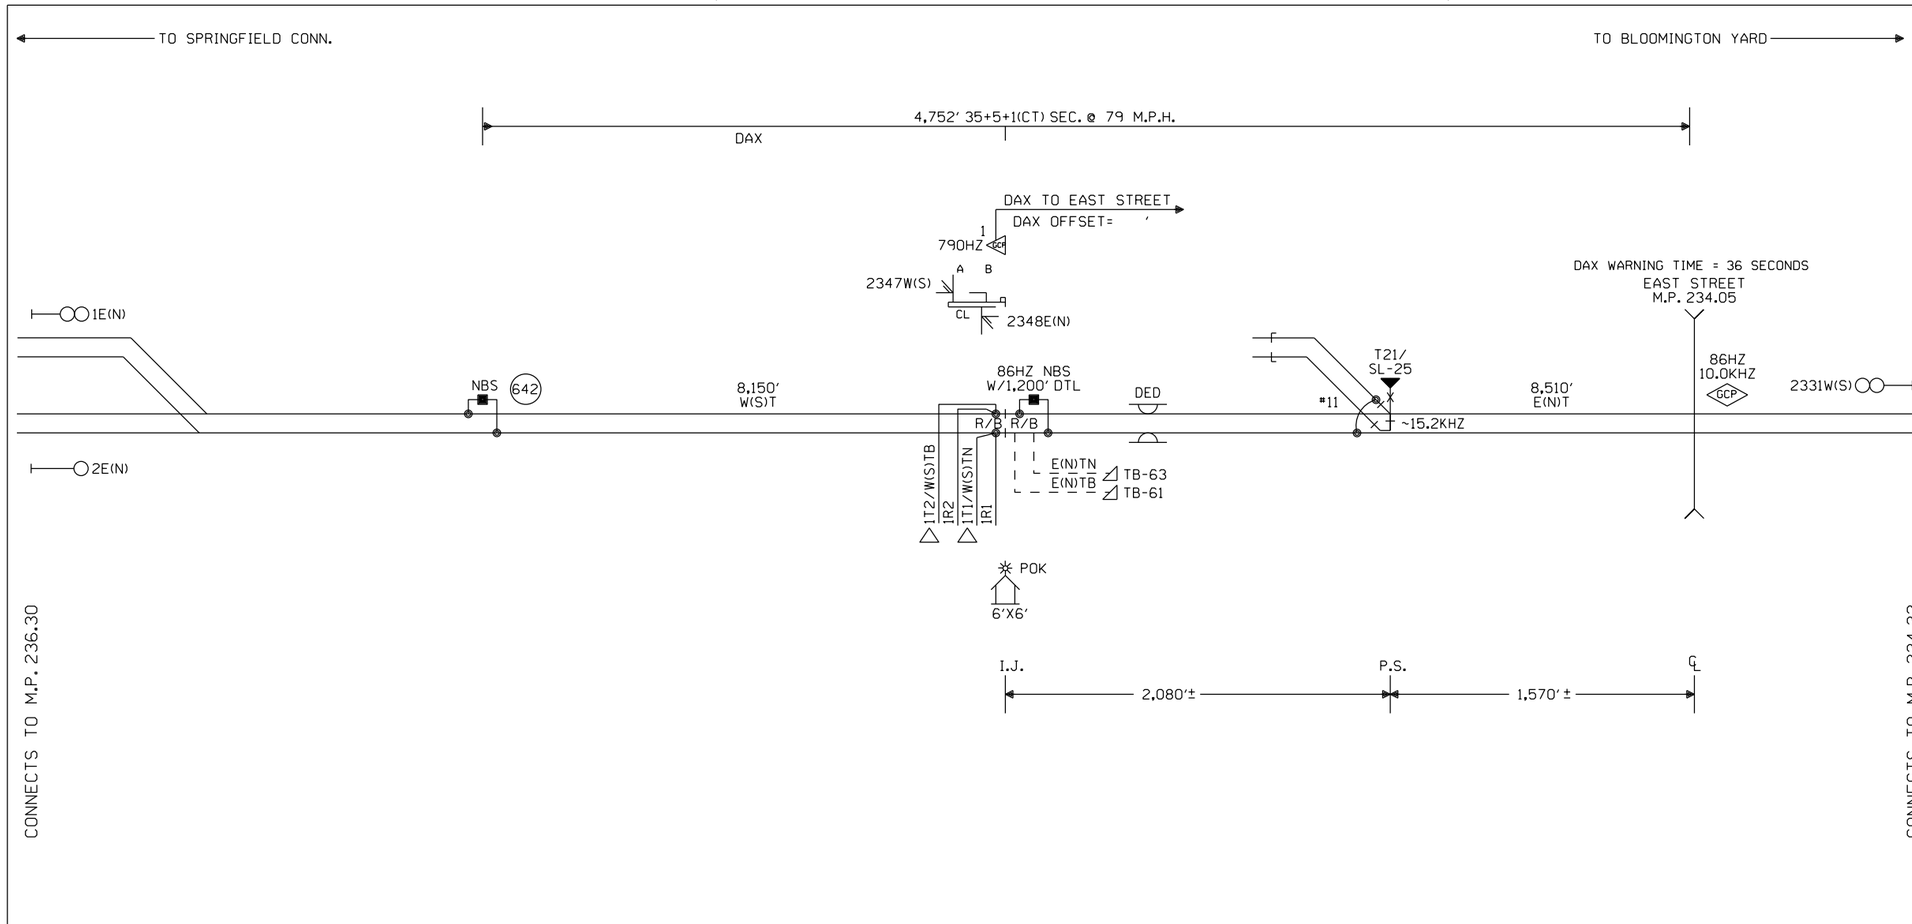

NOTES:

⊗ = TWISTED WIRES
ALL TRACK WIRES 2C. #6
INSULATED 1 TWIST PER FT.

TRANSMITTER AND RECEIVER LEADS
TO BE SEPARATED BY AT LEAST 12" IN TRENCH,
LENGTHS SHOULD NOT EXCEED MANUFACTURES
RECOMMENDATION.

ALL BUNGALOW WIRING TO BE #16 AWG FLEX
UNLESS OTHERWISE SPECIFIED EXCEPT ALL GROUND
WIRE TO BE #6 AWG FLEX OR LARGER.

REFER TO UP STANDARD DWG. FOR BUNGALOW
GROUNDING.

PORTABLE GENERATOR EXTENSION CORD
FOR 240V TO 240V IS PROVIDED AS WELL
AS A 120V TO 240V ADAPTER.

△ = ENSURE TRACK POLARITY IS
TRANSPOSED ACROSS ALL
INSULATED JOINTS.

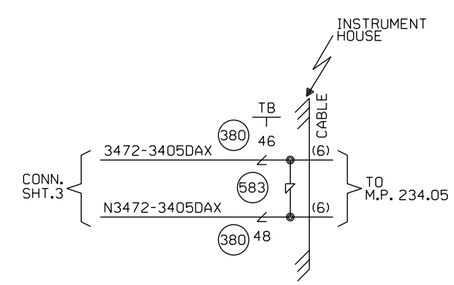

OFFSET DISTANCES TO
BE VERIFIED BY FIELD

W(S) ←—○—→ E(N)

CABLE TABULATION

CABLE #6 7C#14 U.G.B.T. HOUSE TO MP. 234.05

NEW SHEET

					Designed: 01/17/13 TIER IS PHASE 2 M.P. 231.69 TO M.P. 239.00 TO UPGRADE XING TO 4 QUAD WITH EGMS, VARIOUS CP'S Rec#: WO#: 22826 IS: NBT / / /NST/MJF	MODIFICATION LEVEL Q. A. LAST LEVEL CHECKED DU LAST LEVEL MOD THIS TYPICAL DU LAST LEVEL BY DESIGNER DU CHANGED FROM TYPICAL? Y REV 01.24.11 4K REMOTE.1	CIRCUIT MODIFICATIONS ARE NOT TO BE MADE WITHOUT AUTHORITY FROM THE OFFICE OF SIGNAL DESIGN	Date: 01/17/13 Des: NST Chk: NBT AFE: 22826	UNION PACIFIC RAILROAD ONE TRACK INTERMEDIATE SPRINGFIELD SUBDIVISION Office of AVP Engineering - Signal Omaha, Nebraska	Sh.: 1 MP: 234.72 ID: CSL23472.1X

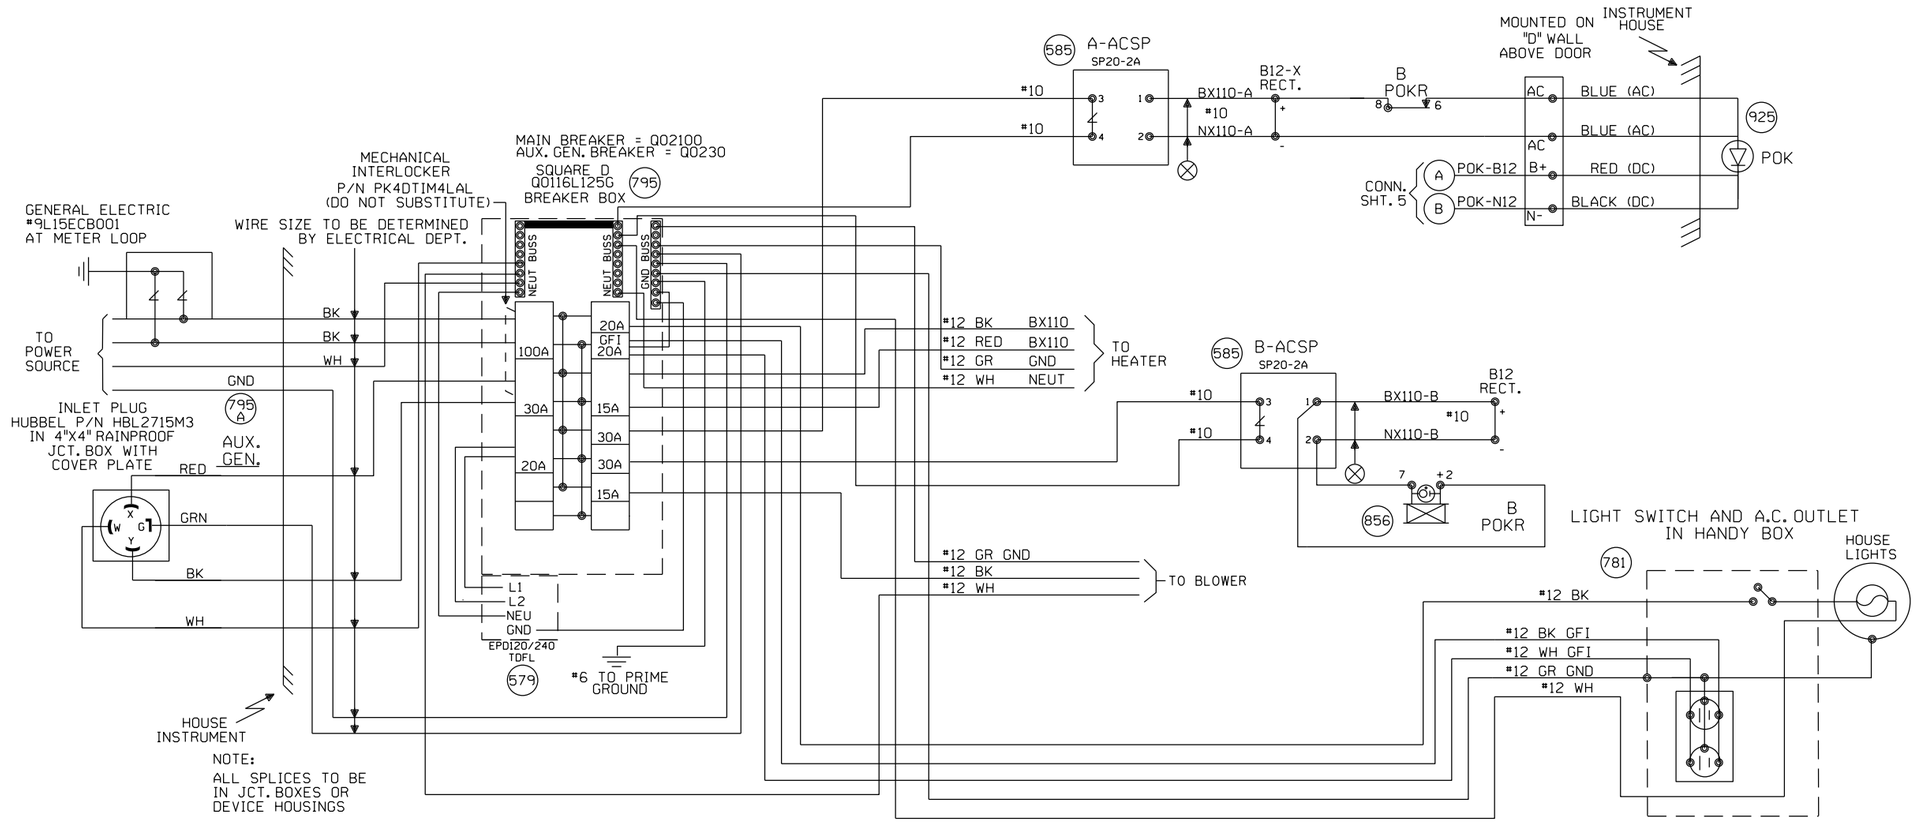

NOTE:
ALL SPLICES TO BE IN JCT. BOXES OR DEVICE HOUSINGS

NEW SHEET

Designed: 01/17/13
TIER IS PHASE 2 M.P. 231.69 TO M.P. 239.00 TO UPGRADE XING TO 4 QUAD WITH EGMS, VARIOUS CP'S
Rec'd: WO#: 22826
IS: NBT / / NST/MJF

MODIFICATION LEVEL	
O. A. LAST LEVEL CHECKED	DU
LAST LEVEL MOD THIS TYPICAL	DU
LAST LEVEL BY DESIGNER	DU
CHANGED FROM TYPICAL?	Y

REV 01.24.11 4K SEARAC.2

CIRCUIT MODIFICATIONS ARE NOT TO BE MADE WITHOUT AUTHORITY FROM THE OFFICE OF SIGNAL DESIGN

Date: 01/17/13
Des: NST
Chk: NBT
AFE: 22826

UNION PACIFIC RAILROAD

ONE TRACK INTERMEDIATE
SPRINGFIELD SUBDIVISION

Office of AVP Engineering - Signal Omaha, Nebraska

Sh.: 2
MP: 234.72
ID: CSL23472.2X

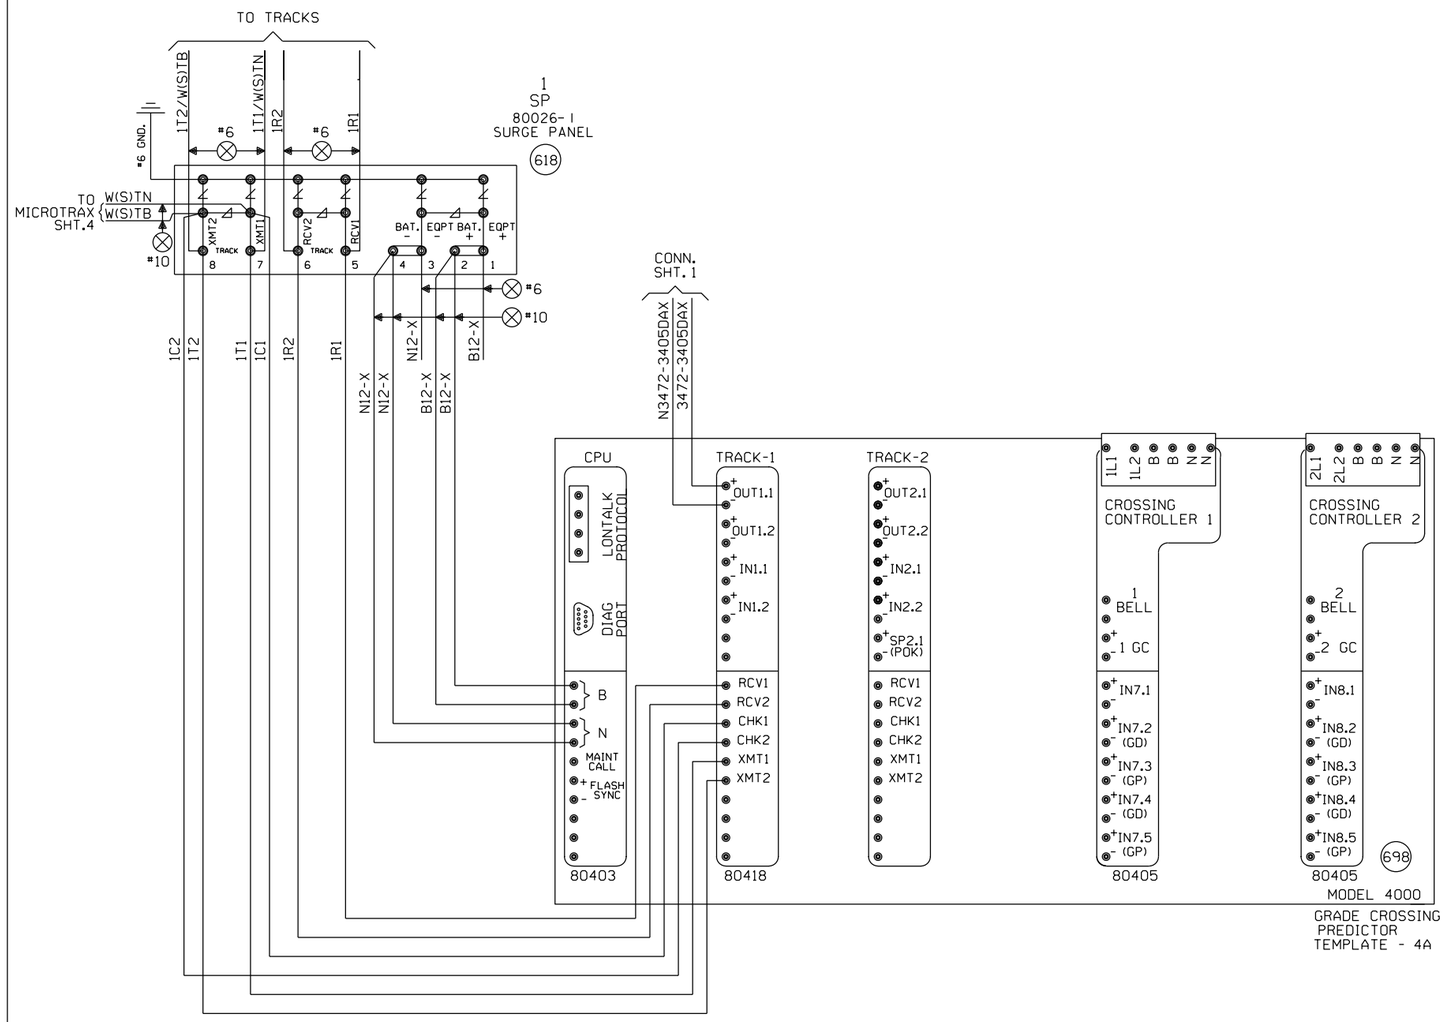

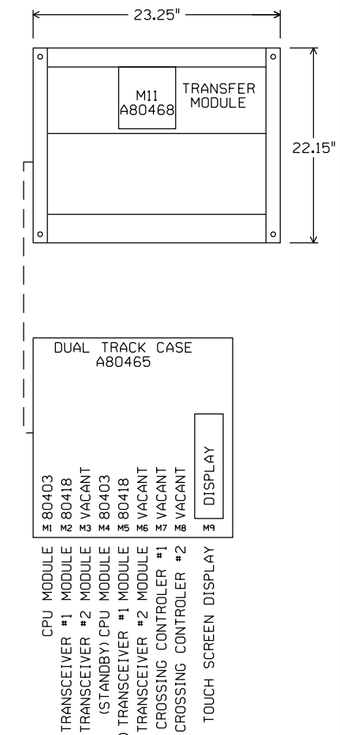

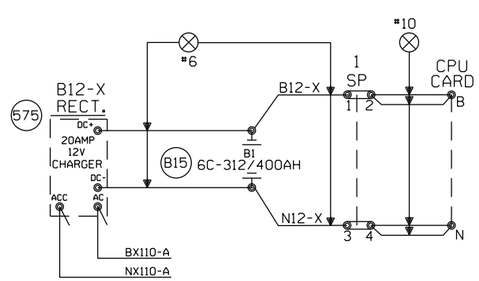

"Mf" FREQUENCY (HZ)	MAXIMUM TRANSMIT WIRE LENGTH (FEET)
86	100
114	125
156	150
211	200
285-970	250

NOTE:
EACH TRANSMITTER TO RAIL WIRE FROM XMT1 AND XMT2 MUST NOT EXCEED THE MAXIMUM LENGTH SPECIFIED IN THE TABLE SHOWN. THE RECEIVER WIRE LENGTH IS NOT CRITICAL. DOES NOT APPLY TO 6 TRACK WIRE APPLICATION.

NEW SHEET

Designed: 01/17/13
TIER IS PHASE 2 M.P. 231.69 TO M.P. 239.00 TO UPGRADE XING TO 4 QUAD WITH EGMS, VARIOUS CP'S
Rec'd: WO#: 22826
IS: NBT / / NST/MJF

MODIFICATION LEVEL	
O. A. LAST LEVEL CHECKED	DU
LAST LEVEL MOD THIS TYPICAL	DU
LAST LEVEL BY DESIGNER	DU
CHANGED FROM TYPICAL?	Y

REV 01.24.11 4K 2TKGF.3

CIRCUIT MODIFICATIONS ARE NOT TO BE MADE WITHOUT AUTHORITY FROM THE OFFICE OF SIGNAL DESIGN

Date: 01/17/13
Des: NST
Chk: NBT
AFE: 22826

UNION PACIFIC RAILROAD

ONE TRACK INTERMEDIATE
SPRINGFIELD SUBDIVISION

Office of AVP Engineering - Signal Omaha, Nebraska

Sh.: 3
MP: 234.72
ID: CSL23472.3X

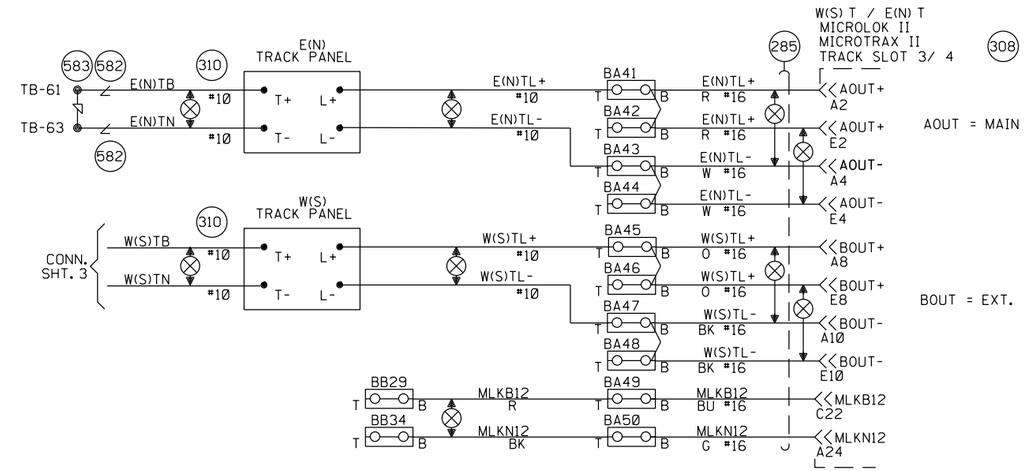

NOTES:

⊘ = OBSERVE CORRECT POLARITY. EQUIPMENT WILL BE DAMAGED IF CONNECTIONS ARE REVERSED

⧖ = TEST TERMINALS MUST BE INSTALLED ON ALL WIRING CONNECTED TO EXTERNAL CABLES (EXCEPT TRACK AND A.C. POWER WIRES).

SHOW ACTUAL DED INSTALLED LOCATION ON DRAWING.

ENSURE TRACK POLARITY IS TRANSPOSED ACROSS ALL INSULATED JOINTS.

NEW SHEET

Designed: 01/17/13
TIER IS PHASE 2 M.P. 231.69 TO M.P. 239.00 TO UPGRADE XING TO 4 QUAD WITH EGMS, VARIOUS CP'S
Rec'd: WO#:22826
IS: NBT/ /NST/MJF

MODIFICATION LEVEL	
D. A. LAST LEVEL CHECKED	DU
LAST LEVEL MOD THIS TYPICAL	DU
LAST LEVEL BY DESIGNER	DU
CHANGED FROM TYPICAL?	Y
REV 10/3/13 ITMLHBINT.IS.DGN	

CIRCUIT MODIFICATIONS ARE NOT TO BE MADE WITHOUT AUTHORITY FROM THE OFFICE OF SIGNAL DESIGN

Date: 01/17/13
Des: NST
Chk: NBT
AFE: 22826

UNION PACIFIC RAILROAD

ONE TRACK INTERMEDIATE
SPRINGFIELD SUBDIVISION

Office of AVP Engineering - Signal Omaha, Nebraska

Sh.: 4
MP: 234.72
ID: CSL23472.4S

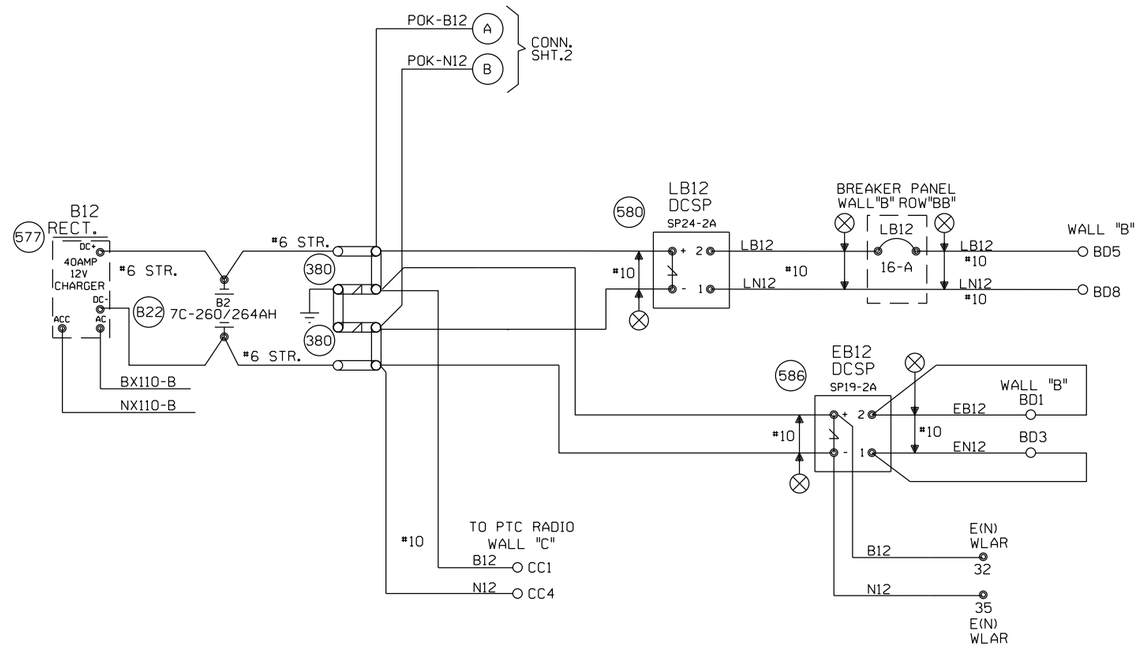

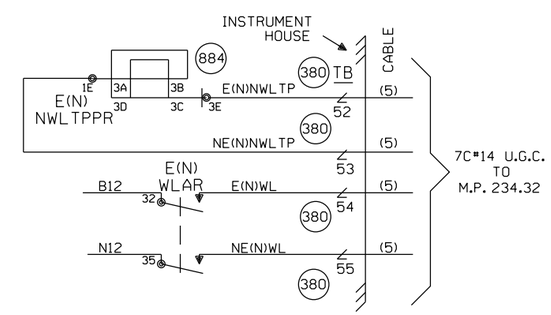

CABLE TABULATION

CABLE NO.1-5C.NO.6 HSE. TO SIGNAL W(S)A
CABLE NO.2-5C.NO.6 HSE. TO SIGNAL E(N)A
CABLE NO.3-5C.NO.6 HSE. TO SIGNAL W(S)B

CABLE NO.5-7C.NO.14 HSE. TO M.P. 234.32

NEW SHEET

Designed: 01/17/13
TIER IS PHASE 2 M.P. 231.69 TO M.P. 239.00 TO UPGRADE XING TO 4 QUAD WITH EGMS, VARIOUS CP'S
Rec#: WO#: 22826
IS: NBT / NST/MJF

MODIFICATION LEVEL	
Q.A. LAST LEVEL CHECKED	DU
LAST LEVEL MOD THIS TYPICAL	DU
LAST LEVEL BY DESIGNER	DU
CHANGED FROM TYPICAL?	Y

REV 10/3/13 ITMLHBINT.IAS.DGN

CIRCUIT MODIFICATIONS ARE NOT TO BE MADE WITHOUT AUTHORITY FROM THE OFFICE OF SIGNAL DESIGN

Date: 01/17/13
Des: NST
Chk: NBT
AFE: 22826

UNION PACIFIC RAILROAD

ONE TRACK INTERMEDIATE
SPRINGFIELD SUBDIVISION

Office of AVP Engineering - Signal Omaha, Nebraska

Sh.: 5
MP: 234.72
ID: CSL23472.5S

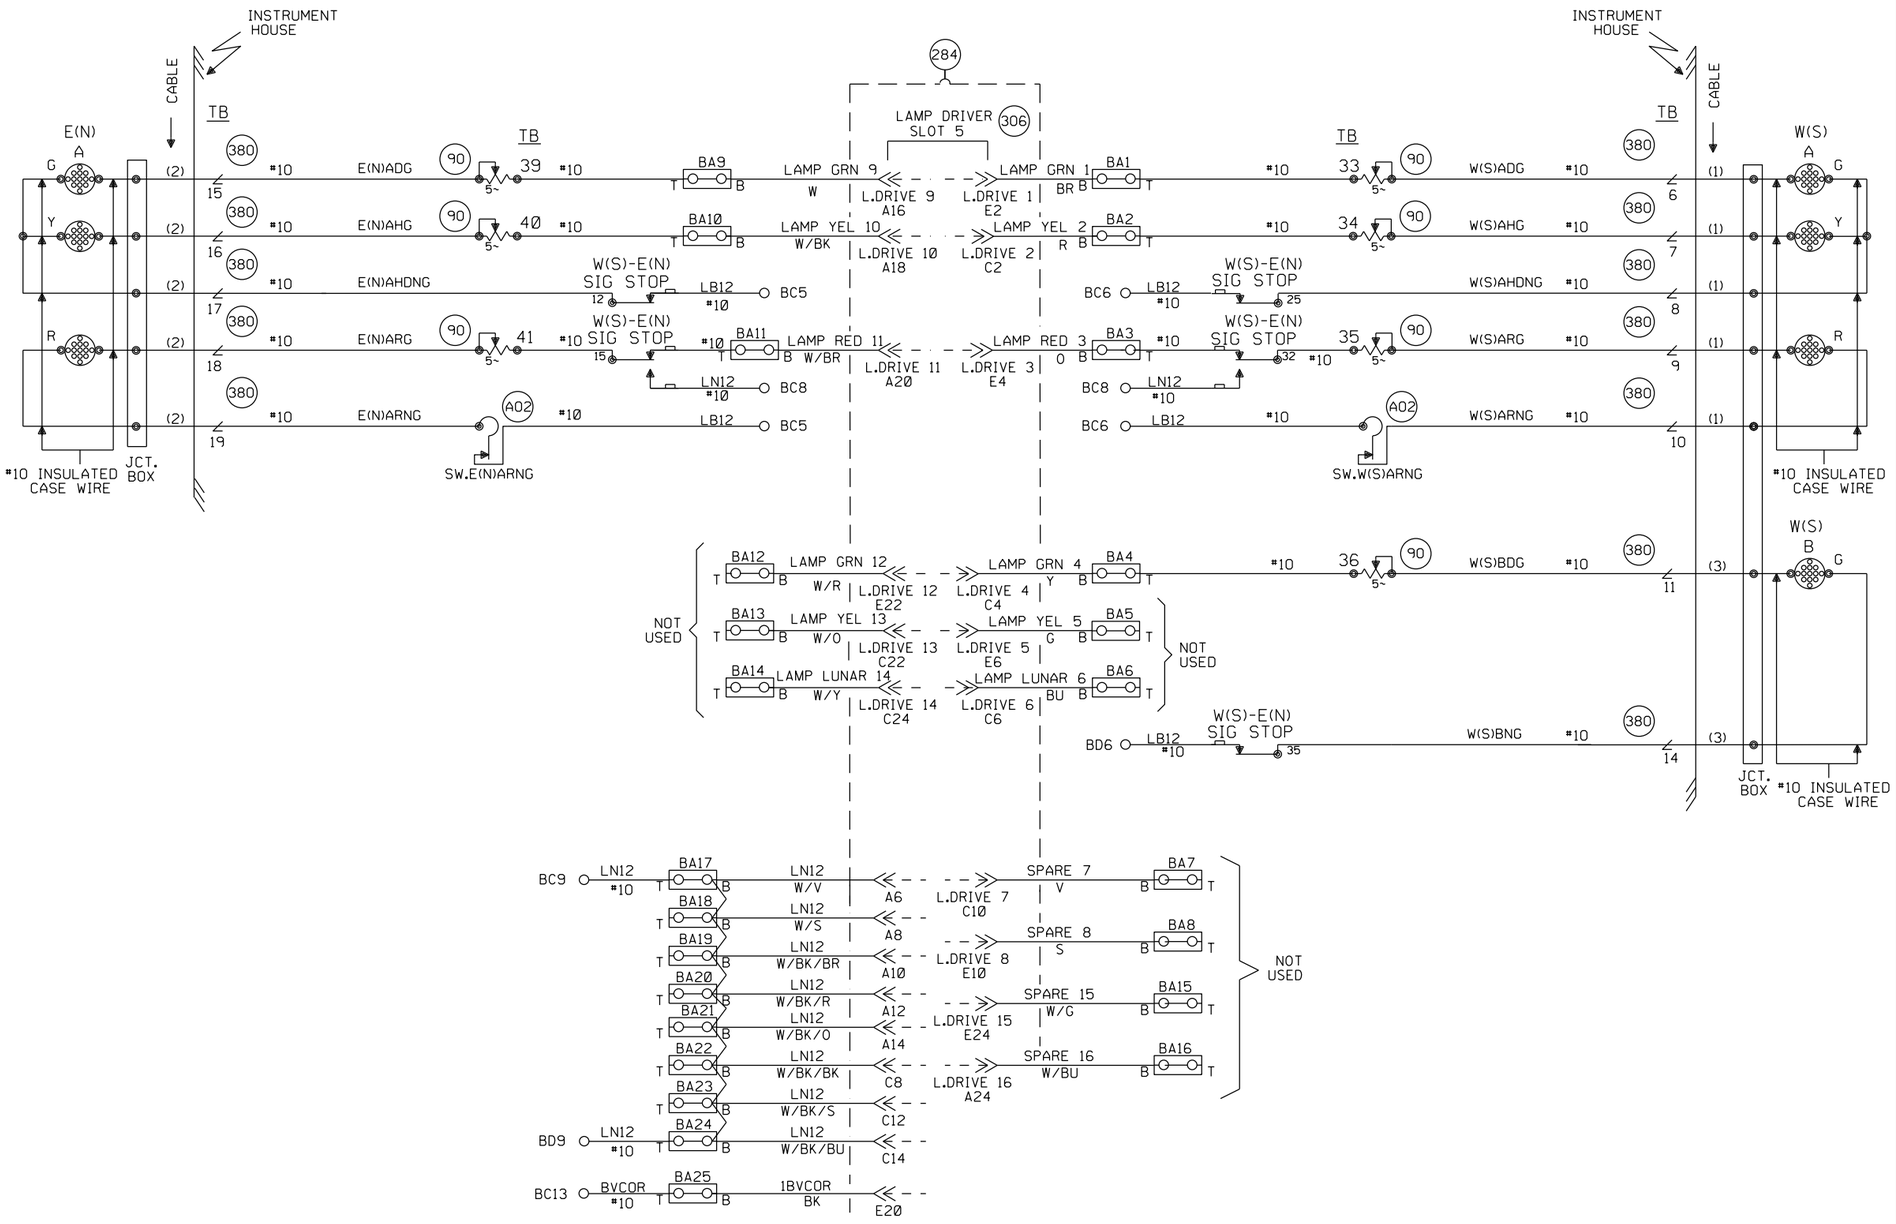

NEW SHEET

Designed: 01/17/13 TIER IS PHASE 2 M.P. 231.69 TO M.P. 239.00 TO UPGRADE XING TO 4 QUAD WITH EGMS, VARIOUS CP'S Rec#: WO#: 22826 IS: NBT / / NST/MJF	MODIFICATION LEVEL		CIRCUIT MODIFICATIONS ARE NOT TO BE MADE WITHOUT AUTHORITY FROM THE OFFICE OF SIGNAL DESIGN	Date: 01/17/13 Des: NST Chk: NBT AFE: 22826	UNION PACIFIC RAILROAD ONE TRACK INTERMEDIATE SPRINGFIELD SUBDIVISION Office of AVP Engineering - Signal Omaha, Nebraska	Sh.: 6 MP: 234.72 ID: CSL23472.6S
	Q.A. LAST LEVEL CHECKED	DU				
	LAST LEVEL MOD THIS TYPICAL	DU				
	LAST LEVEL BY DESIGNER	DU				
	CHANGED FROM TYPICAL?	Y				
	REV 10/3/13 1TMLHBINT.3S.DGN					

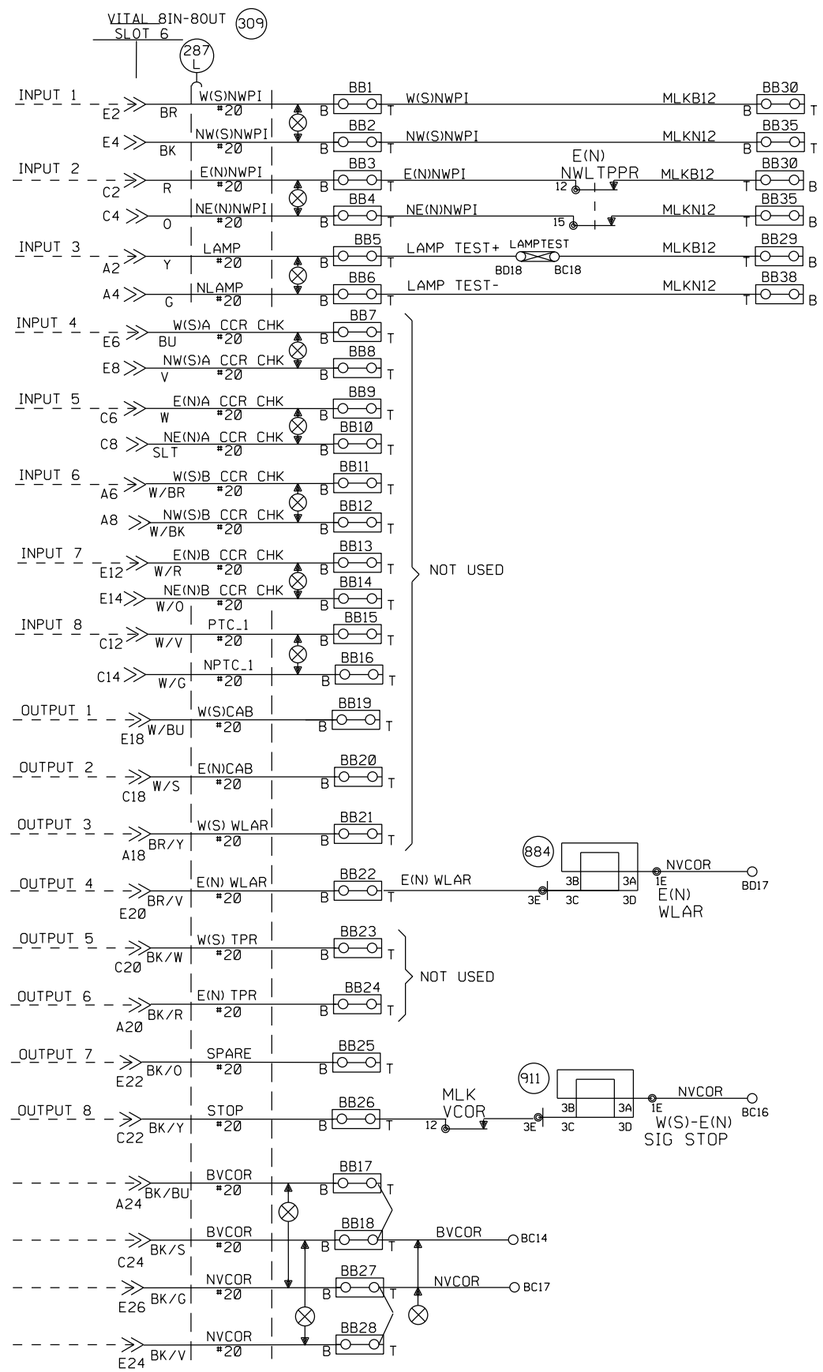

NEW SHEET

Designed: 01/17/13 TIER IS PHASE 2 M.P. 231.69 TO M.P. 239.00 TO UPGRADE XING TO 4 QUAD WITH EGMS, VARIOUS CP'S Rec#: WO#: 22826 IS: NBT / / NST/MJF	MODIFICATION LEVEL		CIRCUIT MODIFICATIONS ARE NOT TO BE MADE WITHOUT AUTHORITY FROM THE OFFICE OF SIGNAL DESIGN	Date: 01/17/13 Des: NST Chk: NBT AFE: 22826	UNION PACIFIC RAILROAD ONE TRACK INTERMEDIATE SPRINGFIELD SUBDIVISION Office of AVP Engineering - Signal Omaha, Nebraska	Sh.: 7 MP: 234.72 ID: CSL23472.7S
	Q.A. LAST LEVEL CHECKED	DU				
	LAST LEVEL MOD THIS TYPICAL	DU				
	LAST LEVEL BY DESIGNER	DU				
	CHANGED FROM TYPICAL?	Y				
	REV 10/3/13 1TMLHBINT.4.DGN					

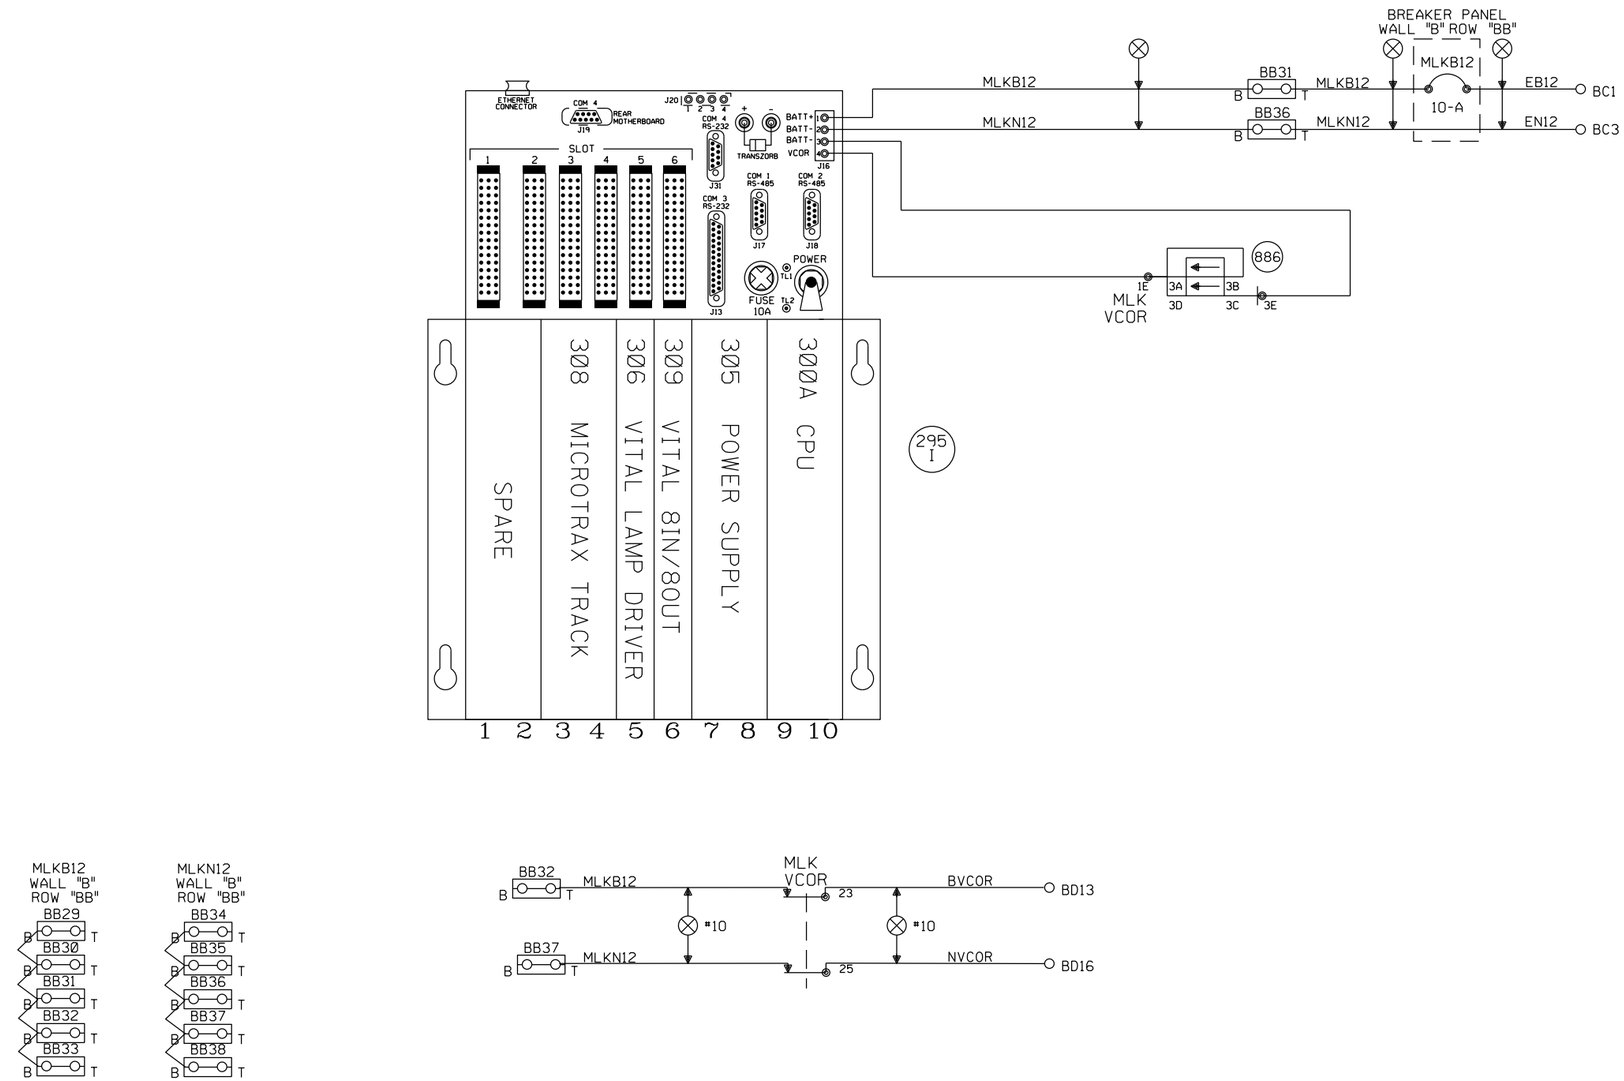

NEW SHEET

					Designed: 01/17/13 TIER IS PHASE 2 M.P. 231.69 TO M.P. 239.00 TO UPGRADE XING TO 4 QUAD WITH EGMS, VARIOUS CP'S Rec#: WO#: 22826 IS: NBT / / NST/MJF	MODIFICATION LEVEL		CIRCUIT MODIFICATIONS ARE NOT TO BE MADE WITHOUT AUTHORITY FROM THE OFFICE OF SIGNAL DESIGN	Date: 01/17/13 Des: NST Chk: NBT AFE: 22826	UNION PACIFIC RAILROAD ONE TRACK INTERMEDIATE SPRINGFIELD SUBDIVISION Office of AVP Engineering - Signal Omaha, Nebraska	Sh.: 8 MP: 234.72 ID: CSL23472.8S
						Q.A. LAST LEVEL CHECKED	DU				
						LAST LEVEL MOD THIS TYPICAL	DU				
						LAST LEVEL BY DESIGNER	DU				
						CHANGED FROM TYPICAL?	Y				
						REV 10/3/13 1TMLHBINT.4S.DGN					

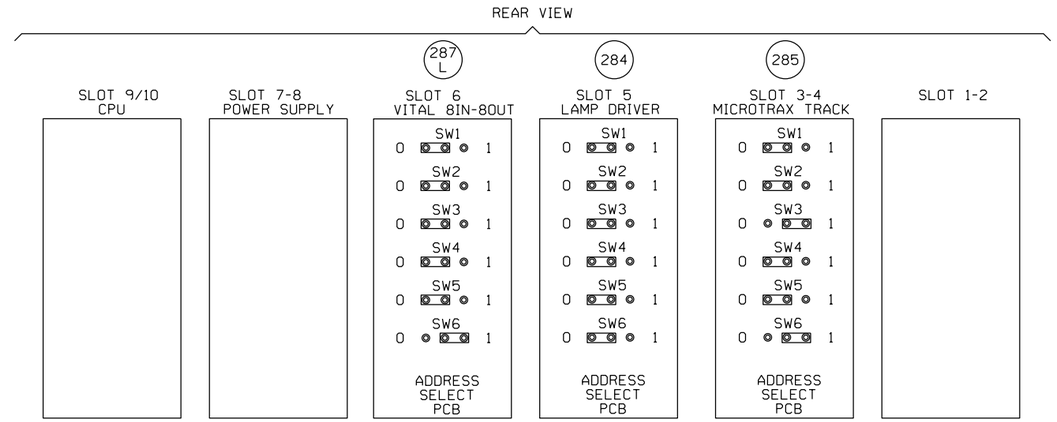

ML8UP5060 REV. N

IF BOX CHECKED SET APPROPRIATE PROG. ID

15 SEC SLOW PICK ET TO PREVENT JOINT HOP		USE WHEN INTERFACING MICRO-ECODE TO GETS ECODE
15 SEC SLOW PICK WT TO PREVENT JOINT HOP		USE WHEN INTERFACING MICRO-ECODE TO GETS ECODE
APPROACH TO #30 WEST?		(SET PROG ID 1)
APPROACH TO #30 EAST?		(SET PROG ID 2)
Y/G W/B SEND Y/FG EAST?	X	(SET PROG ID 3)
Y/G E/B SEND Y/FG WEST?		(SET PROG ID 5)
Y/G W/B SEND GREEN EAST?		(SET PROG ID 4)
Y/G E/B SEND GREEN WEST?		(SET PROG ID 6)
Y/FG W/B SEND GREEN EAST		(SET PROG ID 8)
Y/FG E/B SEND GREEN WEST		(SET PROG ID 9)
PROGRAM ID 1 (BINARY 1)		
PROGRAM ID 2 (BINARY 2)		
PROGRAM ID 3 (BINARY 4)	X	
PROGRAM ID 4 (BINARY 8)		
WEST TK UP SEND C5 EAST	X	
REC C5 W TK SEND C5 EAST		
EAST TK UP SEND C5 WEST		
REC C5 E TK SEND C5 WEST	X	
W(S) "B" HEAD FLASHING RED		(SET PROG ID 14)
W(S) "B" HEAD LUNAR		(SET PROG ID 15)
W(S) "B" HEAD YELLOW		(SET PROG ID 16)
W(S) "B" HEAD GREEN	X	(SET PROG ID 17)
E(N) "B" HEAD FLASHING RED		(SET PROG ID 18)
E(N) "B" HEAD LUNAR		(SET PROG ID 19)
E(N) "B" HEAD YELLOW		(SET PROG ID 20)
E(N) "B" HEAD GREEN		(SET PROG ID 21)
E(N) C5 APPLIT	X	(ENABLE APPLIT W(S) SIG W/LOSS OF C5)
W(S) C5 APPLIT	X	(ENABLE APPLIT E(N) SIG W/LOSS OF C5)

PLACE AN "X" IN THE BOX TO REPRESENT A SET STATE.

NOTE: FOR PTC COMPATIBLE CPU JUMPER SETTINGS REFER TO ANSALDO MANUAL 1D1.0028 PAGE 1-26 1-27 1-28 REV. 1 DATE 8/2009

FOR STANDARD CPU JUMPER SETTINGS REFER TO ANSALDO MANUAL SM-6800B PAGE 2-12, 2-13 REV.2.5 DATE 9/2000

NEW SHEET

Designed: 01/17/13
TIER IS PHASE 2 M.P. 231.69 TO M.P. 239.00 TO UPGRADE XING TO 4 QUAD WITH EGMS, VARIOUS CP'S
Rec#: WO#: 22826
IS: NBT / / NST/MJF

MODIFICATION LEVEL	
Q.A. LAST LEVEL CHECKED	DU
LAST LEVEL MOD THIS TYPICAL	DU
LAST LEVEL BY DESIGNER	DU
CHANGED FROM TYPICAL?	Y

REV 10/3/13 1TMLHBINT.5S.DGN

CIRCUIT MODIFICATIONS ARE NOT TO BE MADE WITHOUT AUTHORITY FROM THE OFFICE OF SIGNAL DESIGN

Date: 01/17/13
Des: NST
Chk: NBT
AFE: 22826

UNION PACIFIC RAILROAD

ONE TRACK INTERMEDIATE SPRINGFIELD SUBDIVISION

Office of AVP Engineering - Signal Omaha, Nebraska

Sh.: 9
MP: 234.72
ID: CSL23472.9S

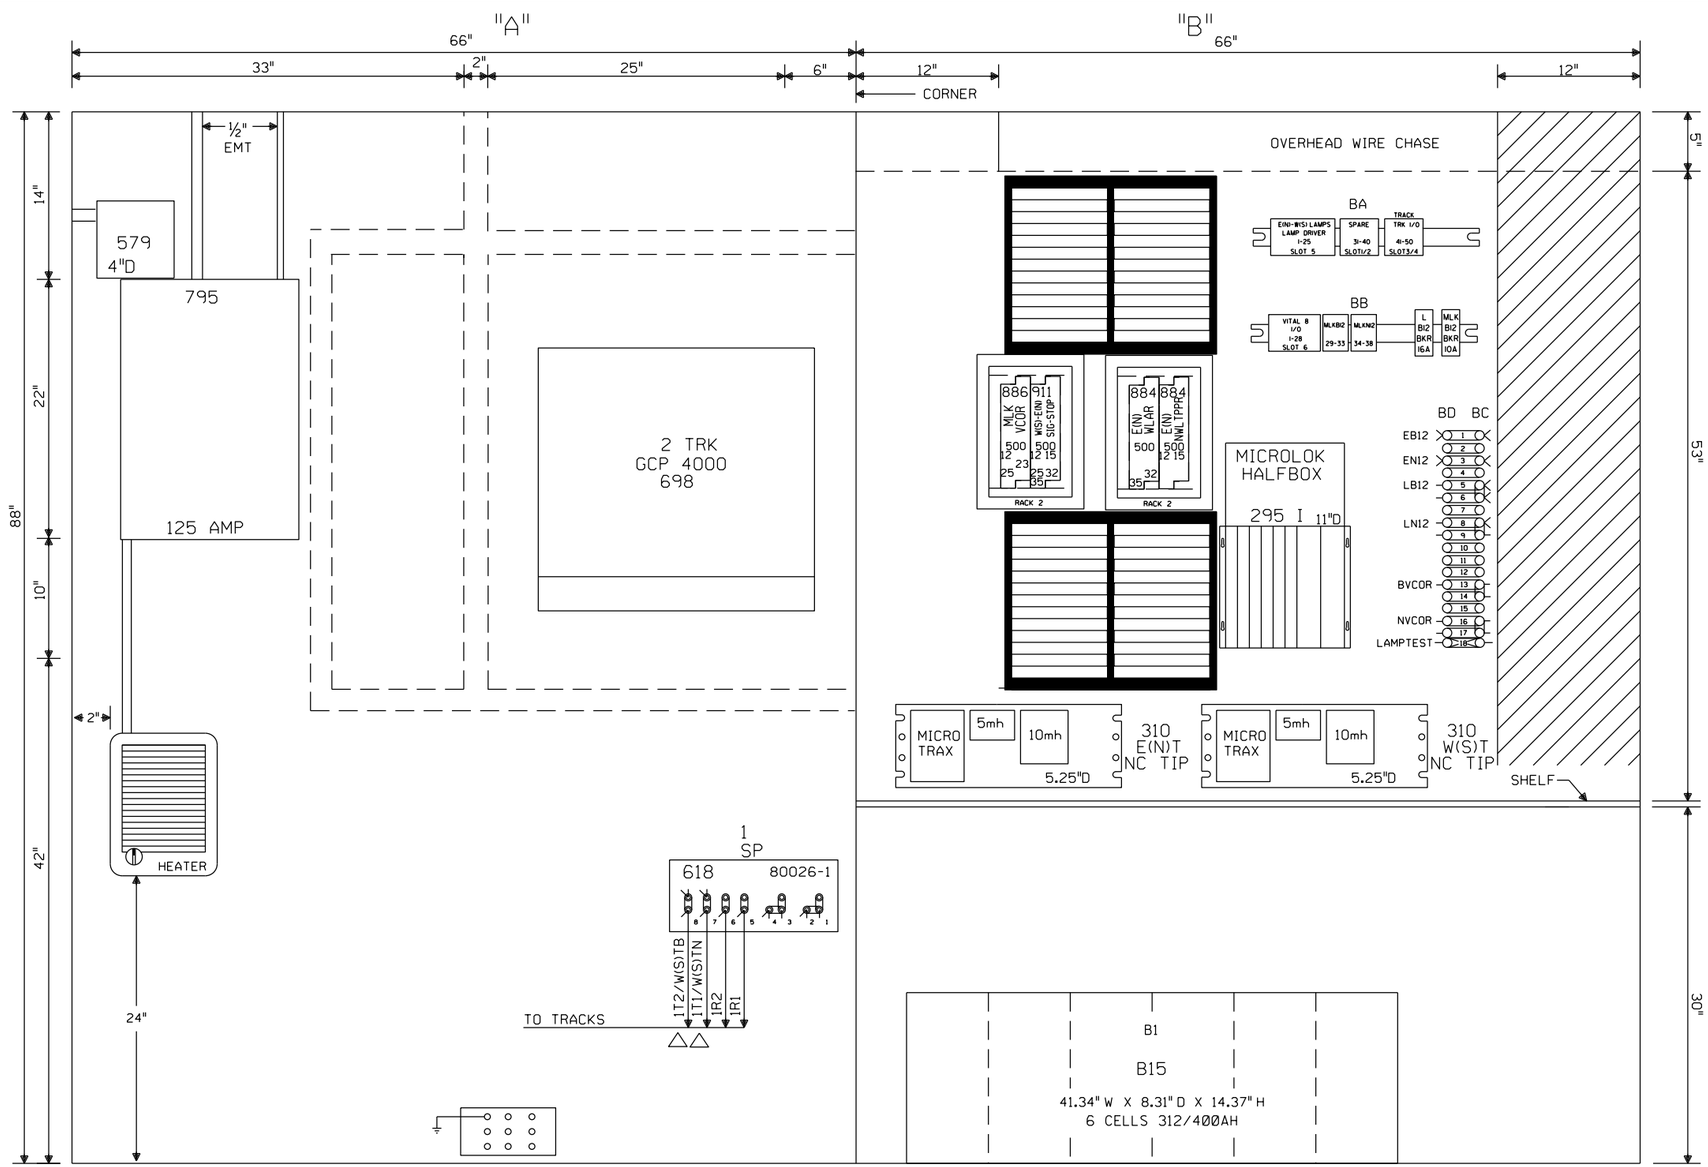

△ = FIELD VERIFY POLARITY

6X6 WAYSIDE/XING HOUSE WITH HEATER AND BLOWER U.P. PART#520-2529

NOTE: PLEASE SHOW WHERE LOCATED ON OUTSIDE OF HOUSE.

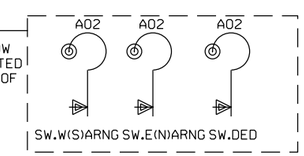

NOTE: MICROTRAX TIP PANELS MUST BE 12" APART AND 12" FROM CPU CARDS.

NOTE: ALL DIMENSIONS SHOWN ARE APPROXIMATE.

NEW SHEET

Designed: 01/17/13

TIER IS PHASE 2 M.P. 231.69 TO M.P. 239.00 TO UPGRADE XING TO 4 QUAD WITH EGMS, VARIOUS CP'S

Rec*: WO#: 22826
IS: NBT /
/ /NST/MJF

MODIFICATION LEVEL	
O. A. LAST LEVEL CHECKED	DU
LAST LEVEL MOD THIS TYPICAL	DU
LAST LEVEL BY DESIGNER	DU
CHANGED FROM TYPICAL?	Y

rev 01.24.11 4K 4TKGFC.8

CIRCUIT MODIFICATIONS ARE NOT TO BE MADE WITHOUT AUTHORITY FROM THE OFFICE OF SIGNAL DESIGN

Date: 01/17/13
Des: NST
Chk: NBT
AFE: 22826

UNION PACIFIC RAILROAD

ONE TRACK INTERMEDIATE
SPRINGFIELD SUBDIVISION

Office of AVP Engineering - Signal Omaha, Nebraska

Sh.: 10
MP: 234.72
ID: CSL23472.10X

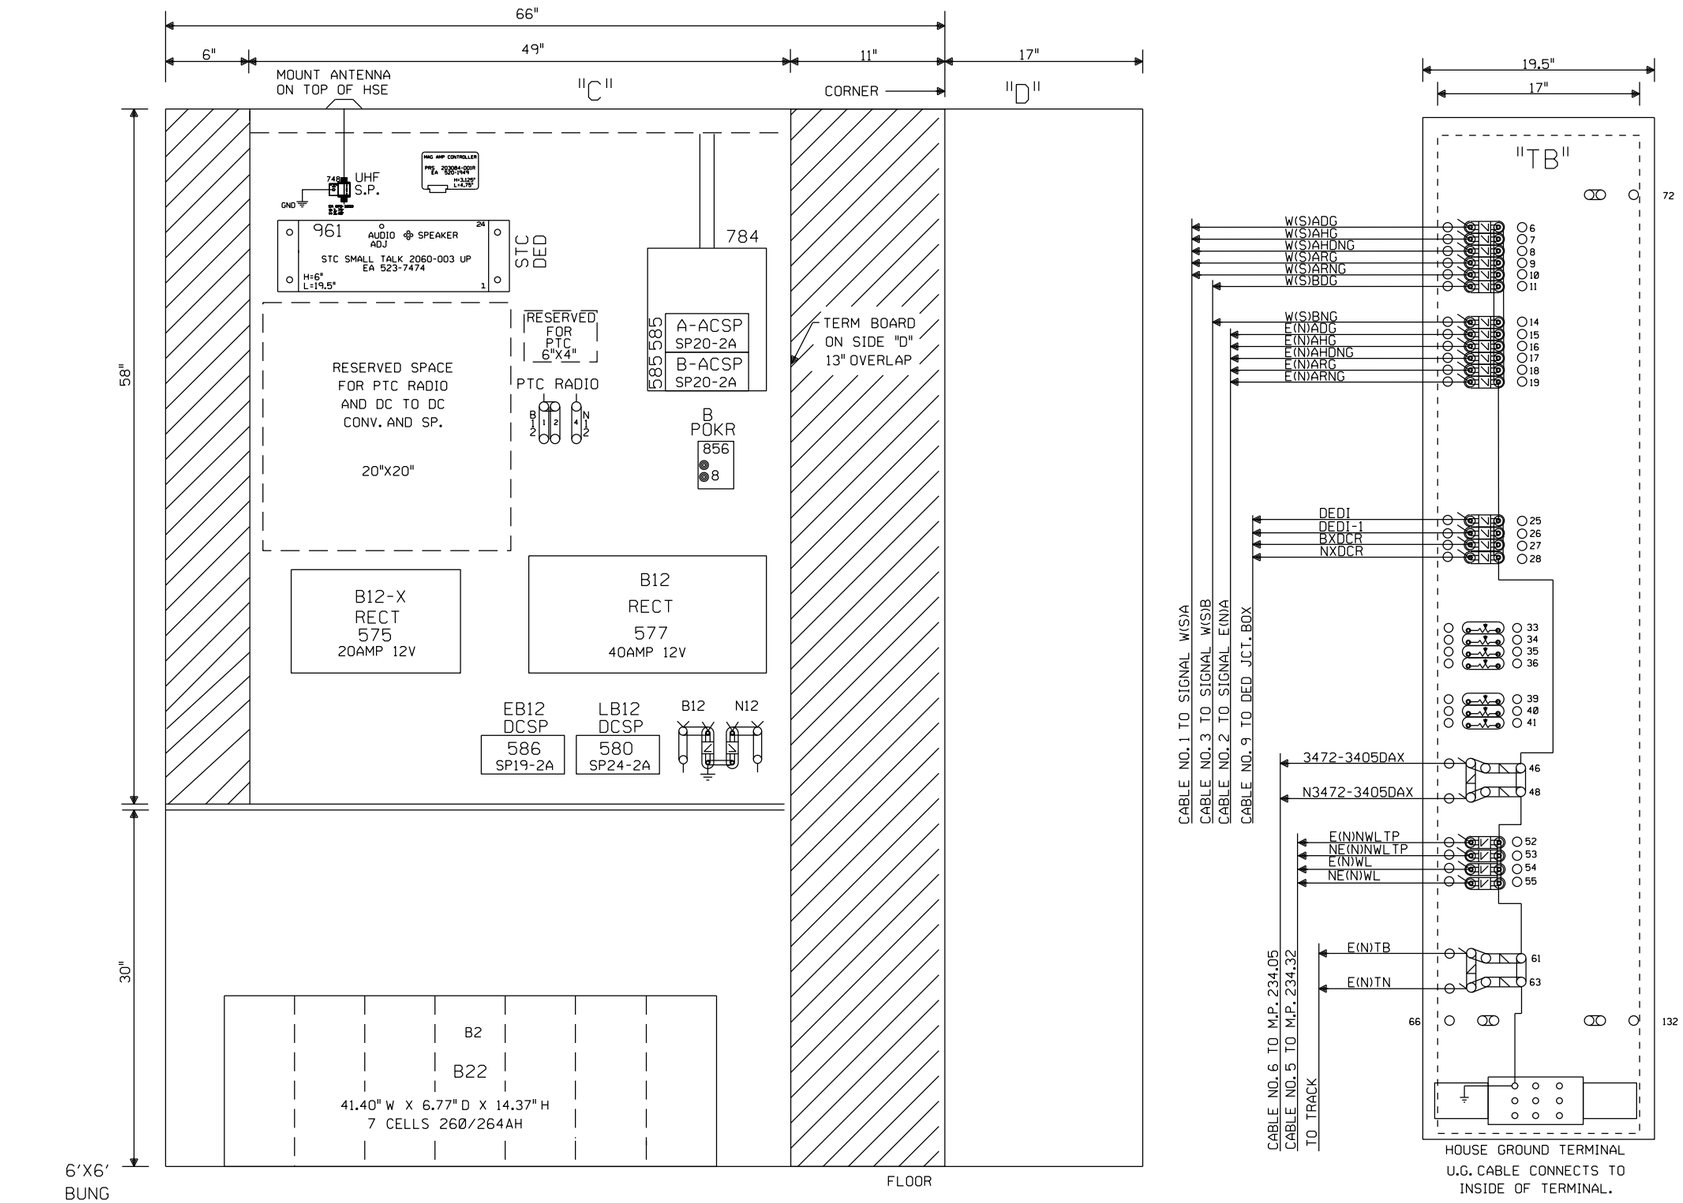

NOTE: ALL DIMENSIONS SHOWN ARE APPROXIMATE.

NOTE: NO TEST LINKS TO BE INSTALLED WITH CROSSING LIGHTING OR GATE MECH CIRCUITRY

NEW SHEET

Designed: 01/17/13
TIER IS PHASE 2 M.P. 231.69 TO M.P. 239.00 TO UPGRADE XING TO 4 QUAD WITH EGMS, VARIOUS CP'S
Rec#: WO#: 22826
IS: NBT / NST/MJF

MODIFICATION LEVEL	
Q.A. LAST LEVEL CHECKED	DU
LAST LEVEL MOD THIS TYPICAL	DU
LAST LEVEL BY DESIGNER	DU
CHANGED FROM TYPICAL?	Y

REV 01.24.11 4K GFC.9

CIRCUIT MODIFICATIONS ARE NOT TO BE MADE WITHOUT AUTHORITY FROM THE OFFICE OF SIGNAL DESIGN

Date: 01/17/13
Des: NST
Chk: NBT
AFE: 22826

UNION PACIFIC RAILROAD

ONE TRACK INTERMEDIATE SPRINGFIELD SUBDIVISION

Office of AVP Engineering - Signal Omaha, Nebraska

Sh.: 11
MP: 234.72
ID: CSL23472.11X

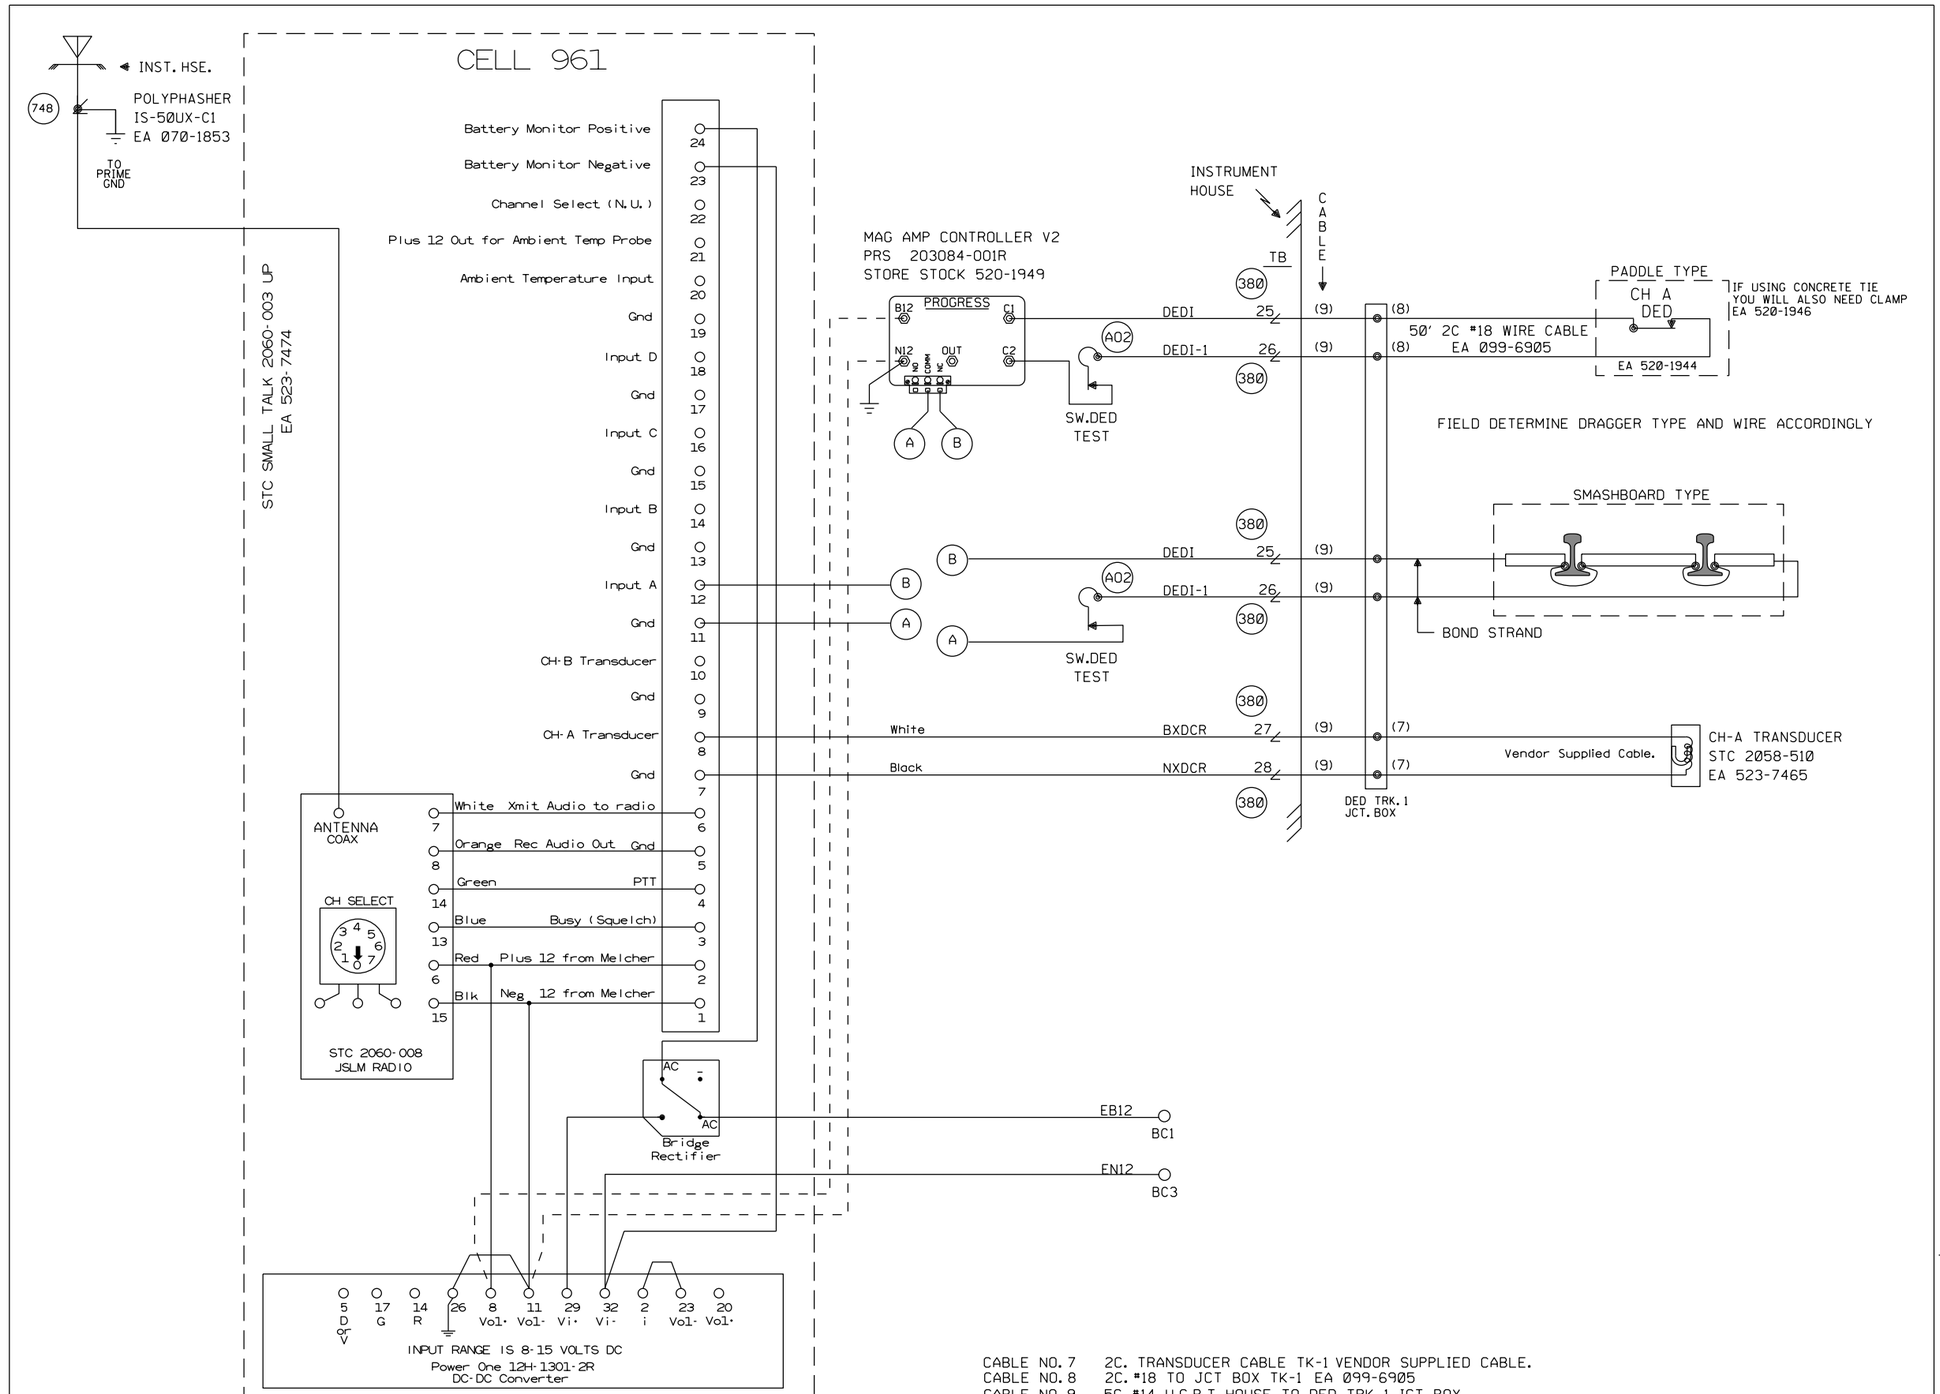

CABLE NO. 7 2C. TRANSDUCER CABLE TK-1 VENDOR SUPPLIED CABLE.
CABLE NO. 8 2C. #18 TO JCT BOX TK-1 EA 099-6905
CABLE NO. 9 5C. #14 U.G.B.T. HOUSE TO DED TRK. 1 JCT. BOX

NEW SHEET

Designed: 01/17/13
TIER IS PHASE 2 M.P. 231.69 TO M.P. 239.00 TO UPGRADE XING TO 4 QUAD WITH EGMS, VARIOUS CP'S
Rec'd: WO#:22826
IS: NBT / / NST/MJF

MODIFICATION LEVEL	
O.A. LAST LEVEL CHECKED	DU
LAST LEVEL MOD THIS TYPICAL	DU
LAST LEVEL BY DESIGNER	DU
CHANGED FROM TYPICAL?	N

REV 10/3/13 1TMLHBINT.8S.DGN

CIRCUIT MODIFICATIONS ARE NOT TO BE MADE WITHOUT AUTHORITY FROM THE OFFICE OF SIGNAL DESIGN

Date: 01/17/13
Des: NST
Chk: NBT
AFE: 22826

UNION PACIFIC RAILROAD

ONE TRACK INTERMEDIATE
SPRINGFIELD SUBDIVISION

Office of AVP Engineering - Signal Omaha, Nebraska

Sh.: 12
MP: 234.72
ID: CSL23472.12S