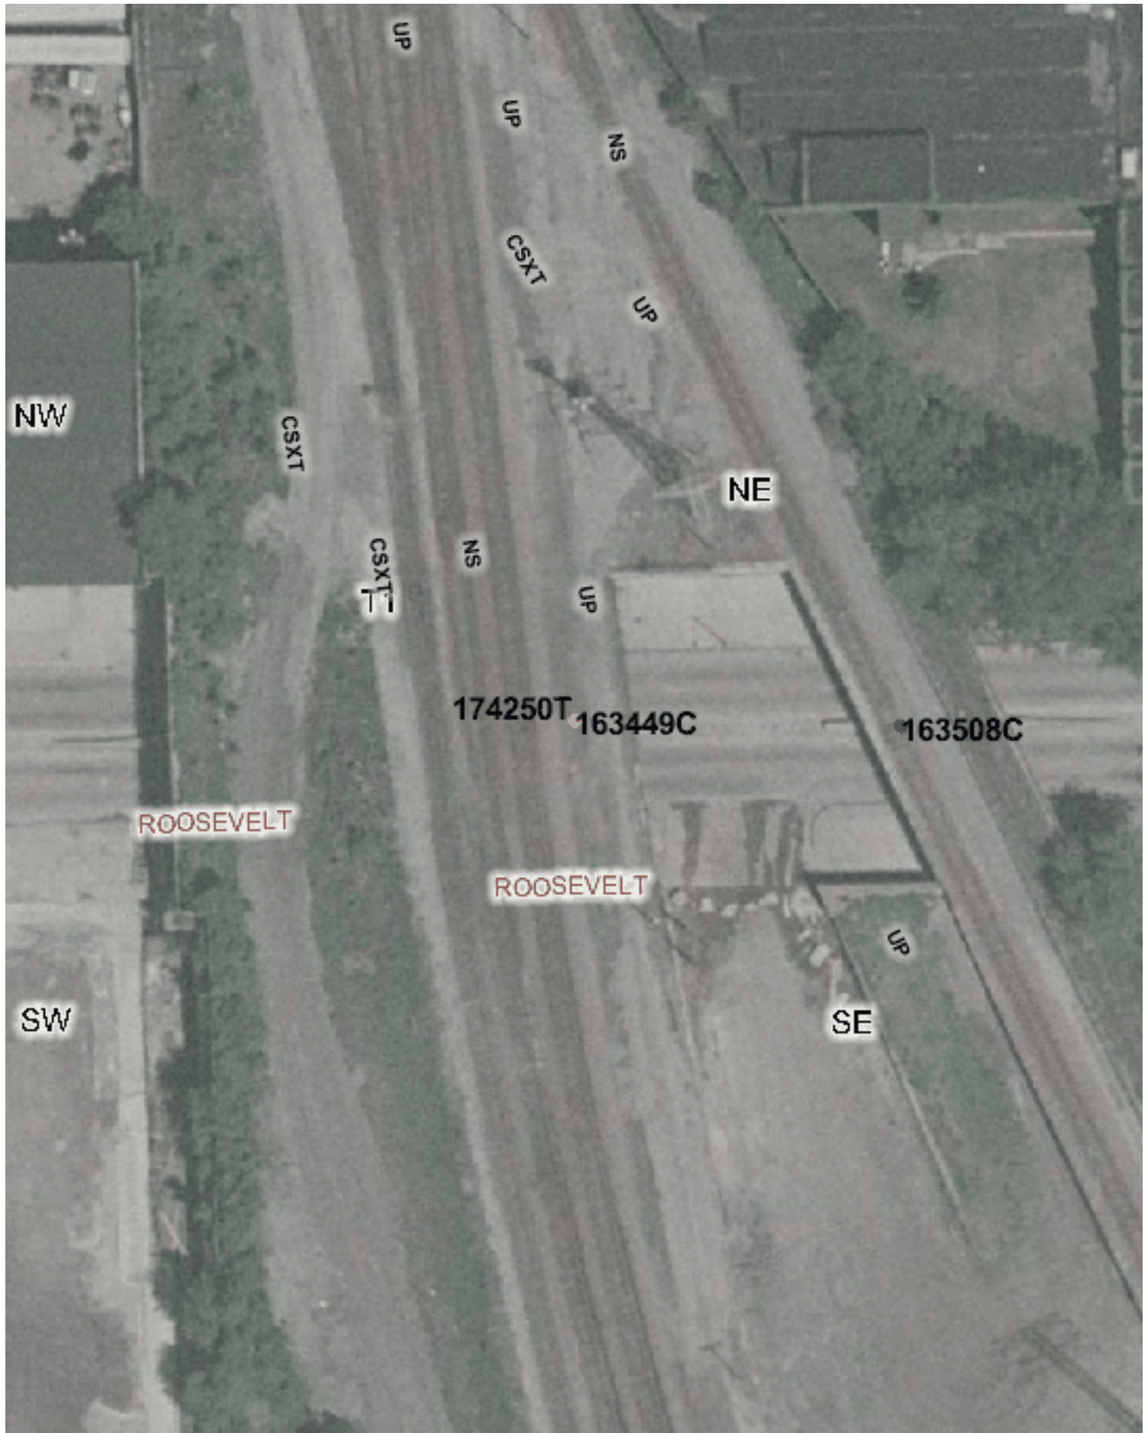

Copyright 2003 By The State of Illinois

SCALE: 1"=50'

0 50' 100'

U.S. DOT#: 163449C

General Information

Type Of Crossing: RROver Highway
Lat: 41° 51' 60" Long: 87° 41' 27"
County: COOK
City: CHICAGO In/Near: In
Street Name: ROOSEVELT
RailRoad: CSX
RailRoad Station: BELT CONN (S)
RailRoad Milepost: 57.12
Crossing Angle: 73.4°
IDOT Structure Number: 0160475
RR Structure Number: 2.06
Data Collection Date: 9/18/2002
Aerial Photography Date: Spring 2002

Track Description

Number of Tracks: 5
(Type of Tracks: Siding, Main)

From	To	Distance (Ft)
Track 1	Track 2	14.6
Track 2	Track 3	13.5
Track 3	Track 4	0.0

Vertical Clearance

Minimum Vertical Clearance: 14.5 (Ft)

Horizontal Roadway Clearance

Dir	Distance (Ft)
Hor Clear 1	22.4
Hor Clear 2	22.5

North Side — Roadway Material & Dimensions — South Side

Roadway Material: Bituminous

Dir	Sidewalk	Parkway	Road Width	Parkway	Sidewalk
Under Bridge	25.7	0.0	22.4	0.0	0.0
Under Bridge	0.0	0.0	22.5	0.0	25.7

West Side — Vertical Profile — East Side

A-50	A-25	A-0	A-25Br	C-135B	B-25Br	B-0	B-25	B-50
-1.2%	-0.4%	0%	0%	0%	-0.4%	0%	0.4%	

Special Conditions? None

Missing Data? Yes (Yard Tracks)