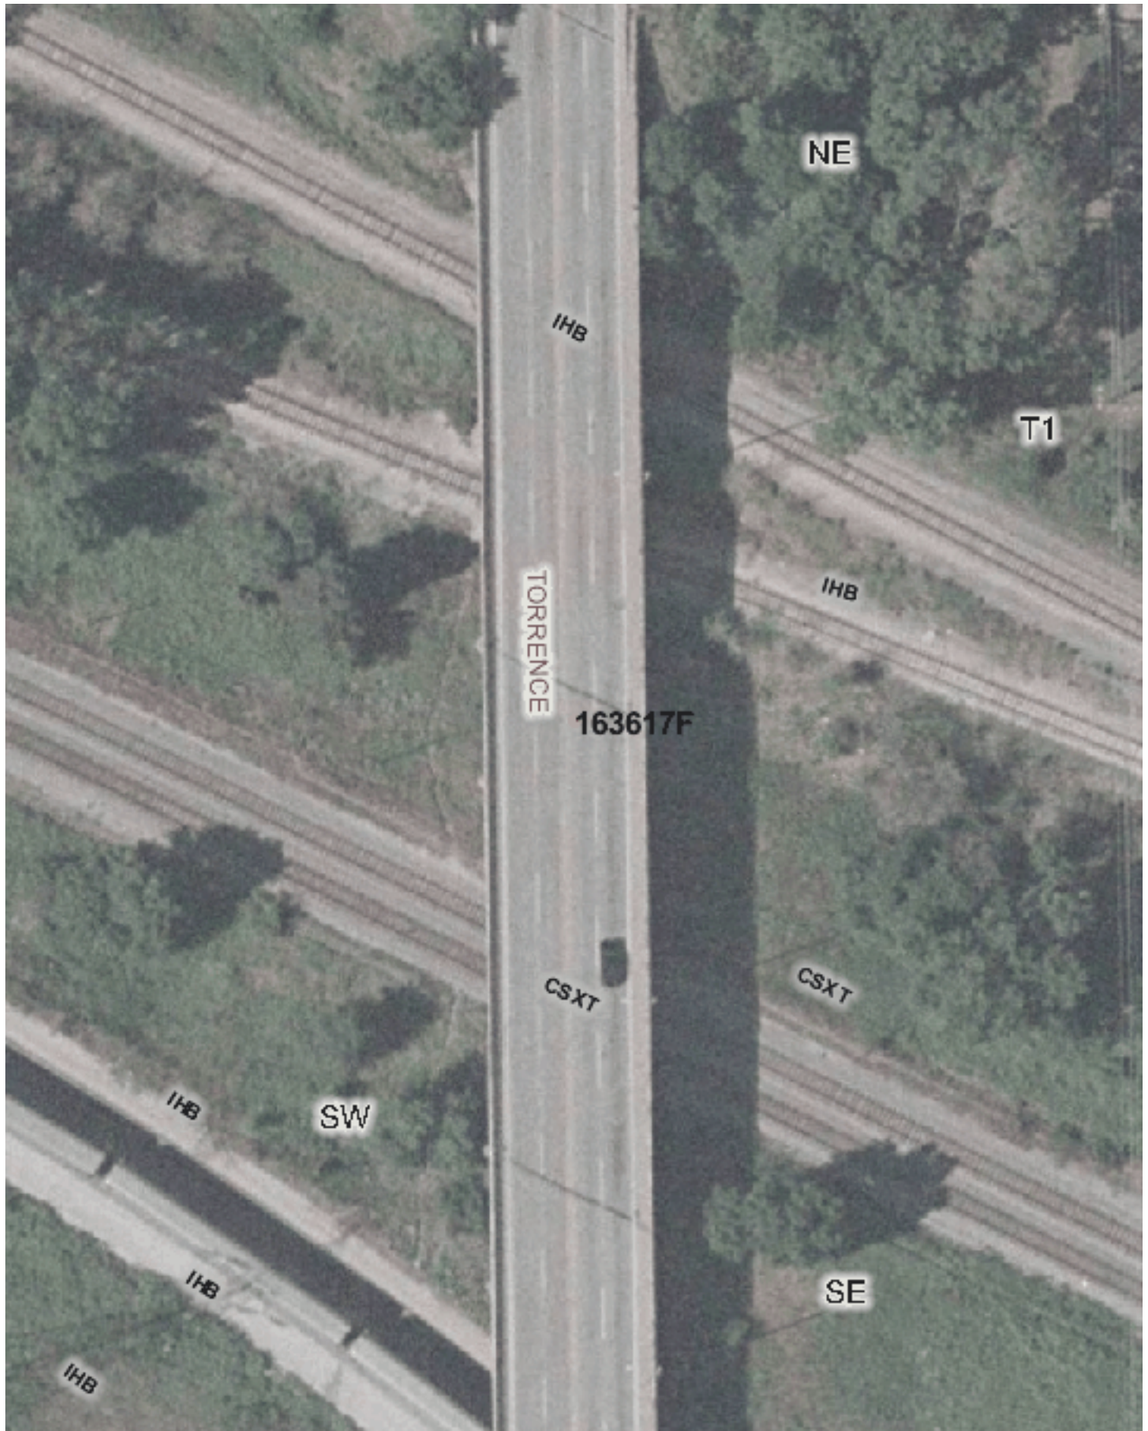

Copyright 2003 By The State of Illinois

SCALE: 1"=50'

0 50' 100'

U.S. DOT#: 163617F

General Information

Type Of Crossing: RRUnder Highway
Lat: 41° 38' 9" Long: 87° 33' 33"
County: COOK
City: BURNHAM In/Near: In
Street Name: TORRENCE
RailRoad: CSX
RailRoad Station: CALUMET PARK (E)
RailRoad Milepost: 7.88
Crossing Angle: 65.2°
IDOT Structure Number: N/A
RR Structure Number: 7.88
Data Collection Date: 10/31/2002
Aerial Photography Date: Spring 2002

Track Description

Number of Tracks: 4
(Type of Tracks: Main, Siding)

From	To	Distance (Ft)
Track 1	Track 2	52.0
Track 2	Track 3	123.2
Track 3	Track 4	13.5

Vertical Clearance

Minimum Vertical Clearance: 21.8 (Ft)

Horizontal Track Clearance

From	To	Distance (Ft)
TRACK1A	PIER1	21
TRACK1B	PIER1	999
TRACK2A	PIER1	9
TRACK2B	PIER1	999
TRACK3A	PIER1	999
TRACK4B	PIER1	9

West Side — Roadway Material & Dimensions — East Side

Roadway Material: Concrete

Dir	Sidewalk	Parkway	Road Width	Parkway	Sidewalk
On Bridge	0.0	0.0	40.0	0.0	0.0

North Side — Vertical Profile — South Side

No Profiles Found

Special Conditions? None

Missing Data? Yes (Bridge Over 500 Ft)