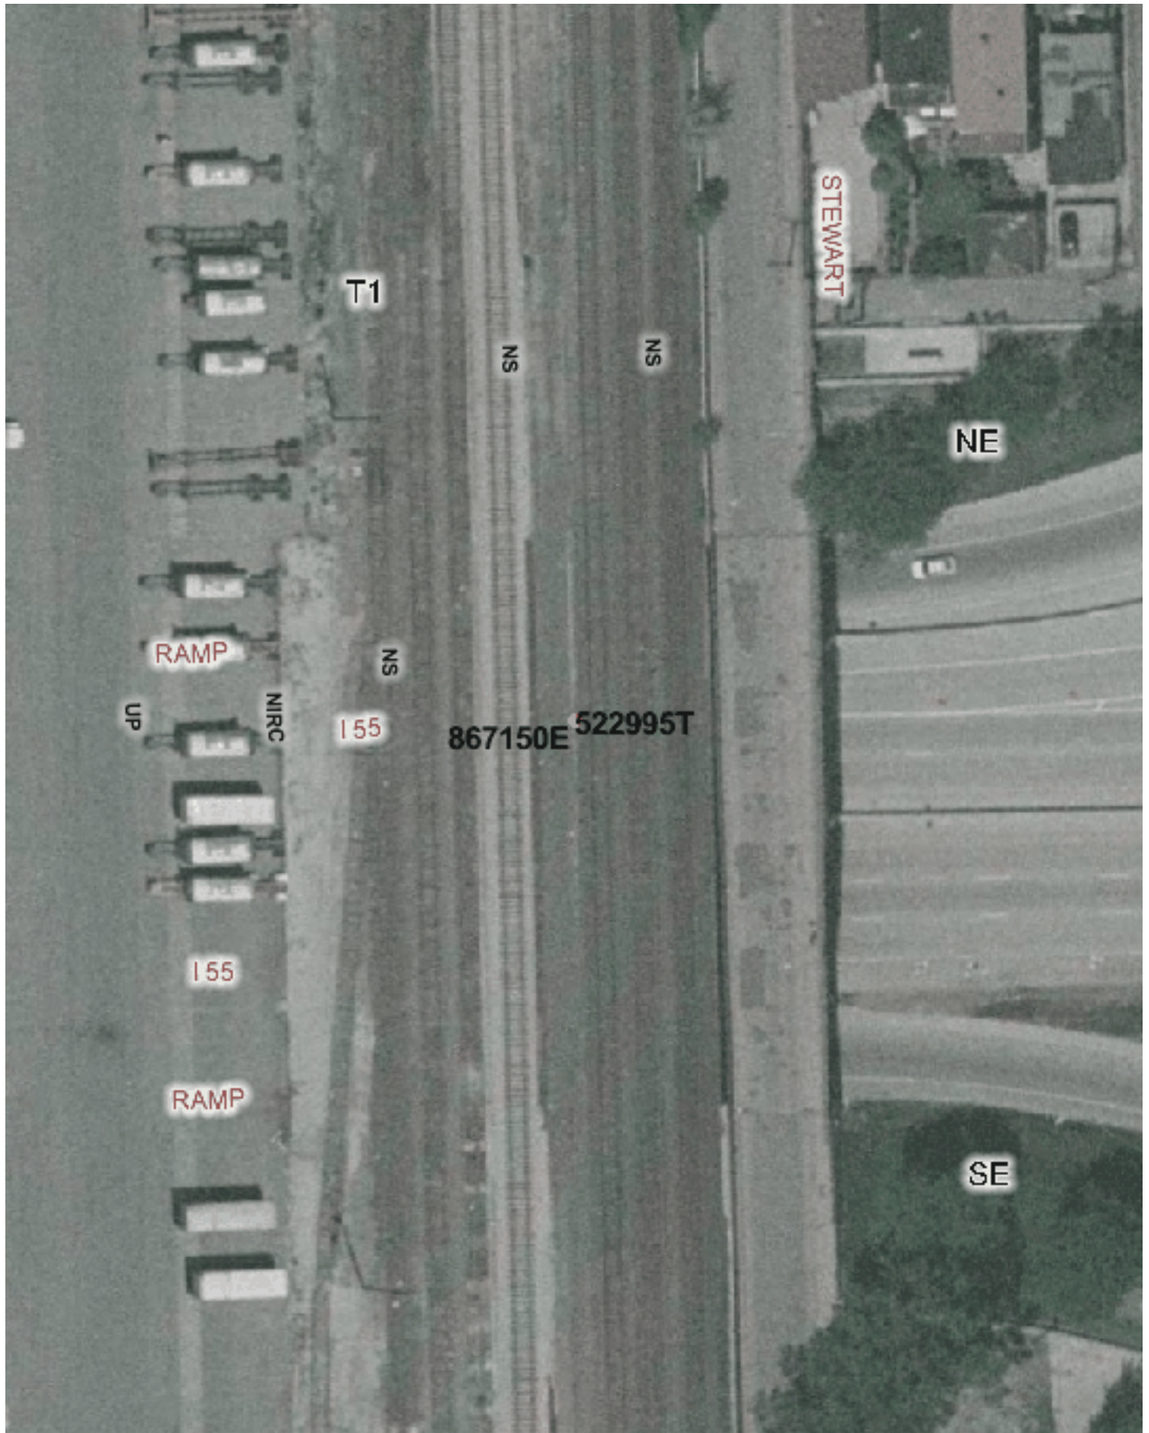

Copyright 2003 By The State of Illinois

SCALE: 1"=50'

0 50' 100'

U.S. DOT#: 167471D

General Information

Type Of Crossing: RROver Highway
Lat: 41° 50' 51" Long: 87° 38' 13"
County: COOK
City: CHICAGO In/Near: In
Street Name: I 55
RailRoad: UP
RailRoad Station: BNSF (SE)
RailRoad Milepost: 1.88
Crossing Angle: 88.7°
IDOT Structure Number:
RR Structure Number:
Data Collection Date: 10/17/2002
Aerial Photography Date: Spring 2002

Track Description

Number of Tracks: 6
(Type of Tracks: Siding, Main)

From	To	Distance (Ft)
Track 1	Track 2	12.8
Track 2	Track 3	12.6
Track 3	Track 4	0.0
Track 4	Track 5	0.0
Track 5	Track 6	0.0

Vertical Clearance

Minimum Vertical Clearance: (Ft)

Horizontal Roadway Clearance

Dir	Distance (Ft)

167471D-2292004-2.jpg - - Vreasons

13-Highway Access Issues

167471D-2292004-4.jpg - - Vreasons

11- Yard Tracks

North Side — Roadway Material & Dimensions — South Side

Roadway Material: Concrete

Dir	Sidewalk	Parkway	Road Width	Parkway	Sidewalk

West Side — Vertical Profile — East Side

No Profiles Found

Special Conditions? None

Missing Data? Yes (Limited Access, Yard Tracks, Highway Access Issues)