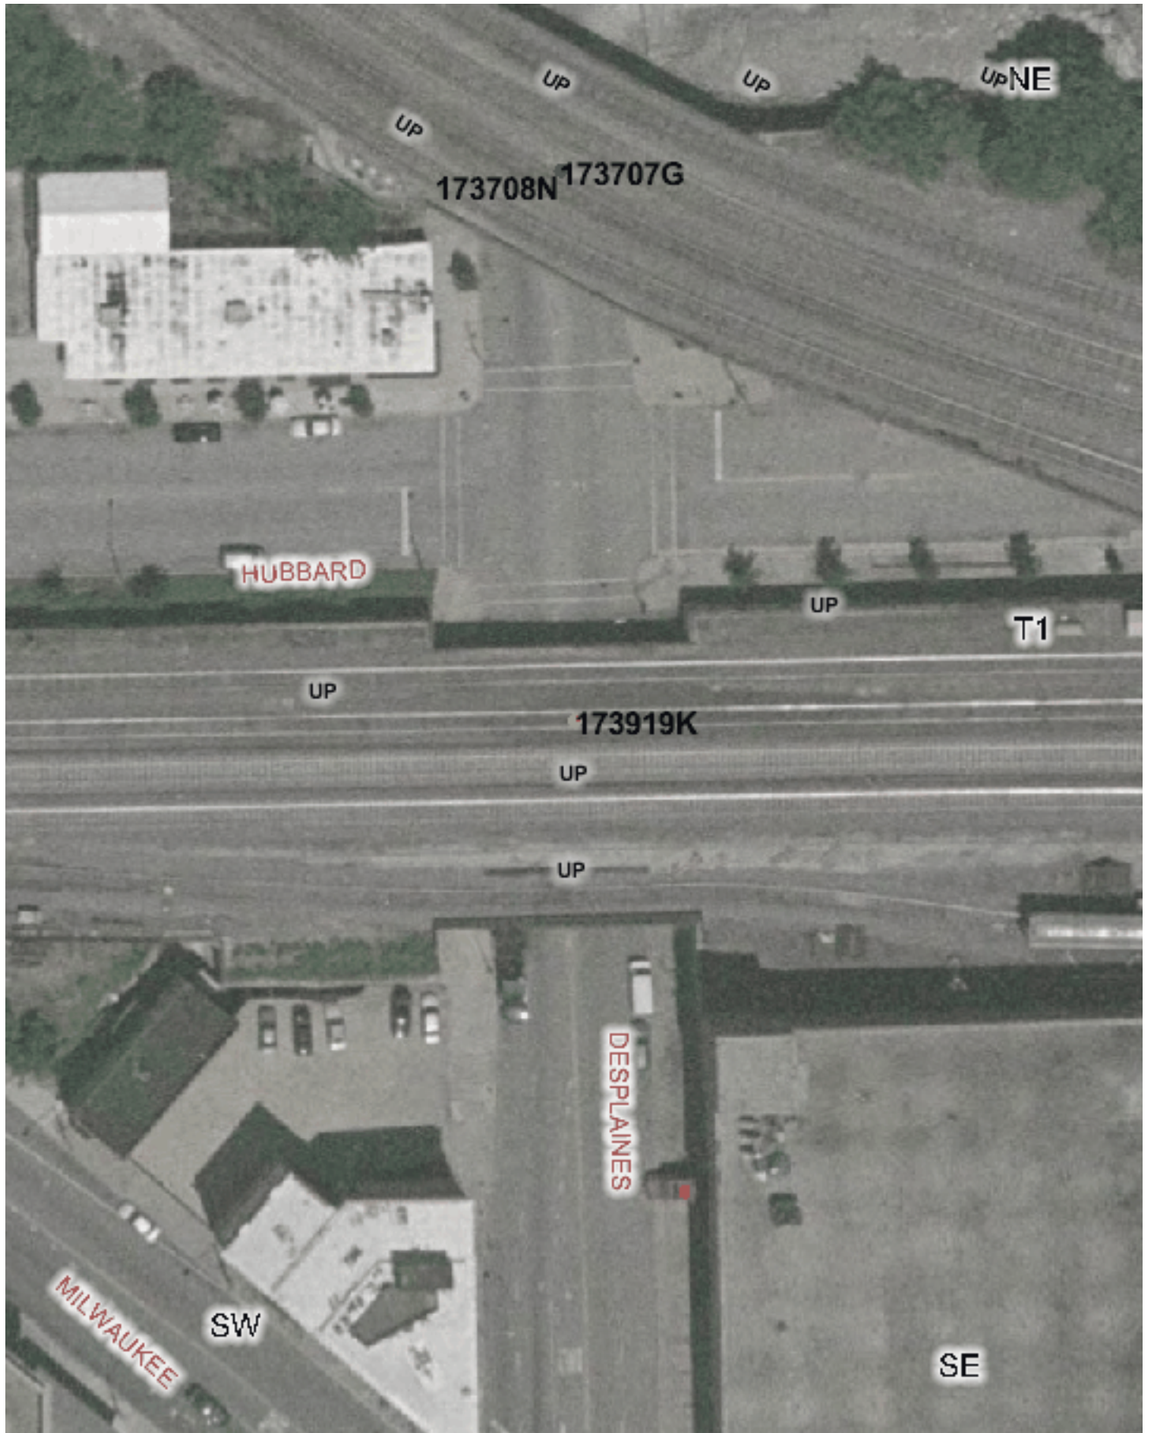

Copyright 2003 By The State of Illinois

SCALE: 1"=50'

0 50' 100'

U.S. DOT#: 173919K

General Information

Type Of Crossing: RROver Highway
Lat: 41° 53' 24" Long: 87° 38' 40"
County: COOK
City: CHICAGO In/Near: In
Street Name: DESPLAINES
RailRoad: UP
RailRoad Station: NORTHWEST JCT (SW)
RailRoad Milepost: 0.41
Crossing Angle: 88.5°
IDOT Structure Number: 0166336
RR Structure Number: 0.41
Data Collection Date: 9/24/2002
Aerial Photography Date: Spring 2002

Track Description

Number of Tracks: 5
(Type of Tracks: Main, Yard)

From	To	Distance (Ft)
Track 1	Track 2	14.1
Track 2	Track 3	13.7
Track 3	Track 4	14.3
Track 4	Track 5	28.0

Vertical Clearance

Minimum Vertical Clearance: 13.9 (Ft)

Horizontal Roadway Clearance

Dir	Distance (Ft)
Hor Clear 1	23.0
Hor Clear 2	23.0

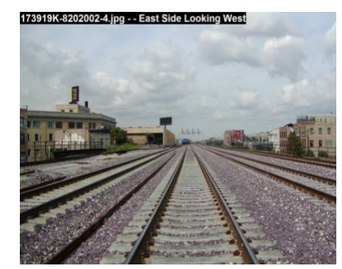

West Side — Roadway Material & Dimensions — East Side

Roadway Material: Bituminous

Dir	Sidewalk	Parkway	Road Width	Parkway	Sidewalk
Under Bridge	16.0	0.0	23.0	0.0	0.0
Under Bridge	0.0	0.0	23.0	0.0	16.0

North Side — Vertical Profile — South Side

A-50	A-25	A-0	A-25Br	C-44Br	B-25Br	B-0	B-25	B-50
0.4%	2.4%	2.8%	2.63%	2.11%	2.4%	3.2%	3.2%	

Special Conditions? None

Missing Data? Yes (Limited Access)