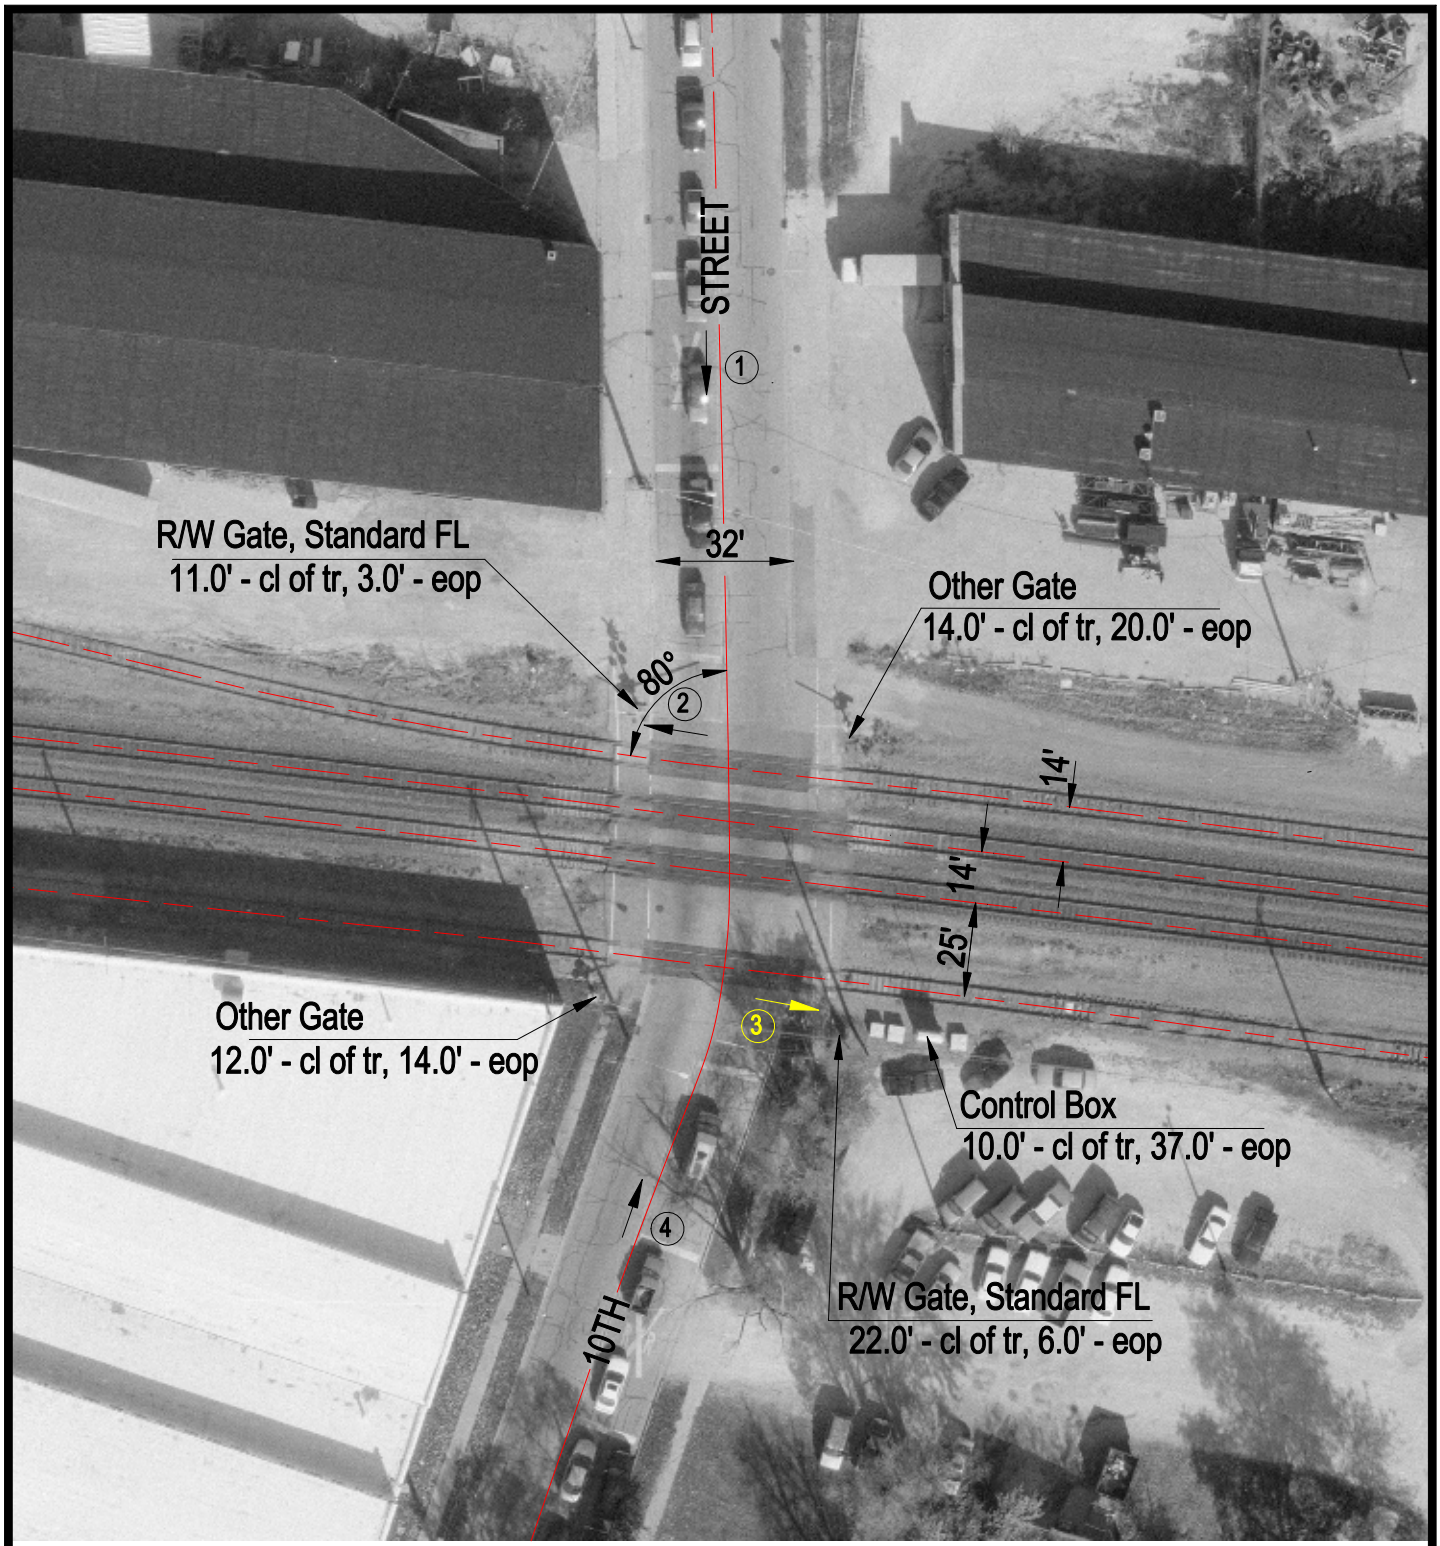

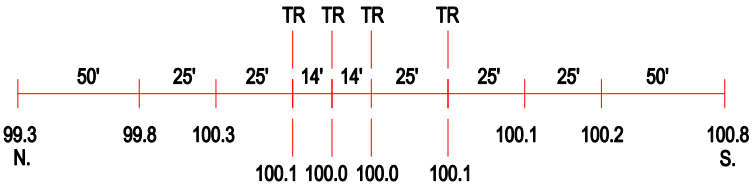

ROAD PROFILE

N

SCALE IN FEET

50 0 50

3 Photo Location

Crossing #:	175029G
Location:	De Kalb Co., City of De Kalb (I)
Lat/Long:	41°55'44" / 88°44'30"
Railroad:	UP
Street:	10th Street
Railroad Milepost:	58.06
Crossing Protection:	Train Activated Devices

J:\DEKALB\175029G\175029G.DWG 05/16/00 05:44 TFG