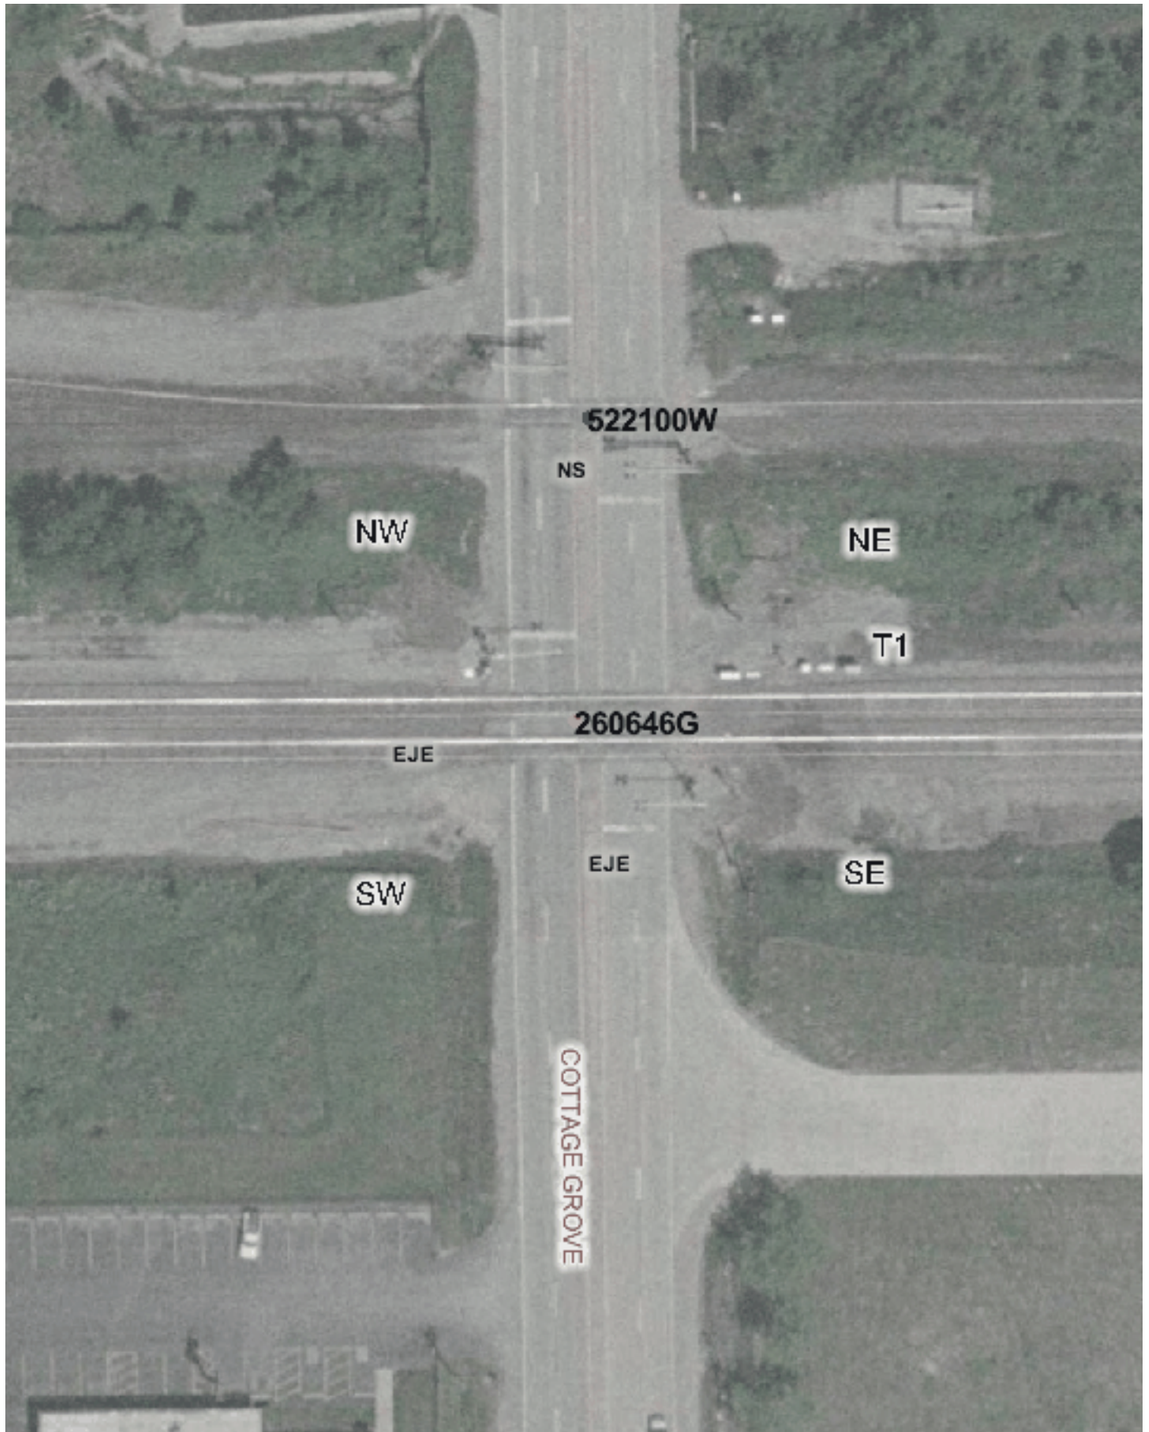

Copyright 2003 By The State of Illinois

SCALE: 1"=50'

0 50' 100'

U.S. DOT#: 260646G

General Information

Type Of Crossing: AtGrade
Lat: 41° 29' 55" Long: 87° 35' 49"
County: COOK
City: FORD HEIGHTS In/Near: Near
Street Name: COTTAGE GROVE
RailRoad: EJE
RailRoad Station: CHICAGO HEIGHTS (W)
RailRoad Milepost: 27.17
Crossing Angle: 89.8°
Data Collection Date: 8/26/2002
Aerial Photography Date: Spring 2002

Warning Device Description

Type of Device: Cant AFLS/Gates
Number Of Devices:

CrossBucks:	2	Cantelever:	1
Bells:	1	Gates:	2
WigWags:	0	Pedestrian Gates:	0
Flashing Lights Pairs:	6	Masts:	4

Mast Locations	Edge of Road (Ft)	Edge of Rail (Ft)
NW	9	14
NW	9	9
SE	9	9
SE	9	14

Nearest Intersecting Roads

Name	Distance (Ft) ER	Width (Ft)	Direction	Traffic Control

Number of Other Nearby Intersecting Roads: None

Track Description

Number of Tracks: 2
(Type of Tracks: Main)

From	To	Distance (Ft)
Track 1	Track 2	13.0

Nearby Warning Signs

North

Type	Distance (Ft) ER
W10-1	466.0

Number of Other Signs: 0

South

Type	Distance (Ft) ER
W10-1	1,118.0

Number of Other Signs: 0

Adjacent Railroad Crossing

DOT#	Direction	Distance (Ft)
522100W	N	96.0

Roadway Material & Dimensions

West Side — East Side

Roadway Material: Bituminous

Dir	Dist NR	Sidewalk	Parkway	Road Width	Parkway	Sidewalk
N	32.0	0.0	9.0	21.0	9.0	0.0
N	32.0	0.0	9.0	21.0	9.0	0.0
S	32.0	0.0	0.0	21.0	6.0	0.0
S	32.0	0.0	6.0	21.0	0.0	0.0

Crossing Surface Material & Dimensions

West Side of Road: — East Side of Road:

	Sidewalk Material	Sidewalk Width (Ft)	Distance to Sidewalk	Roadway Material	Roadway Width (Ft)	Distance to Sidewalk	Sidewalk Material	Sidewalk Width (Ft)	Total Crossing Width (Ft)
Track1	None	0	9	Rubber	67	9	None	0	85
Track2	None	0	9	Rubber	67	9	None	0	85

Vertical Profile

North Side — South Side

A-50	A-32	Track1	Track2	B-32	B-50
4.44%	3.44%	0%	-0.31%	-0.56%	

Special Conditions? None
Missing Data? No