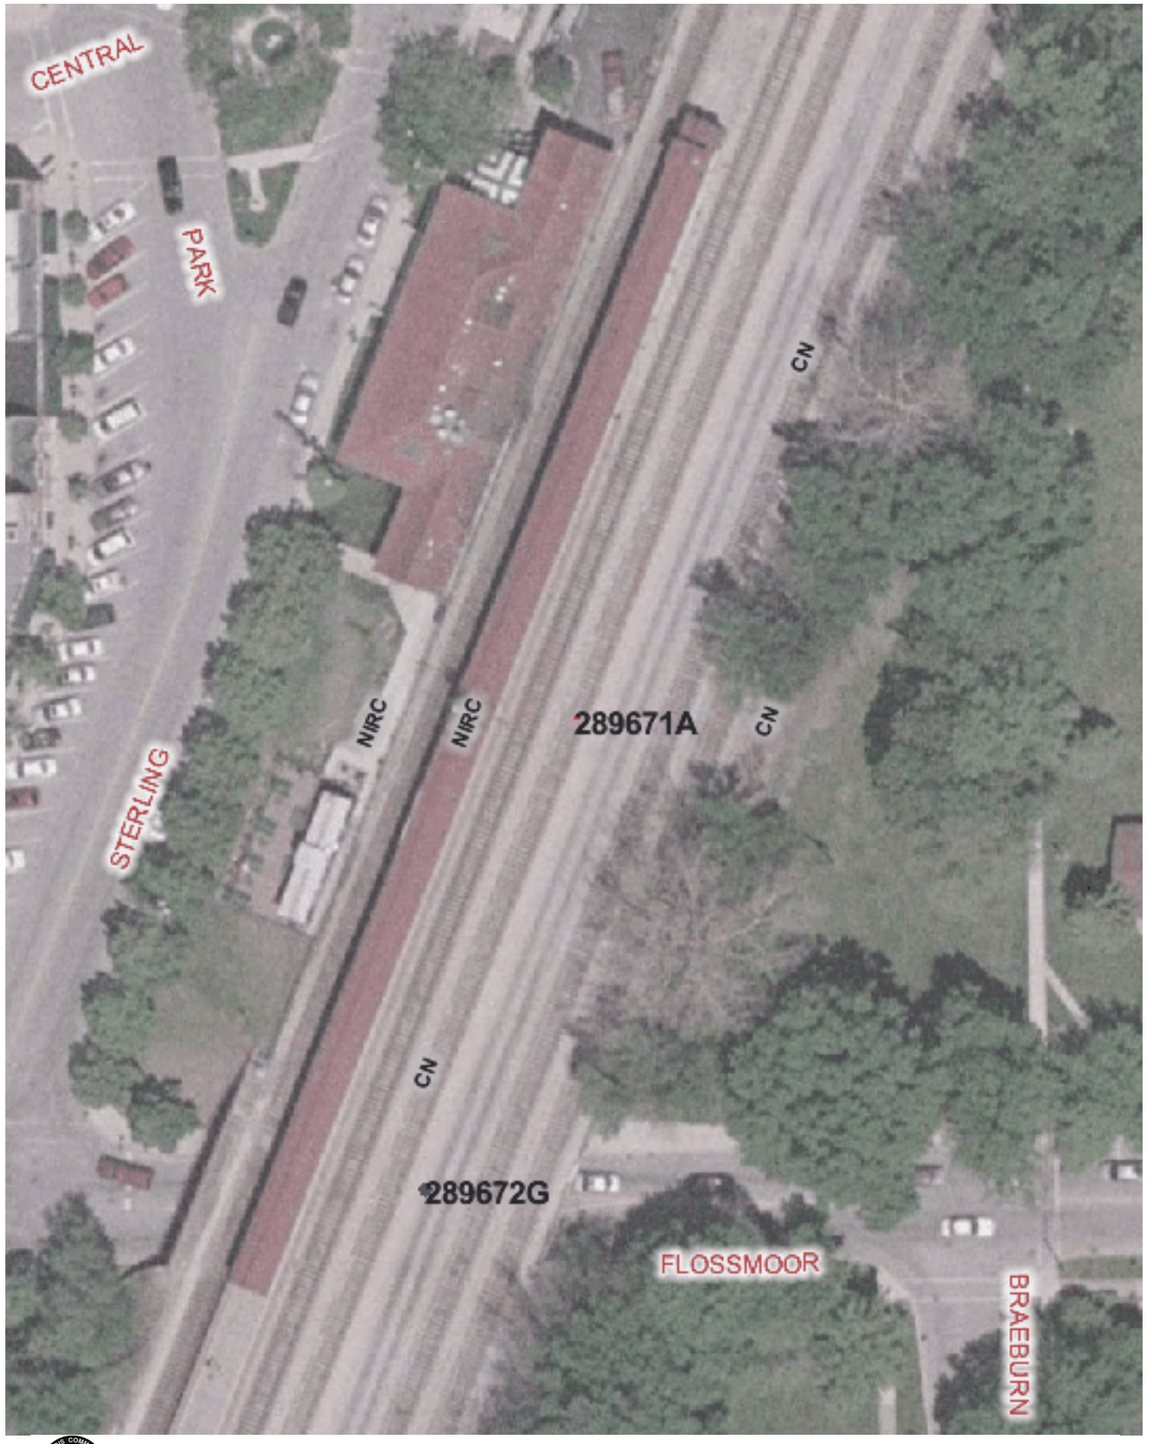

Copyright 2003 By The State of Illinois

SCALE: 1"=50'

0 50' 100'

U.S. DOT#: 289671A

General Information

Type Of Crossing: PED
Lat: 41° 32' 35" Long: 87° 40' 43"
County: COOK
City: FLOSSMOOR In/Near: In
Street Name: FLOSSMOOR PED XNG
RailRoad: IC
RailRoad Station: HOMEWOOD (N)
RailRoad Milepost: 24.9
Crossing Angle: 69.0°
IDOT Structure Number: N\A
RR Structure Number: N\A
Data Collection Date: 10/24/2002
Aerial Photography Date: Spring 2002

Track Description

Number of Tracks: 5
(Type of Tracks: Main)

From	To	Distance (Ft)
Track 1	Track 2	28.1
Track 2	Track 3	14.5
Track 3	Track 4	28.5
Track 4	Track 5	14.4
Track 5	Track 6	14.5

Vertical Clearance

Minimum Vertical Clearance: 7.6 (Ft)

Horizontal Roadway Clearance

Dir	Distance (Ft)
Hor Clear 1	8.1

289671A-2292004-4.jpg - - Missing

Side — Roadway Material & Dimensions — Side

Roadway Material: Concrete

Dir	Sidewalk	Parkway	Road Width	Parkway	Sidewalk
Under Bridge	0.0	0.0	8.1	0.0	0.0

Side — Vertical Profile — Side

Special Conditions? None

Missing Data? Yes (Pedestrian crossing)