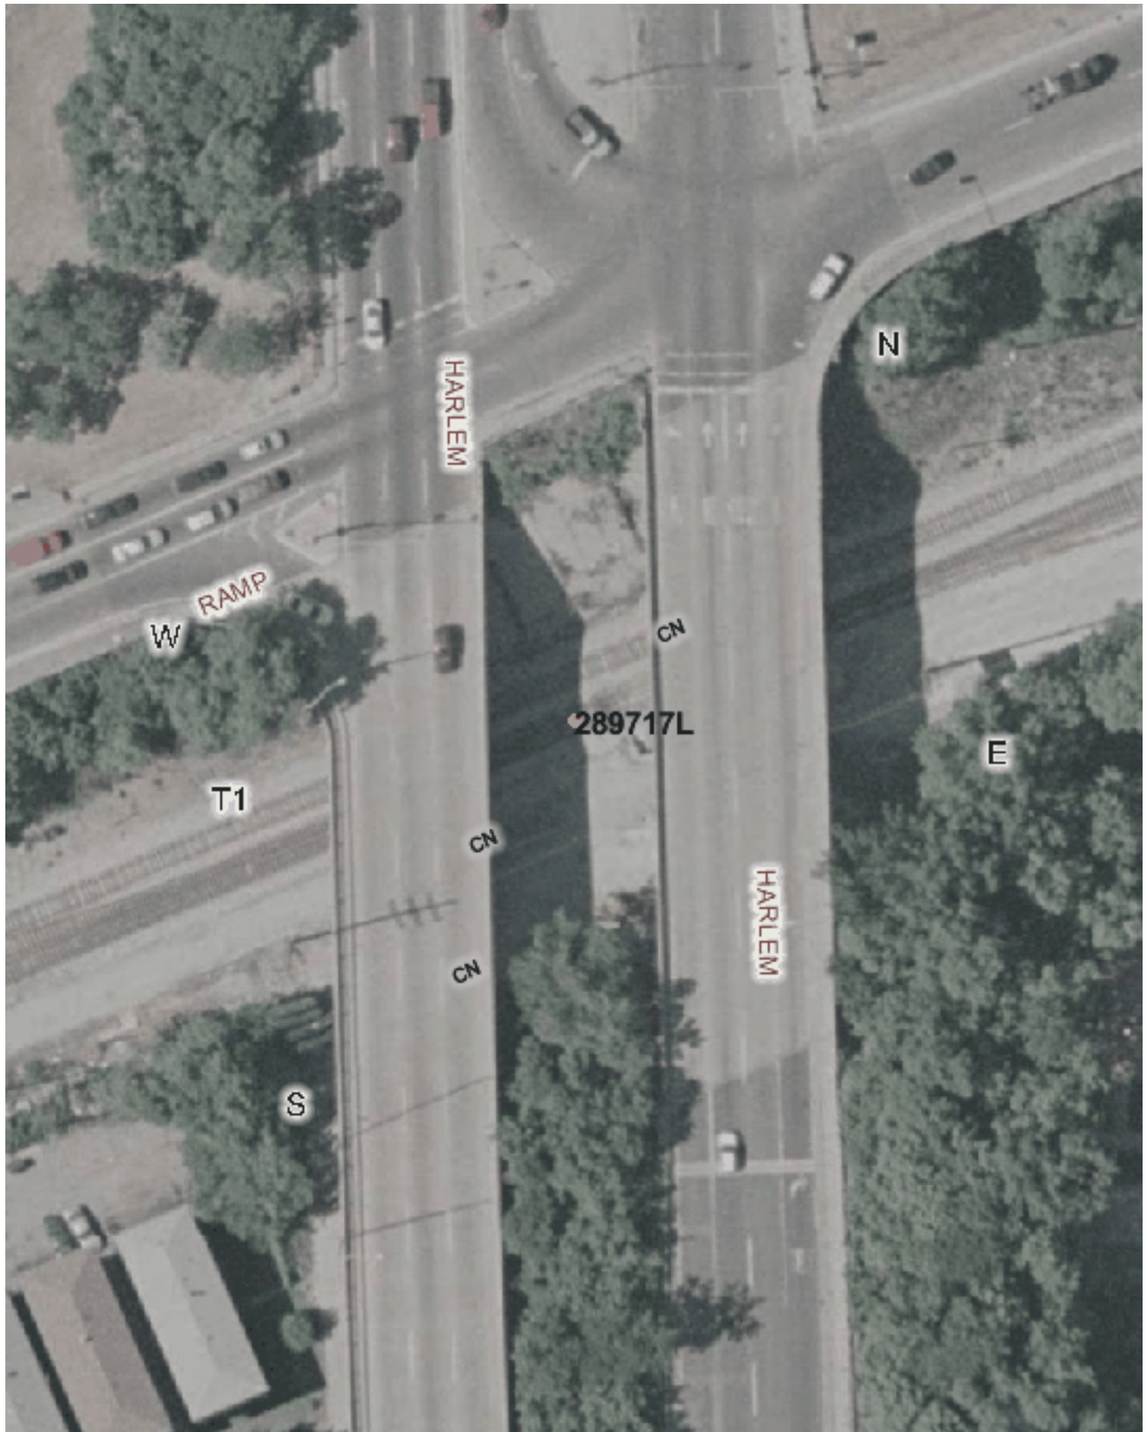

Copyright 2003 By The State of Illinois

SCALE: 1"=50'

0 50' 100'

U.S. DOT#: 289717L

General Information

Type Of Crossing: RRUnder Highway
Lat: 41° 47' 53" Long: 87° 48' 7"
County: COOK
City: FOREST VIEW In/Near: In
Street Name: HARLEM
RailRoad: IC
RailRoad Station: GLENN (SW)
RailRoad Milepost: 11.5
Crossing Angle: 68.2°
IDOT Structure Number: N/A
RR Structure Number: 11.5
Data Collection Date: 10/25/2002
Aerial Photography Date: Spring 2002

Track Description

Number of Tracks: 2
(Type of Tracks: Main, Siding)

From	To	Distance (Ft)
Track 1	Track 2	13.4

Vertical Clearance

Minimum Vertical Clearance: 23.2 (Ft)

Horizontal Track Clearance

From	To	Distance (Ft)
TRACK1A	PIER1	7
TRACK2B	PIER2	33

North East Side — Roadway Material & Dimensions — South West Side

Roadway Material: Bituminous

Dir	Sidewalk	Parkway	Road Width	Parkway	Sidewalk
On Bridge	0.0	2.0	37.9	2.0	5.0
On Bridge	5.0	2.0	40.3	2.0	5.0

North West Side — Vertical Profile — South East Side

No Profiles Found

Special Conditions? None

Missing Data? Yes (Limited Access, Highway Access Issues)