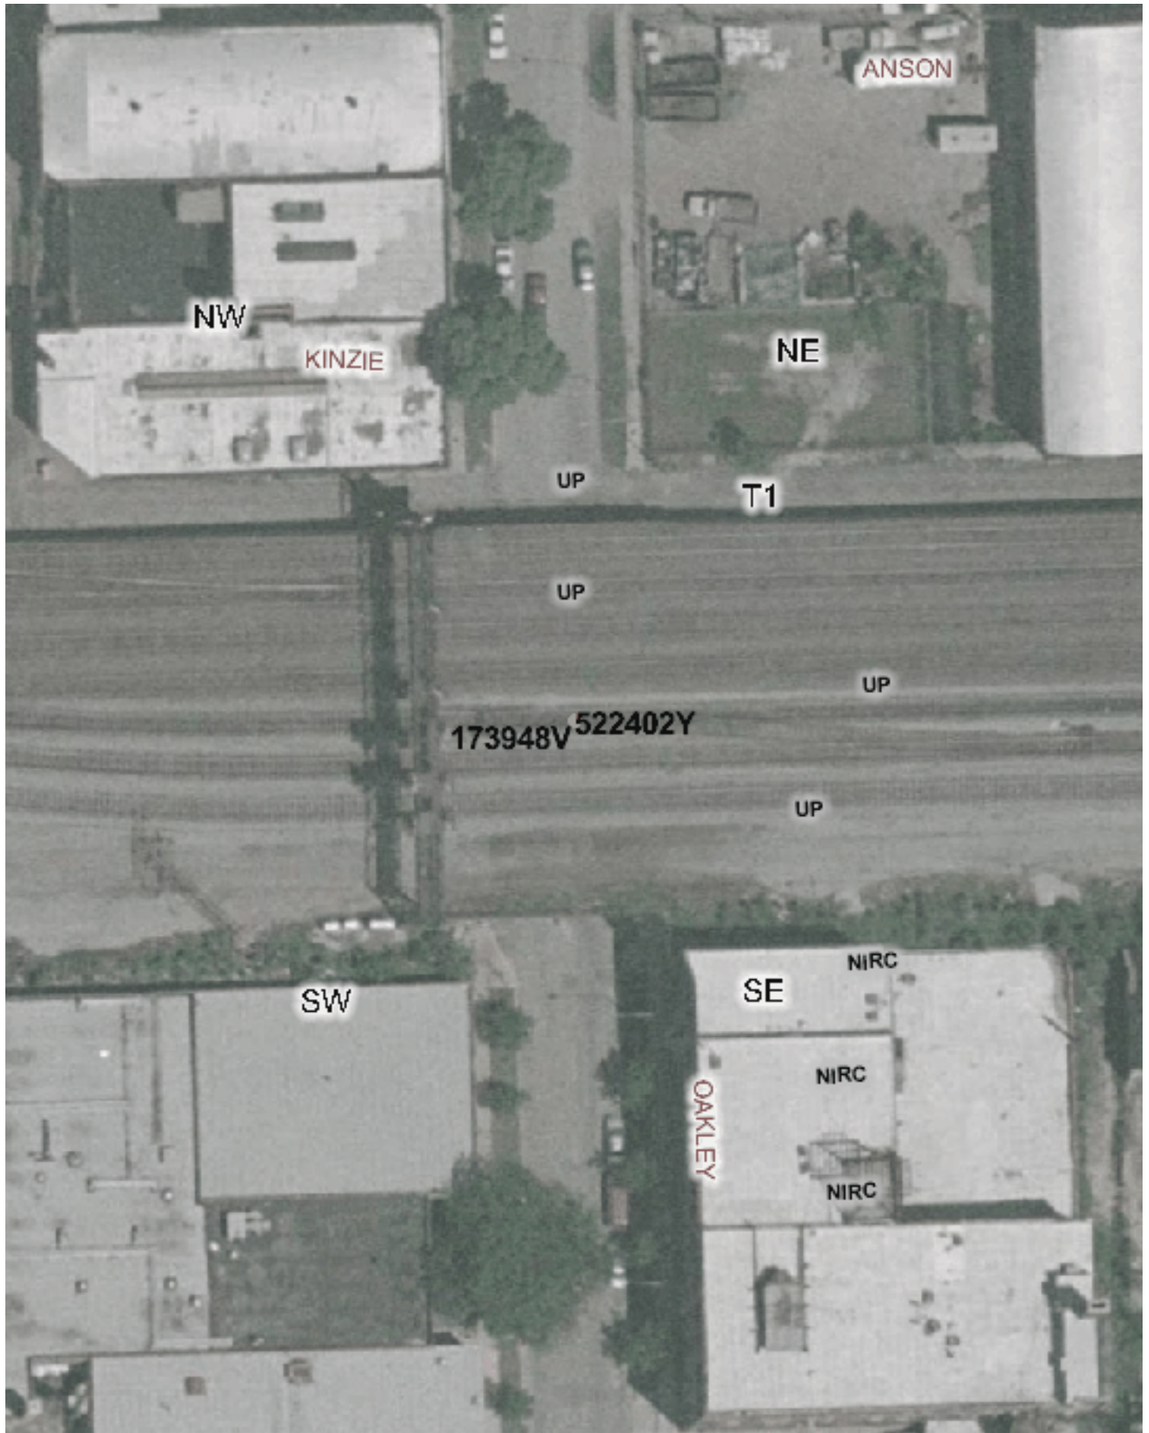

Copyright 2003 By The State of Illinois

SCALE: 1"=50'

0 50' 100'

U.S. DOT#: 522402Y

General Information

Type Of Crossing: RROver Highway
Lat: 41° 53' 18" Long: 87° 41' 3"
County: COOK
City: CHICAGO In/Near: In
Street Name: OAKLEY BLVD
RailRoad: CR
RailRoad Station: WESTERN AVE (W)
RailRoad Milepost: 311.7
Crossing Angle: 88.5°
IDOT Structure Number: CDOT-672
RR Structure Number: 2.43
Data Collection Date: 8/14/2002
Aerial Photography Date: Spring 2002

Track Description
Number of Tracks: 4
(Type of Tracks:)

From	To	Distance (Ft)
None		

Vertical Clearance
Minimum Vertical Clearance: 11.9 (Ft)

Horizontal Roadway Clearance

Dir	Distance (Ft)
Hor Clear 1	21.0
Hor Clear 2	21.0

West Side — Roadway Material & Dimensions — East Side

Roadway Material: Bituminous

Dir	Sidewalk	Parkway	Road Width	Parkway	Sidewalk
Under Bridge	10.0	0.0	21.0	0.0	0.0
Under Bridge	0.0	0.0	21.0	0.0	10.0

North Side — Vertical Profile — South Side

A-50	A-25	A-0	A-25br	B-25br	B-0	B-25	B-50
-2.8%	-2%	0.4%	0.28%	-0.8%	0%	3.6%	

Special Conditions? None

Missing Data? Yes (Limited Access, Yard Tracks)