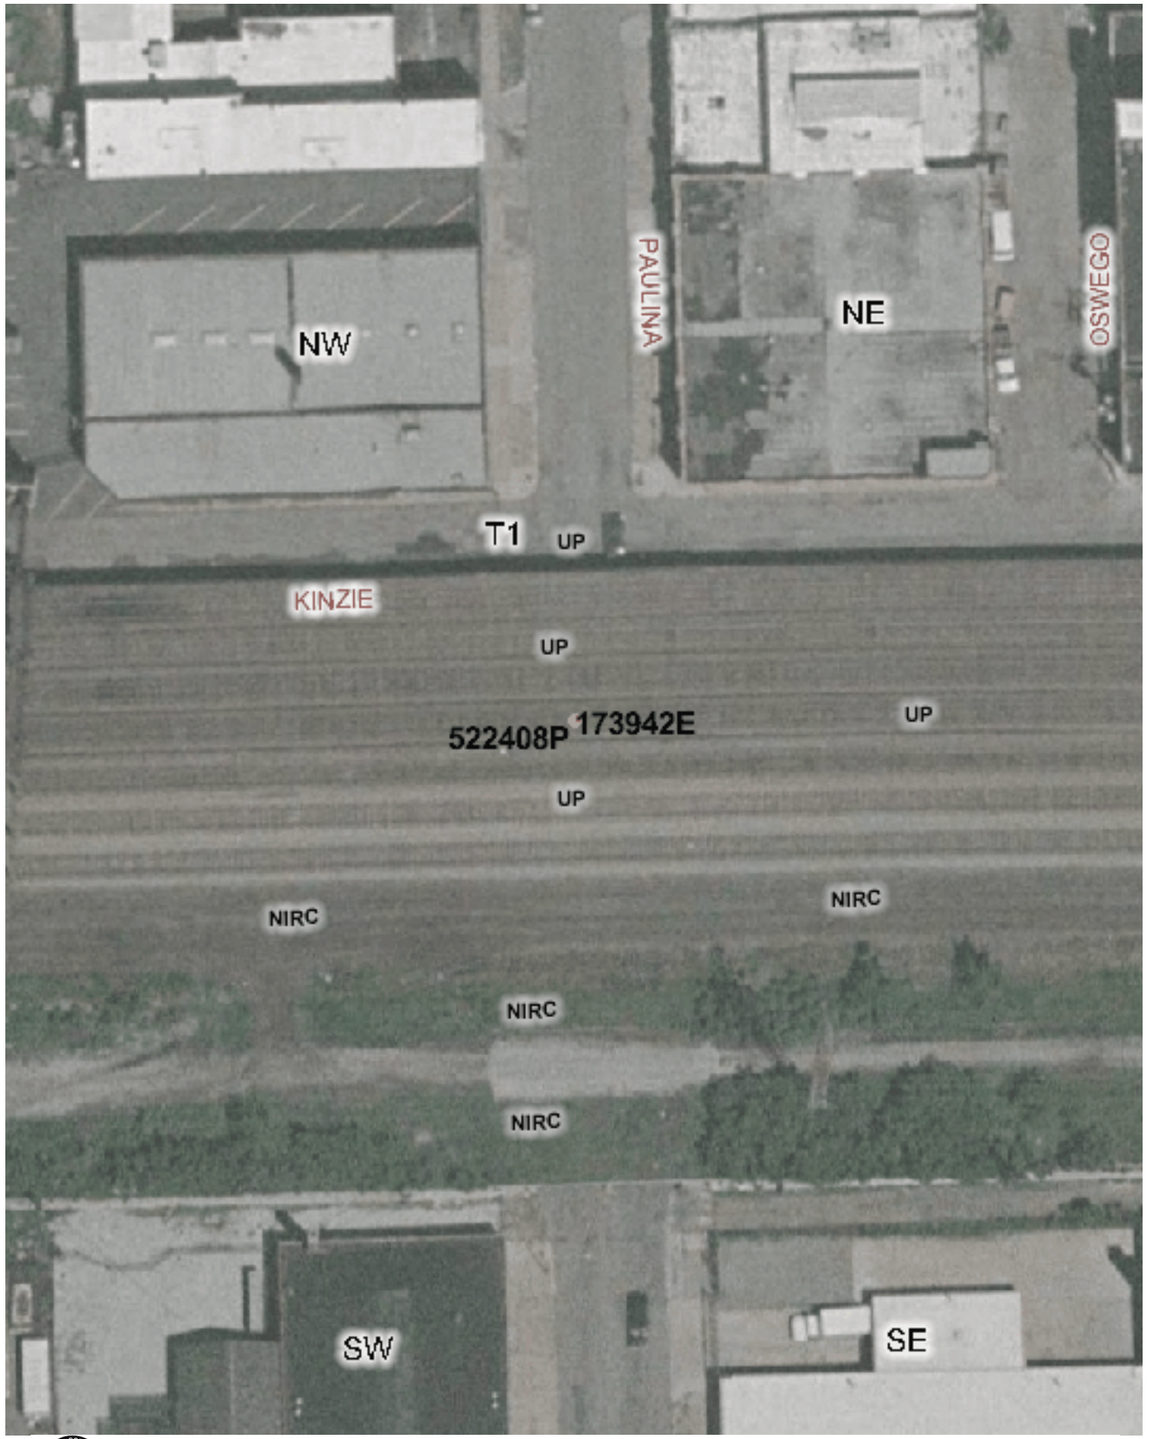

Copyright 2003 By The State of Illinois

SCALE: 1"=50'

0 50' 100'

U.S. DOT#: 522408P

General Information

Type Of Crossing: RROver Highway
Lat: 41° 53' 19" Long: 87° 40' 10"
County: COOK
City: CHICAGO In/Near: In
Street Name: PAULINA ST
RailRoad: CR
RailRoad Station: WESTERN AVE (W)
RailRoad Milepost: 312.49
Crossing Angle: 88.7°
IDOT Structure Number: CDOT-678
RR Structure Number: 312.49
Data Collection Date: 12/26/2002
Aerial Photography Date: Spring 2002

Track Description

Number of Tracks: 8
(Type of Tracks: Yard, Main)

From	To	Distance (Ft)
Track 1	Track 2	12.8
Track 2	Track 3	12.6
Track 3	Track 4	13.1
Track 4	Track 5	15.1
Track 5	Track 6	13.2
Track 6	Track 7	13.4
Track 7	Track 8	12.2

Vertical Clearance

Minimum Vertical Clearance: 11.4 (Ft)

Horizontal Roadway Clearance

Dir	Distance (Ft)
Hor Clear 1	24.0
Hor Clear 2	24.0

West Side — Roadway Material & Dimensions — East Side

Roadway Material: Bituminous

Dir	Sidewalk	Parkway	Road Width	Parkway	Sidewalk
Under Bridge	10.0	0.0	21.0	0.0	0.0
Under Bridge	0.0	0.0	21.0	0.0	10.0

North Side — Vertical Profile — South Side

A-50	A-25	A-0	A-25Br	A-75Br	C-95Br	B-75Br	B-25Br	B-0	B-25	B-50
-1.6%	0.8%	-0.4%	0%	0.5%	0%	0%	0.4%	-0.4%	-0.8%	

Special Conditions? None

Missing Data? Yes (Limited Access)