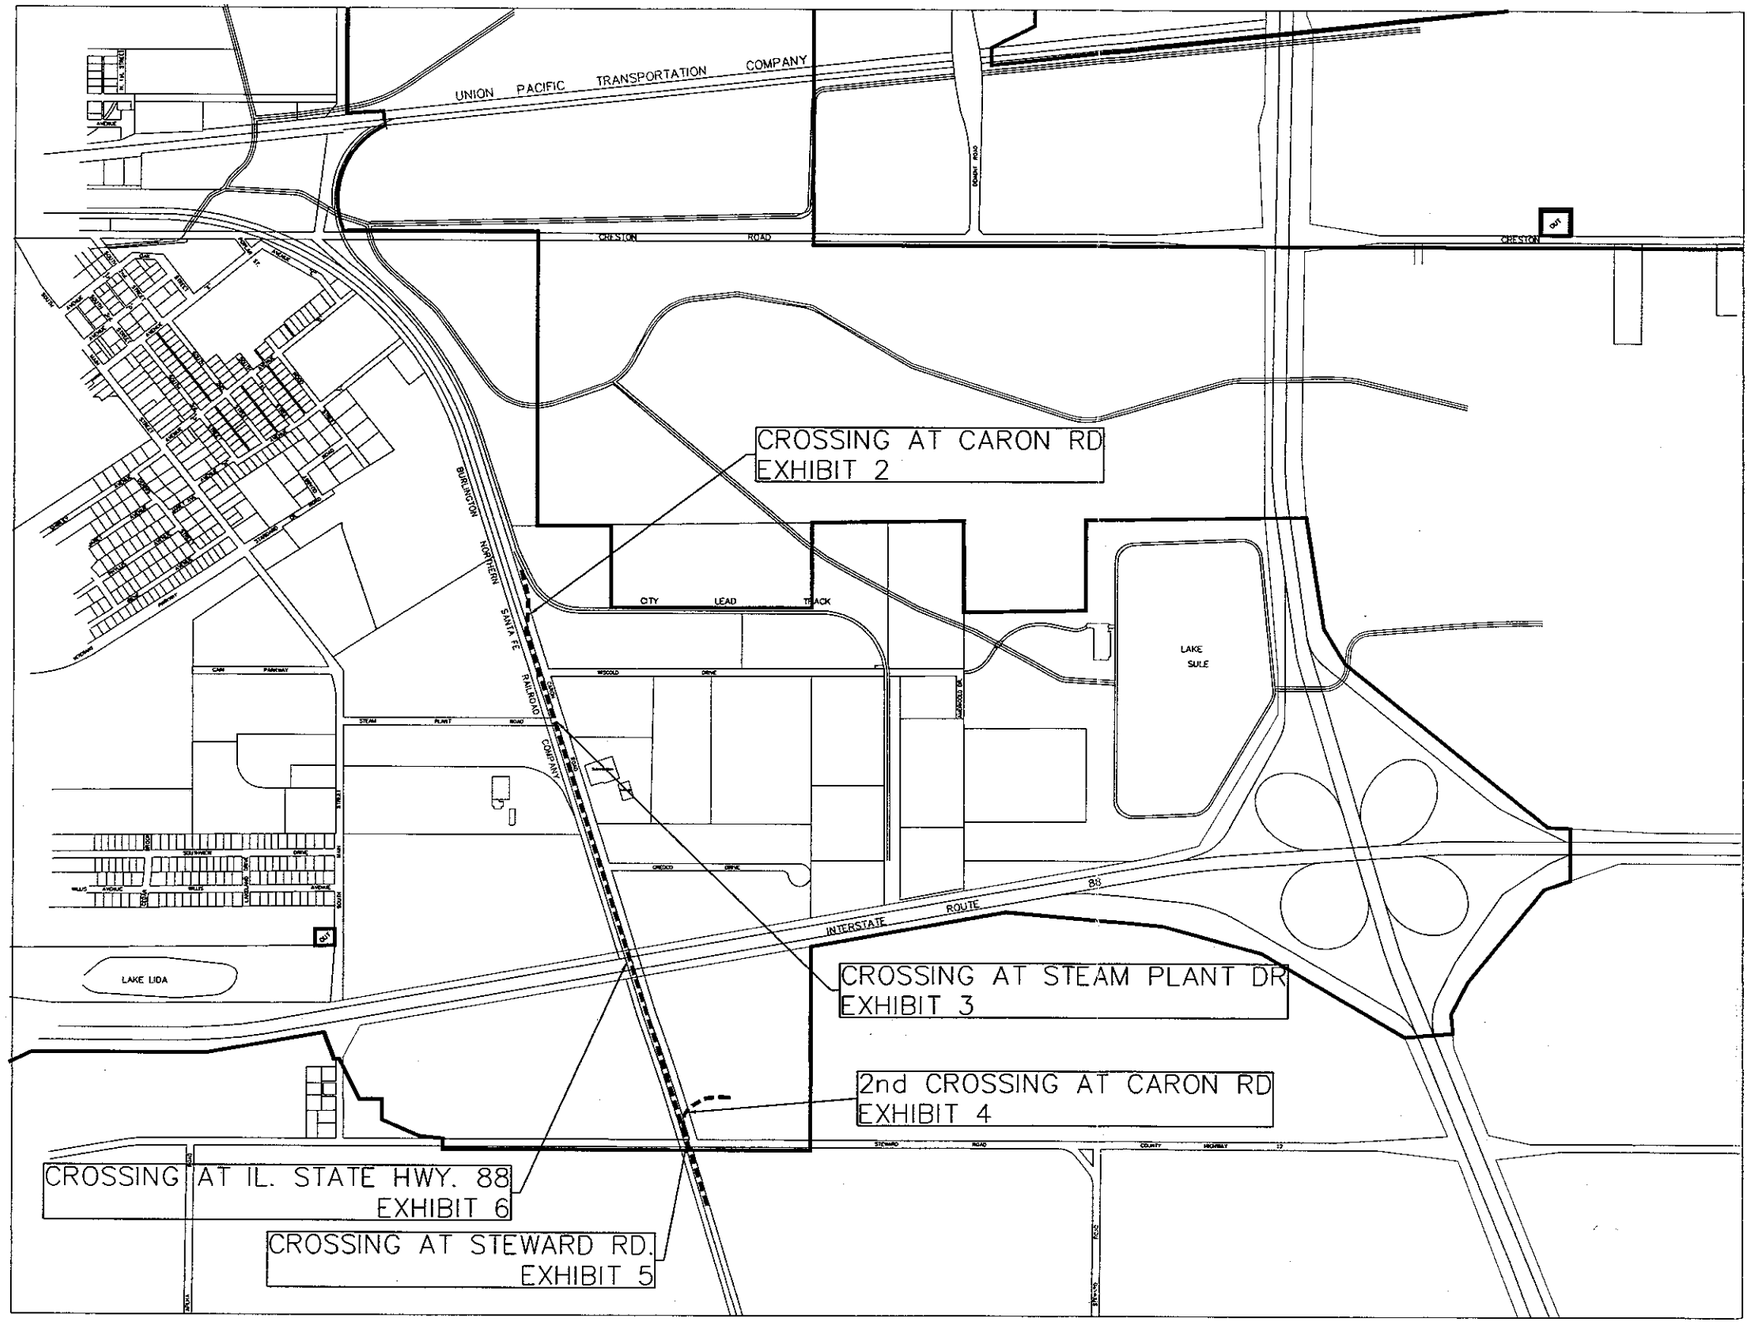

IMMONS & ASSOCIATES P.C.
CONSULTING ENGINEERS AND SURVEYORS
P.O. BOX 459 – 515 LINCOLN HWY. ROCHELLE, ILLINOIS 61068
PHONE: (815) 562-9087 FAX: (815) 562-4233

EXHIBIT 1

PROJECT AND LOCATION:
GRADE CROSSINGS
THE CITY LEAD TRACK EXTENSION

ROCHELLE, ILLINOIS

DRAWN BY: RDK
APPROVED BY: T.I.S., P.E.
SCALE: AS NOTED
DATE: 10/6/04

PROJECT NO. : 02-176

SHEET NO. : 1 OF 6

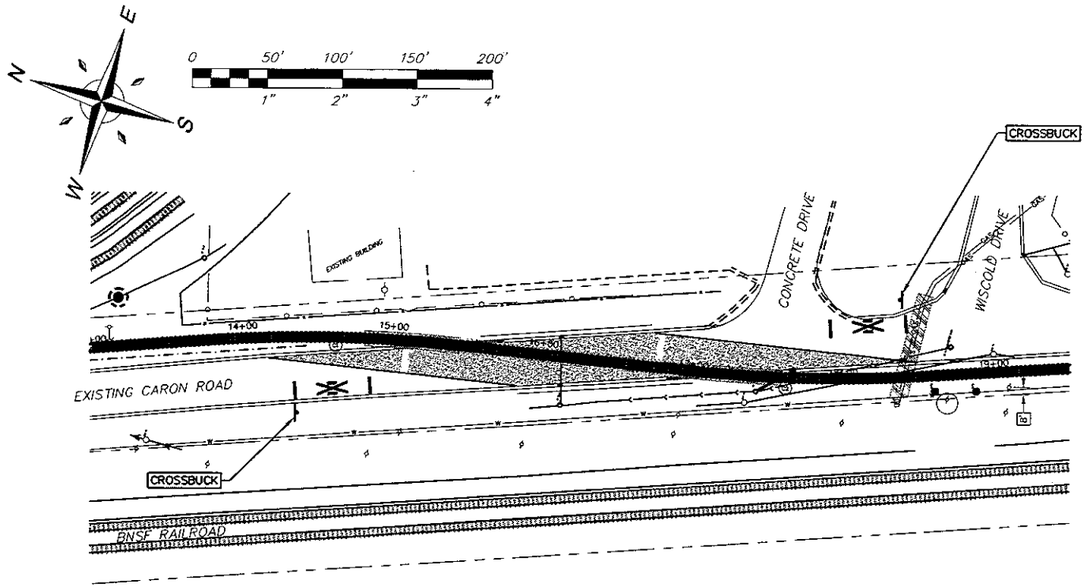

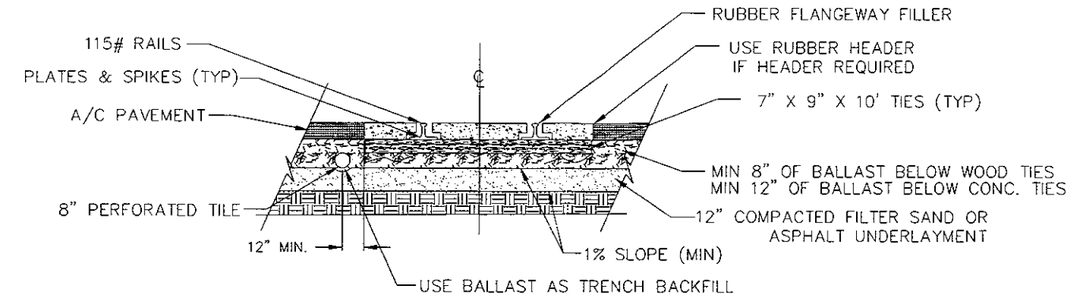

TYPICAL SECTION GRADE CROSSING

NOT TO SCALE

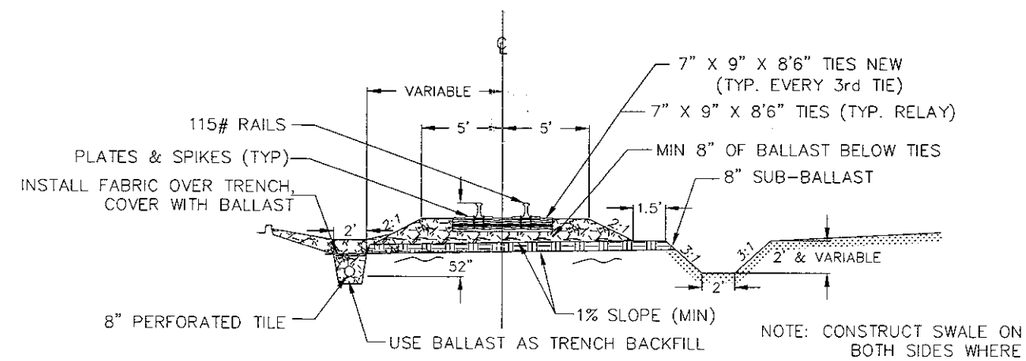

NOTE: CONSTRUCT SWALE ON BOTH SIDES WHERE TILE IS OMITTED

TYPICAL SECTION STA 12+00 TO 60+00

NOT TO SCALE

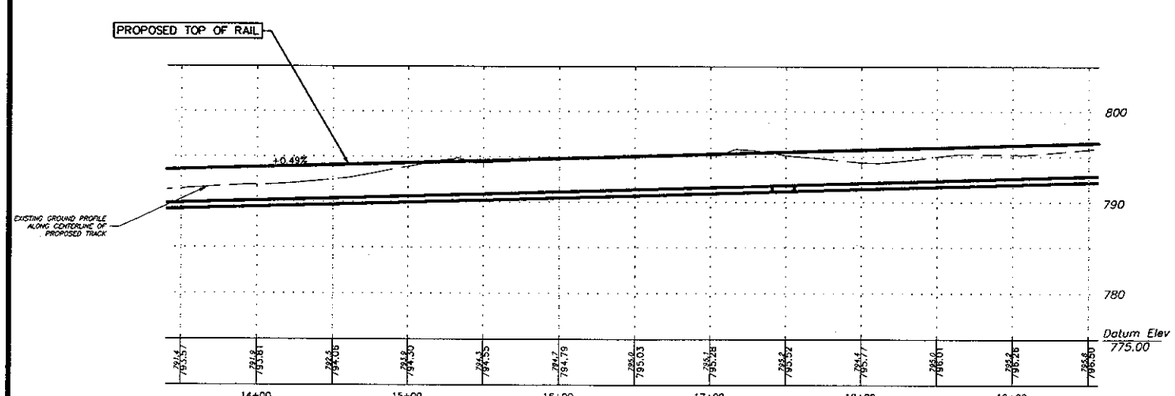

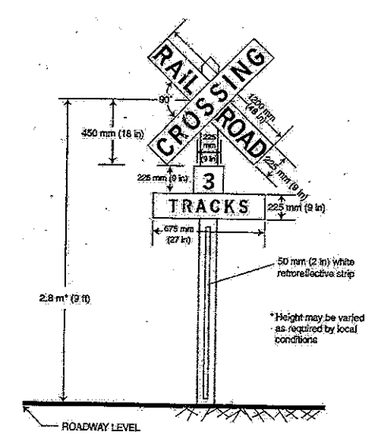

CROSSBUCK DETAIL

NOT TO SCALE

IMMONS & ASSOCIATES P.C.
CONSULTING ENGINEERS AND SURVEYORS
P.O. BOX 459 - 515 LINCOLN HWY. ROCHELLE, ILLINOIS 61068
PHONE: (815) 562-9087 FAX: (815) 562-4233

EXHIBIT 2

PROJECT AND LOCATION:
CARON ROAD CROSSING
THE CITY LEAD TRACK EXTENSION

ROCHELLE, ILLINOIS

DRAWN BY: REK
APPROVED BY: T.I.S., P.E.
SCALE: AS NOTED
DATE: 10/6/04

PROJECT NO. : 02-176

SHEET NO. : 2 OF 6

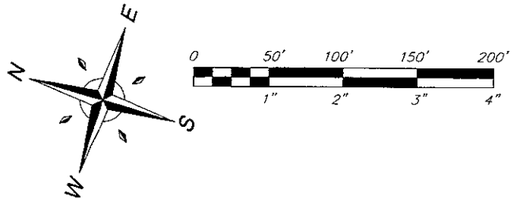

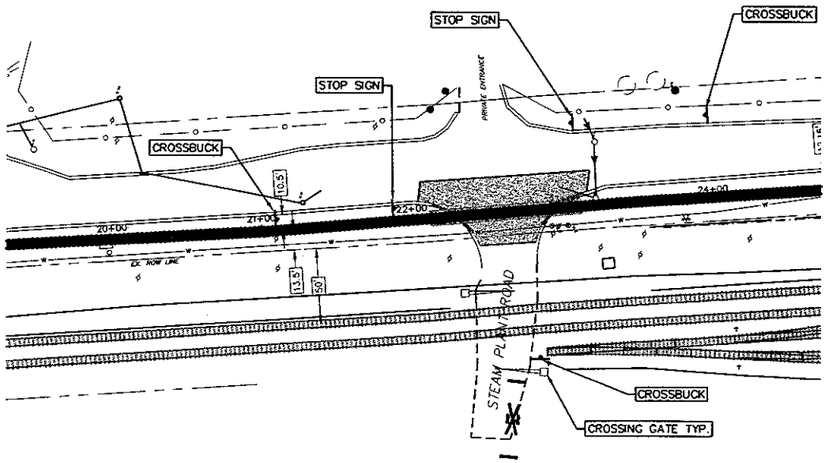

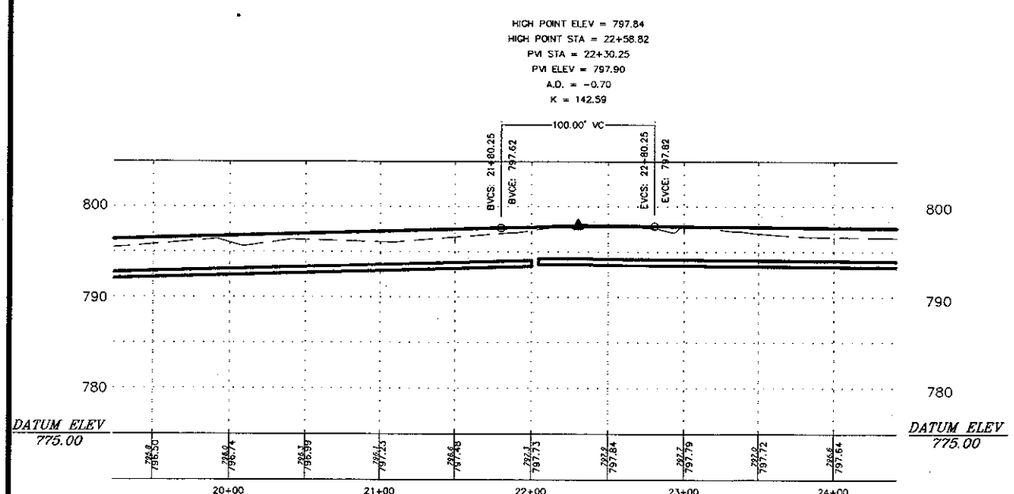

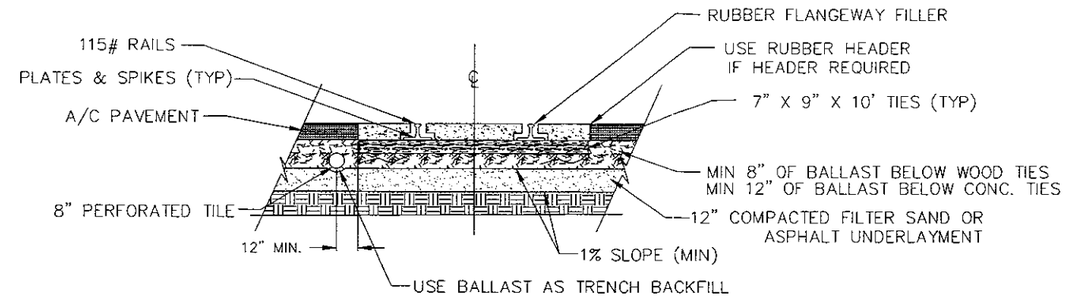

TYPICAL SECTION GRADE CROSSING

NOT TO SCALE

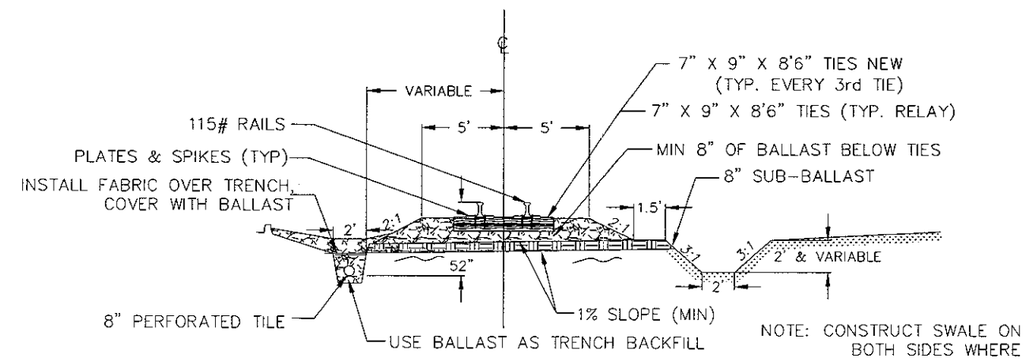

NOTE: CONSTRUCT SWALE ON BOTH SIDES WHERE TILE IS OMITTED

TYPICAL SECTION STA 12+00 TO 60+00

NOT TO SCALE

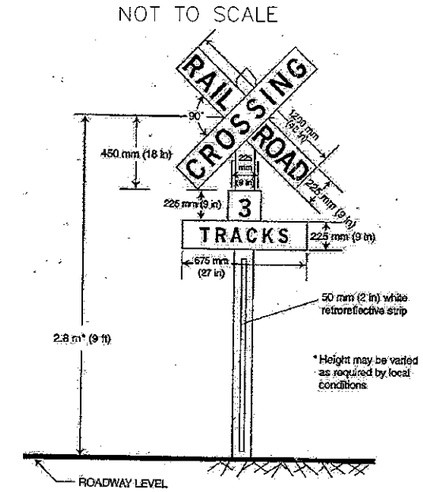

CROSSBUCK DETAIL

NOT TO SCALE

IMMONS & ASSOCIATES P.C.
CONSULTING ENGINEERS AND SURVEYORS
P.O. BOX 459 - 315 LINCOLN HWY. ROCHELLE, ILLINOIS 61068
PHONE: (815) 562-9087 FAX: (815) 562-4233

EXHIBIT 3

PROJECT AND LOCATION:
STEAM PLANT ROAD CROSSING
THE CITY LEAD TRACK EXTENSION

ROCHELLE, ILLINOIS

DRAWN BY: REK
APPROVED BY: T.L.S., P.E.
SCALE: AS NOTED
DATE: 10/6/04

PROJECT NO. : 02-176

SHEET NO. : 3 OF 6

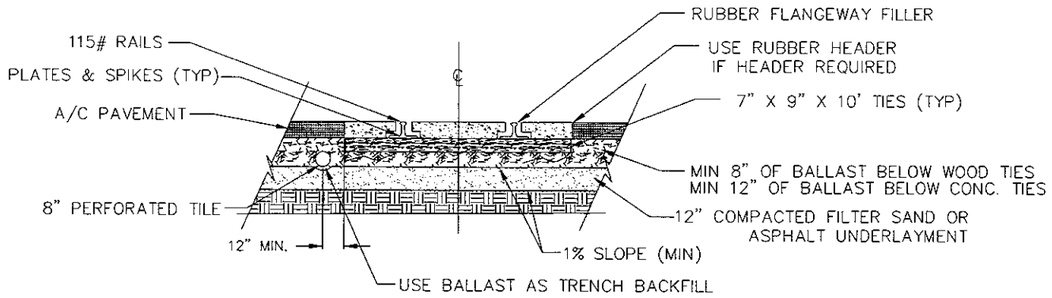

TYPICAL SECTION GRADE CROSSING

NOT TO SCALE

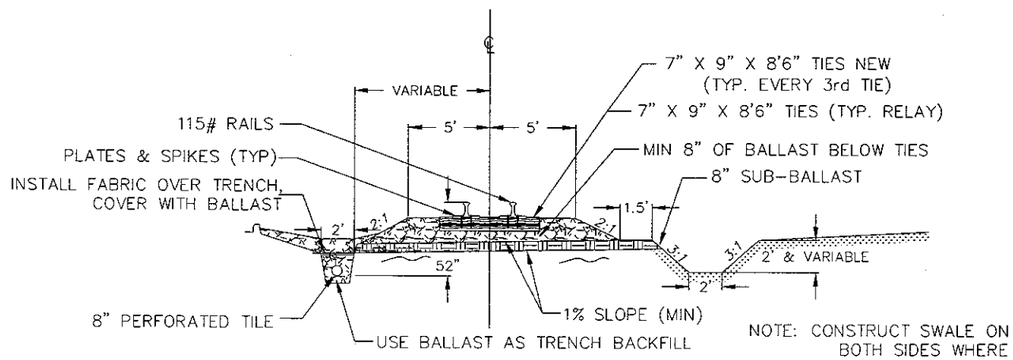

NOTE: CONSTRUCT SWALE ON BOTH SIDES WHERE TILE IS OMITTED

TYPICAL SECTION STA 12+00 TO 60+00

NOT TO SCALE

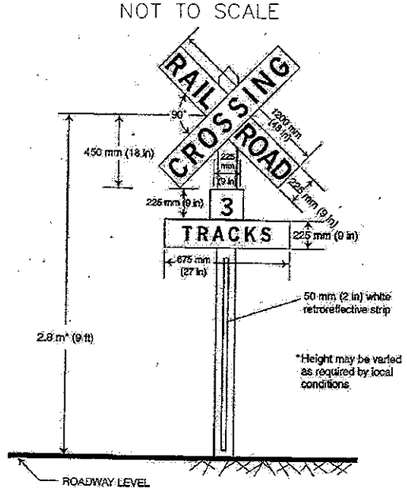

CROSSBUCK DETAIL

NOT TO SCALE

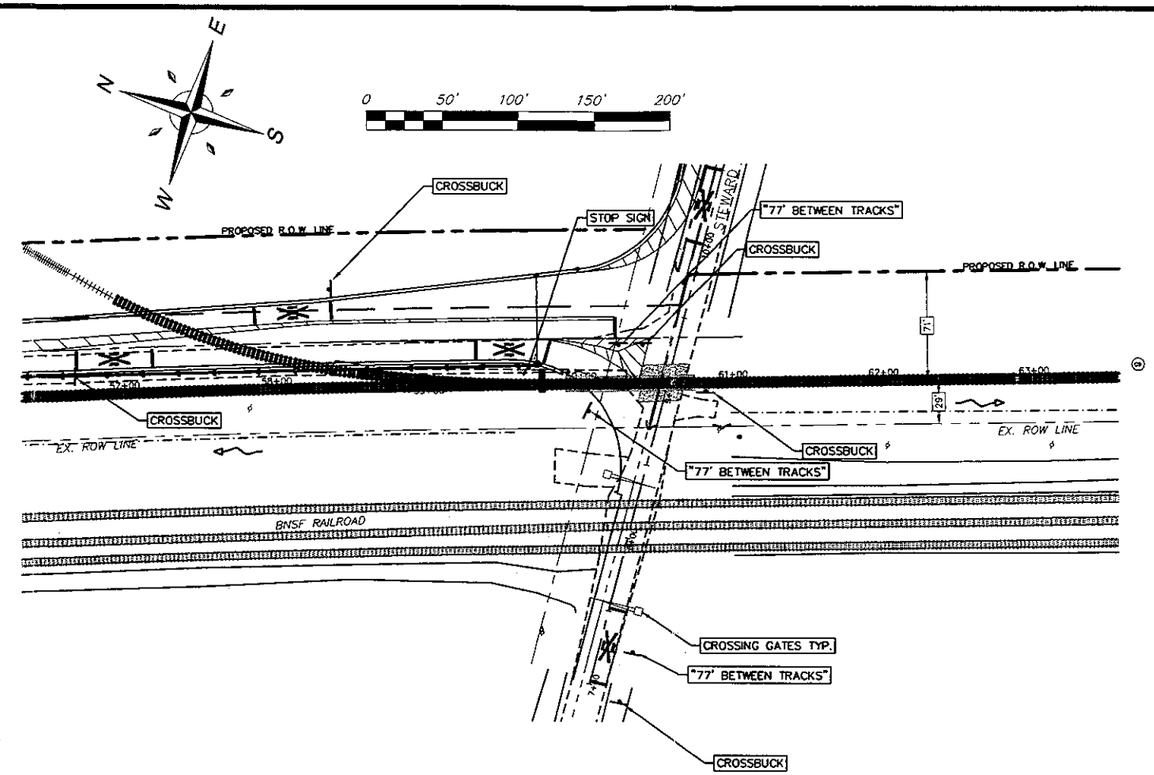

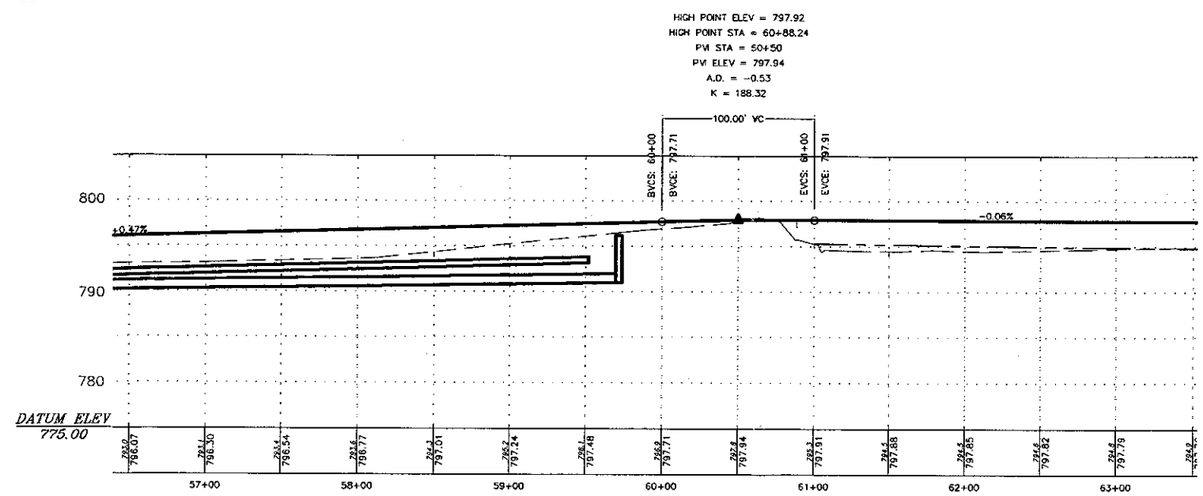

IMMONS & ASSOCIATES P.C.
CONSULTING ENGINEERS AND SURVEYORS
P.O. BOX 459 - 515 LINCOLN HWY. ROCHELLE, ILLINOIS 61068
PHONE: (815) 562-9087 FAX: (815) 562-4233

EXHIBIT 4

PROJECT AND LOCATION:
2nd CARON ROAD CROSSING
THE CITY LEAD TRACK EXTENSION

ROCHELLE, ILLINOIS

DRAWN BY: REK
APPROVED BY: T.I.S., P.E.
SCALE: AS NOTED
DATE: 10/6/04

PROJECT NO. : 02-176

SHEET NO. : 4 OF 6

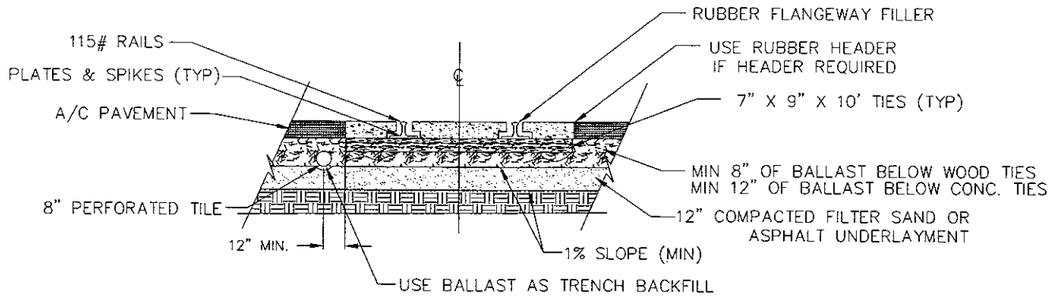

TYPICAL SECTION GRADE CROSSING

NOT TO SCALE

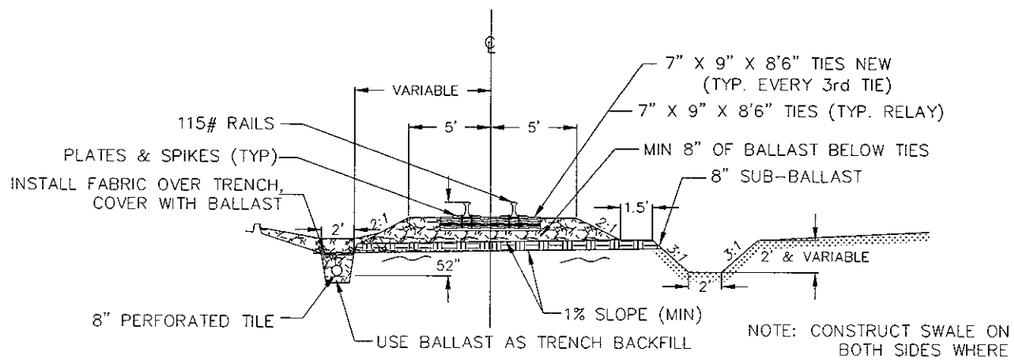

NOTE: CONSTRUCT SWALE ON BOTH SIDES WHERE TILE IS OMITTED

TYPICAL SECTION STA 12+00 TO 60+00

NOT TO SCALE

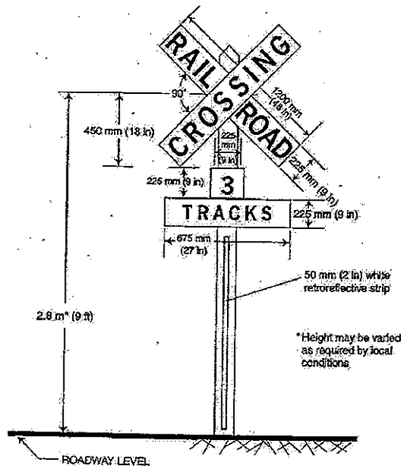

CROSSBUCK DETAIL

NOT TO SCALE

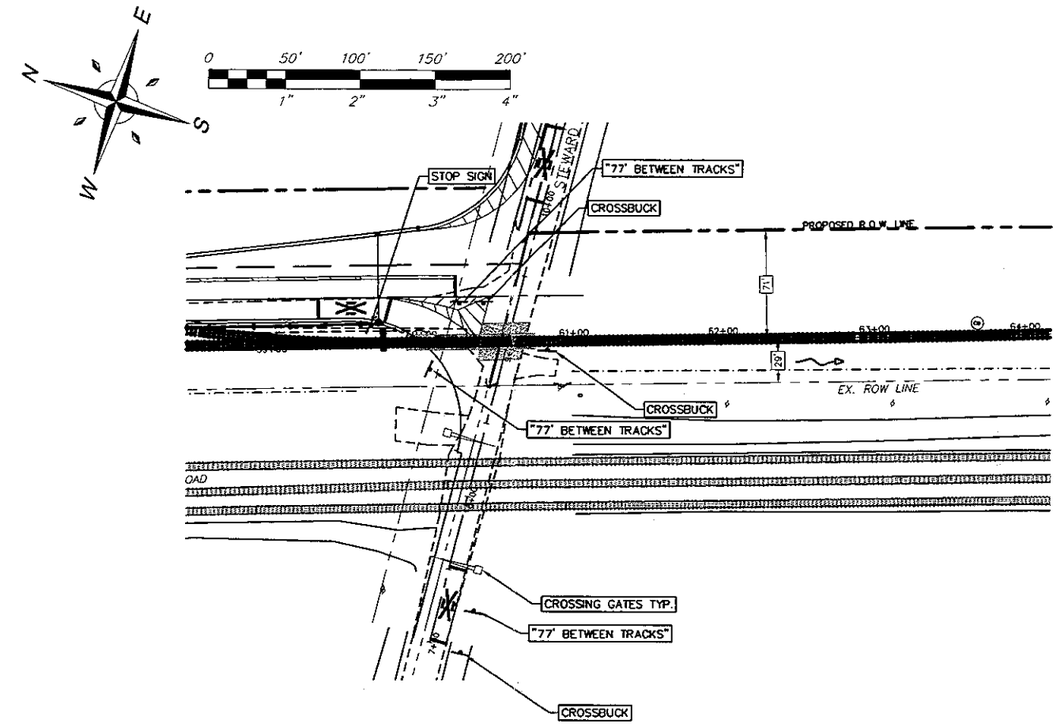

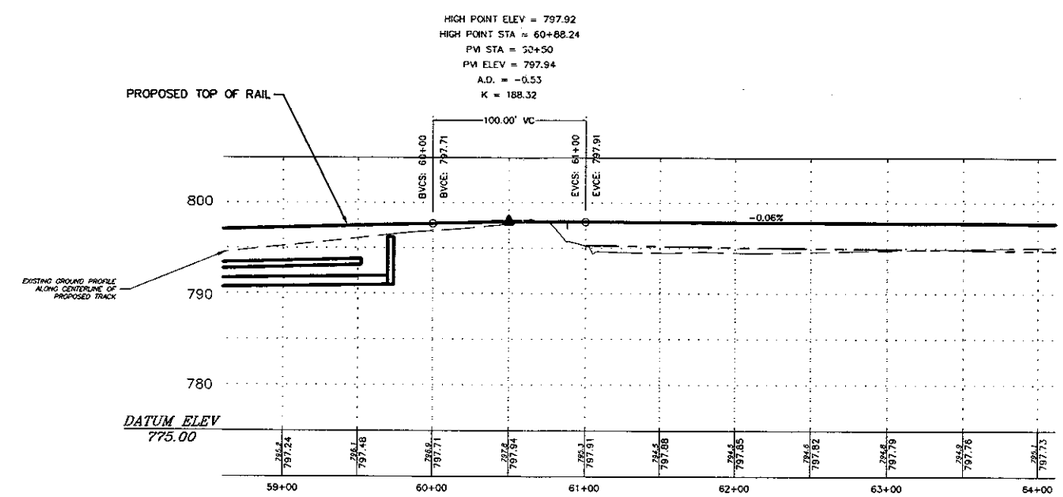

IMMONS & ASSOCIATES P.C.
CONSULTING ENGINEERS AND SURVEYORS
P.O. BOX 459 - 515 LINCOLN HWY. ROCHELLE, ILLINOIS 61068
PHONE: (815) 562-9087 FAX: (815) 562-4233

EXHIBIT 5

PROJECT AND LOCATION:
STEWARD ROAD CROSSING
THE CITY LEAD TRACK EXTENSION

ROCHELLE, ILLINOIS

DRAWN BY: REK
APPROVED BY: T.J.S., P.E.
SCALE: AS NOTED
DATE: 10/6/04

PROJECT NO. : 02-176

SHEET NO. : 5 OF 6

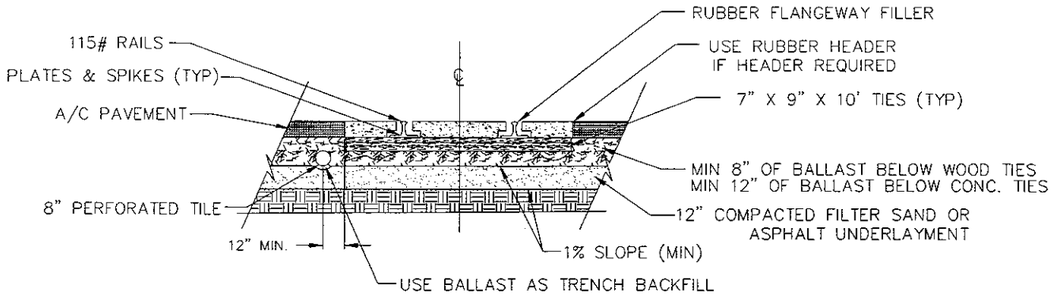

TYPICAL SECTION GRADE CROSSING

NOT TO SCALE

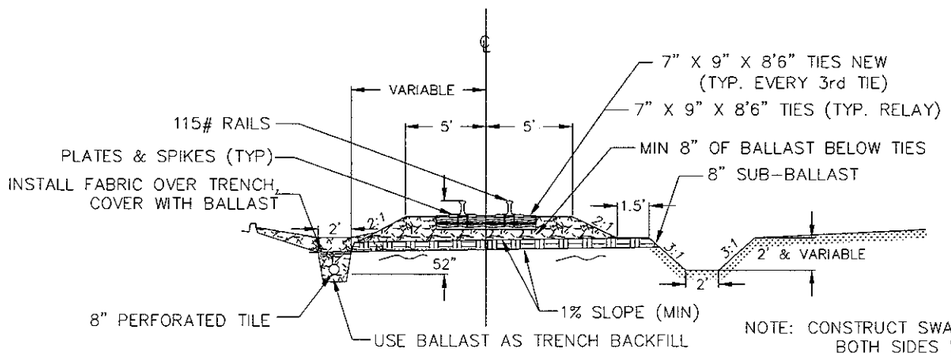

NOTE: CONSTRUCT SWALE ON
BOTH SIDES WHERE
TILE IS OMITTED

TYPICAL SECTION STA 12+00 TO 60+00

NOT TO SCALE

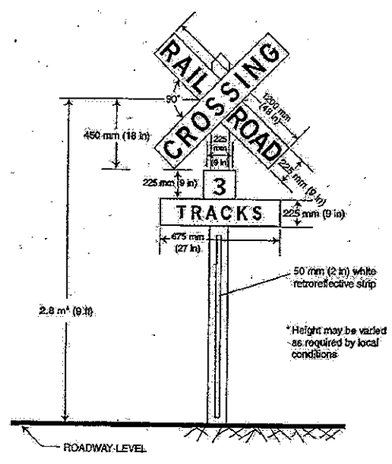

CROSSBUCK DETAIL

NOT TO SCALE

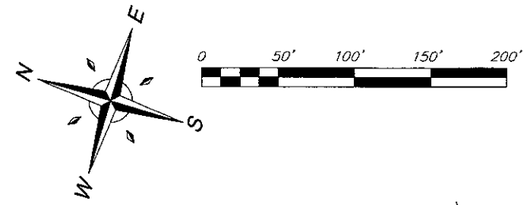

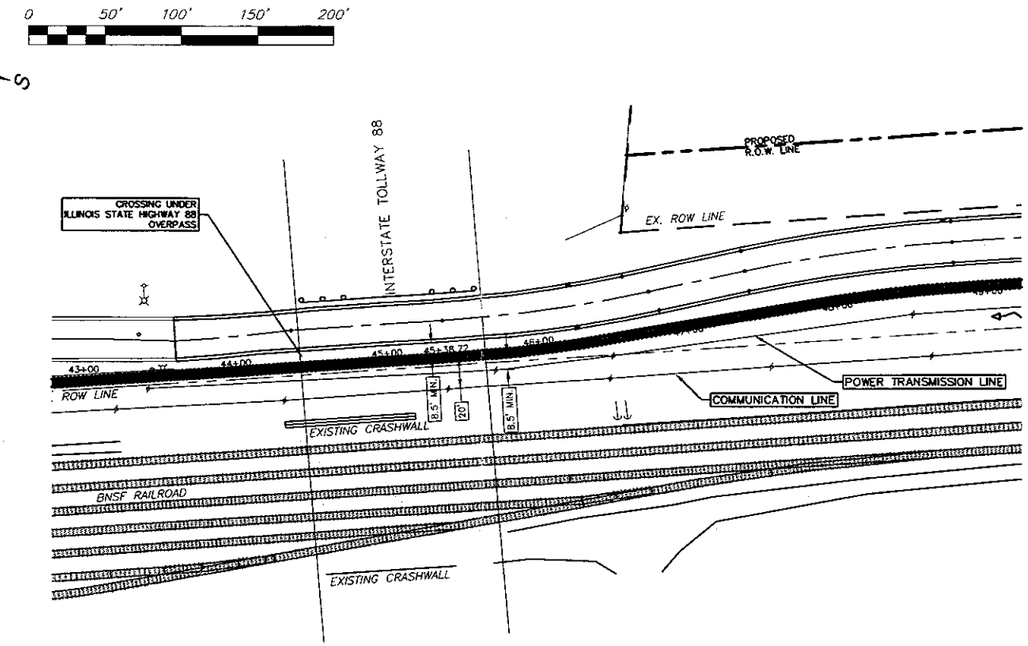

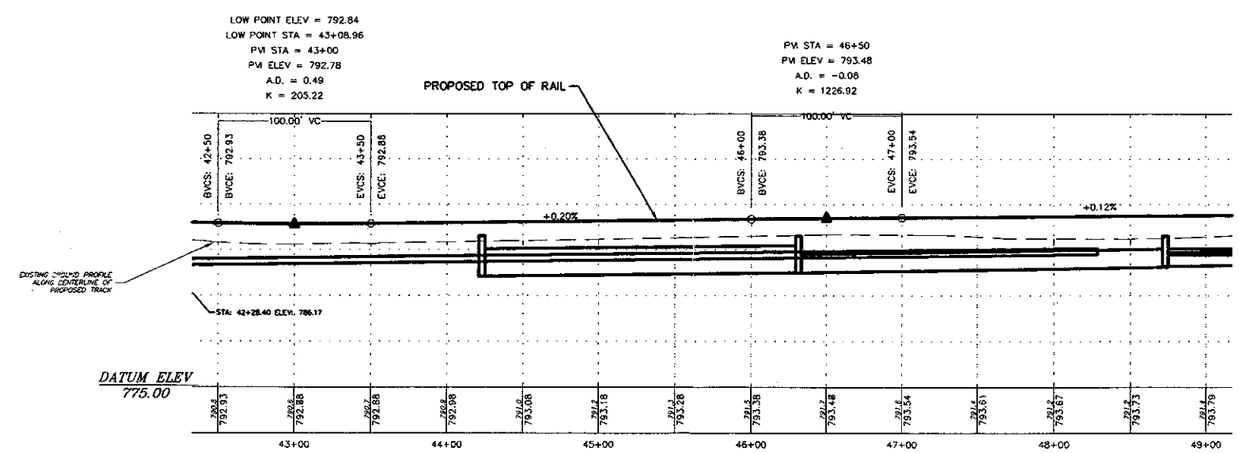

IMMONS & ASSOCIATES P.C.
CONSULTING ENGINEERS AND SURVEYORS
P.O. BOX 459 - 515 LINCOLN HWY. ROCHELLE, ILLINOIS 61068
PHONE: (815) 562-9087 FAX: (815) 562-4233

EXHIBIT 6

PROJECT AND LOCATION:
CROSSING UNDERPASS AT TOLLWAY I-88
THE CITY LEAD TRACK EXTENSION

ROCHELLE, ILLINOIS

DRAWN BY: REK
APPROVED BY: T.I.S., P.E.
SCALE: AS NOTED
DATE: 12/6/04

PROJECT NO. : 02-176

SHEET NO. : 6 OF 6