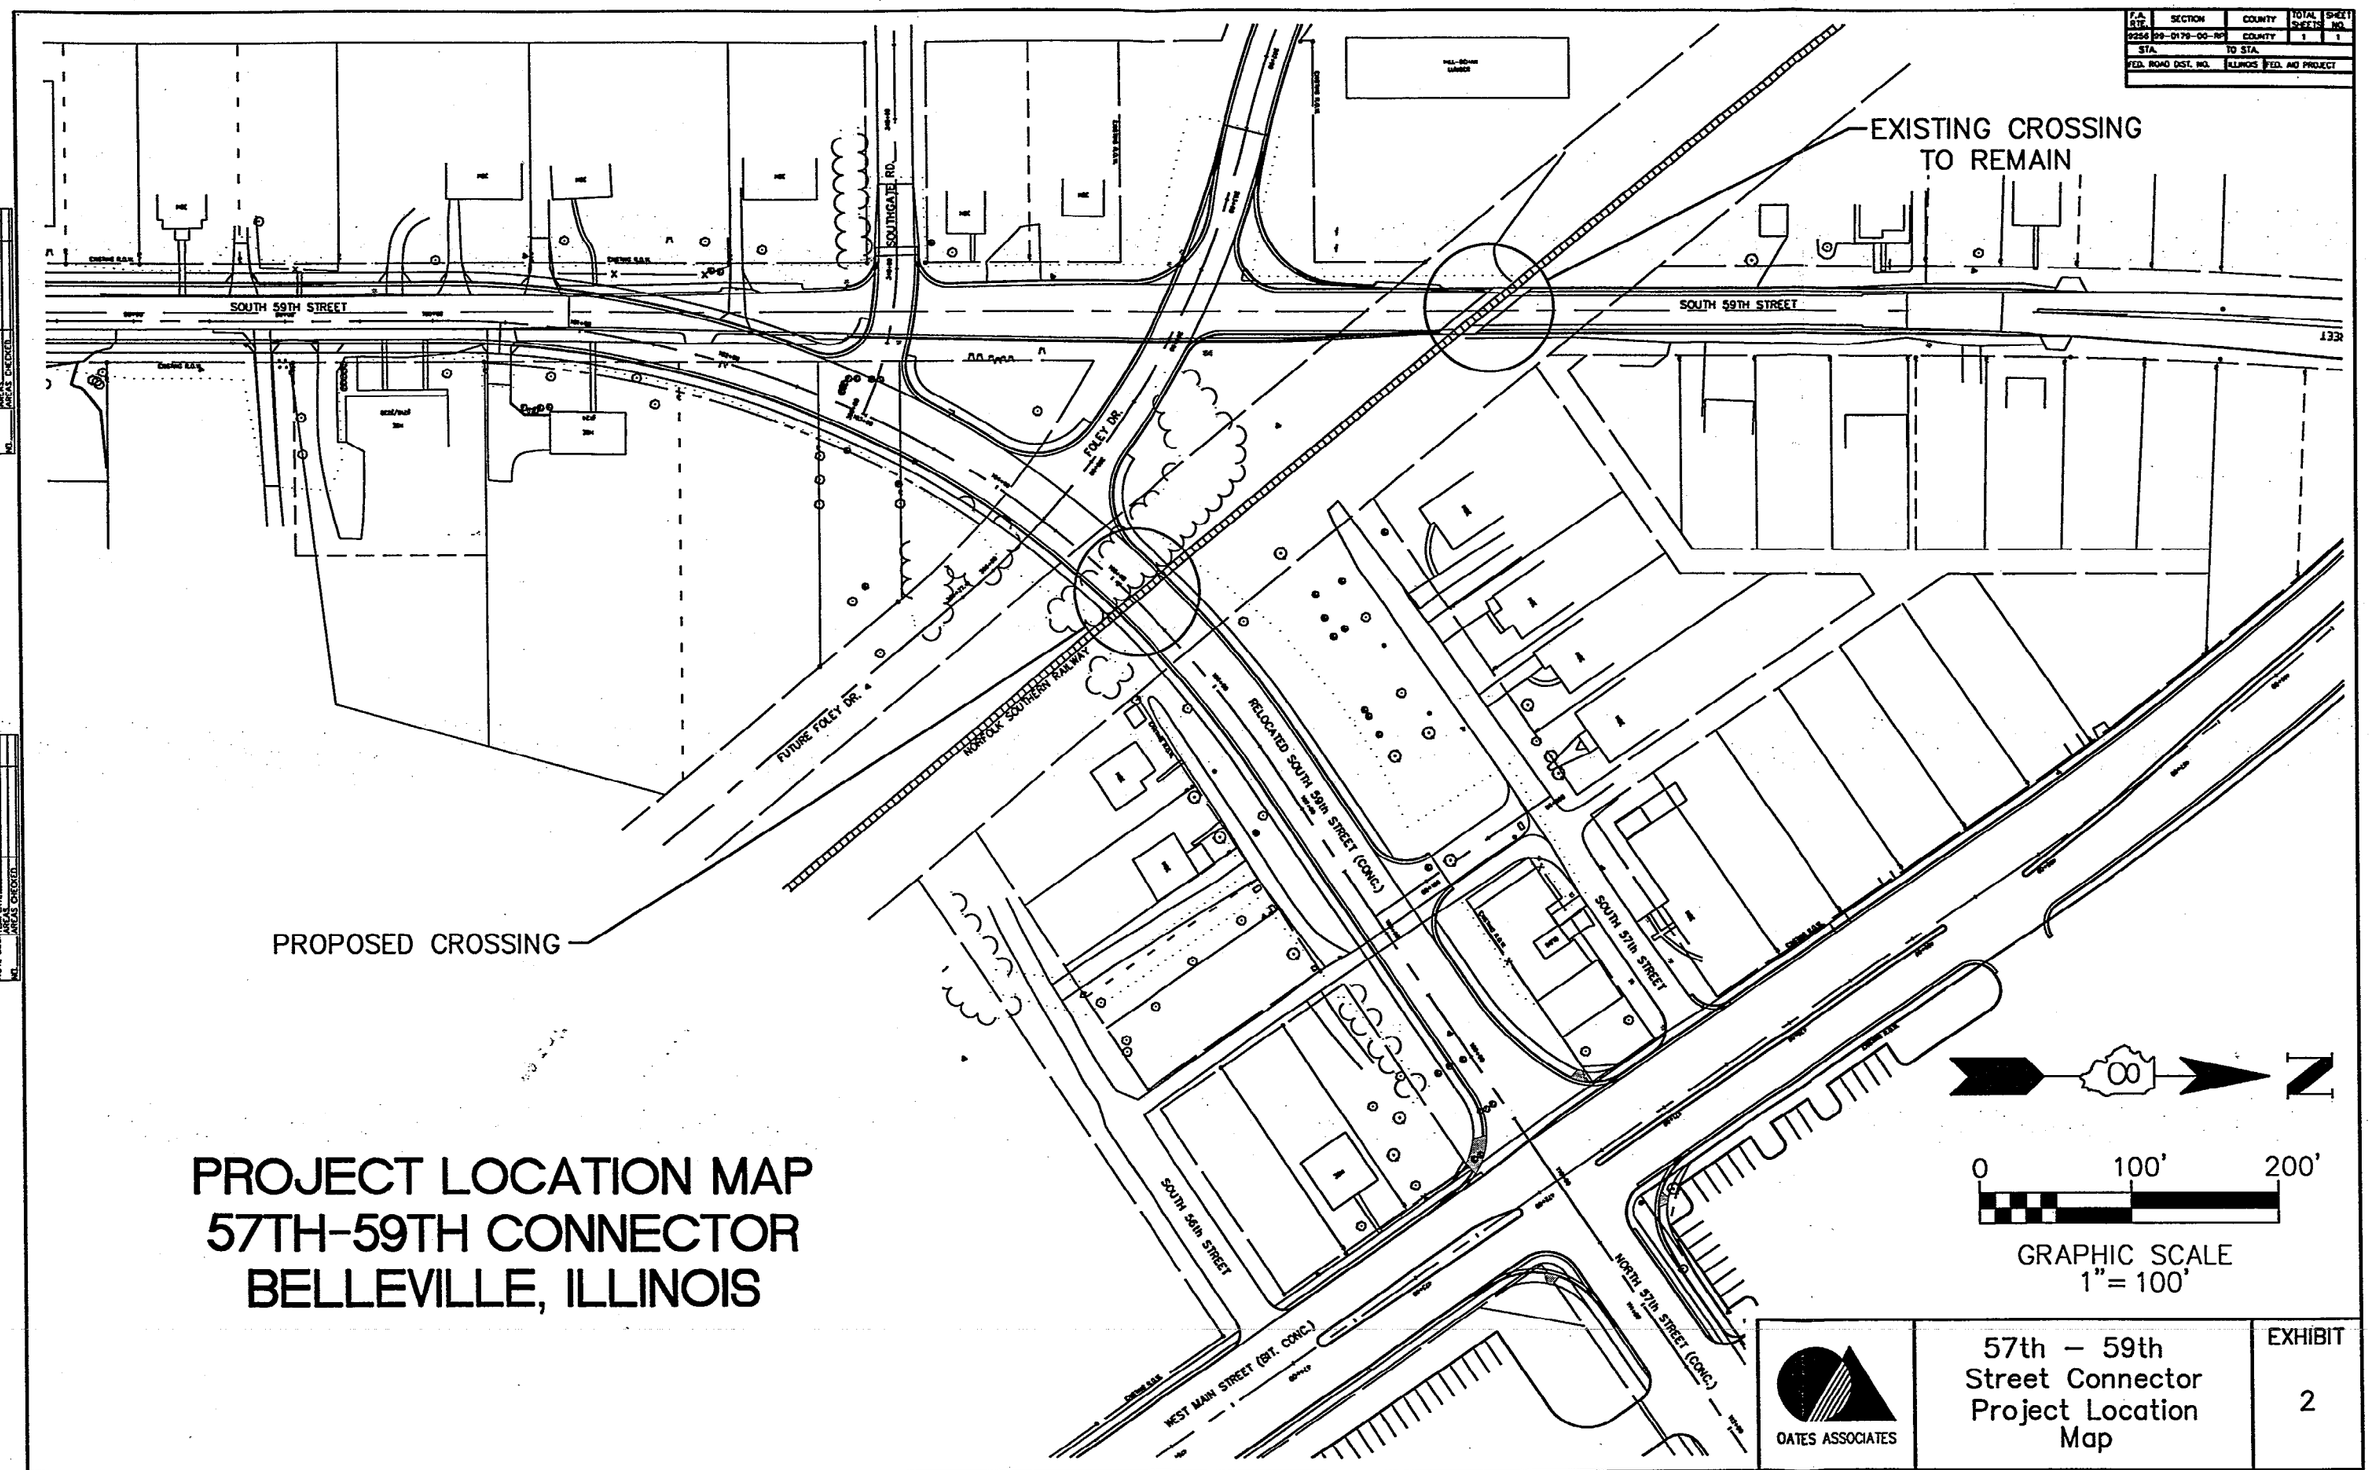

PROJECT LOCATION MAP
57TH-59TH CONNECTOR
BELLEVILLE, ILLINOIS

F.A. RTE.	SECTION	COUNTY	TOTAL SHEETS	SHEET NO.
9256	99-0179-00-RP	COUNTY	1	1
STA.		TO STA.		
FED. ROAD DIST. NO.		ILLINOIS	FED. AID PROJECT	

OATES ASSOCIATES

57th – 59th Street Connector Project Location Map

EXHIBIT 2