FINAL SURVEY	BY	DATE
SURVEYED		
PLOTTED		
TEMPLATE		
NOTE BOOK		
AREAS		
NO.	AREAS CHECKED	

ORIGINAL SURVEY	BY	DATE
SURVEYED		
PLOTTED		
TEMPLATE		
NOTE BOOK		
AREAS		
NO.	AREAS CHECKED	

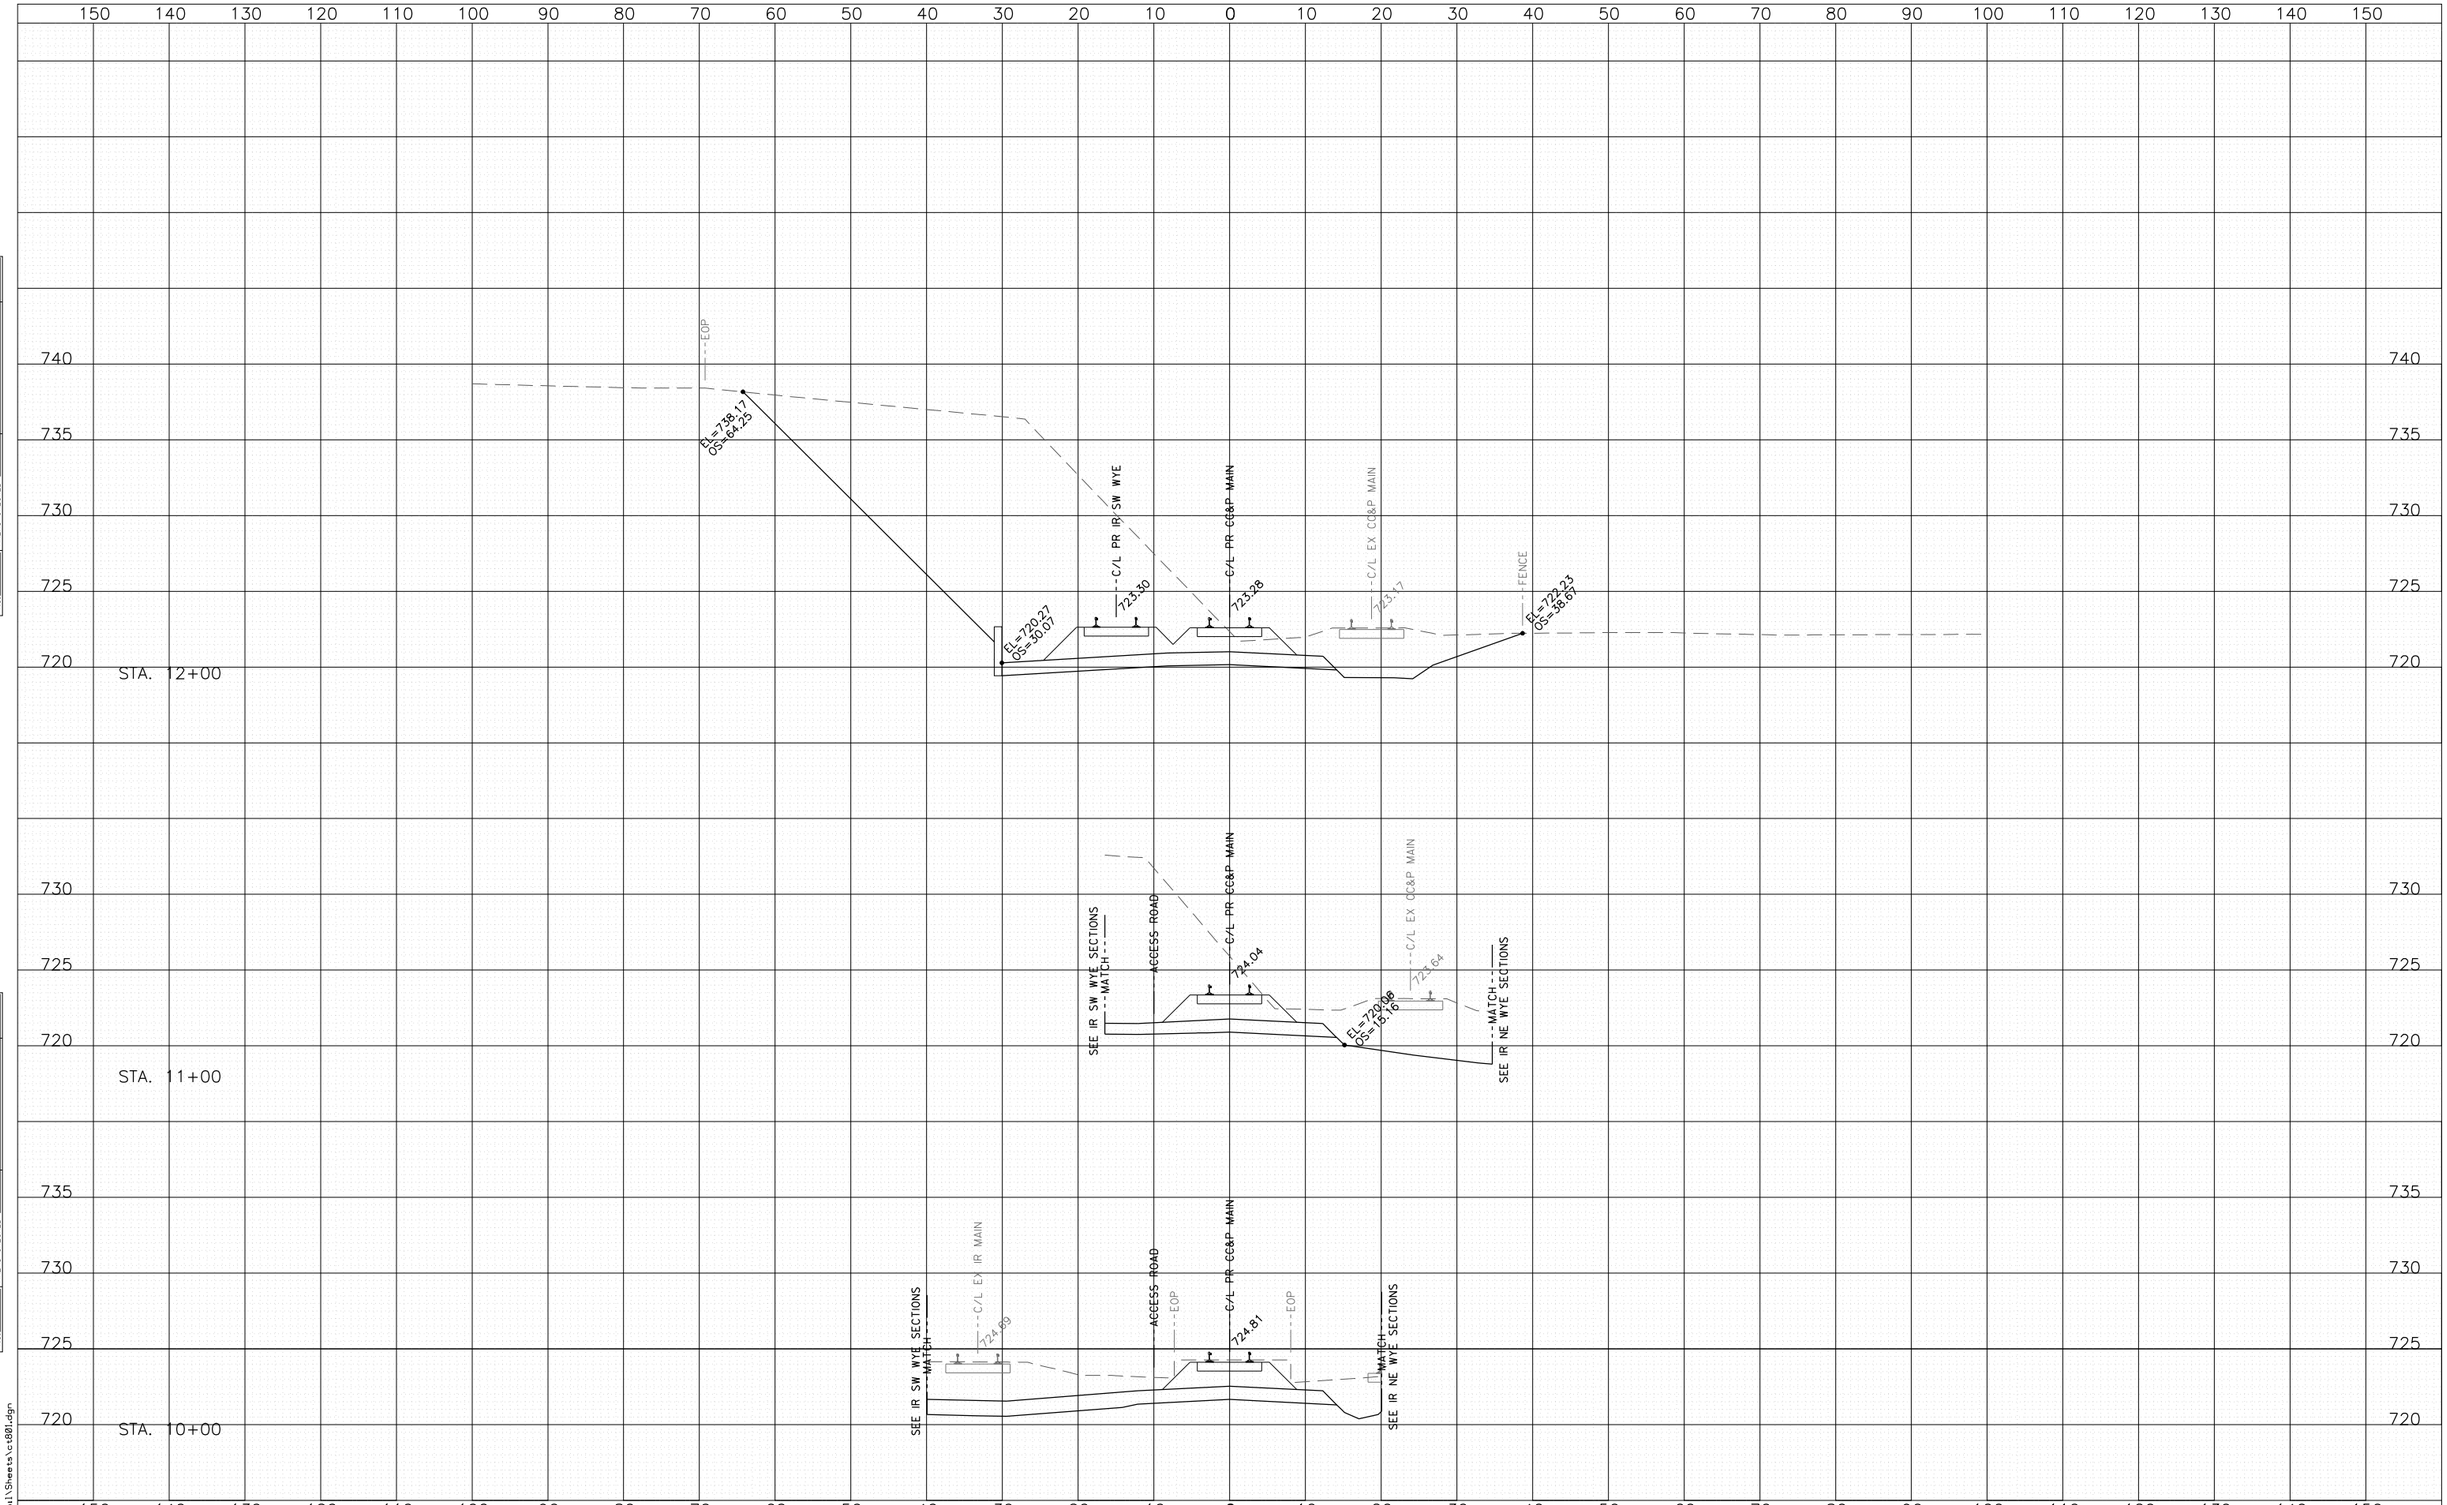

g:\chi0\0032\rail\Sheets\c001.dgn

USER NAME = tegaskell	DESIGNED - TEG	REVISED -
	DRAWN - TEG	REVISED -
PLOT SCALE = 20.00 sf / IN.	CHECKED - RDC	REVISED -
PLOT DATE = 4/30/2010	DATE - 4-30-10	REVISED -

ROCKFORD RAIL CONSOLIDATION PROJECT
ROCKFORD ILLINOIS

CROSS SECTIONS
CHICAGO, CENTRAL, & PACIFIC MAIN TRACK – 3

SCALE: SEE SHEET | SHEET NO. 42 OF 51 SHEETS | STA. 10+00 TO STA. 12+00

THE CITY OF ROCKFORD ILLINOIS, USA

COUNTY	TOTAL SHEETS	SHEET NO.
WINNEBAGO	51	42
CONTRACT NO.		

STA. 14+00

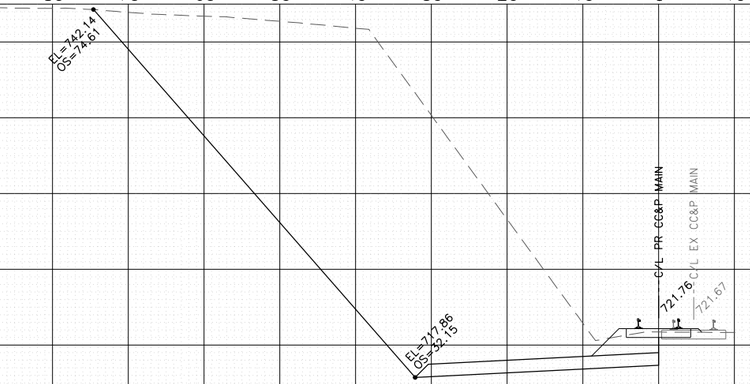

@ SIGNAL BUNGALOW
STA. 13+39

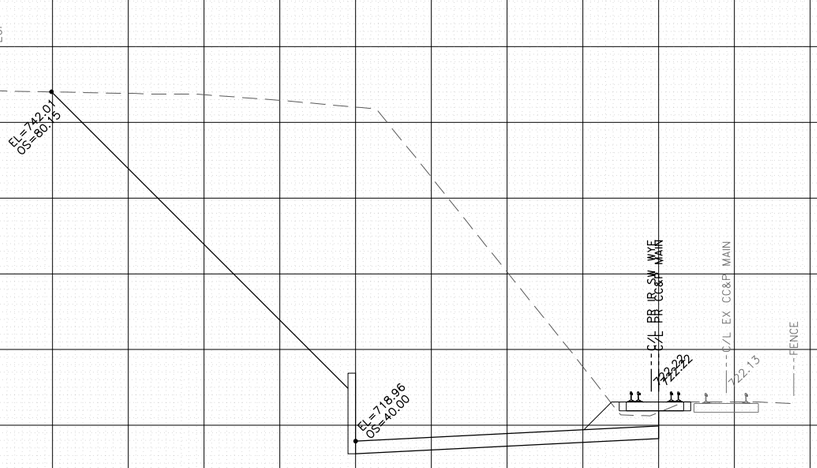

STA. 13+00

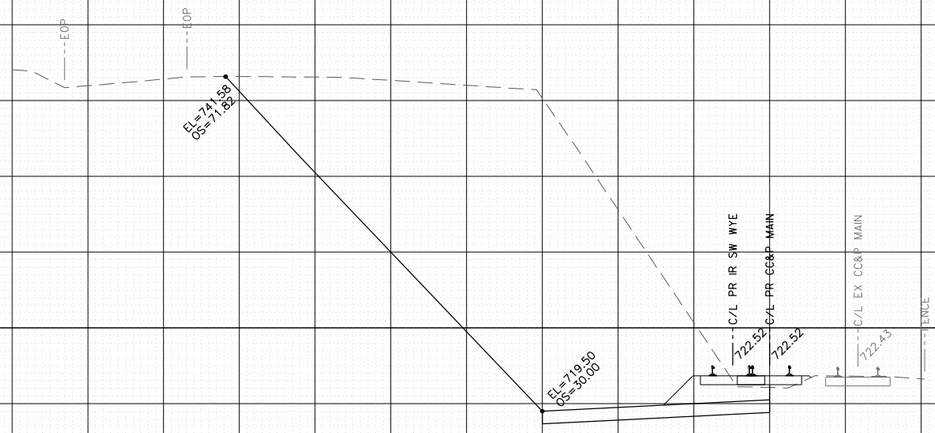

FINAL SURVEY	BY	DATE
NOTE BOOK		
NO.		

SURVEYED
PLOTTED
TEMPLATE
AREAS
AREAS CHECKED

ORIGINAL SURVEY	BY	DATE
NOTE BOOK		
NO.		

SURVEYED
PLOTTED
TEMPLATE
AREAS
AREAS CHECKED

g:\chl0\0032\rail\Sheets\cs001.dgn

TranSystems

USER NAME = tegaskell	DESIGNED - TEG	REVISED -
	DRAWN - TEG	REVISED -
PLOT SCALE = 20.00 sf / IN.	CHECKED - RDC	REVISED -
PLOT DATE = 4/30/2010	DATE - 4-30-10	REVISED -

ROCKFORD RAIL CONSOLIDATION PROJECT
ROCKFORD ILLINOIS

CROSS SECTIONS
CHICAGO, CENTRAL, & PACIFIC MAIN TRACK – 4

SCALE: SEE SHEET | SHEET NO. 43 OF 51 SHEETS | STA. 13+00 TO STA. 14+00

THE CITY OF ROCKFORD ILLINOIS, USA

COUNTY	TOTAL SHEETS	SHEET NO.
WINNEBAGO	51	43
CONTRACT NO.		