FINAL SURVEY	
	SURVEYED
	PLOTTED
	TEMPLATE
NOTE BOOK	AREAS
NO.	AREAS CHECKED

BY	DATE

ORIGINAL SURVEY	
	SURVEYED
	PLOTTED
	TEMPLATE
NOTE BOOK	AREAS
NO.	AREAS CHECKED

BY	DATE

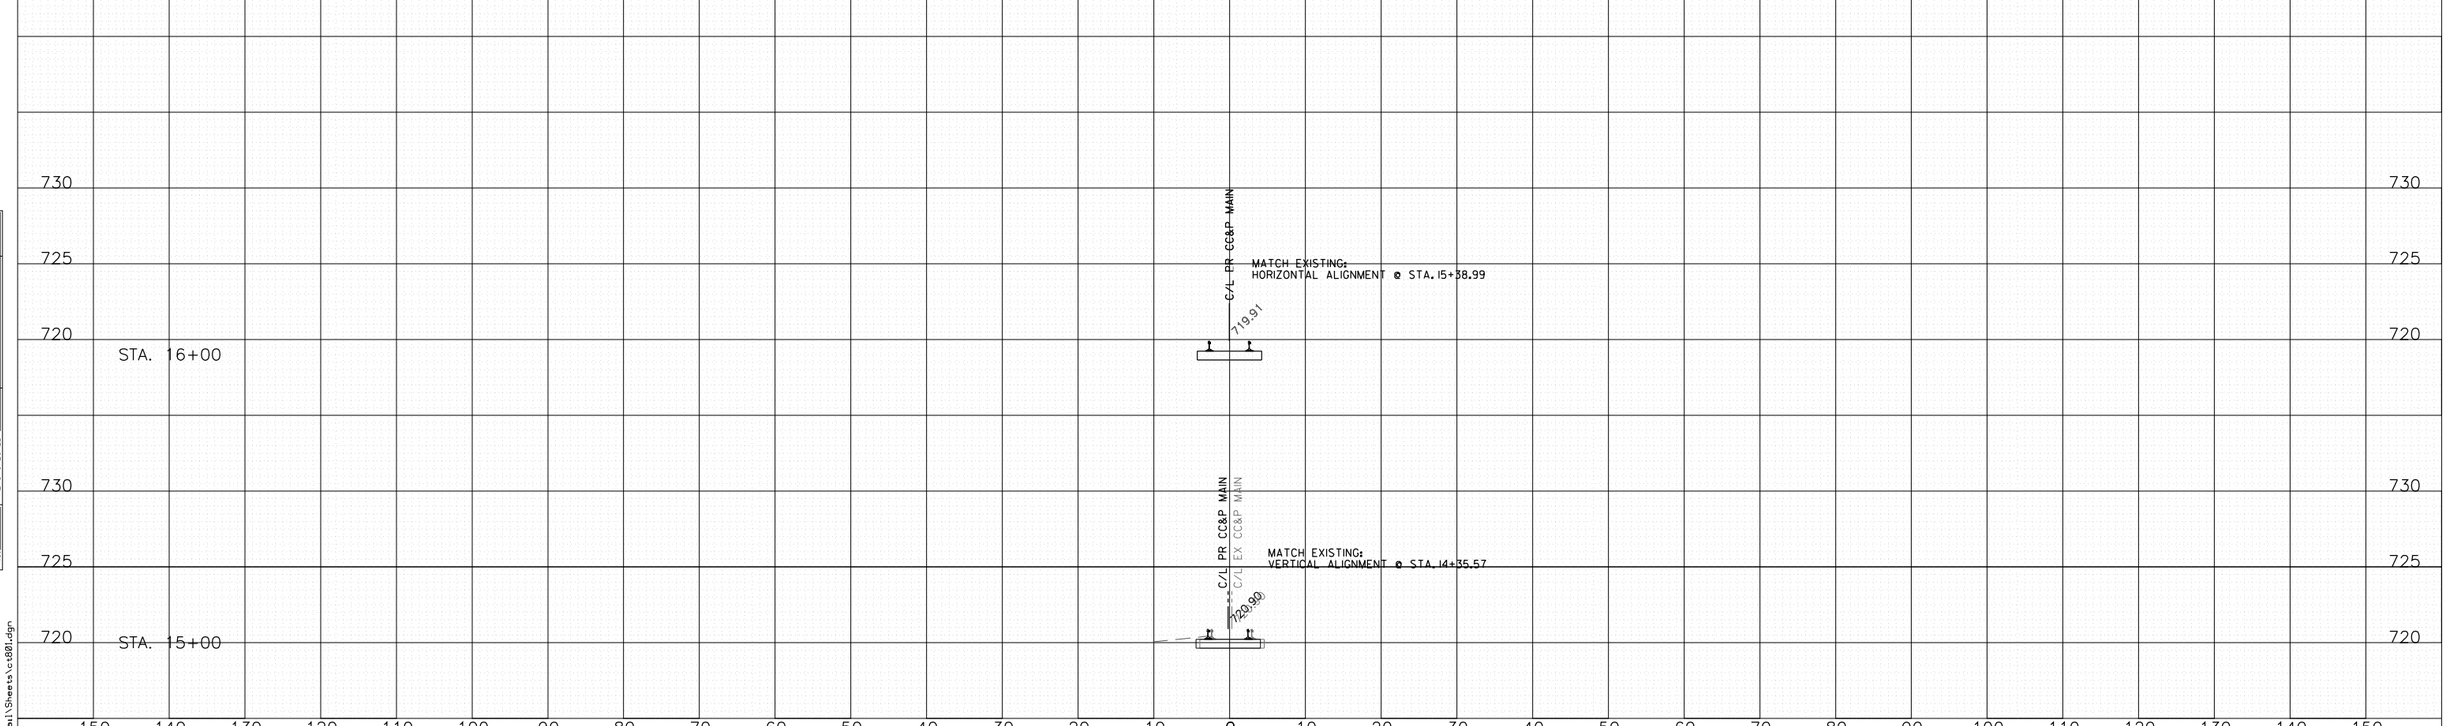

g:\chi0\0032\rail\Sheets\c-001.dgn

Tran Systems

USER NAME = tegaskell	DESIGNED - TEG	REVISED -
	DRAWN - TEG	REVISED -
PLOT SCALE = 20.00 sf / IN.	CHECKED - RDC	REVISED -
PLOT DATE = 4/30/2010	DATE - 4-30-10	REVISED -

ROCKFORD RAIL CONSOLIDATION PROJECT
ROCKFORD ILLINOIS

CROSS SECTIONS
CHICAGO, CENTRAL, & PACIFIC MAIN TRACK – 5

SCALE: SEE SHEET | SHEET NO. 44 OF 51 SHEETS | STA. 15+00 TO STA. 16+00

THE CITY OF ROCKFORD ILLINOIS, USA

COUNTY	TOTAL SHEETS	SHEET NO.
WINNEBAGO	51	44
CONTRACT NO.		

FINAL SURVEY	BY	DATE
SURVEYED		
PLOTTED		
TEMPLATE		
NOTE BOOK		
AREAS		
NO.	AREAS CHECKED	

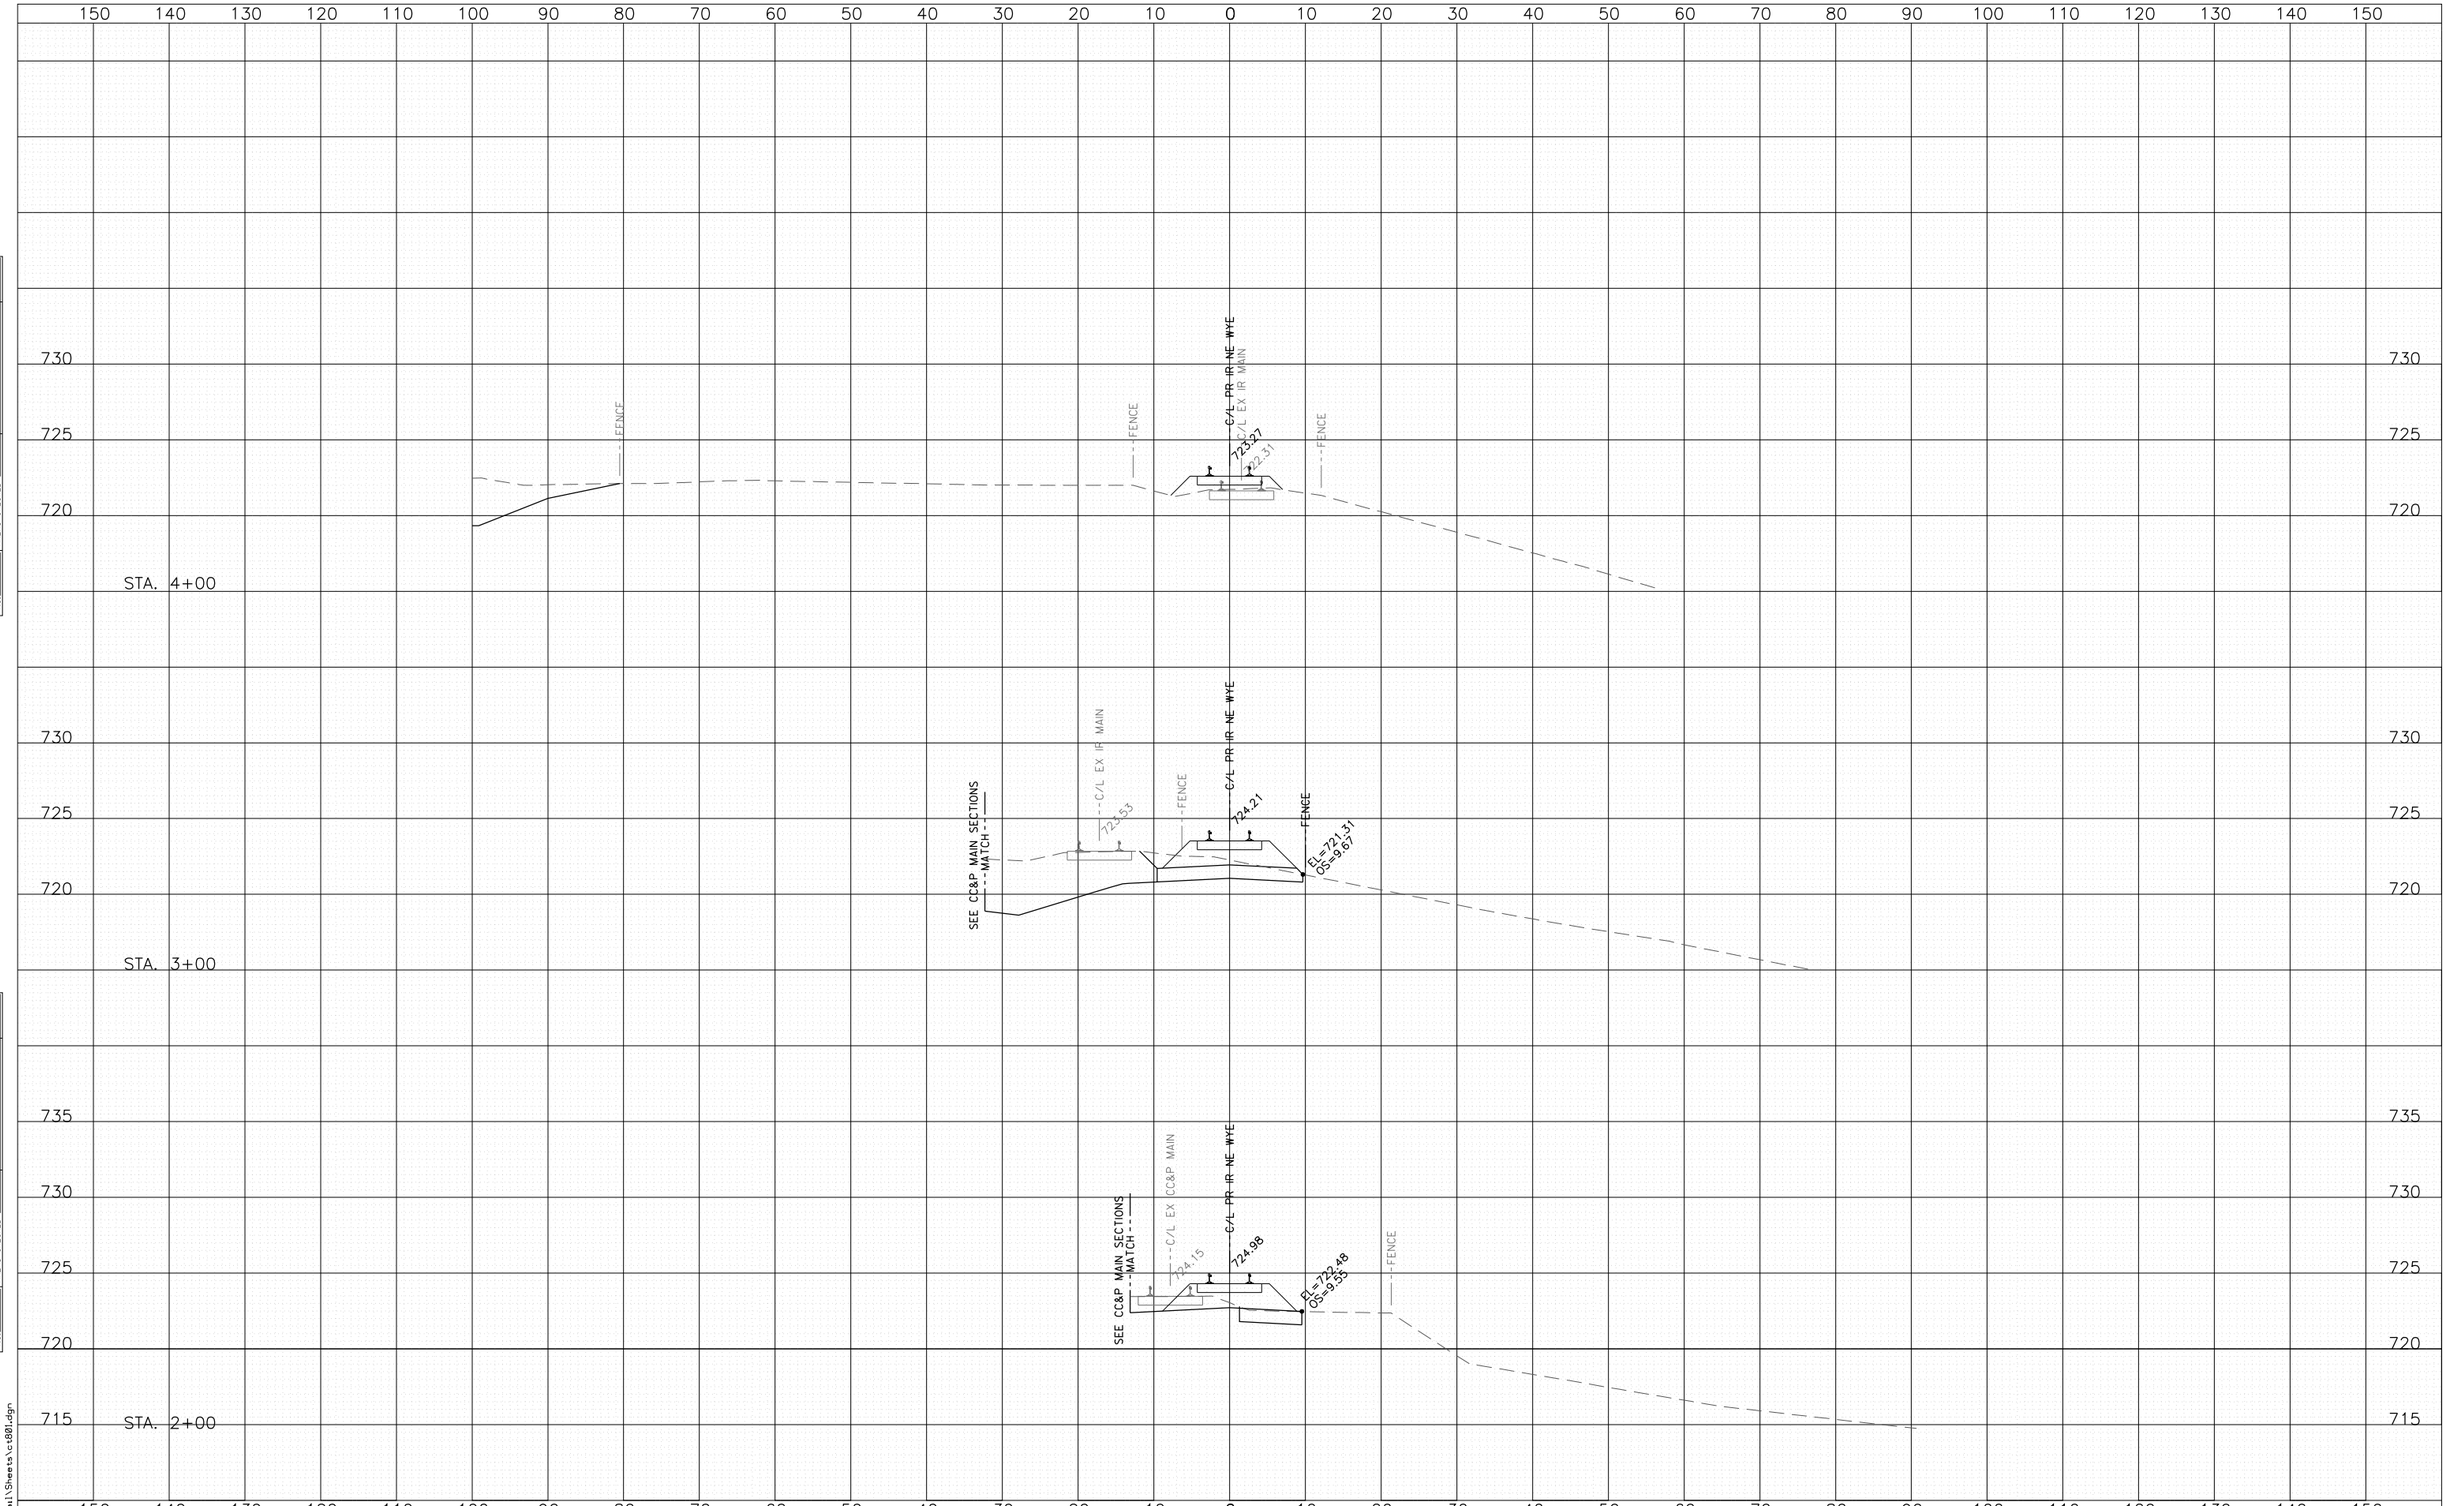

ORIGINAL SURVEY	BY	DATE
SURVEYED		
PLOTTED		
TEMPLATE		
NOTE BOOK		
AREAS		
NO.	AREAS CHECKED	

g:\ch10\0032\r-rail\Sheets\ct001.dgn

TranSystems

USER NAME = tegaskell	DESIGNED - TEG	REVISED -
	DRAWN - TEG	REVISED -
PLOT SCALE = 20.00 sf / IN.	CHECKED - RDC	REVISED -
PLOT DATE = 4/30/2010	DATE - 4-30-10	REVISED -

ROCKFORD RAIL CONSOLIDATION PROJECT
ROCKFORD ILLINOIS

CROSS SECTIONS
ILLINOIS RAILWAY NORTHEAST WYE – 1

SCALE: SEE SHEET | SHEET NO. 45 OF 51 SHEETS | STA. 2+00 TO STA. 4+00

THE CITY OF ROCKFORD ILLINOIS, USA

COUNTY	TOTAL SHEETS	SHEET NO.
WINNEBAGO	51	45
CONTRACT NO.		