FINAL SURVEY	BY	DATE
NOTE BOOK	SURVEYED	
NO.	PLOTTED	
	TEMPLATE	
	AREAS	
	AREAS CHECKED	

ORIGINAL SURVEY	BY	DATE
NOTE BOOK	SURVEYED	
NO.	PLOTTED	
	TEMPLATE	
	AREAS	
	AREAS CHECKED	

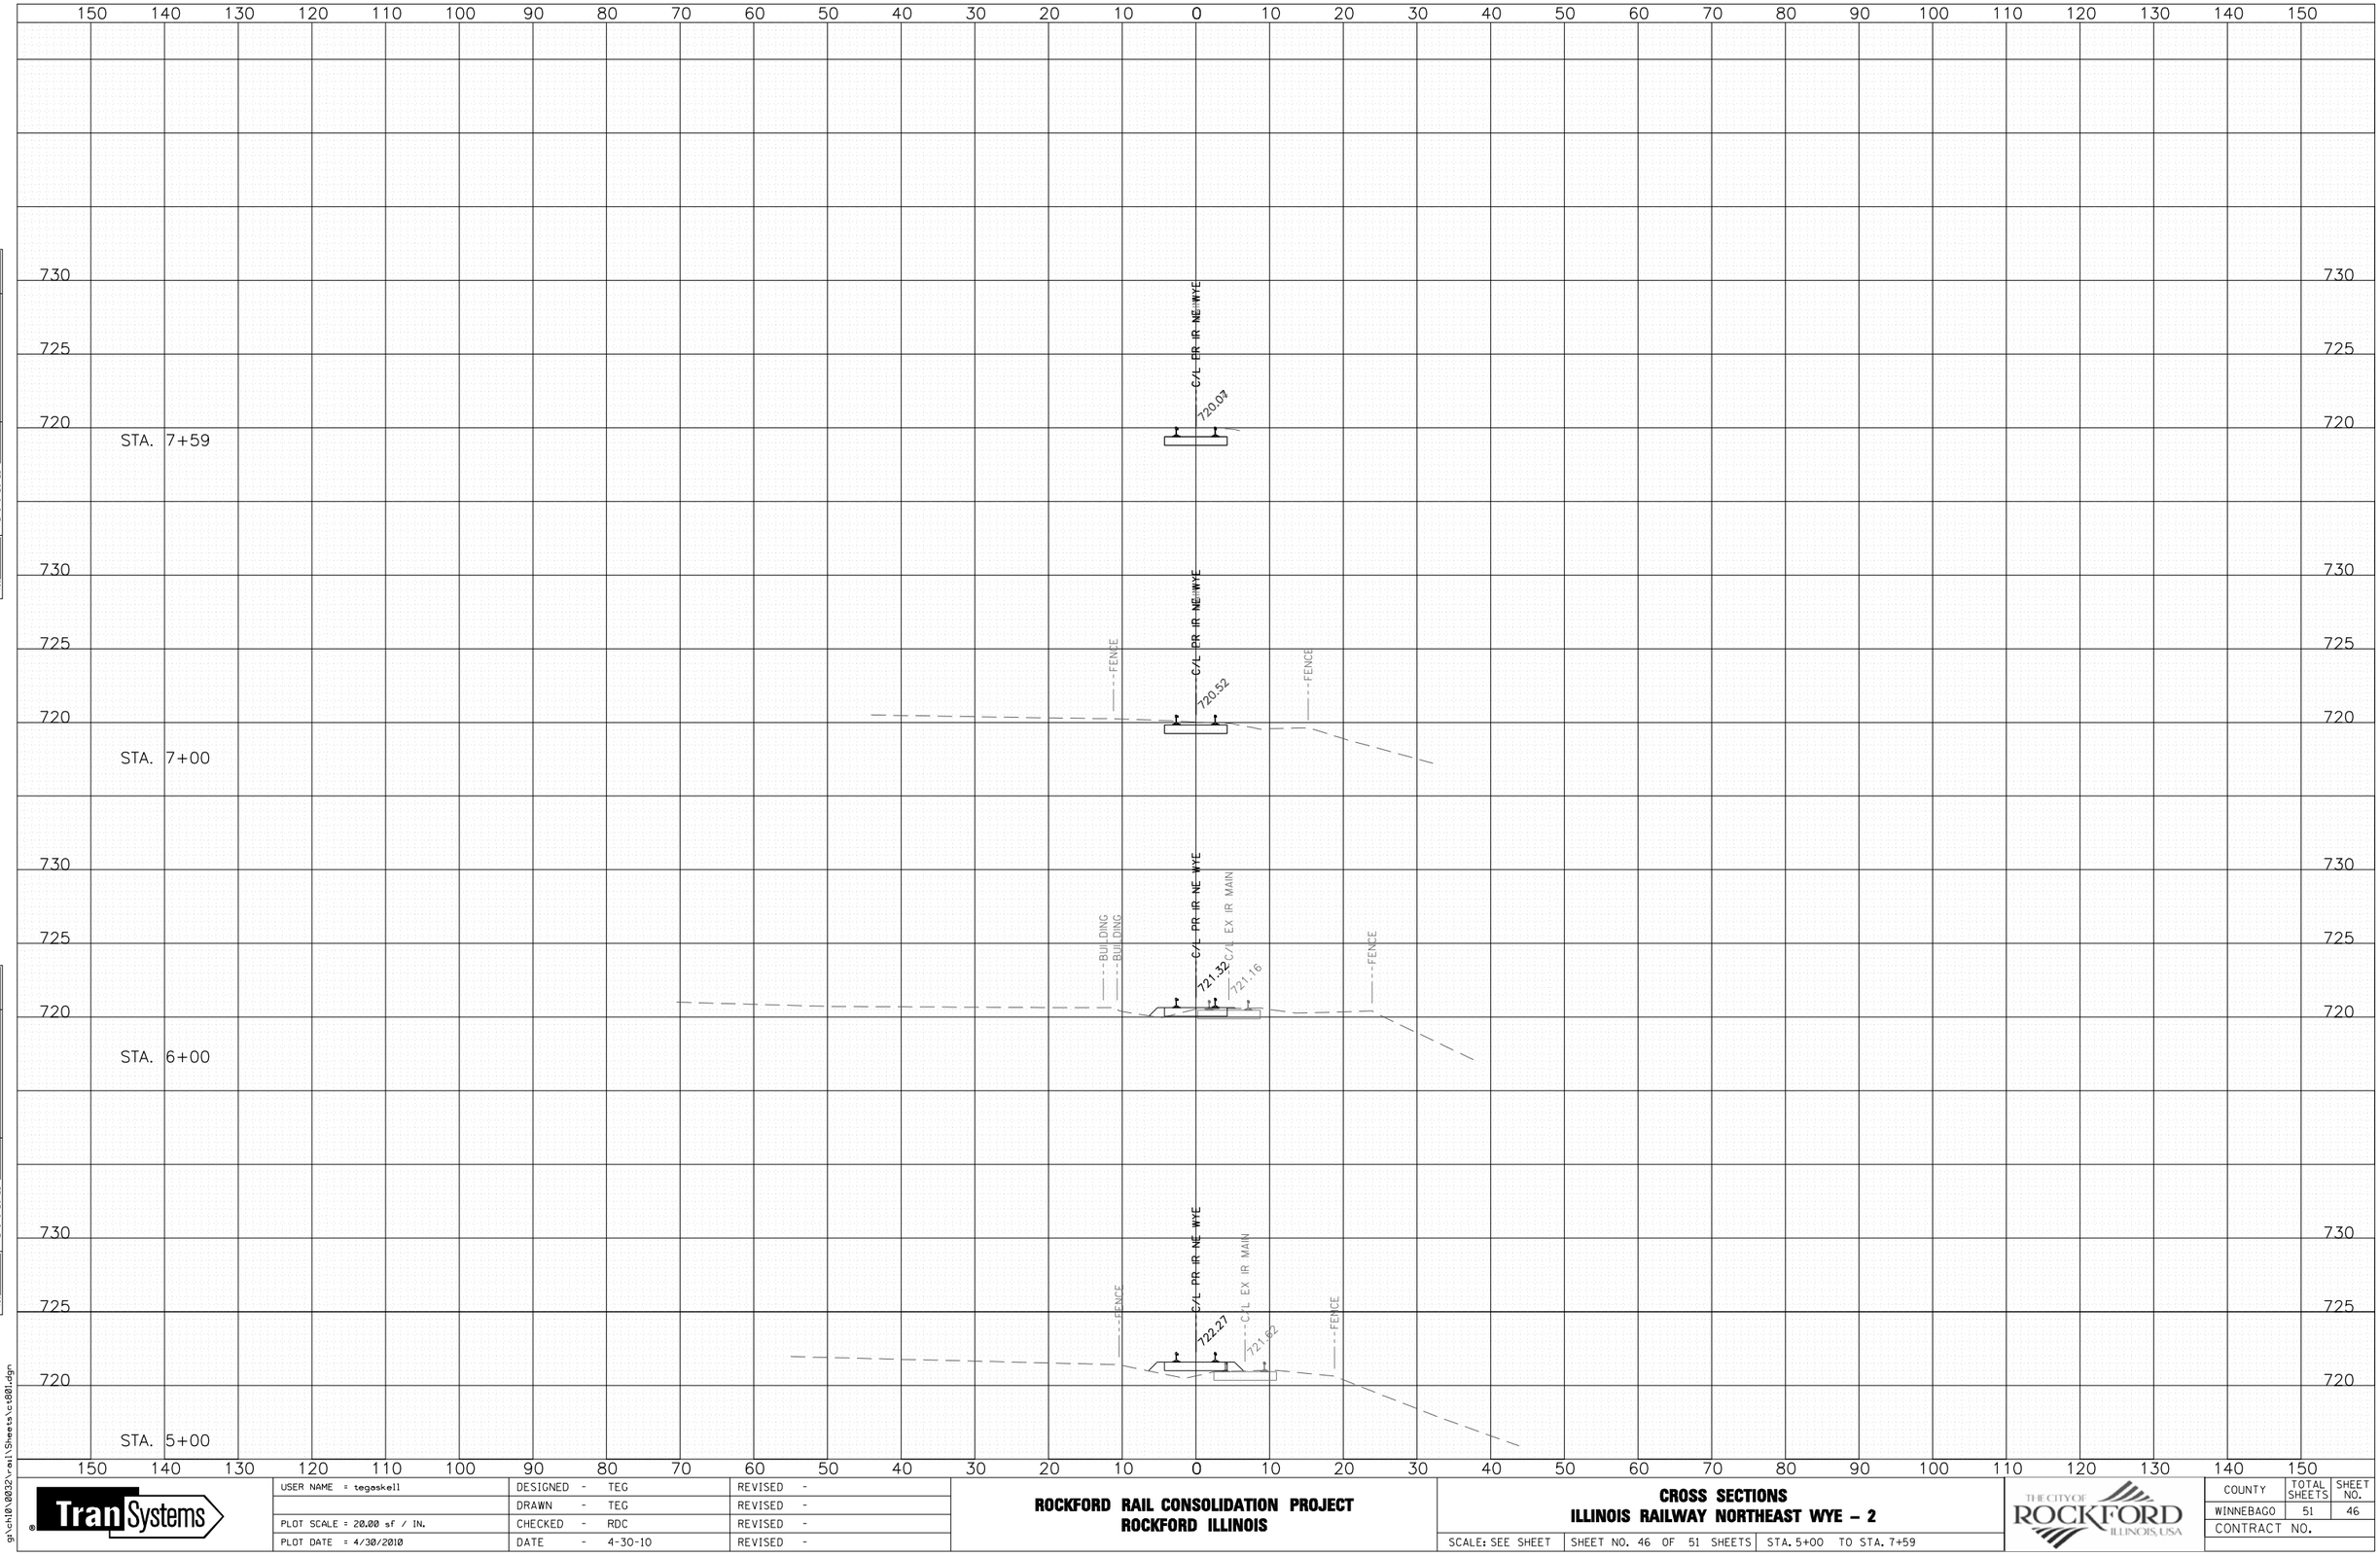

g:\chi0\0032\rail\Sheets\c001.dgn

Tran Systems

USER NAME = tegaskell	DESIGNED - TEG	REVISED -
	DRAWN - TEG	REVISED -
PLOT SCALE = 20.00 sf / IN.	CHECKED - RDC	REVISED -
PLOT DATE = 4/30/2010	DATE - 4-30-10	REVISED -

ROCKFORD RAIL CONSOLIDATION PROJECT
ROCKFORD ILLINOIS

CROSS SECTIONS
ILLINOIS RAILWAY NORTHEAST WYE – 2

SCALE: SEE SHEET | SHEET NO. 46 OF 51 SHEETS | STA. 5+00 TO STA. 7+59

THE CITY OF ROCKFORD ILLINOIS, USA

COUNTY	TOTAL SHEETS	SHEET NO.
WINNEBAGO	51	46
CONTRACT NO.		

FINAL SURVEY	NOTE BOOK	NO.
SURVEYED	BY	
PLOTTED		
TEMPLATE		
AREAS		
AREAS CHECKED		
	DATE	

STA. 4+00

STA. 3+00

STA. 2+00

STA. 1+00

C/L EX IR MAIN

C/L PR IR SW WYE

731.32

732.31

El=727.64
OS=7.41

733.30

734.44

735.76

ORIGINAL SURVEY	NOTE BOOK	NO.
SURVEYED	BY	
PLOTTED		
TEMPLATE		
AREAS		
AREAS CHECKED		
	DATE	

g:\ch10\0032\rail\Sheets\ct001.dgn

TranSystems

USER NAME = tegaskell	DESIGNED - TEG	REVISED -
	DRAWN - TEG	REVISED -
PLOT SCALE = 20.00 sf / IN.	CHECKED - RDC	REVISED -
PLOT DATE = 4/30/2010	DATE - 4-30-10	REVISED -

ROCKFORD RAIL CONSOLIDATION PROJECT
ROCKFORD ILLINOIS

CROSS SECTIONS
ILLINOIS RAILWAY SOUTHWEST WYE – 1

SCALE: SEE SHEET | SHEET NO. 47 OF 51 SHEETS | STA. 1+00 TO STA. 4+00

THE CITY OF ROCKFORD ILLINOIS, USA

COUNTY	TOTAL SHEETS	SHEET NO.
WINNEBAGO	51	47
CONTRACT NO.		