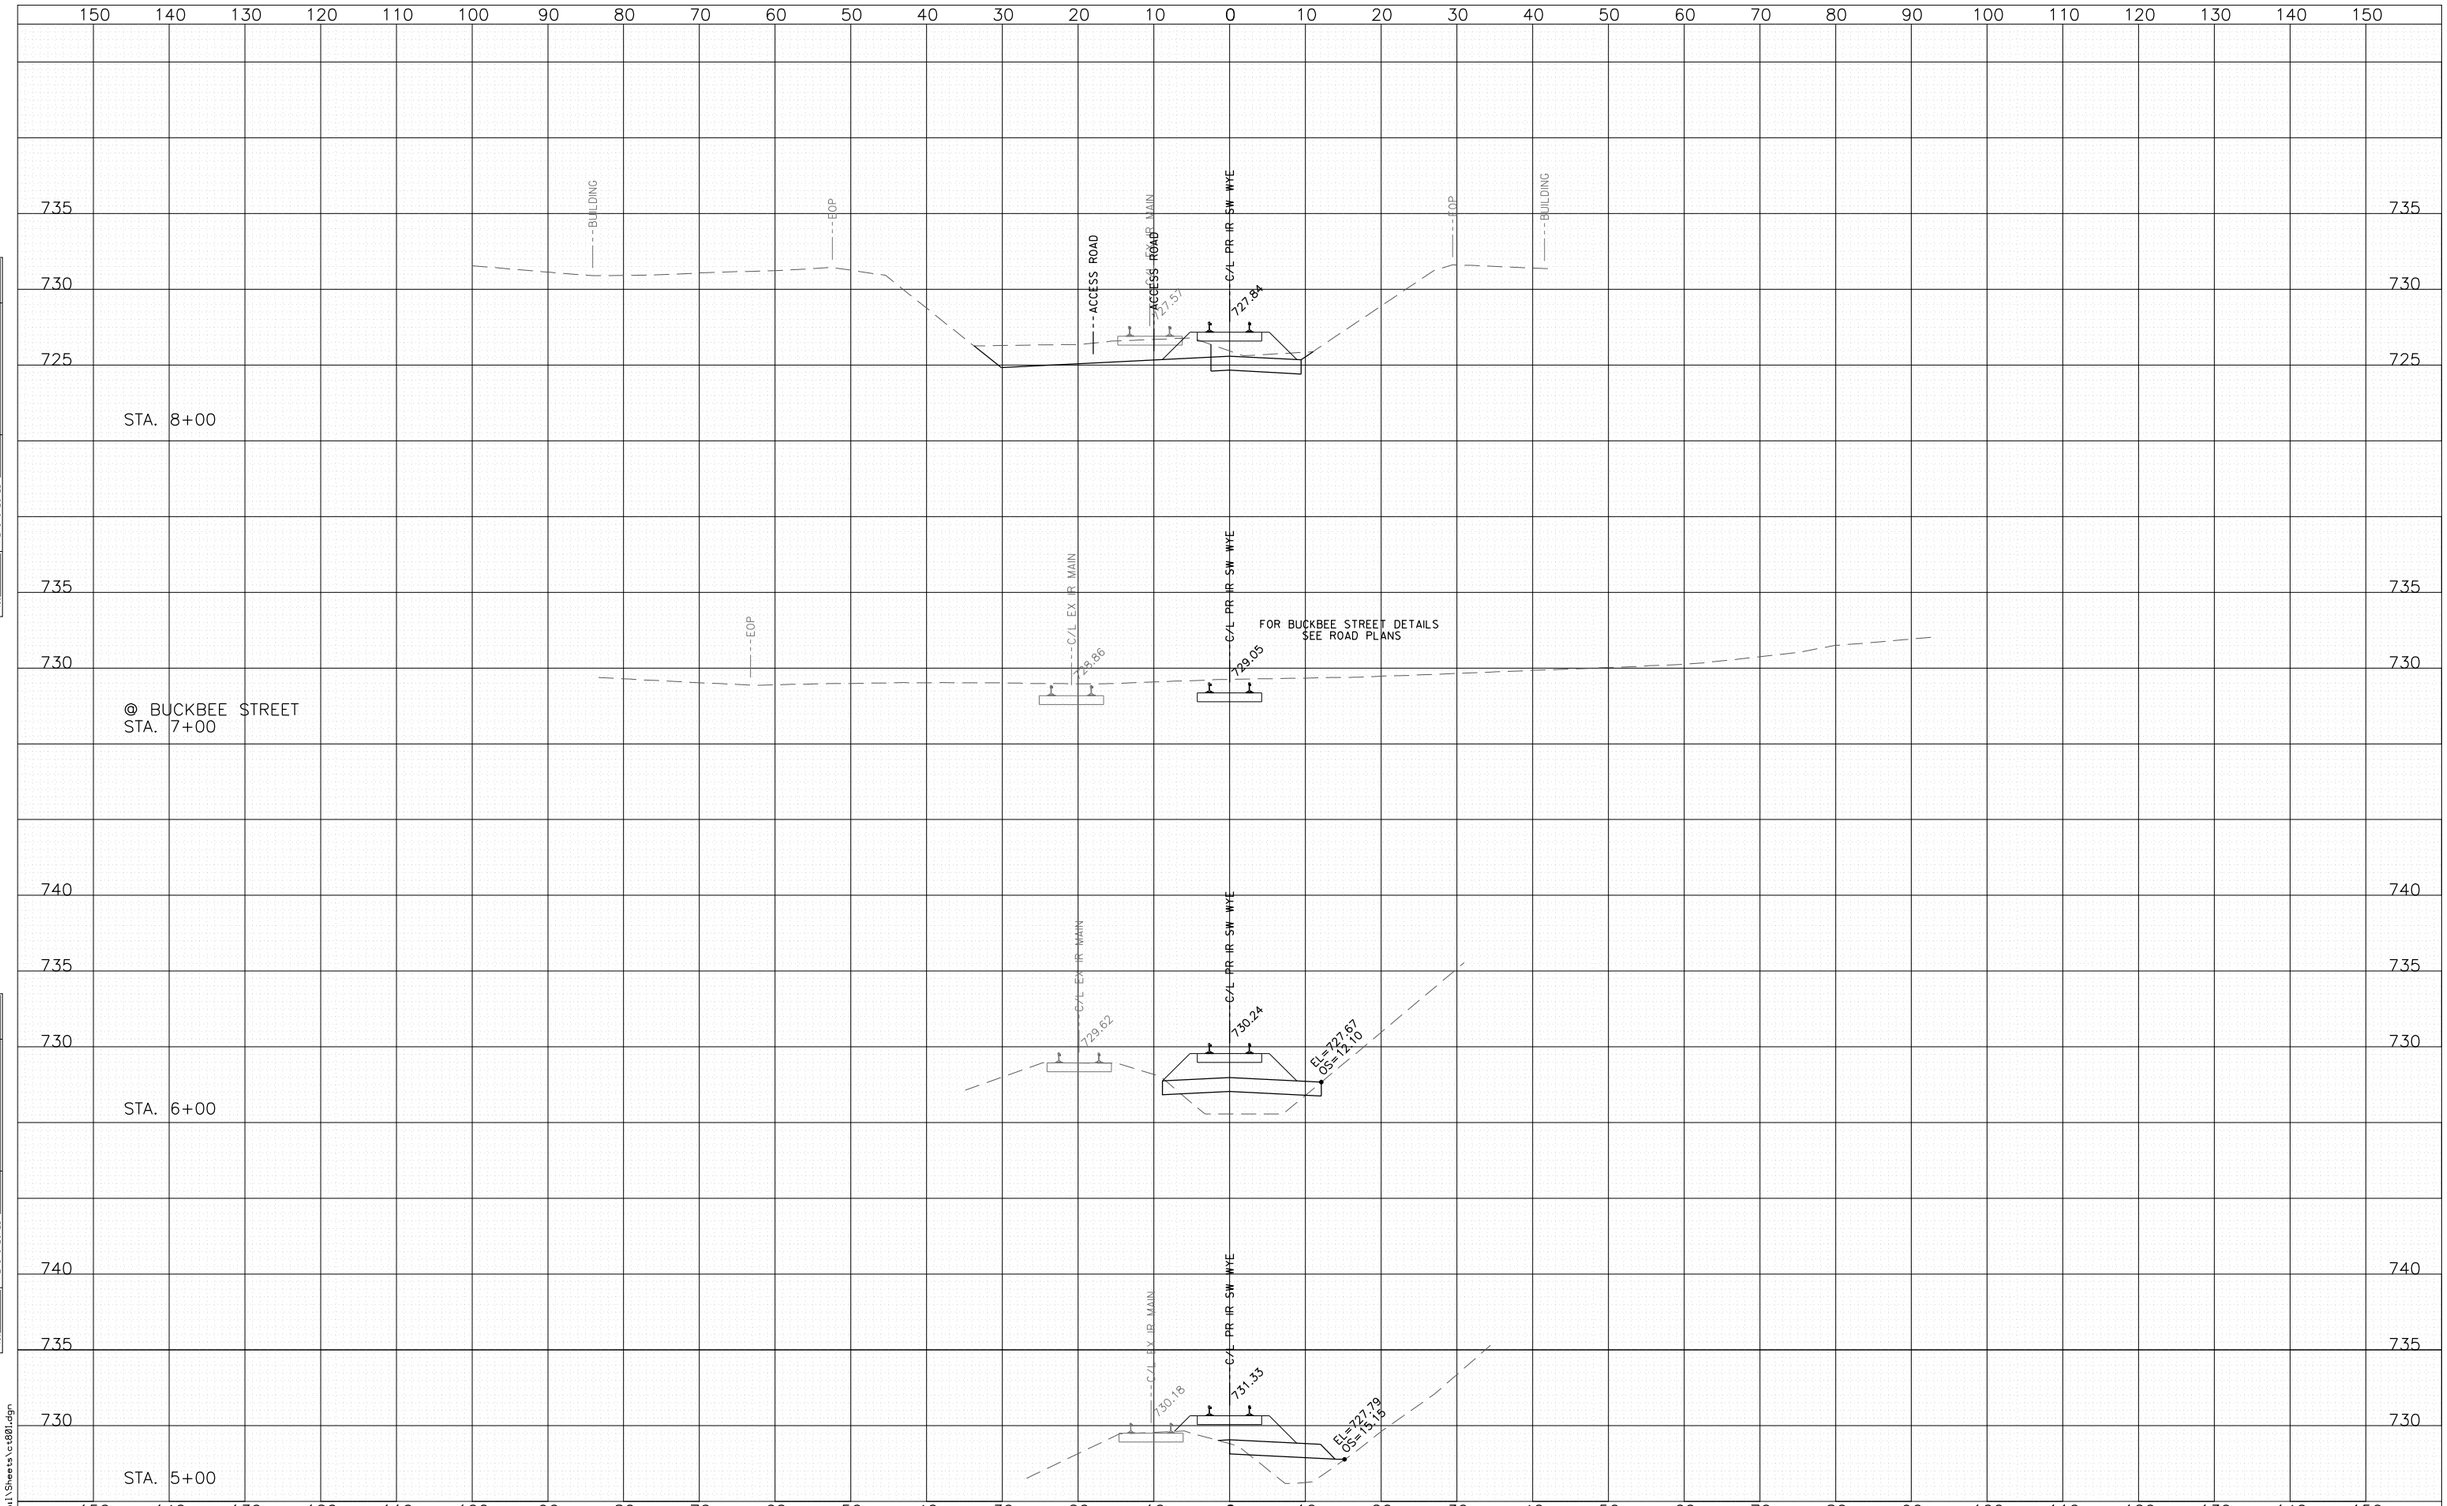

FINAL SURVEY		BY	DATE
NOTE BOOK	SURVEYED		
	PLOTTED		
	TEMPLATE		
	AREAS		
NO.	AREAS CHECKED		

ORIGINAL SURVEY		BY	DATE
NOTE BOOK	SURVEYED		
	PLOTTED		
	TEMPLATE		
	AREAS		
NO.	AREAS CHECKED		

g:\chi0\0032\rail\Sheets\c081.dgn

TranSystems

USER NAME = tegaskell	DESIGNED - TEG	REVISED -	
	DRAWN - TEG	REVISED -	
PLOT SCALE = 20.00 sf / IN.	CHECKED - RDC	REVISED -	
PLOT DATE = 4/30/2010	DATE - 4-30-10	REVISED -	

ROCKFORD RAIL CONSOLIDATION PROJECT
ROCKFORD ILLINOIS

CROSS SECTIONS
ILLINOIS RAILWAY SOUTHWEST WYE – 2

SCALE: | SHEET NO. 48 OF 51 SHEETS | STA. 5+00 TO STA. 8+00

THE CITY OF ROCKFORD ILLINOIS, USA

COUNTY	TOTAL SHEETS	SHEET NO.
WINNEBAGO	51	48
CONTRACT NO.		

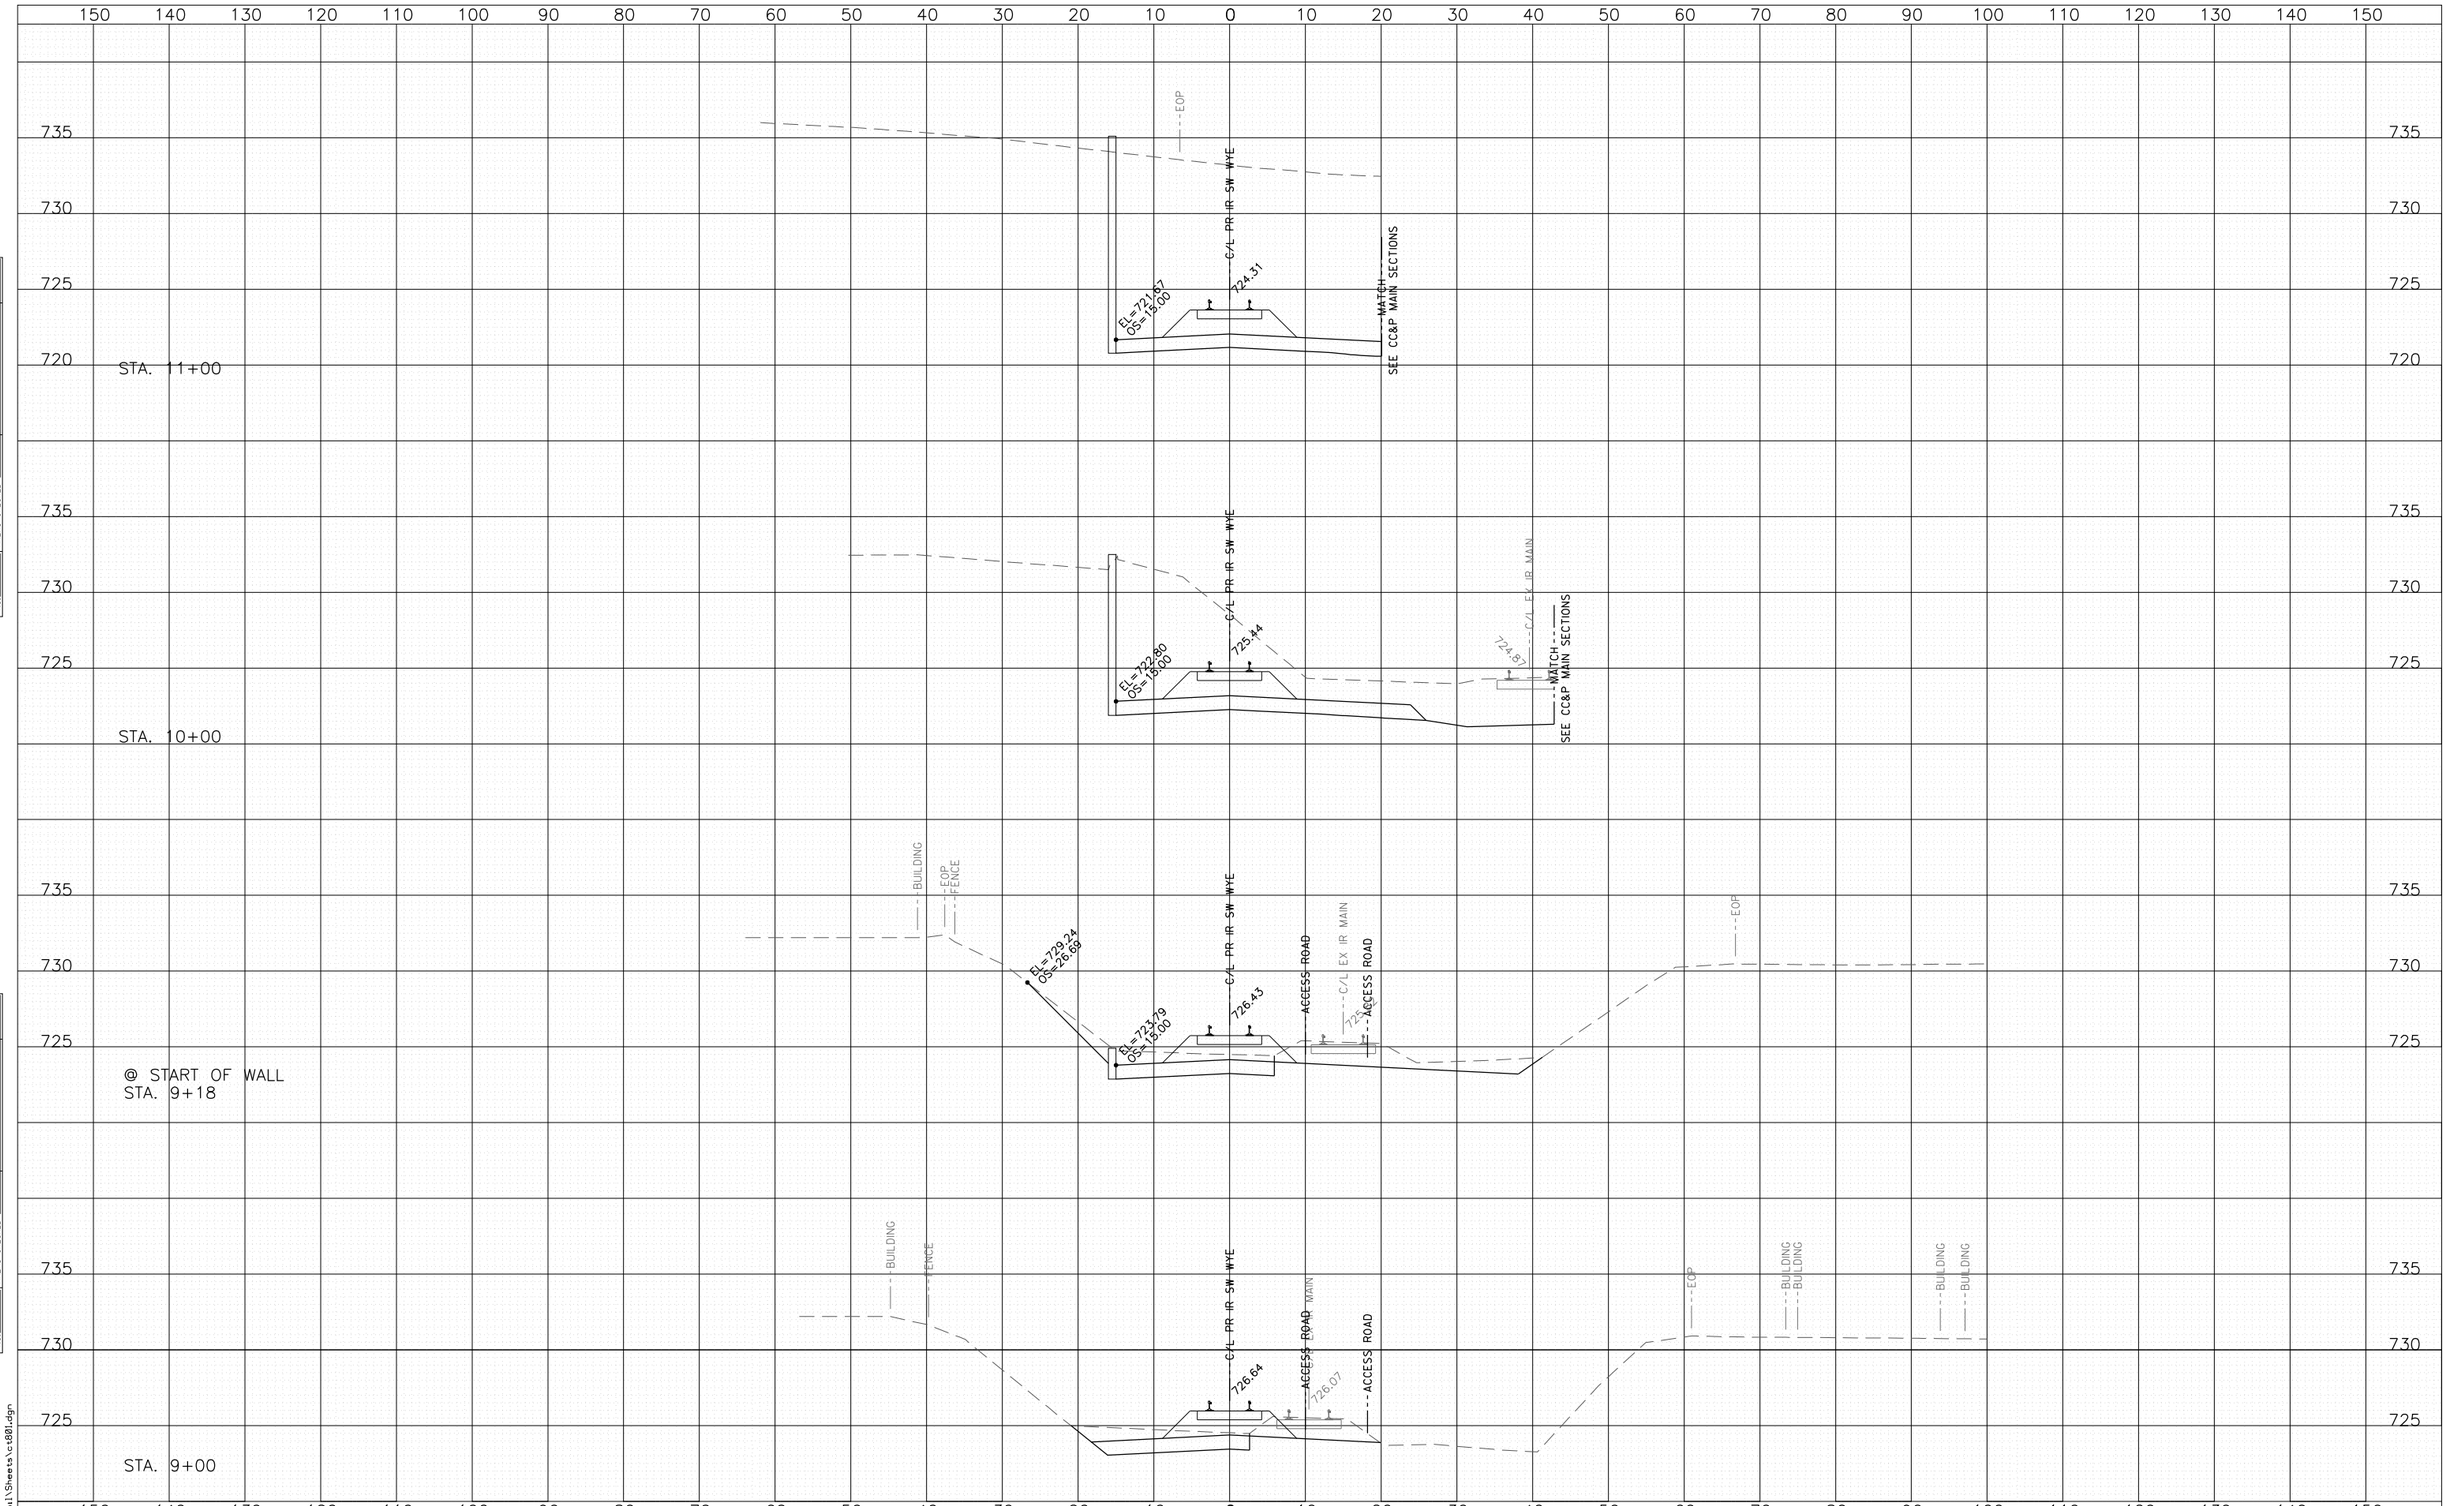

FINAL SURVEY	BY	DATE
SURVEYED		
PLOTTED		
TEMPLATE		
AREAS		
AREAS CHECKED		
NOTE BOOK NO.		

ORIGINAL SURVEY	BY	DATE
SURVEYED		
PLOTTED		
TEMPLATE		
AREAS		
AREAS CHECKED		
NOTE BOOK NO.		

g:\chi0\0032\rail\Sheets\c001.dgn

TranSystems

USER NAME = tegaskell	DESIGNED - TEG	REVISED -	
	DRAWN - TEG	REVISED -	
PLOT SCALE = 20.00 sf / IN.	CHECKED - RDC	REVISED -	
PLOT DATE = 4/30/2010	DATE - 4-30-10	REVISED -	

ROCKFORD RAIL CONSOLIDATION PROJECT
ROCKFORD ILLINOIS

CROSS SECTIONS
ILLINOIS RAILWAY SOUTHWEST WYE – 3

SCALE: | SHEET NO. 49 OF 51 SHEETS | STA. 9+00 TO STA. 11+00

THE CITY OF ROCKFORD ILLINOIS, USA

COUNTY	TOTAL SHEETS	SHEET NO.
WINNEBAGO	51	49
CONTRACT NO.		