Petition Exhibit C
Public Version

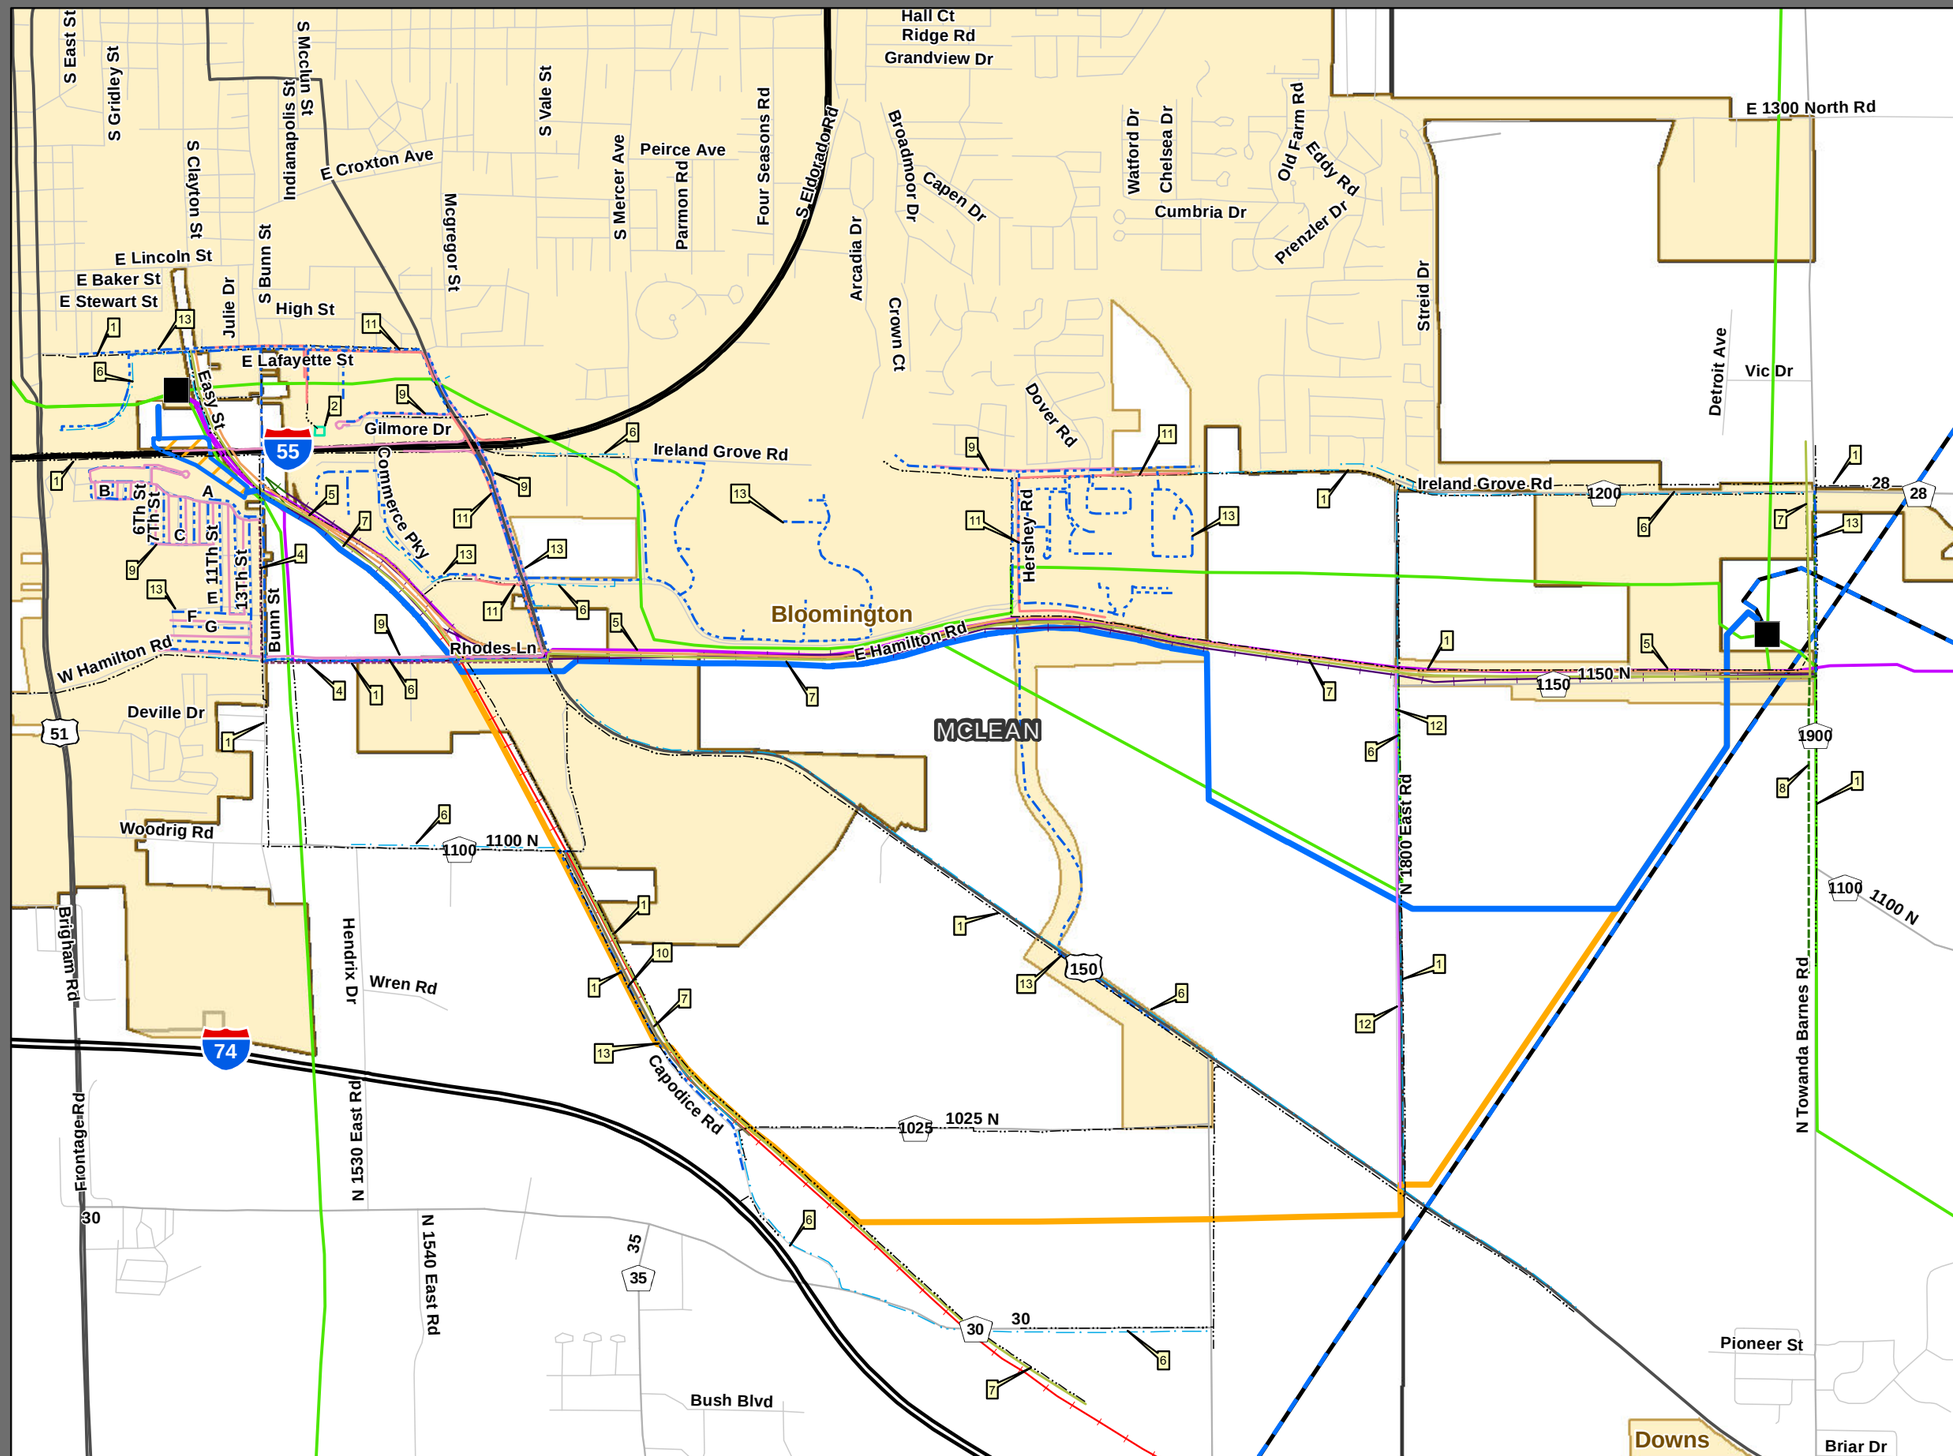

Brokaw to South Bloomington Transmission Line Project

Existing Ameren & Foreign Facilities

Legend

- Primary Route
- Alternate Route
- Municipal Boundary
- Township Boundary

Existing Facility

1. Ameren IP Overhead Distribution Line
2. Corn Belt Energy, LLC Overhead Distribution Line
4. City of Bloomington Fiber Optic Line
5. CNI Fiber Optic Line
6. GTE Fiber Optic Line
7. MCI Fiber Optic Line
8. McLeod USA Fiber Optic Line
9. Unknown Fiber Optic Line
10. US Sprint Fiber Optic Line
11. Verizon Fiber Optic Line
12. Unknown Telephone Line
13. City of Bloomington Water Pipeline

Substation

Existing Distribution Line

69,000 Voltage (V)

Existing Transmission Line

345,000 Voltage (V)
138,000 Voltage (V)

Railroads

Canadian National Railroad
Northfolk Southern Railroad
Unknown Railroad

N W E S

1:26,000

0 1,000 2,000 4,000 Feet

DATE: 01/25/12

DRAWN BY: MLTEICHERT

Ameren\Brokaw\MXD\2012\01\Local_Utilities_Ameren_Brokaw_Local_Utilities_Maps.mxd