EXHIBIT 1

A 12.111 ACRE TRACT OF LAND SITUATED IN THE NORTHWEST 1/4 OF SECTION 36 AND THE EAST 1/2 OF THE SOUTHWEST 1/4 OF SECTION 25, TOWNSHIP 4 NORTH, RANGE 1 EAST OF THE 4TH PRINCIPAL MERIDIAN, FULTON COUNTY, ILLINOIS, AND BEING PART OF A TRACT OF LAND DESCRIBED AS TRACTS III, IV AND V IN DEED TO PHYLLIS RUTLEDGE AND MARVIN RUTLEDGE, WIFE AND HUSBAND, AND ROBERT MARLAND MARSHALL, RECORDED IN DOCUMENT NO. 0607790 OF THE DEED RECORDS OF FULTON COUNTY, ILLINOIS AND BEING MORE PARTICULARLY DESCRIBED AS FOLLOWS:

BEGINNING AT A POINT IN THE SOUTH LINE OF SAID NORTHWEST 1/4, FROM WHICH THE SOUTHWEST CORNER OF SAID NORTHWEST 1/4 BEARS NORTH 88 DEGREES 30 MINUTES 29 SECONDS WEST, A DISTANCE OF 739.91 FEET;

THENCE NORTH 16 DEGREES 41 MINUTES 52 SECONDS EAST, LEAVING SAID SOUTH LINE, A DISTANCE OF 3,516.43 FEET TO A POINT FOR CORNER IN EAST DEPOT ROAD AND THE COMMON LINE OF SAID TRACT III AND A TRACT OF LAND DESCRIBED AS TRACT 1 IN DEED TO NELS E. CALVERT AND LINDA D. CALVERT, RECORDED IN DOCUMENT NO. 0438614 OF THE DEED RECORDS OF FULTON COUNTY, ILLINOIS;

THENCE SOUTH 88 DEGREES 53 MINUTES 42 SECONDS EAST, ALONG SAID ROAD AND SAID COMMON LINE, A DISTANCE OF 155.73 FEET TO A POINT FOR CORNER;

THENCE SOUTH 16 DEGREES 41 MINUTES 52 SECONDS WEST, LEAVING SAID ROAD AND SAID COMMON LINE, A DISTANCE OF 3,517.52 FEET TO A POINT FOR CORNER IN SAID SOUTH LINE;

THENCE NORTH 88 DEGREES 30 MINUTES 29 SECONDS WEST, ALONG SAID SOUTH LINE, A DISTANCE OF 155.44 FEET TO THE **POINT OF BEGINNING** AND CONTAINING 527,547 SQUARE FEET OR 12.111 ACRES OF LAND, MORE OR LESS.

GRAPHIC SCALE
0 250 500 1000
(IN FEET)
1 INCH = 500 FT

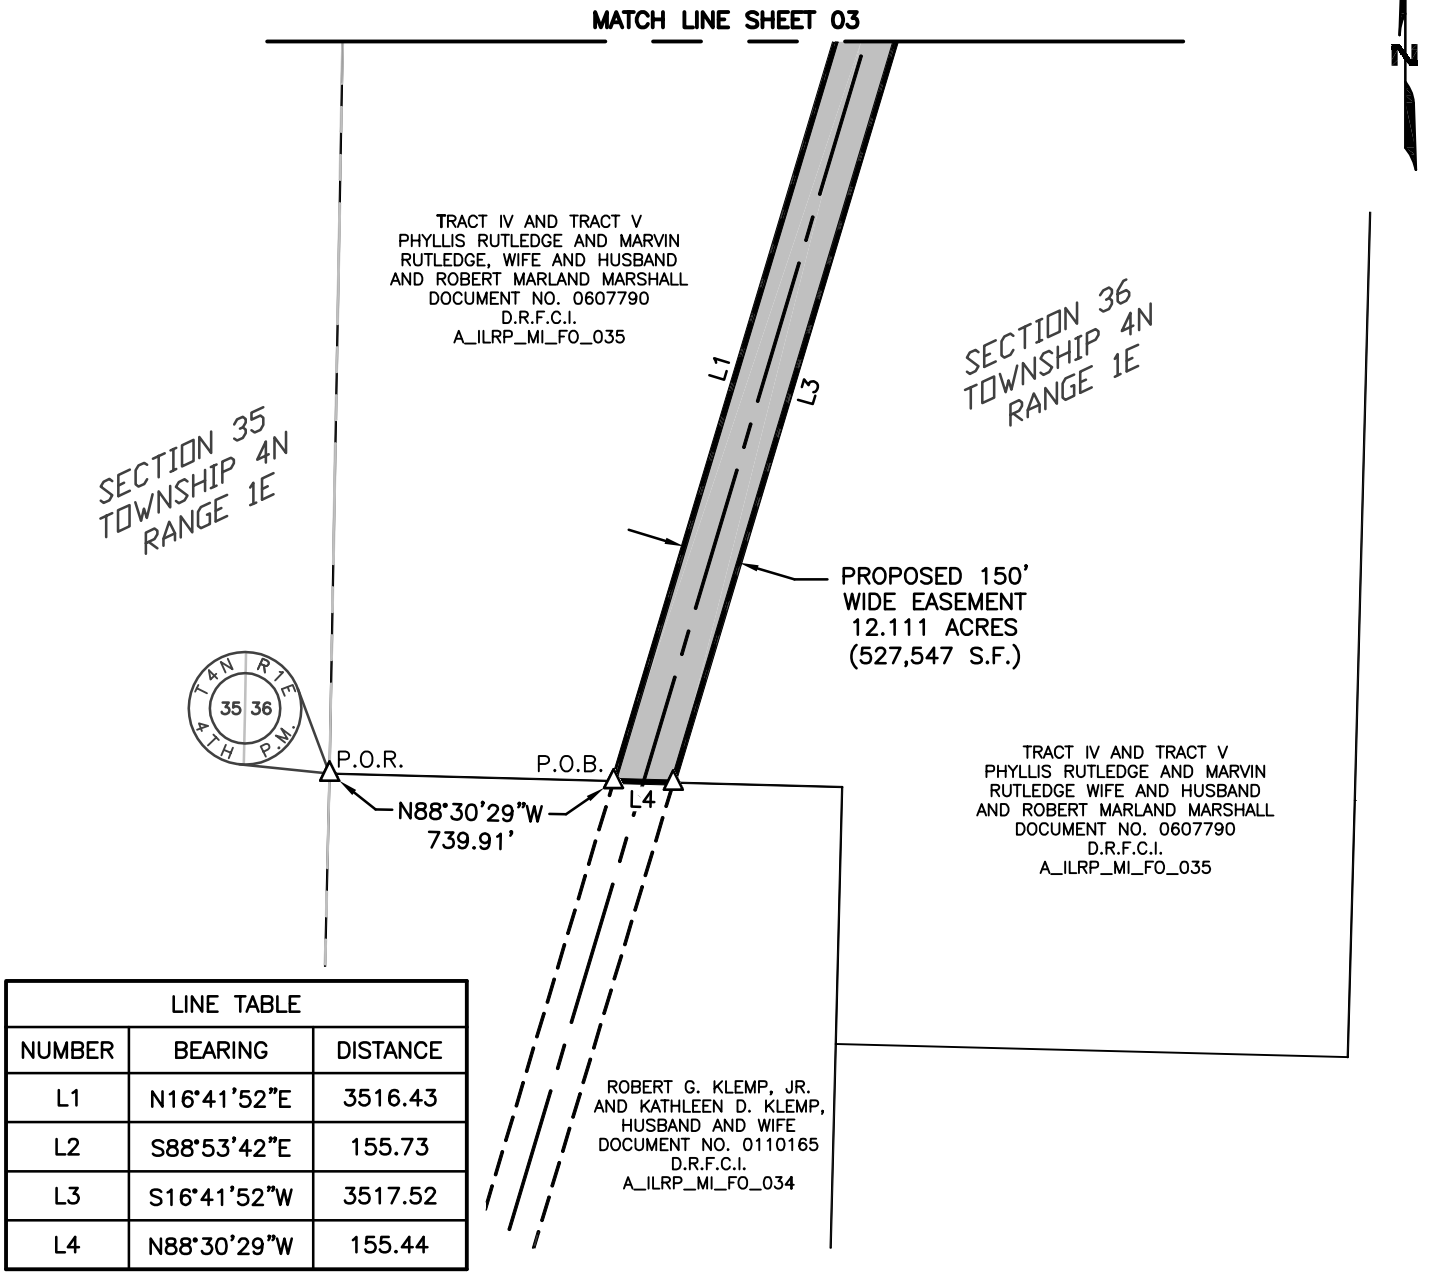

LINE TABLE		
NUMBER	BEARING	DISTANCE
L1	N16°41'52"E	3516.43
L2	S88°53'42"E	155.73
L3	S16°41'52"W	3517.52
L4	N88°30'29"W	155.44

LEGEND

D.R.F.C.I.	DEED RECORDS FULTON COUNTY, ILLINOIS
P.O.B.	POINT OF BEGINNING
P.O.R.	POINT OF REFERENCE
△	CALCULATED POINT
— — — —	SECTION LINE (APPROXIMATE)
———————	PROPERTY LINE (APPROXIMATE)
——— — ———	PROPOSED EASEMENT CENTERLINE
— — — — — —	PROPOSED EASEMENT

NOTES:

1. *ALL INFORMATION SHOWN HEREON IS FOR PRELIMINARY PURPOSES ONLY AND IS NOT TO BE RECORDED FOR ANY REASON.*
2. *BOUNDARY LINES SHOWN HEREON ARE CALCULATED FROM BOTH RECORD INFORMATION AND PRELIMINARY ON THE GROUND SURVEY INFORMATION. FINAL EASEMENT DOCUMENTATION WILL BE PROVIDED UPON COMPLETION OF THE FINAL SURVEY.*
3. *SURVEYING AND MAPPING, INC. ACCEPTS NO LIABILITY WITH RESPECT TO THE ACCURACY OF THE RECORD INFORMATION PROVIDED BY OTHERS.*

STATE OF ILLINOIS PROFESSIONAL DESIGN FIRM LICENSE NO. 184.006475

PROJECT:	ILLINOIS RIVERS
JOB NUMBER:	32359
DATE:	08/12/2013
SCALE:	1" = 500'
TRACT ID:	A_ILRP_MI_FO_035
DRAWN BY:	TR

Ameren TRANSMISSION

SAM INC.
SURVEYING · AERIAL MAPPING · ENGINEERING
826 Cheshire Court #1, Freeport, IL 61032
Ph: (214) 631-7888 Fax: (214) 631-7103
EMAIL: SAM@SAMINC.BIZ

PURCHASE OPTION EXHIBIT
150' TRANSMISSION LINE EASEMENT
MEREDOSIA TO IPAVA
SECTIONS 25 & 36, TOWNSHIP 4 NORTH,
RANGE 1 EAST OF THE 4TH PRINCIPAL MERIDIAN
FULTON COUNTY, ILLINOIS

A_ILRP_MI_FO_035_POE.DWG

GRAPHIC SCALE
0 250 500 1000
(IN FEET)
1 INCH = 500 FT

EXHIBIT 1
14-0380
Appendix B
Page 23

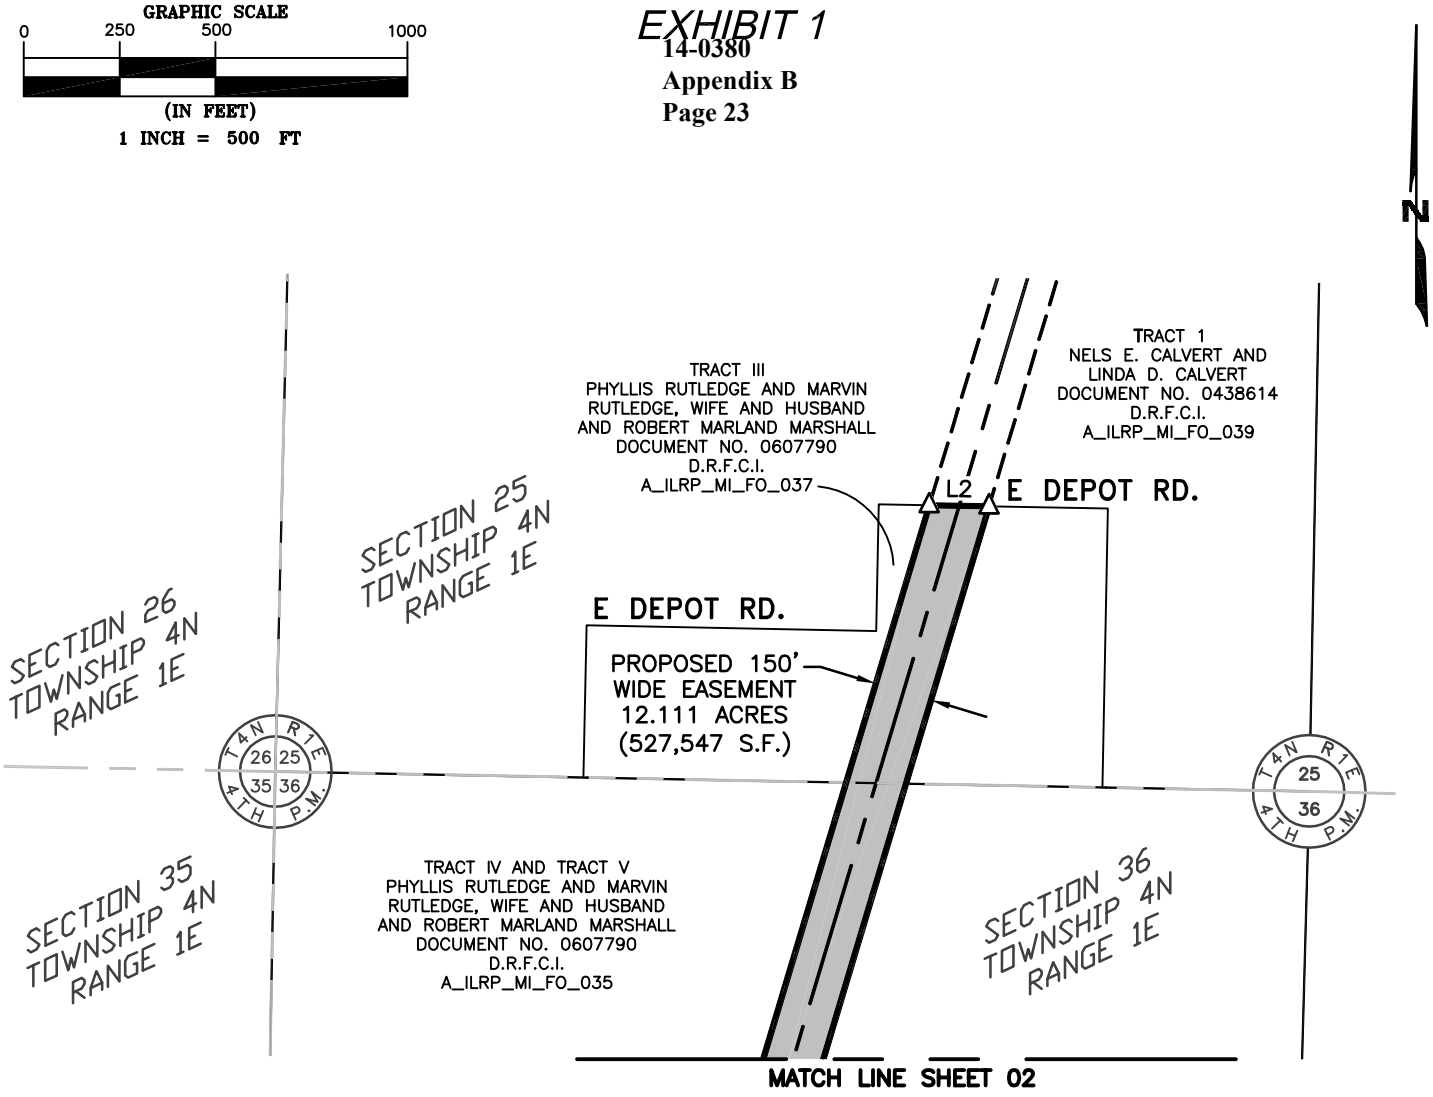

LINE TABLE		
NUMBER	BEARING	DISTANCE
L1	N16°41'52"E	3516.43
L2	S88°53'42"E	155.73
L3	S16°41'52"W	3517.52
L4	N88°30'29"W	155.44

LEGEND

D.R.F.C.I.	DEED RECORDS FULTON COUNTY, ILLINOIS
△	CALCULATED POINT
— — — —	SECTION LINE (APPROXIMATE)
———	PROPERTY LINE (APPROXIMATE)
——— — ———	PROPOSED EASEMENT CENTERLINE
— — — — — —	PROPOSED EASEMENT

NOTES:

1. *ALL INFORMATION SHOWN HEREON IS FOR PRELIMINARY PURPOSES ONLY AND IS NOT TO BE RECORDED FOR ANY REASON.*
2. *BOUNDARY LINES SHOWN HEREON ARE CALCULATED FROM BOTH RECORD INFORMATION AND PRELIMINARY ON THE GROUND SURVEY INFORMATION. FINAL EASEMENT DOCUMENTATION WILL BE PROVIDED UPON COMPLETION OF THE FINAL SURVEY.*
3. *SURVEYING AND MAPPING, INC. ACCEPTS NO LIABILITY WITH RESPECT TO THE ACCURACY OF THE RECORD INFORMATION PROVIDED BY OTHERS.*

STATE OF ILLINOIS PROFESSIONAL DESIGN FIRM LICENSE NO. 184.006475

SHEET 03 OF 03

PROJECT: ILLINOIS RIVERS
JOB NUMBER: 32359
DATE: 08/12/2013
SCALE: 1" = 500'
TRACT ID: A_ILRP_MI_FO_035
DRAWN BY: TR

Ameren TRANSMISSION

SAM INC. SURVEYING · AERIAL MAPPING · ENGINEERING
826 Cheshire Court #1, Freeport, IL 61032
Ph: (214) 631-7888 Fax: (214) 631-7103
EMAIL: SAM@SAMINC.BIZ

PURCHASE OPTION EXHIBIT
150' TRANSMISSION LINE EASEMENT
MEREDOSIA TO IPAVA
SECTIONS 25 & 36, TOWNSHIP 4 NORTH,
RANGE 1 EAST OF THE 4TH PRINCIPAL MERIDIAN
FULTON COUNTY, ILLINOIS

A_ILRP_MI_FO_035_POE.DWG

EXHIBIT 1

A 5.136 ACRE TRACT OF LAND SITUATED IN THE SOUTHEAST 1/4 OF THE SOUTHWEST 1/4 OF SECTION 16, TOWNSHIP 2 NORTH, RANGE 1 EAST OF THE 4TH PRINCIPAL MERIDIAN, SCHUYLER COUNTY, ILLINOIS AND BEING PART OF A TRACT OF LAND DESCRIBED IN DEED TO WILLIAM H. SMART AND JUDITH ANN SMART, INDIVIDUALLY AND AS HUSBAND AND WIFE, RECORDED IN DOCUMENT NO. 233495 OF THE DEED RECORDS OF SCHUYLER COUNTY, ILLINOIS AND BEING MORE PARTICULARLY DESCRIBED AS FOLLOWS:

BEGINNING AT A POINT IN THE SOUTH LINE OF SAID SOUTHEAST 1/4, FROM WHICH THE SOUTHEAST CORNER OF SAID SOUTHEAST 1/4 BEARS NORTH 81 DEGREES 48 MINUTES 26 SECONDS EAST, A DISTANCE OF 648.96 FEET;

THENCE SOUTH 81 DEGREES 48 MINUTES 26 SECONDS WEST, ALONG SAID SOUTH LINE, A DISTANCE OF 169.98 FEET TO A POINT FOR CORNER;

THENCE NORTH 19 DEGREES 52 MINUTES 05 SECONDS EAST, LEAVING SAID SOUTH LINE, A DISTANCE OF 1,492.37 FEET TO A POINT FOR CORNER IN THE NORTH LINE OF SAID SOUTHEAST 1/4;

THENCE NORTH 82 DEGREES 15 MINUTES 30 SECONDS EAST, ALONG SAID NORTH LINE, A DISTANCE OF 169.27 FEET TO A POINT FOR CORNER;

THENCE SOUTH 19 DEGREES 51 MINUTES 15 SECONDS WEST, LEAVING SAID NORTH LINE, A DISTANCE OF 8.41 FEET TO A POINT FOR CORNER;

THENCE SOUTH 19 DEGREES 52 MINUTES 05 SECONDS WEST, A DISTANCE OF 1,482.45 FEET TO THE **POINT OF BEGINNING** AND CONTAINING 223,743 SQUARE FEET OR 5.136 ACRES OF LAND, MORE OR LESS.

EXHIBIT 1

GRAPHIC SCALE
0 250 500 1000
(IN FEET)
1 INCH = 500 FT

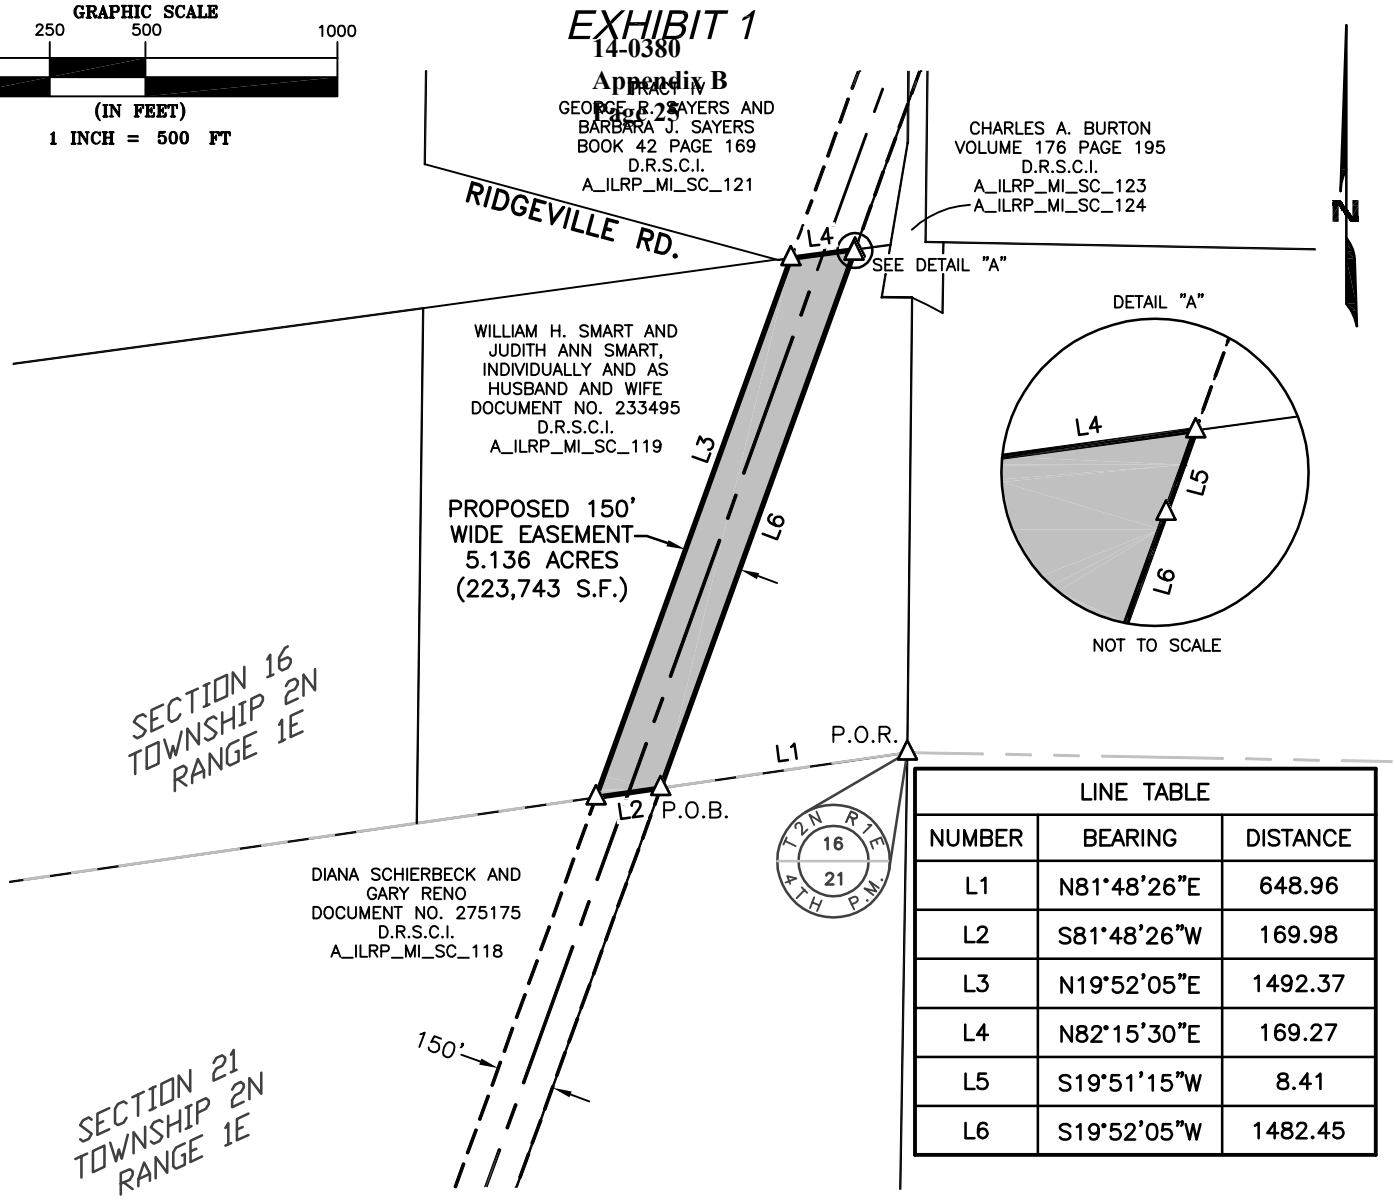

LINE TABLE		
NUMBER	BEARING	DISTANCE
L1	N81°48'26"E	648.96
L2	S81°48'26"W	169.98
L3	N19°52'05"E	1492.37
L4	N82°15'30"E	169.27
L5	S19°51'15"W	8.41
L6	S19°52'05"W	1482.45

LEGEND

D.R.S.C.I.	DEED RECORDS SCHUYLER COUNTY, ILLINOIS
P.O.B.	POINT OF BEGINNING
P.O.R.	POINT OF REFERENCE
Δ	CALCULATED POINT
— — — —	SECTION LINE (APPROXIMATE)
———	PROPERTY LINE (APPROXIMATE)
——— – ———	PROPOSED EASEMENT CENTERLINE
— — — — — —	PROPOSED EASEMENT

NOTES:

1. *ALL INFORMATION SHOWN HEREON IS FOR PRELIMINARY PURPOSES ONLY AND IS NOT TO BE RECORDED FOR ANY REASON.*
2. *BOUNDARY LINES SHOWN HEREON ARE CALCULATED FROM BOTH RECORD INFORMATION AND PRELIMINARY ON THE GROUND SURVEY INFORMATION. FINAL EASEMENT DOCUMENTATION WILL BE PROVIDED UPON COMPLETION OF THE FINAL SURVEY.*
3. *SURVEYING AND MAPPING, INC. ACCEPTS NO LIABILITY WITH RESPECT TO THE ACCURACY OF THE RECORD INFORMATION PROVIDED BY OTHERS.*

STATE OF ILLINOIS PROFESSIONAL DESIGN FIRM LICENSE NO. 184.006475

PROJECT:	ILLINOIS RIVERS
JOB NUMBER:	32359
DATE:	09/30/2013
SCALE:	1"=500'
TRACT ID:	A_ILRP_MI_SC_119
DRAWN BY:	LDK

Ameren TRANSMISSION

SAM INC.
SURVEYING · AERIAL MAPPING · ENGINEERING
826 Cheshire Court #1, Freeport, IL 61032
Ph: (214) 631-7888 Fax: (214) 631-7103
EMAIL: SAM@SAMINC.BIZ

PURCHASE OPTION EXHIBIT
150' TRANSMISSION LINE EASEMENT
MEREDOSIA TO IPAVA
SECTION 16, TOWNSHIP 2 NORTH, RANGE 1 EAST
OF THE 4TH PRINCIPAL MERIDIAN
SCHUYLER COUNTY, ILLINOIS

A_ILRP_MI_SC_119_POE.DWG

EXHIBIT 1

TRACT 1

A 9.802 ACRE TRACT OF LAND SITUATED IN THE NORTHWEST 1/4 AND THE NORTHEAST 1/4 OF SECTION 9, TOWNSHIP 1 SOUTH, RANGE 1 WEST OF THE 4TH PRINCIPAL MERIDIAN, SCHUYLER COUNTY, ILLINOIS AND BEING PART OF A TRACT OF LAND DESCRIBED AS TRACT II IN DEED TO SUSAN K. ESTHER TRUST, A REVOCABLE INTER VIVOS TRUST, SUSAN K. ESTHER TRUSTEE, RECORDED IN BOOK 197, PAGE 213 AND BOOK 376, PAGE 59 OF THE DEED RECORDS OF SCHUYLER COUNTY, ILLINOIS AND A TRACT OF LAND DESCRIBED AS THE NORTHWEST 1/4 OF SECTION 9, LYING EAST OF DITCHES 1 AND 5 OF THE CRANE CREEK DRAINAGE AND LEVEE DISTRICT AND BEING MORE PARTICULARLY DESCRIBED AS FOLLOWS:

BEGINNING AT A POINT IN THE NORTH LINE OF SAID NORTHEAST 1/4, FROM WHICH THE NORTHWEST CORNER OF SAID NORTHEAST 1/4 BEARS NORTH 89 DEGREES 25 MINUTES 06 SECONDS WEST, A DISTANCE OF 227.60 FEET;

THENCE SOUTH 89 DEGREES 25 MINUTES 06 SECONDS EAST, ALONG SAID NORTH LINE, A DISTANCE OF 164.37 FEET TO A POINT FOR CORNER;

THENCE SOUTH 24 DEGREES 43 MINUTES 00 SECONDS WEST, LEAVING SAID NORTH LINE, A DISTANCE OF 2,135.28 FEET TO A POINT FOR CORNER;

THENCE SOUTH 03 DEGREES 40 MINUTES 26 SECONDS EAST, A DISTANCE OF 711.27 FEET TO A POINT FOR CORNER IN THE SOUTH LINE OF SAID NORTHWEST 1/4;

THENCE SOUTH 89 DEGREES 43 MINUTES 58 SECONDS WEST, ALONG SAID SOUTH LINE, A DISTANCE OF 150.27 FEET TO A POINT FOR CORNER;

THENCE NORTH 03 DEGREES 40 MINUTES 26 SECONDS WEST, LEAVING SAID SOUTH LINE, A DISTANCE OF 740.28 FEET TO A POINT FOR CORNER;

THENCE NORTH 24 DEGREES 43 MINUTES 00 SECONDS EAST, A DISTANCE OF 2,106.01 FEET TO THE **POINT OF BEGINNING** AND CONTAINING 426,963 SQUARE FEET OR 9.802 ACRES OF LAND, MORE OR LESS.

GRAPHIC SCALE
0 250 500 1000
(IN FEET)
1 INCH = 500 FT

EXHIBIT 1

14-0380
Appendix B
Page 27

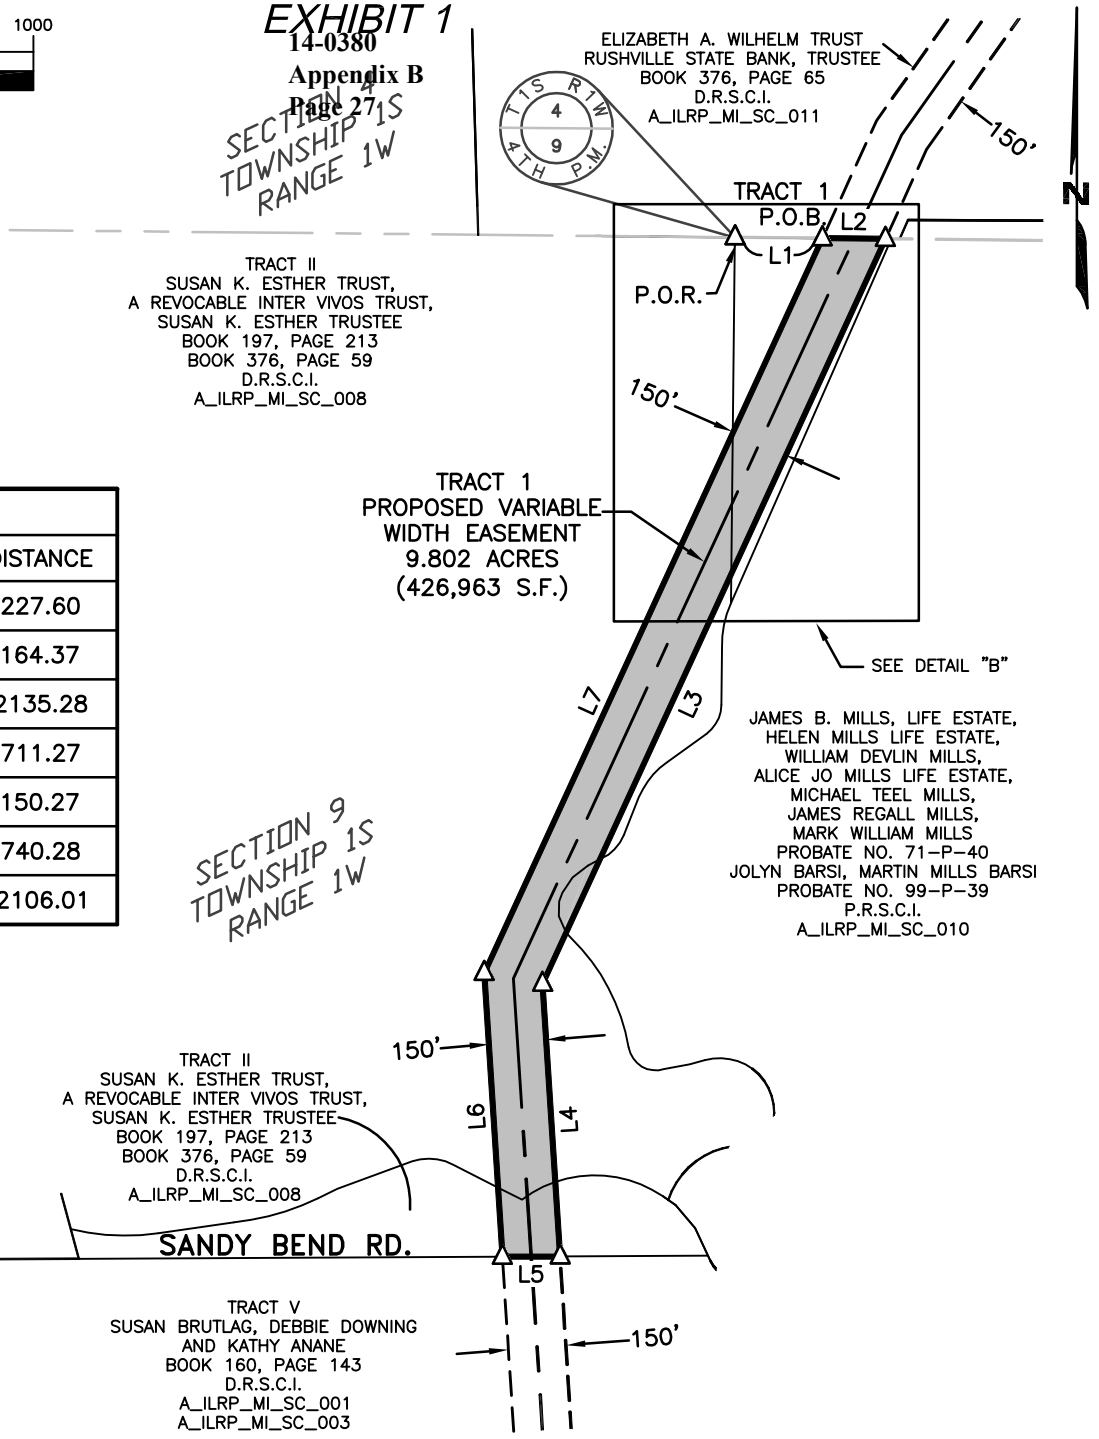

LINE TABLE		
NUMBER	BEARING	DISTANCE
L1	N89°25'06"W	227.60
L2	S89°25'06"E	164.37
L3	S24°43'00"W	2135.28
L4	S03°40'26"E	711.27
L5	S89°43'58"W	150.27
L6	N03°40'26"W	740.28
L7	N24°43'00"E	2106.01

LEGEND

D.R.S.C.I.	DEED RECORDS SCHUYLER COUNTY, ILLINOIS
P.R.S.C.I.	PROBATE RECORDS SCHUYLER COUNTY, ILLINOIS
P.O.B.	POINT OF BEGINNING
P.O.R.	POINT OF REFERENCE
△	CALCULATED POINT
— — — —	SECTION LINE (APPROXIMATE)
———	PROPERTY LINE (APPROXIMATE)
——— — ———	PROPOSED EASEMENT CENTERLINE
— — — — — —	PROPOSED EASEMENT

NOTES:

1. *ALL INFORMATION SHOWN HEREON IS FOR PRELIMINARY PURPOSES ONLY.*
2. *BOUNDARY LINES SHOWN HEREON ARE CALCULATED FROM BOTH RECORD INFORMATION AND PRELIMINARY ON THE GROUND SURVEY INFORMATION. FINAL EASEMENT DOCUMENTATION WILL BE PROVIDED UPON COMPLETION OF THE FINAL SURVEY.*
3. *SURVEYING AND MAPPING, INC. ACCEPTS NO LIABILITY WITH RESPECT TO THE ACCURACY OF THE RECORD INFORMATION PROVIDED BY OTHERS.*

STATE OF ILLINOIS PROFESSIONAL DESIGN FIRM LICENSE NO. 184.006475

PROJECT: ILLINOIS RIVERS
JOB NUMBER: 32359
DATE: 02/21/2014
SCALE: 1" = 500'
TRACT ID: A_ILRP_MI_SC_008
DRAWN BY: LDK

Ameren TRANSMISSION

SAM inc.
SURVEYING · AERIAL MAPPING · ENGINEERING
826 Cheshire Court #1, Freeport, IL 61032
Ph: (214) 631-7888 Fax: (214) 631-7103
EMAIL: SAM@SAMINC.BIZ

PURCHASE OPTION EXHIBIT
150' TRANSMISSION LINE EASEMENT
MEREDOSIA TO IPAVA
SECTION 9, TOWNSHIP 1 SOUTH, RANGE 1 WEST
SECTION 28, TOWNSHIP 1 NORTH, RANGE 1 WEST
OF THE 4TH PRINCIPAL MERIDIAN
SCHUYLER COUNTY, ILLINOIS

A_ILRP_MI_SC_008_POE_R1.DWG

EXHIBIT 1
DETAIL "B"

GRAPHIC SCALE
0 100 200 400
(IN FEET)
1 INCH = 200 FT

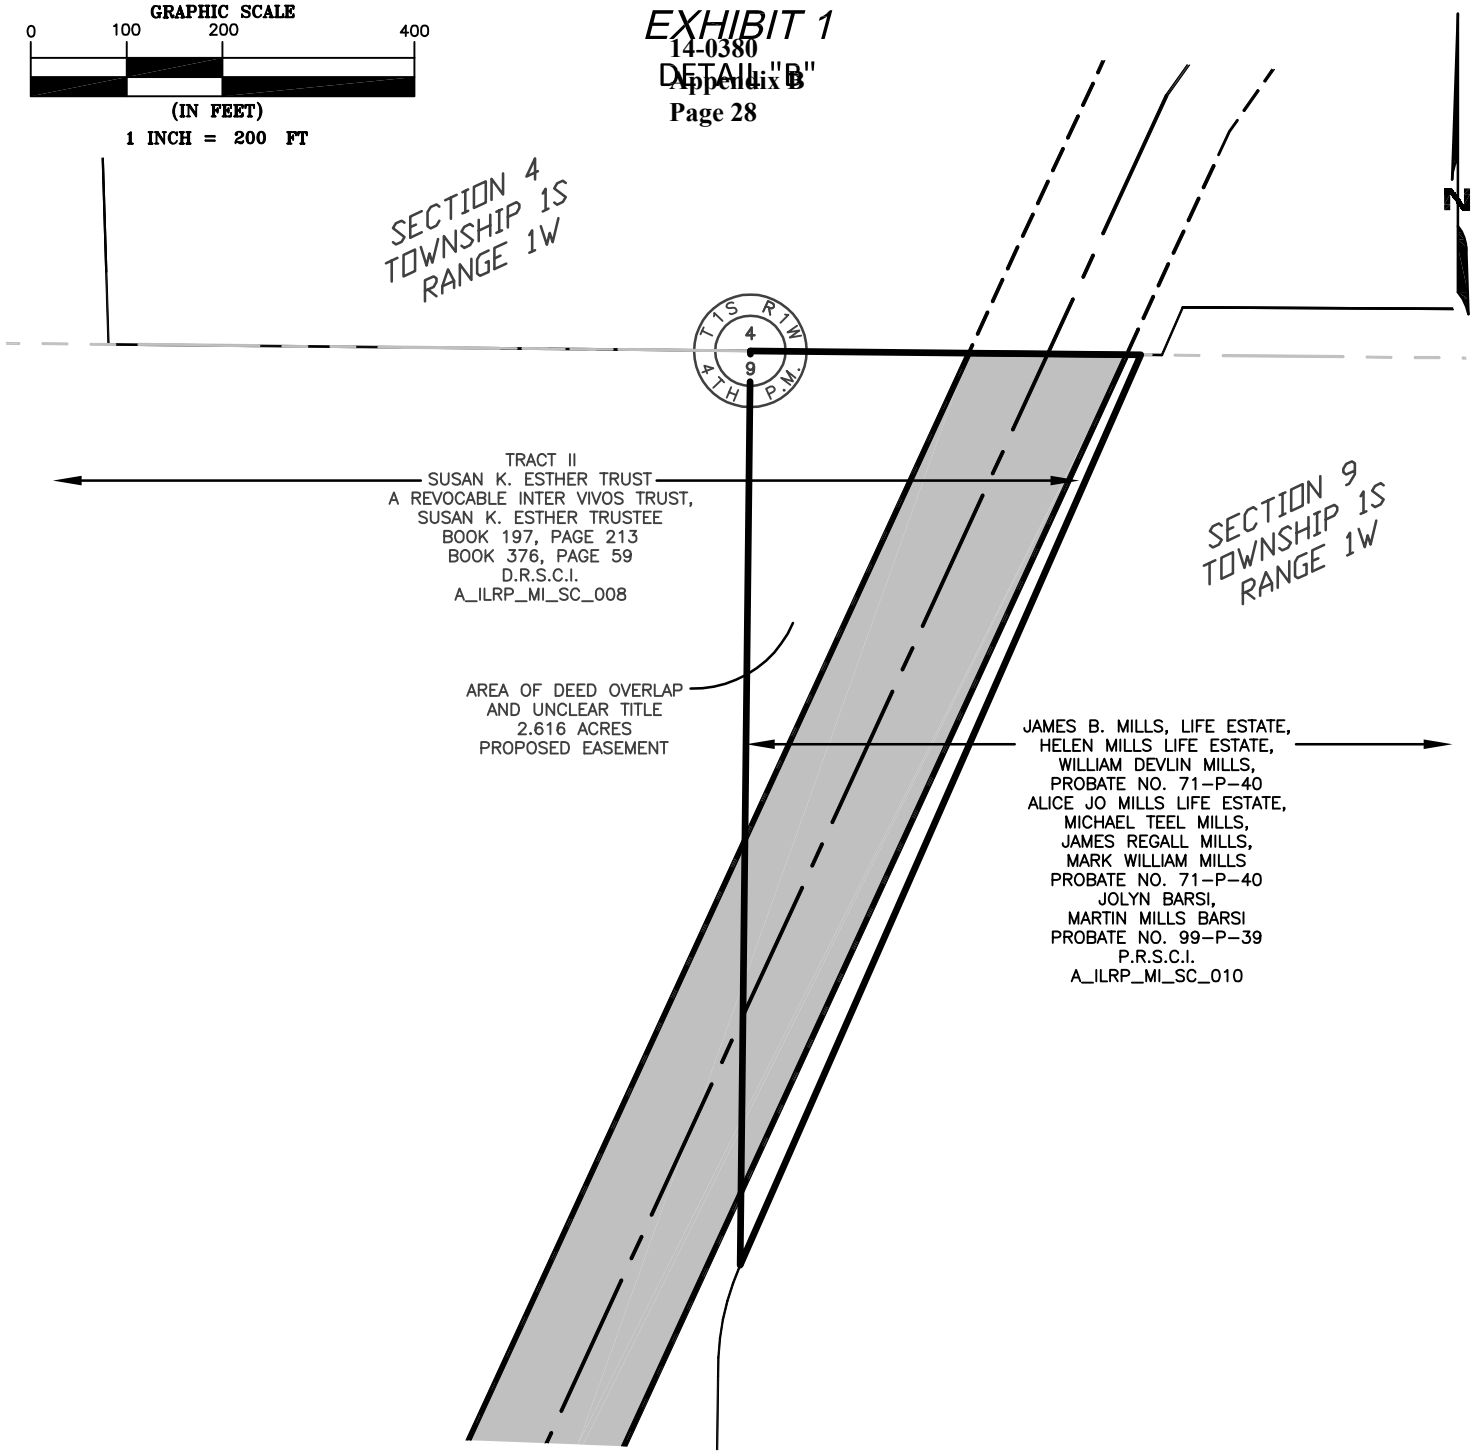

LEGEND

D.R.S.C.I.	DEED RECORDS SCHUYLER COUNTY, ILLINOIS
P.R.S.C.I.	PROBATE RECORDS SCHUYLER COUNTY, ILLINOIS
△	CALCULATED POINT
	SECTION LINE (APPROXIMATE)
	PROPERTY LINE (APPROXIMATE)
	PROPOSED EASEMENT CENTERLINE
	PROPOSED EASEMENT

NOTES:

1. *ALL INFORMATION SHOWN HEREON IS FOR PRELIMINARY PURPOSES ONLY.*
2. *BOUNDARY LINES SHOWN HEREON ARE CALCULATED FROM BOTH RECORD INFORMATION AND PRELIMINARY ON THE GROUND SURVEY INFORMATION. FINAL EASEMENT DOCUMENTATION WILL BE PROVIDED UPON COMPLETION OF THE FINAL SURVEY.*
3. *SURVEYING AND MAPPING, INC. ACCEPTS NO LIABILITY WITH RESPECT TO THE ACCURACY OF THE RECORD INFORMATION PROVIDED BY OTHERS.*

STATE OF ILLINOIS PROFESSIONAL DESIGN FIRM LICENSE NO. 184.006475

SHEET 03 OF 05

PROJECT:	ILLINOIS RIVERS
JOB NUMBER:	32359
DATE:	02/21/2014
SCALE:	1" = 200'
TRACT ID:	A_ILRP_MI_SC_008
DRAWN BY:	LDK

Ameren TRANSMISSION

SAM INC.
SURVEYING · AERIAL MAPPING · ENGINEERING
826 Cheshire Court #1, Freeport, IL 61032
Ph: (214) 631-7888 Fax: (214) 631-7103
EMAIL: SAM@SAMINC.BIZ

PURCHASE OPTION EXHIBIT
150' TRANSMISSION LINE EASEMENT
MEREDOSIA TO IPAVA
SECTION 9, TOWNSHIP 1 SOUTH, RANGE 1 WEST
SECTION 28, TOWNSHIP 1 NORTH, RANGE 1 WEST
OF THE 4TH PRINCIPAL MERIDIAN
SCHUYLER COUNTY, ILLINOIS

A_ILRP_MI_SC_008_POE_R1.DWG

EXHIBIT 1

TRACT 2

A 4.596 ACRE TRACT OF LAND SITUATED IN THE NORTHEAST 1/4 OF SECTION 28, TOWNSHIP 1 NORTH, RANGE 1 WEST OF THE 4TH PRINCIPAL MERIDIAN, SCHUYLER COUNTY, ILLINOIS AND BEING PART OF A TRACT OF LAND DESCRIBED AS TRACT V IN DEED TO SUSAN K. ESTHER REVOCABLE INTER VIVOS TRUST, SUSAN K. ESTHER, TRUSTEE, RECORDED IN BOOK 197, PAGE 213 OF THE DEED RECORDS OF SCHUYLER COUNTY, ILLINOIS AND BEING MORE PARTICULARLY DESCRIBED AS FOLLOWS:

BEGINNING AT THE NORTHEAST CORNER OF SAID NORTHEAST 1/4;

THENCE SOUTH 01 DEGREES 02 MINUTES 16 SECONDS WEST, ALONG THE EAST LINE OF SAID NORTHEAST 1/4, A DISTANCE OF 2,669.06 FEET TO THE SOUTHEAST CORNER OF SAID NORTHEAST 1/4;

THENCE SOUTH 89 DEGREES 54 MINUTES 52 SECONDS WEST, ALONG THE SOUTH LINE OF SAID NORTHEAST 1/4, A DISTANCE OF 75.01 FEET TO A POINT FOR CORNER;

THENCE NORTH 01 DEGREES 02 MINUTES 16 SECONDS EAST, LEAVING SAID SOUTH LINE, A DISTANCE OF 2,669.17 FEET TO A POINT FOR CORNER IN THE NORTH LINE OF SAID NORTHEAST 1/4;

THENCE SOUTH 89 DEGREES 59 MINUTES 59 SECONDS EAST, ALONG SAID NORTH LINE, A DISTANCE OF 75.01 FEET TO THE **POINT OF BEGINNING** AND CONTAINING 200,183 SQUARE FEET OR 4.596 ACRES OF LAND, MORE OR LESS.

EXHIBIT 1

14-0380
Appendix B
Page 30

GRAPHIC SCALE
0 250 500 1000
(IN FEET)
1 INCH = 500 FT

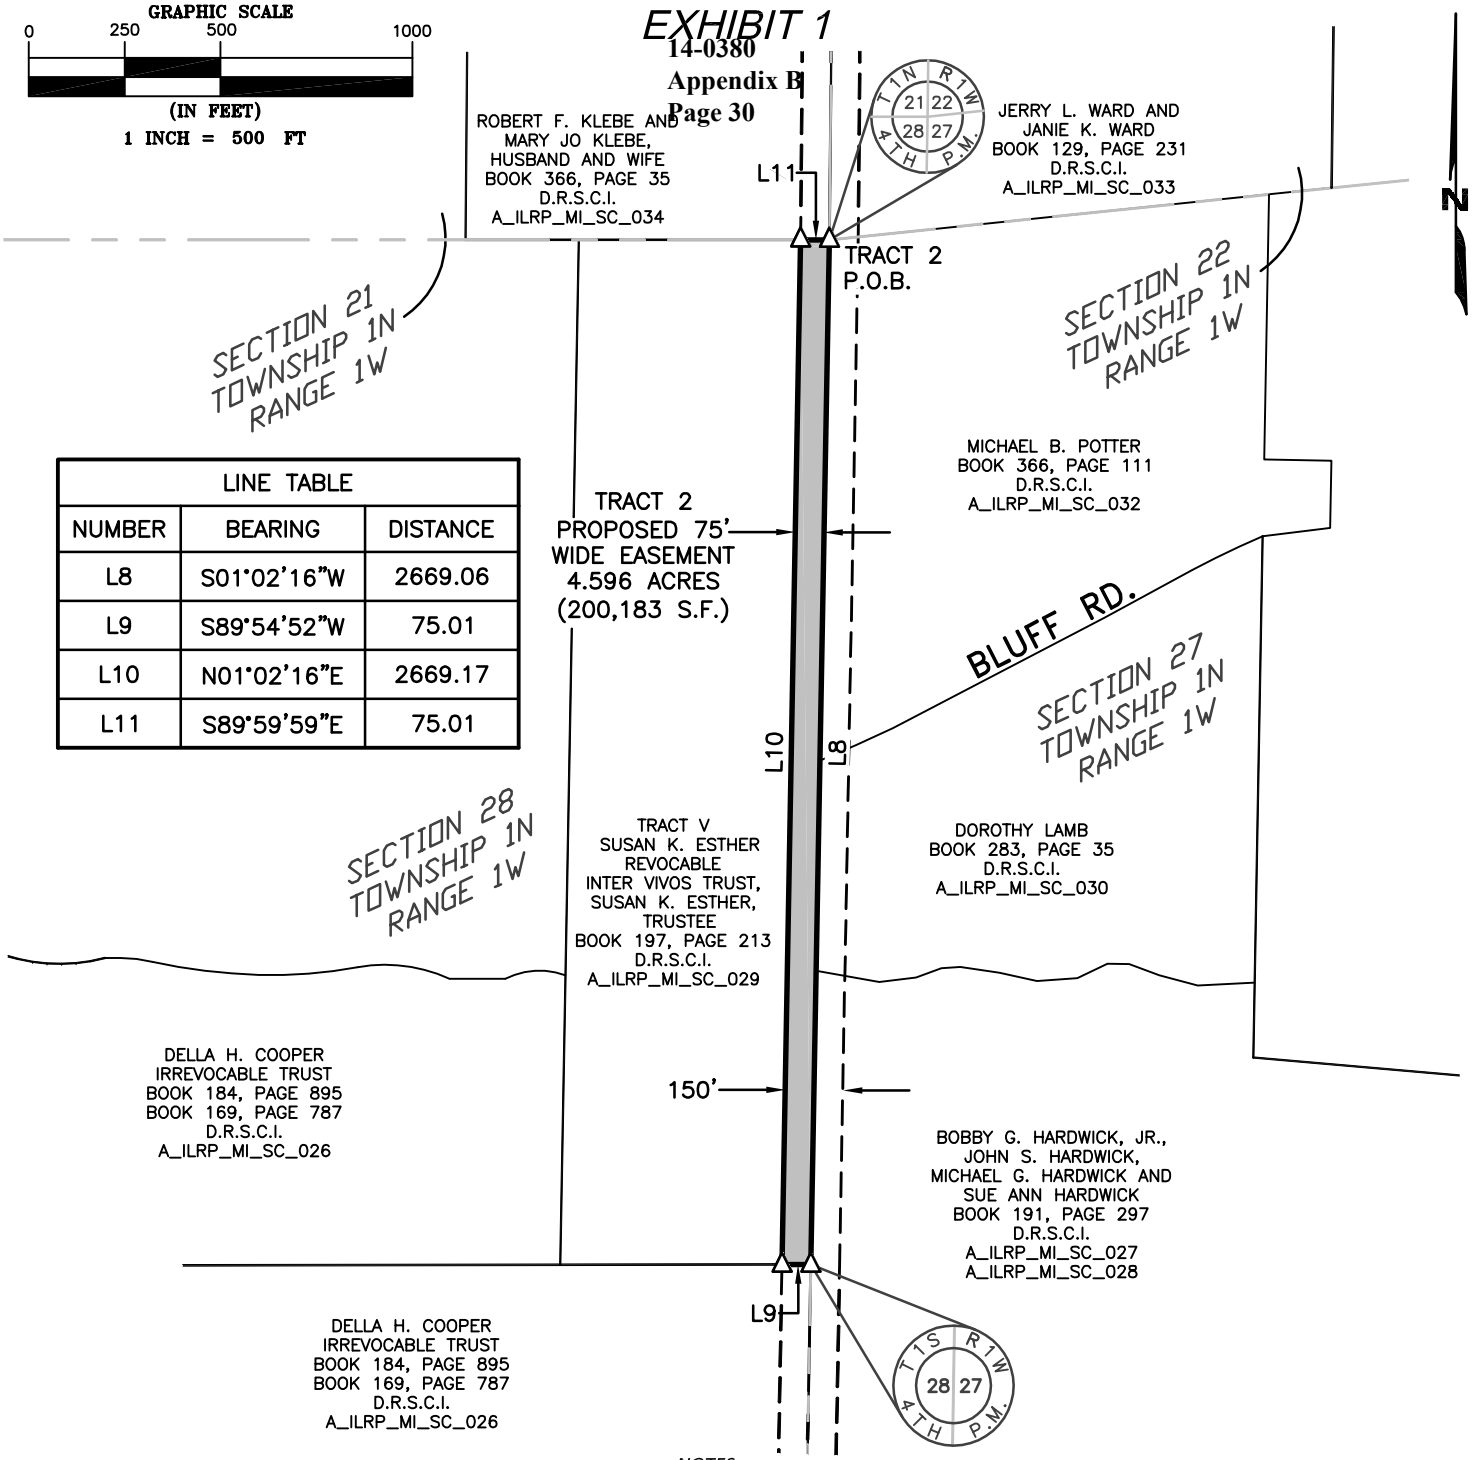

LINE TABLE		
NUMBER	BEARING	DISTANCE
L8	S01°02'16"W	2669.06
L9	S89°54'52"W	75.01
L10	N01°02'16"E	2669.17
L11	S89°59'59"E	75.01

LEGEND

D.R.S.C.I.	DEED RECORDS SCHUYLER COUNTY, ILLINOIS
P.O.B.	POINT OF BEGINNING
△	CALCULATED POINT
— — — —	SECTION LINE (APPROXIMATE)
———	PROPERTY LINE (APPROXIMATE)
——— — ———	PROPOSED EASEMENT CENTERLINE
— — — — — —	PROPOSED EASEMENT

NOTES:

1. *ALL INFORMATION SHOWN HEREON IS FOR PRELIMINARY PURPOSES ONLY.*
2. *BOUNDARY LINES SHOWN HEREON ARE CALCULATED FROM BOTH RECORD INFORMATION AND PRELIMINARY ON THE GROUND SURVEY INFORMATION. FINAL EASEMENT DOCUMENTATION WILL BE PROVIDED UPON COMPLETION OF THE FINAL SURVEY.*
3. *SURVEYING AND MAPPING, INC. ACCEPTS NO LIABILITY WITH RESPECT TO THE ACCURACY OF THE RECORD INFORMATION PROVIDED BY OTHERS.*

STATE OF ILLINOIS PROFESSIONAL DESIGN FIRM LICENSE NO. 184.006475

SHEET 05 OF 05

PROJECT:	ILLINOIS RIVERS
JOB NUMBER:	32359
DATE:	02/21/2014
SCALE:	1" = 500'
TRACT ID:	A_ILRP_MI_SC_008
DRAWN BY:	LDK

Ameren TRANSMISSION

SAM INC. SURVEYING · AERIAL MAPPING · ENGINEERING
826 Cheshire Court #1, Freeport, IL 61032
Ph: (214) 631-7888 Fax: (214) 631-7103
EMAIL: SAM@SAMINC.BIZ

PURCHASE OPTION EXHIBIT
150' TRANSMISSION LINE EASEMENT
MEREDOSIA TO IPAVA
SECTION 9, TOWNSHIP 1 SOUTH, RANGE 1 WEST
SECTION 28, TOWNSHIP 1 NORTH, RANGE 1 WEST
OF THE 4TH PRINCIPAL MERIDIAN
SCHUYLER COUNTY, ILLINOIS

A_ILRP_MI_SC_008_POE_R1.DWG