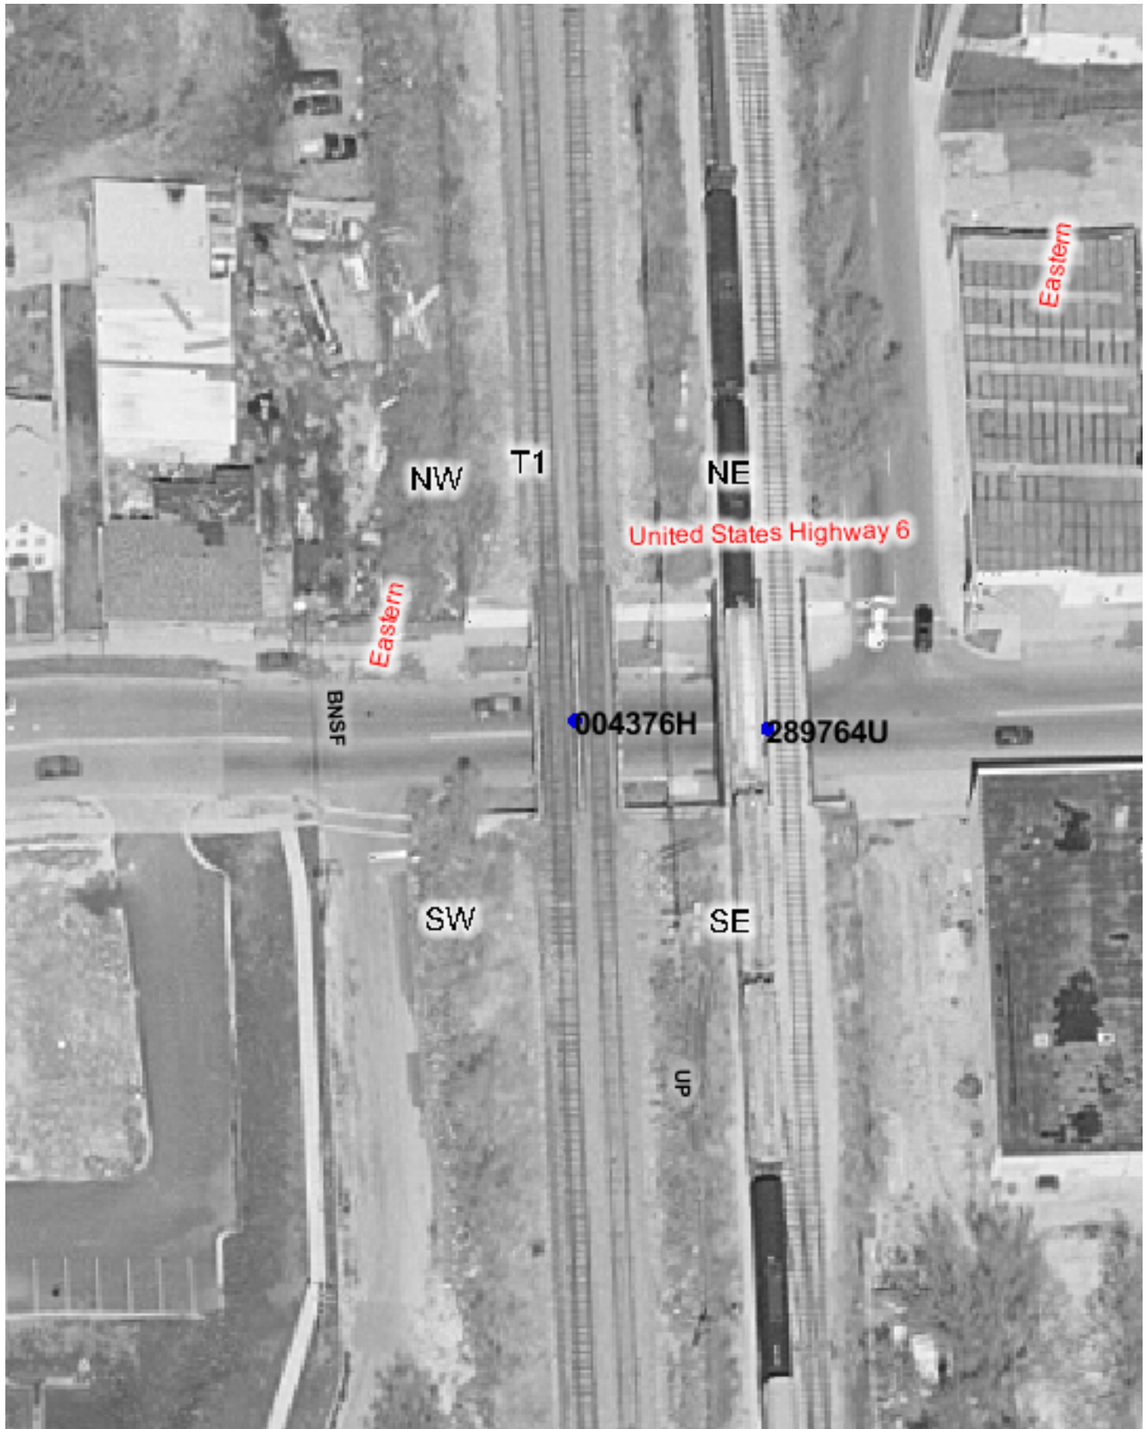

Copyright 2003 By The State of Illinois

SCALE: 1"=50'

0 50' 100'

U.S. DOT#: 004376H	Track Description
General Information	Number of Tracks: 2
Type Of Crossing: RROver Highway	(Type of Tracks: Main)
Lat: 41° 31' 1" Long: 88° 4' 47"	From / To / Distance (Ft)
County: WILL	Track 1 / Track 2 / 13.1
City: JOLIET In/Near: In	Vertical Clearance
Street Name: FOURTH AVE	Minimum Vertical Clearance: 13.4 (Ft)
RailRoad: BNSF	Horizontal Roadway Clearance
RailRoad Station: JOLIET US (N)	Dir / Distance (Ft)
RailRoad Milepost: 38.03	Hor Clear 1 / 34.0
Crossing Angle: 71.7°	
IDOT Structure Number: N/A	
RR Structure Number: N/A	
Data Collection Date: 8/11/2003	
Aerial Photography Date: Spring 2003	

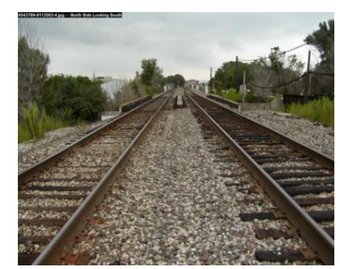

North Side — Roadway Material & Dimensions — South Side

Roadway Material: Bituminous

Dir	Sidewalk	Parkway	Road Width	Parkway	Sidewalk
Under Bridge	10.1	6.0	34.0	10.1	6.0

West Side — Vertical Profile — East Side

A-0	A-25	A-50	B-78	B-103	B-128
1.2%	0.8%	0.36%	-0.4%	0.4%	

Special Conditions? None

Missing Data? No