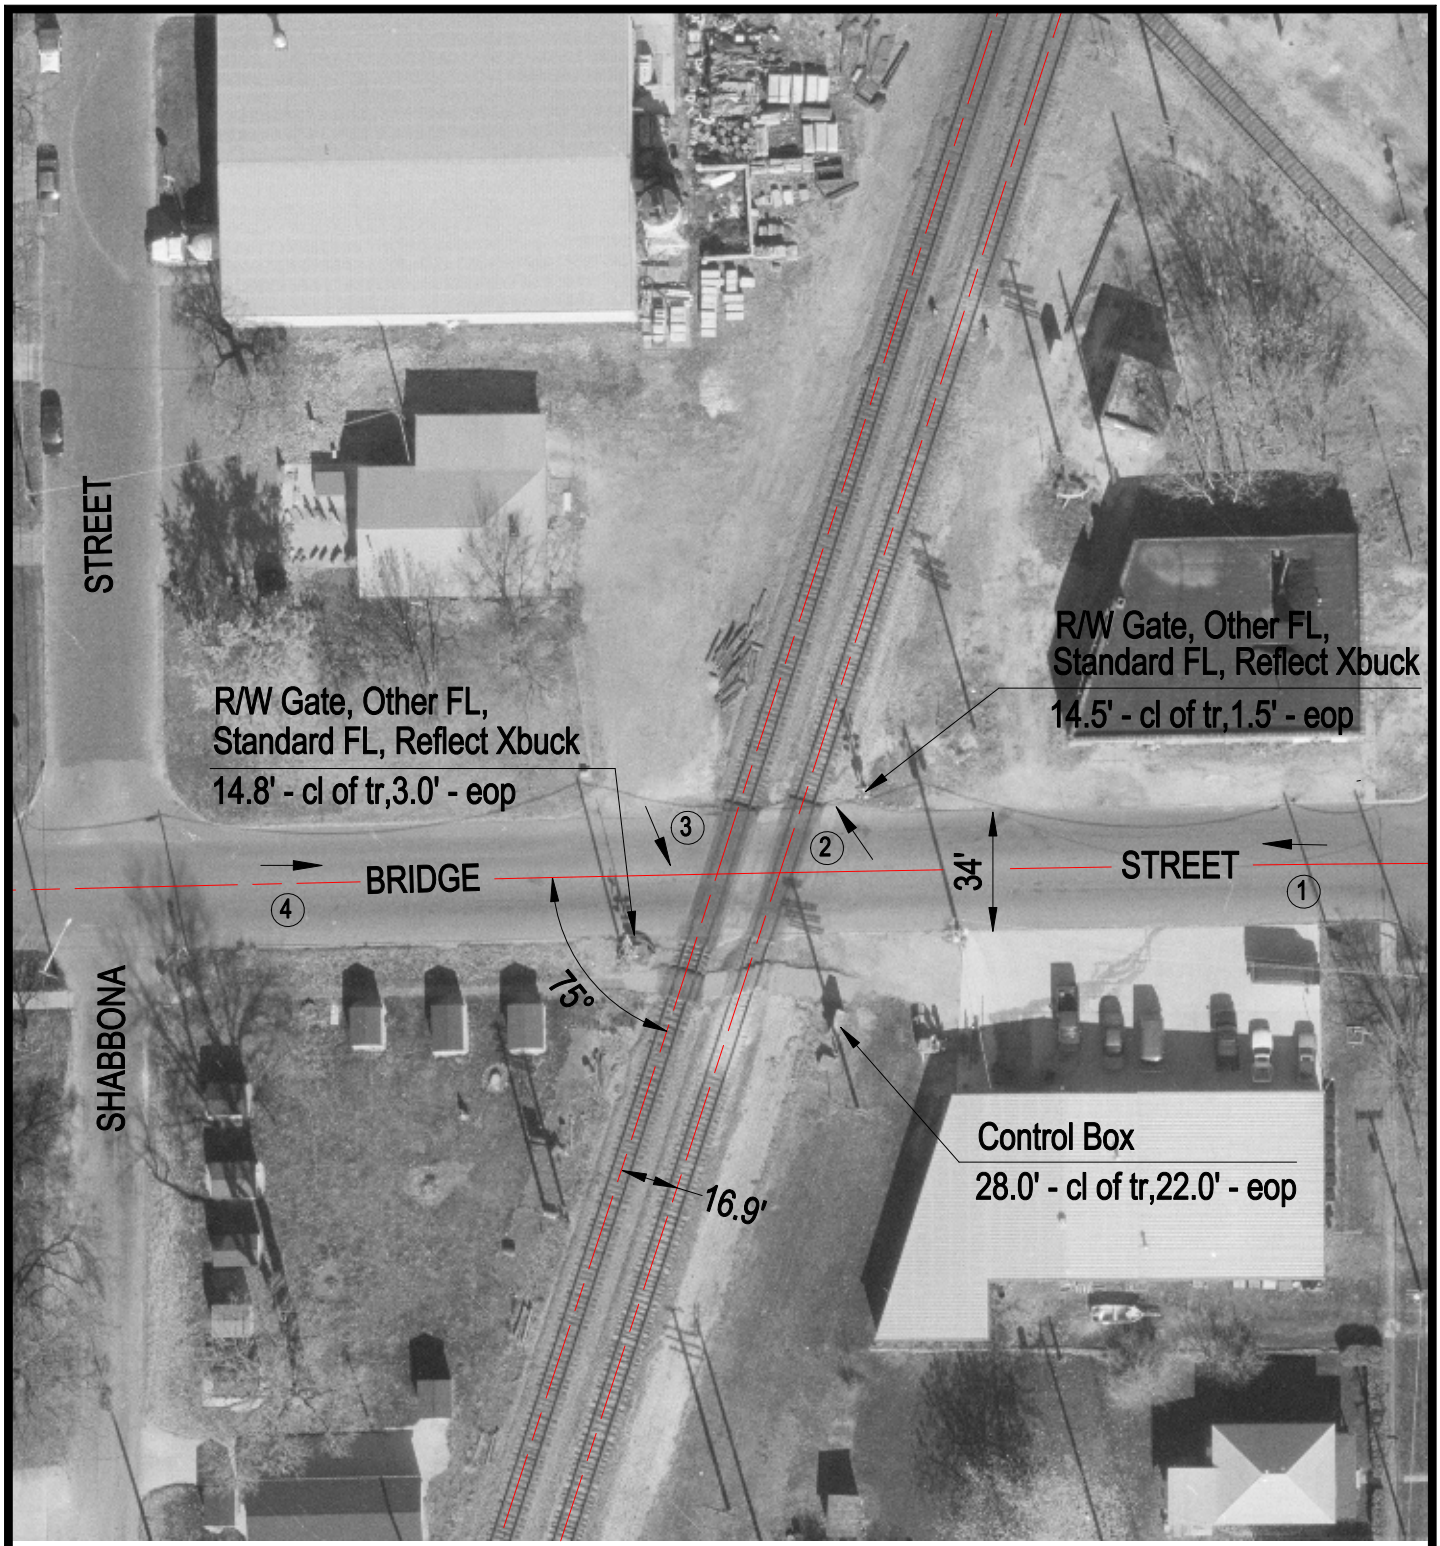

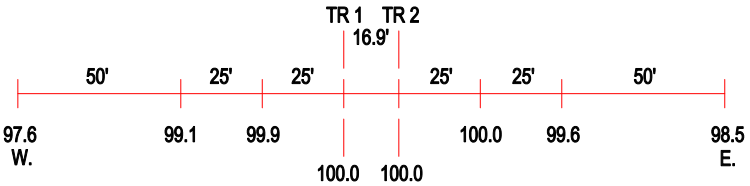

ROAD PROFILE

N

SCALE IN FEET

50 0 50

3 Photo Location

Crossing #:	004482R
Location:	LaSalle Co., City of Streator (I)
Lat/Long:	41°07'10" / 88°49'33"
Railroad:	BNSF
Street:	Bridge Street
Railroad Milepost:	89.85
Crossing Protection:	Train Activated Devices

J:\LASALLE\004482R\004482R.DWG 03/02/01 09:21 BJB