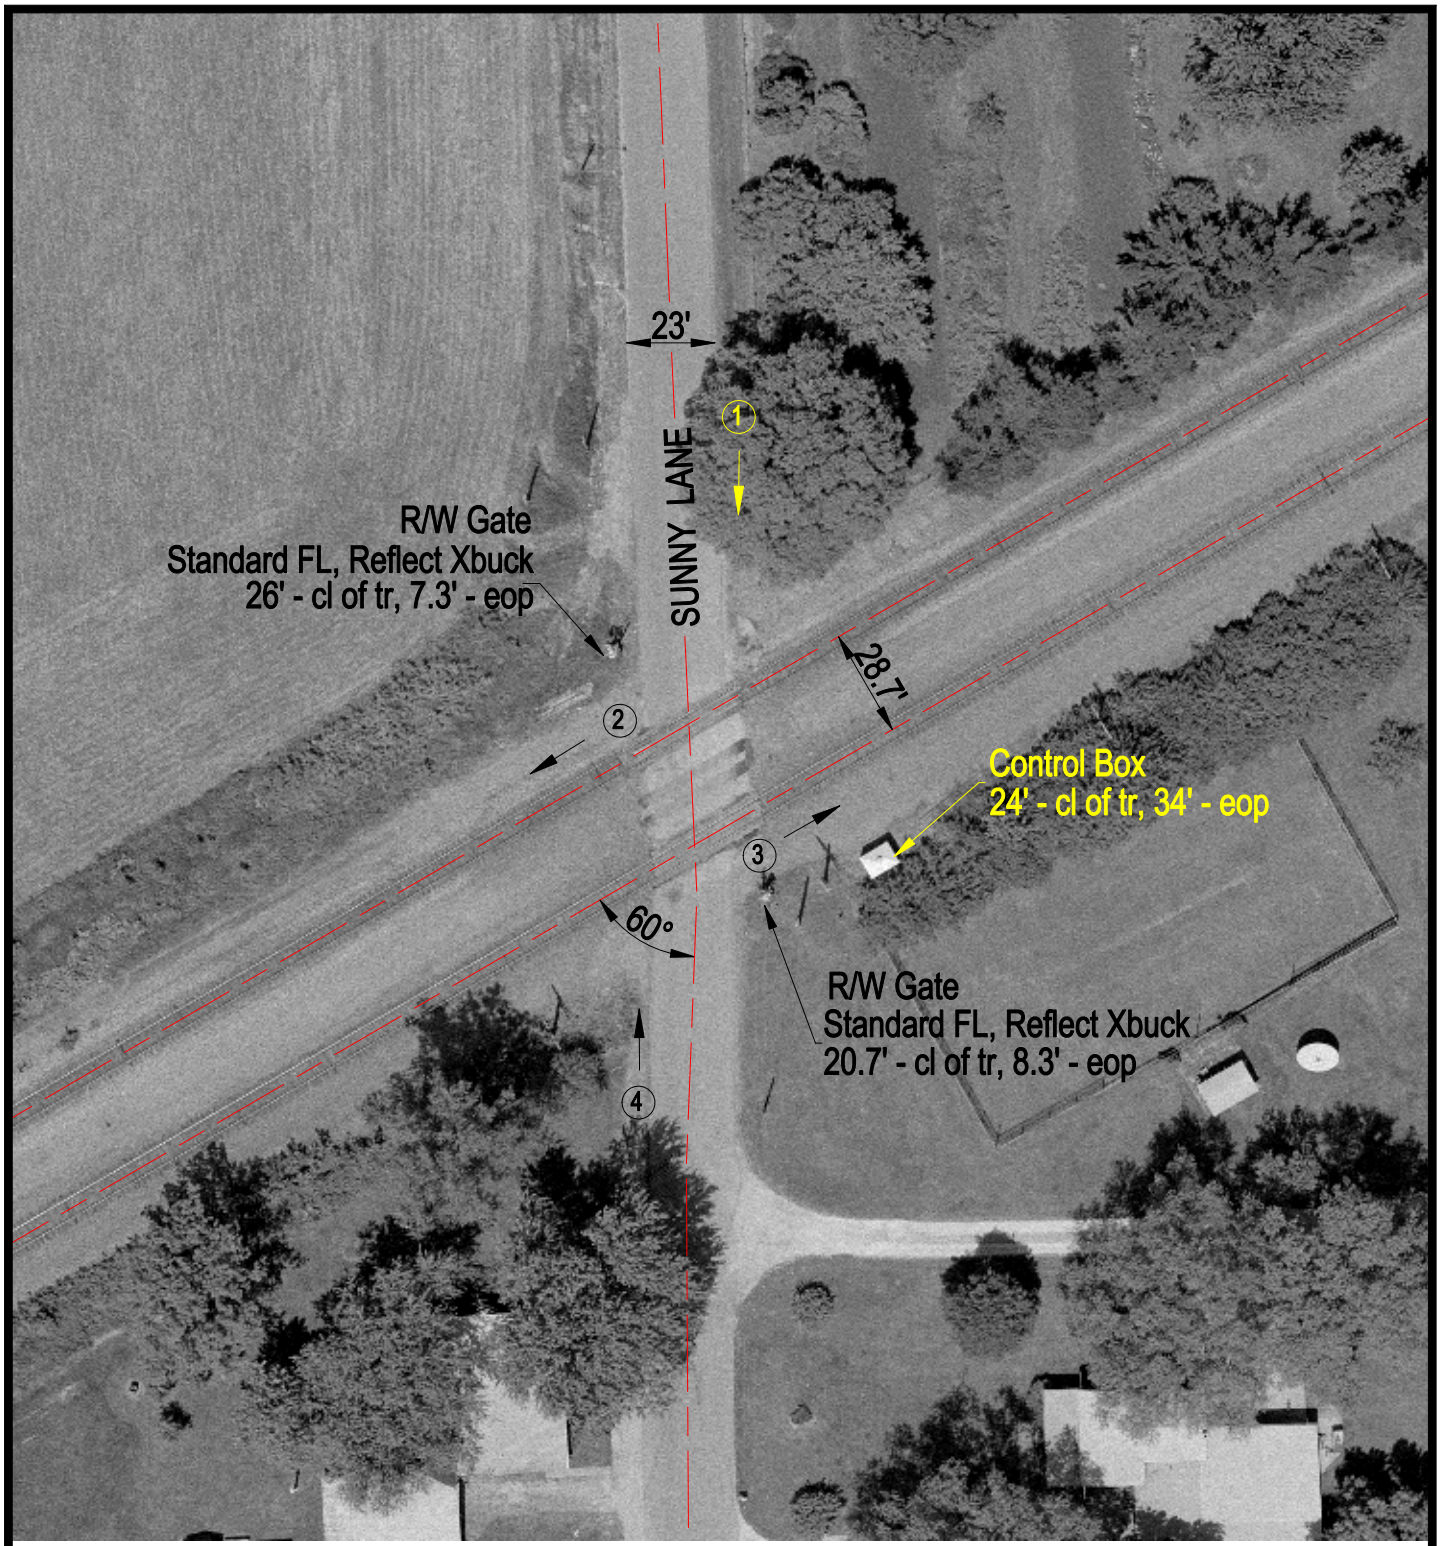

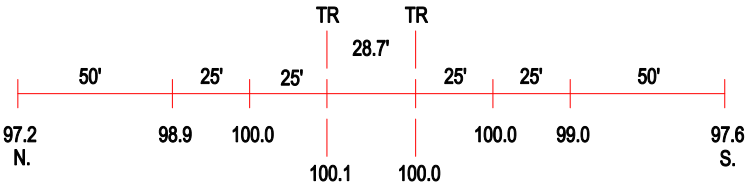

ROAD PROFILE

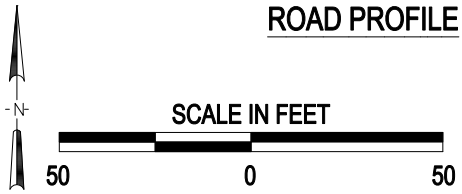

3 Photo Location

Crossing #:	063072C
Location:	Warren Co., City of Monmouth (I)
Lat/Long:	40°54'13" / 90°39'38"
Railroad:	BNSF
Street:	Sunny Lane
Railroad Milepost:	179.50
Crossing Protection:	Train Activated Devices

J:\WARREN\063072C\063072C.DWG 03/07/01 09:50 BJB