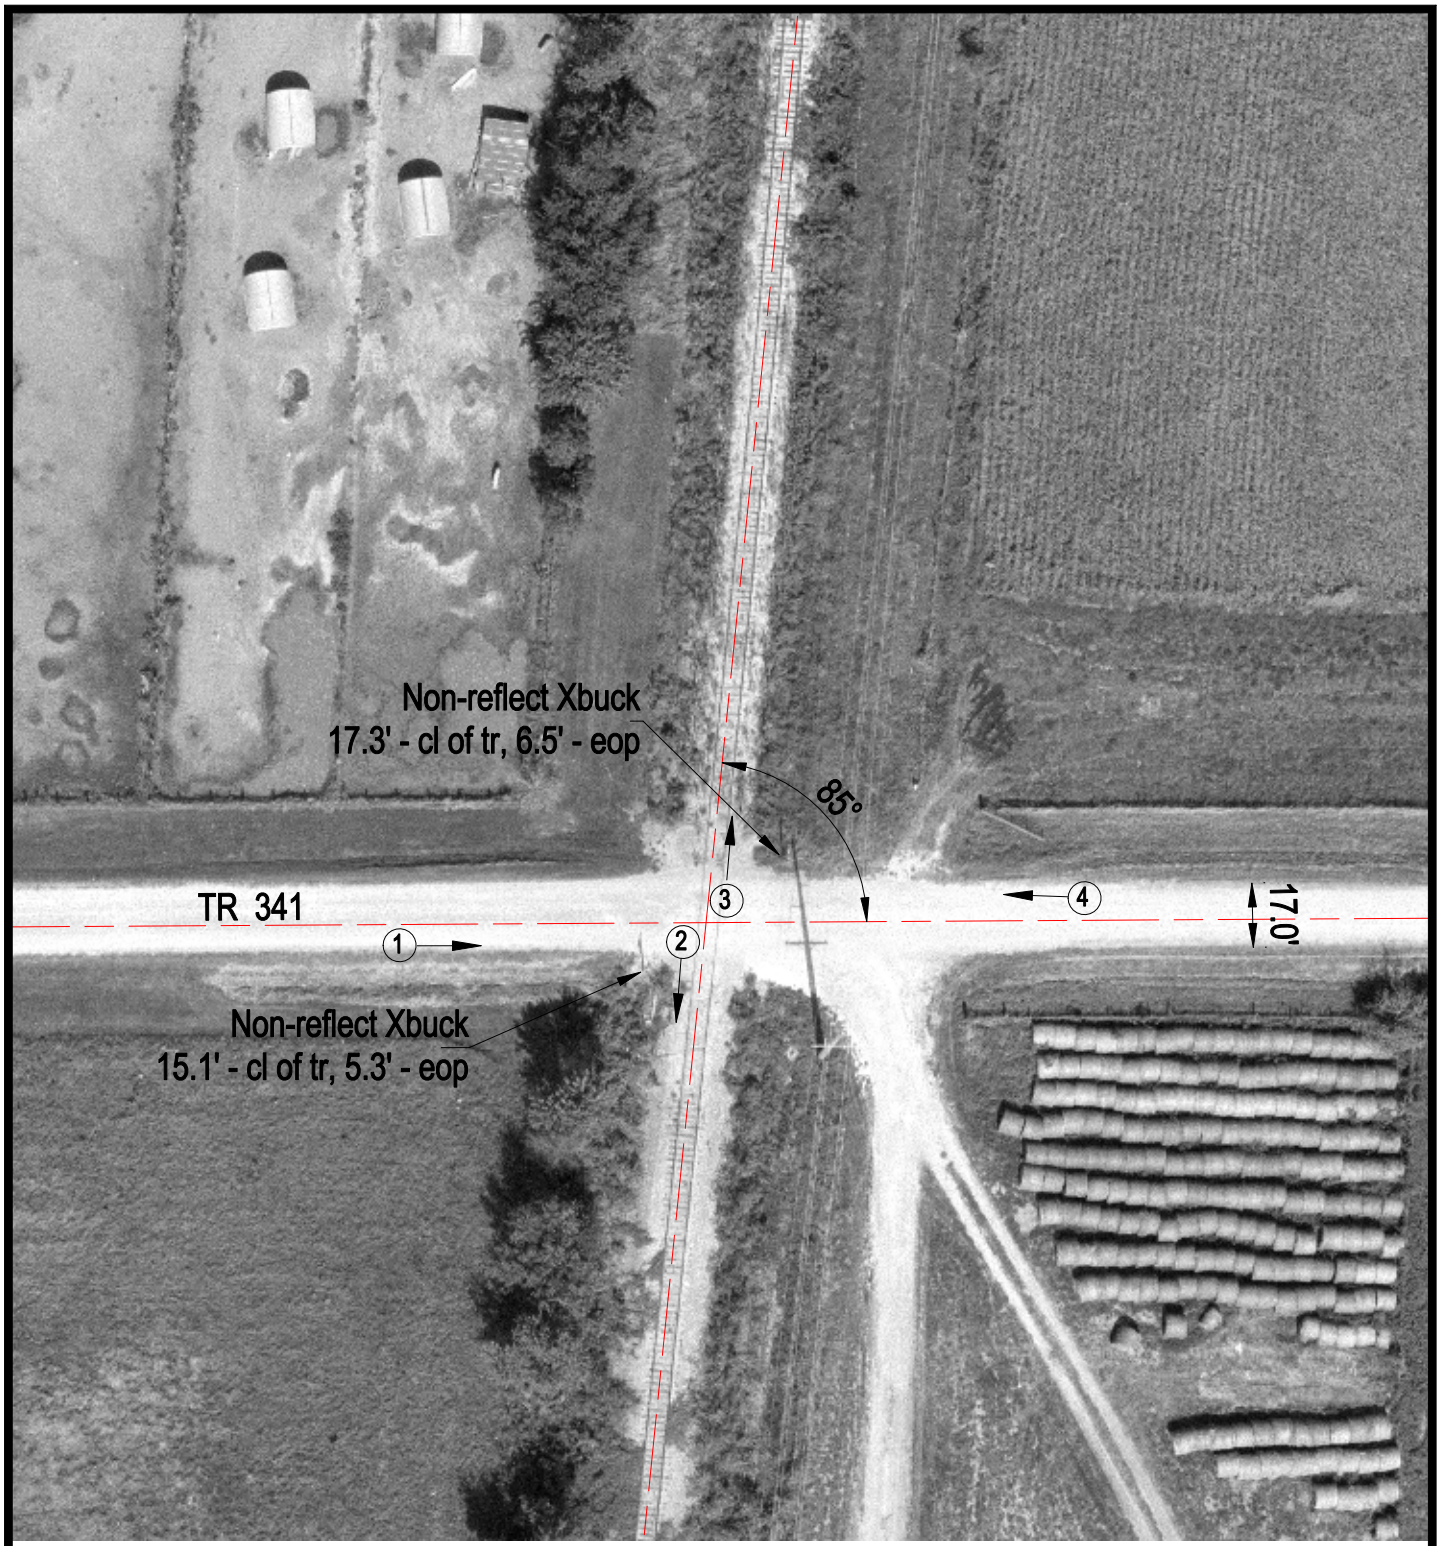

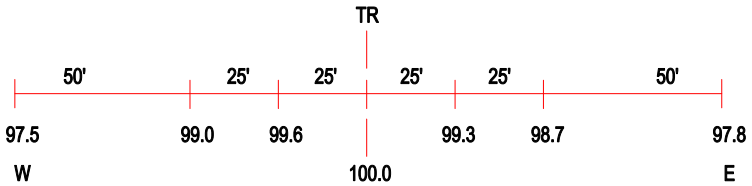

ROAD PROFILE

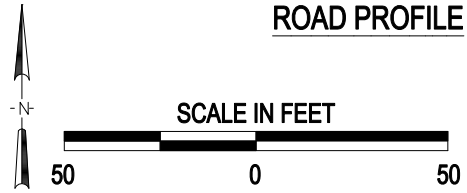

3 Photo Location

Crossing #:	063516T
Location:	Knox Co., City of Yates City (Near)
Lat/Long:	40°45'24" / 90°01'08"
Railroad:	BNSF
Street:	TR 341
Railroad Milepost:	48.50
Crossing Protection:	Sign

J:\KNOX\063516T\063516T.DWG 03/01/00 14:24 JLA