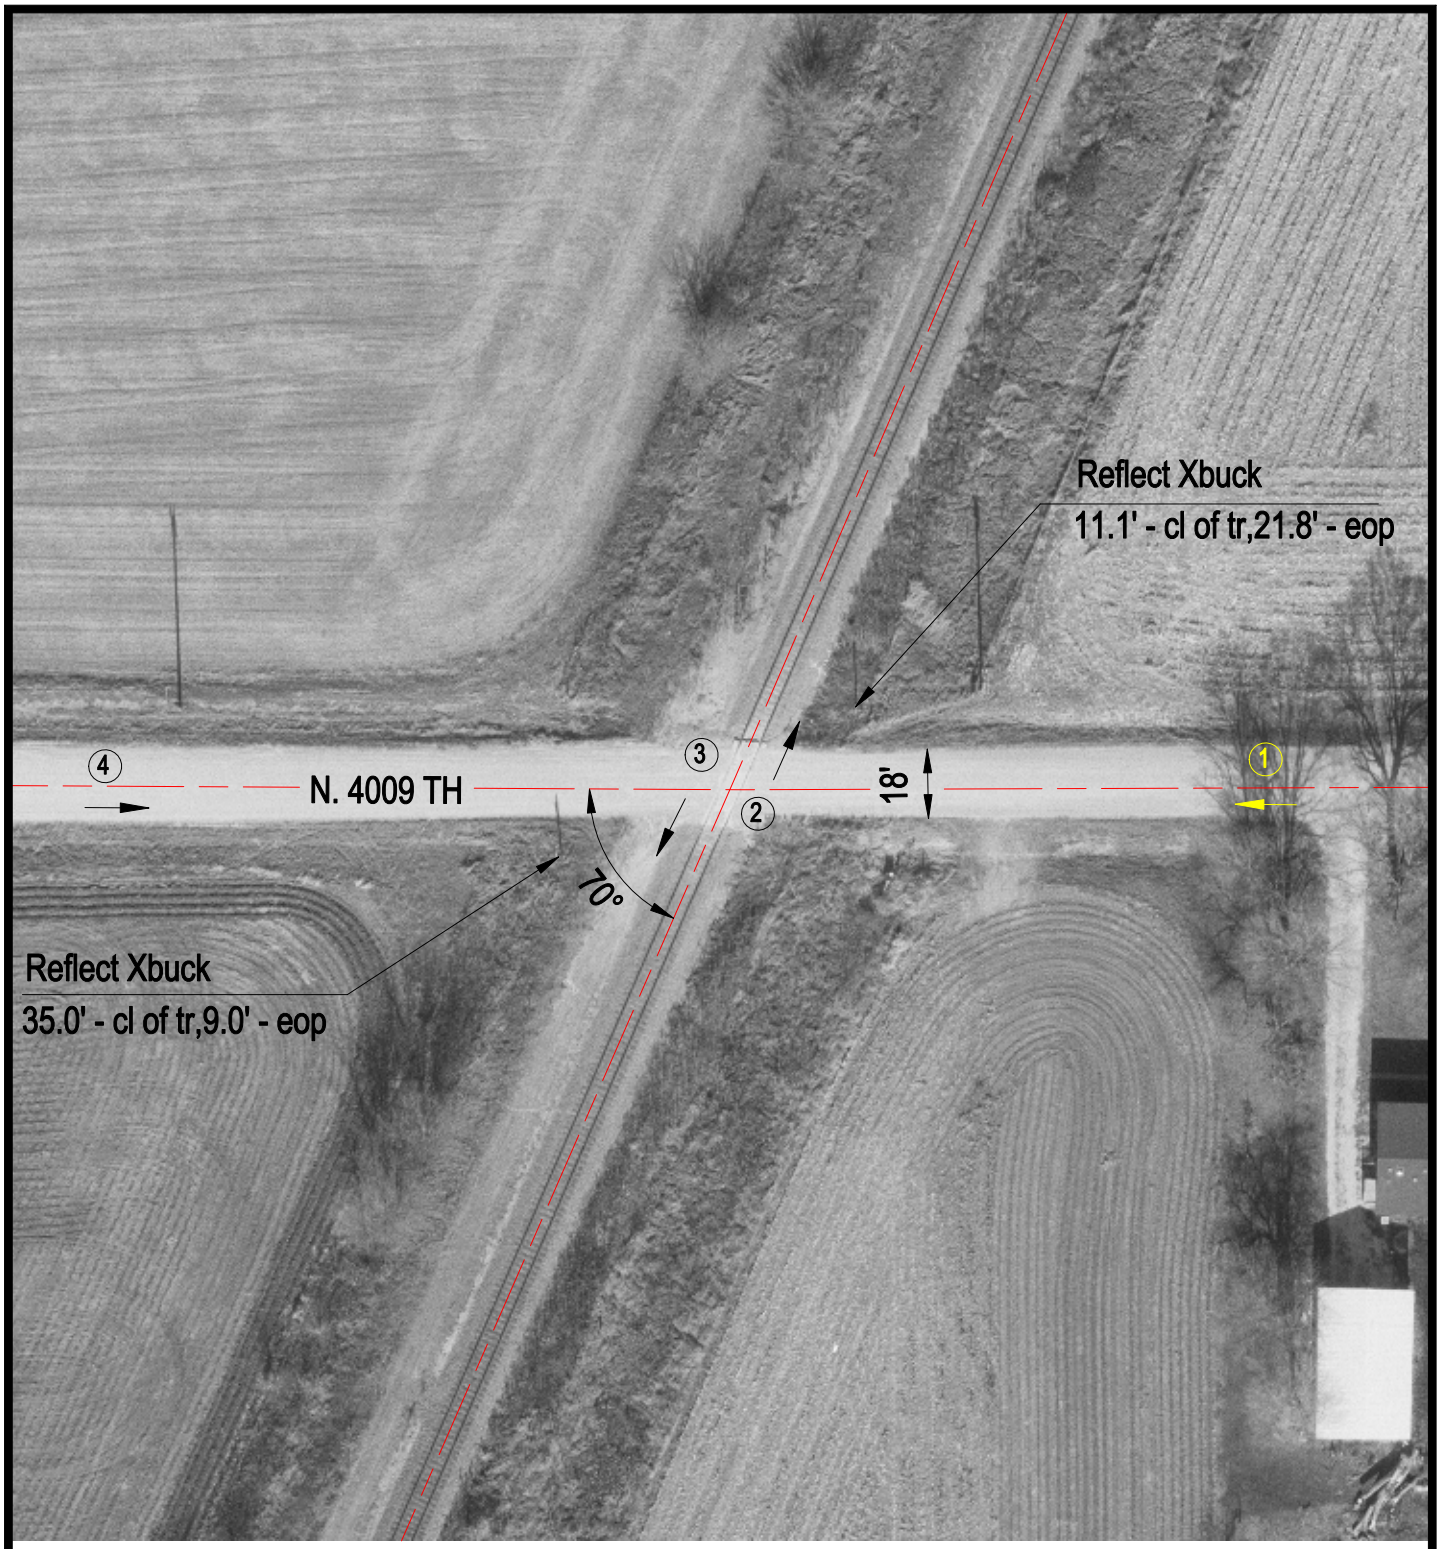

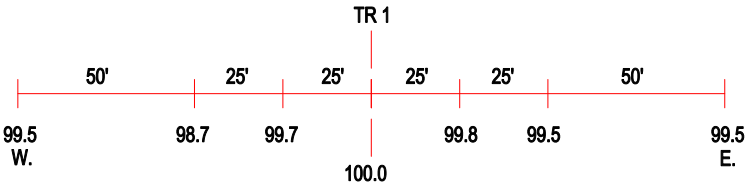

ROAD PROFILE

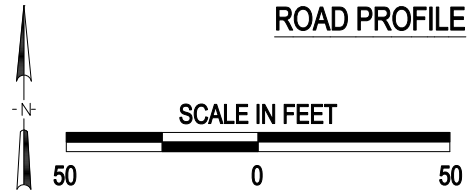

3 Photo Location

Crossing #:	065072J
Location:	LaSalle Co., City of Serena (N)
Lat/Long:	41°30'49" / 88°43'05"
Railroad:	BNSF
Street:	North 4009th
Railroad Milepost:	66.92
Crossing Protection:	Signs

J:\LASALLE\065072J\065072J.DWG 03/02/01 10:08 BJB