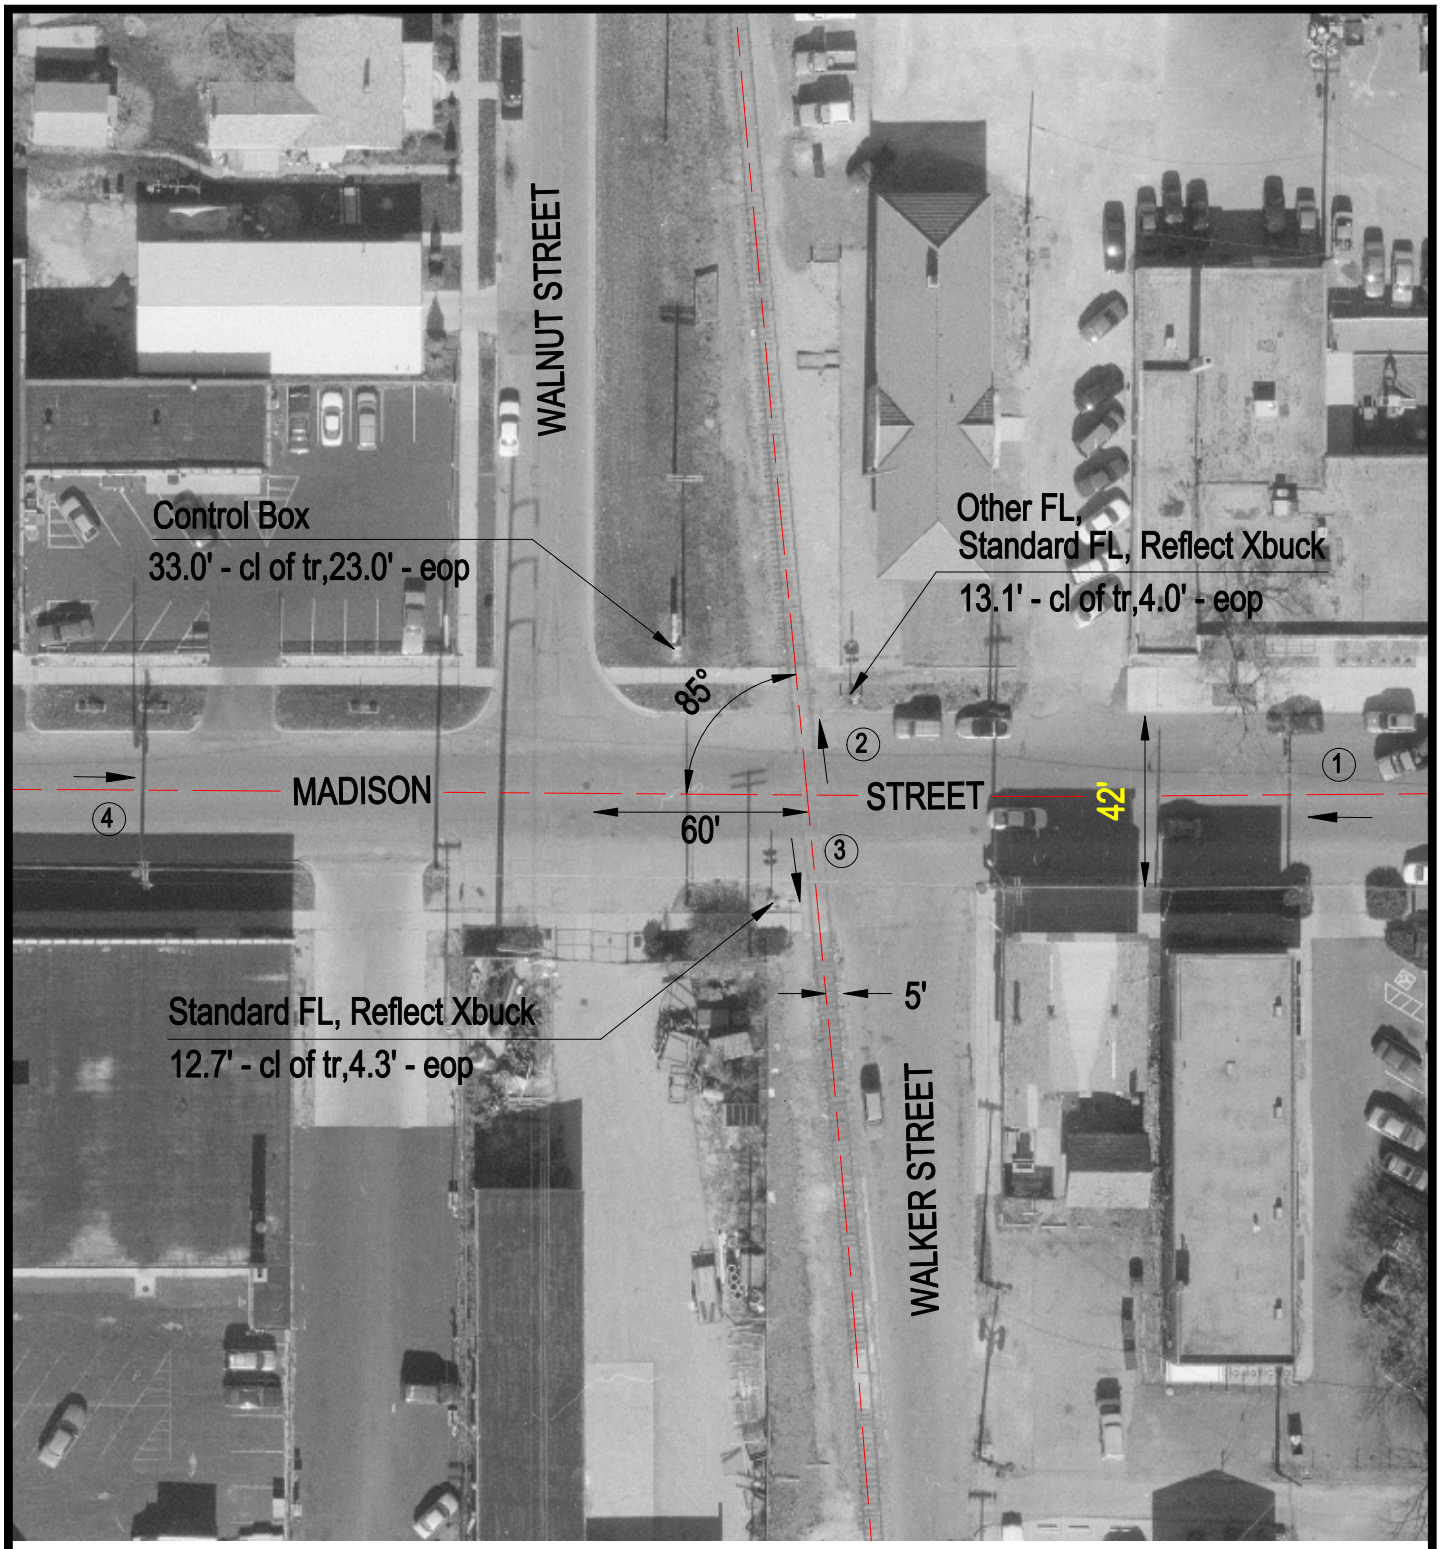

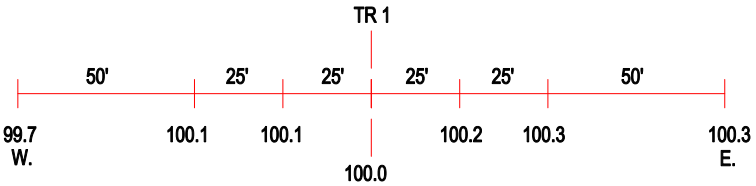

ROAD PROFILE

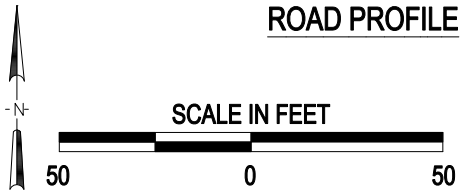

3 Photo Location

Crossing #:	065114T
Location:	LaSalle Co., City of Ottawa (I)
Lat/Long:	41°20'49" / 88°50'52"
Railroad:	BNSF
Street:	Madison Street
Railroad Milepost:	81.10
Crossing Protection:	Train Activated Devices

J:\LASALLE\065114T\065114T.DWG 07/24/00 12:26 LPM