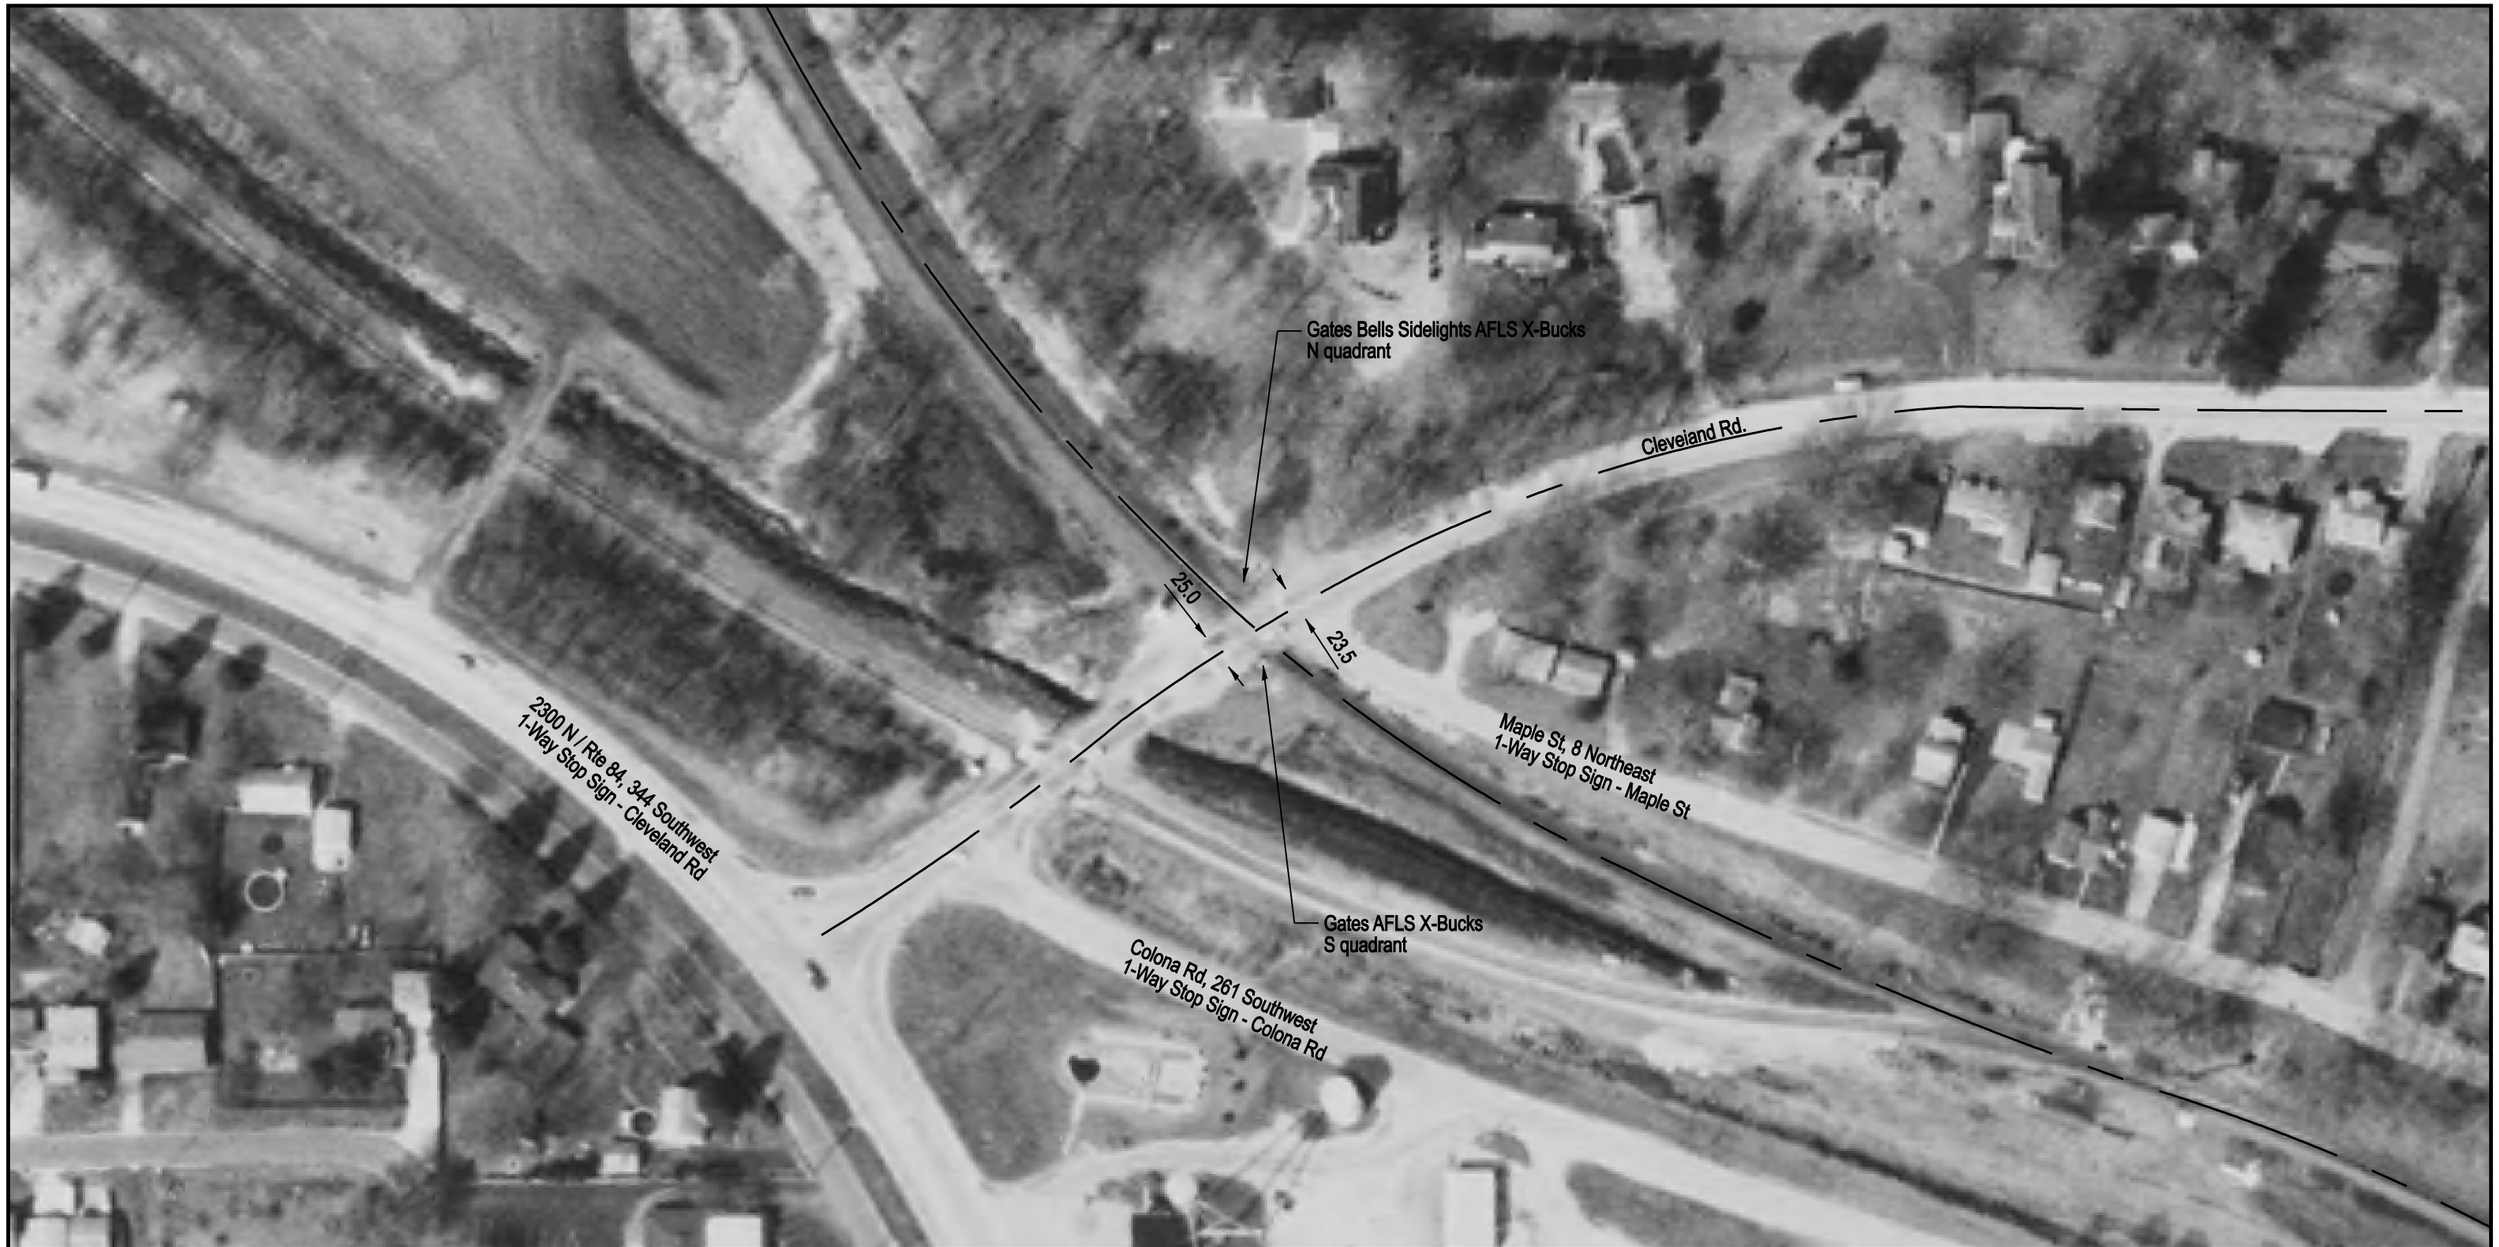

DOT/AAR Inventory #: 065668W

Location: Henry Co., In Colona, IL

Lat/Long: 41° 29' 1"/-90° 21' 28"

Railroad Milepost-Line: 41.12-UV

Crossing Angle (Deg.): 70

Crossing Width (By Track): 40.5

Number of Tracks: 1

Aerial Imagery Courtesy of IDOT @ 2006

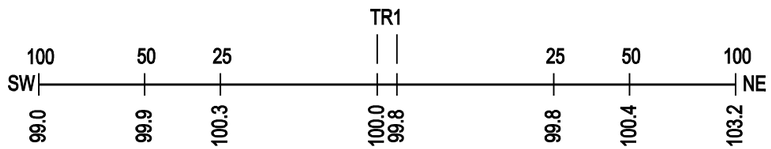

ROAD PROFILE

NOTE: ALL MEASUREMENTS ARE IN FEET

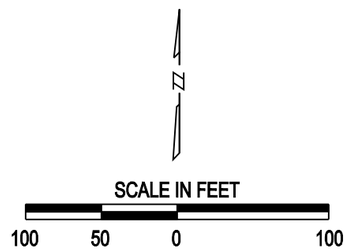

Copyright 2010 by The State of Illinois