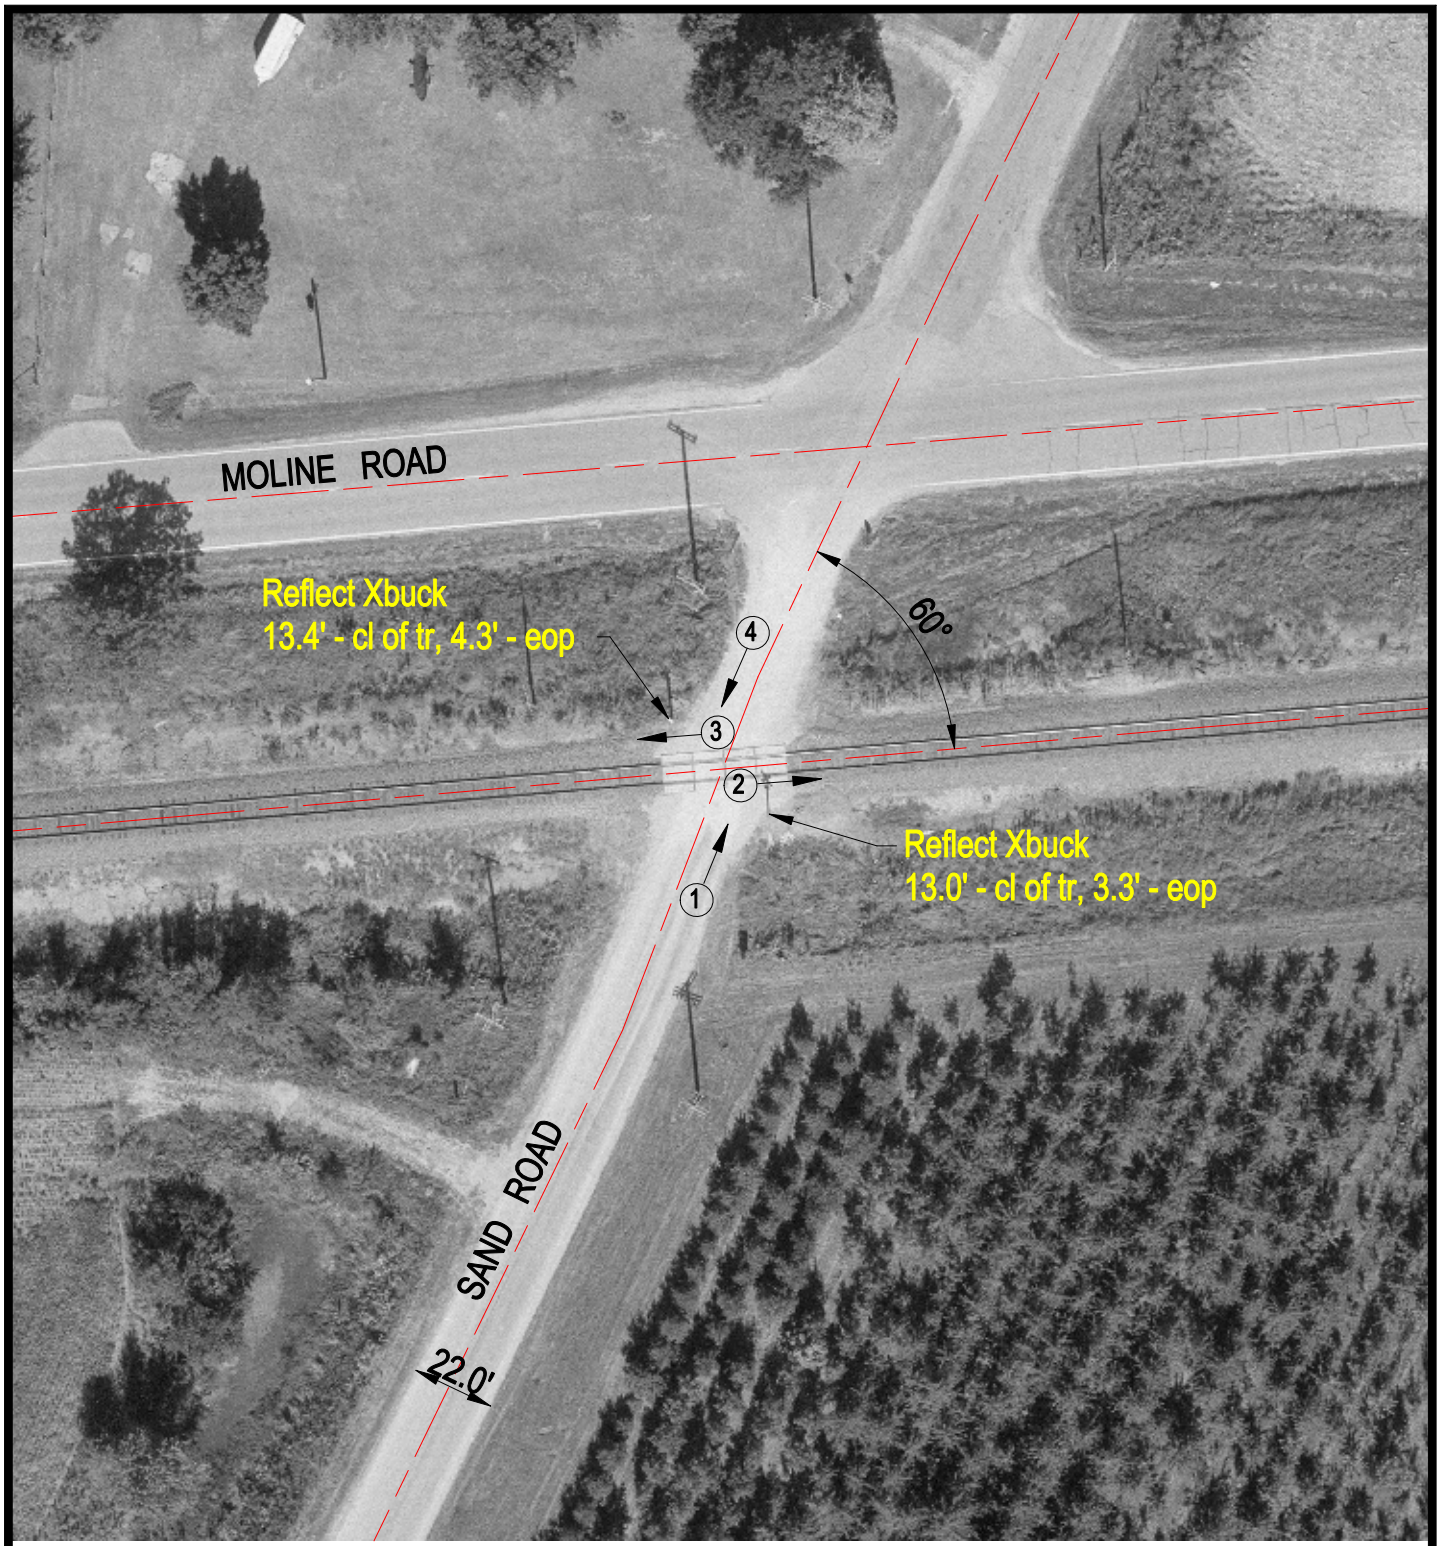

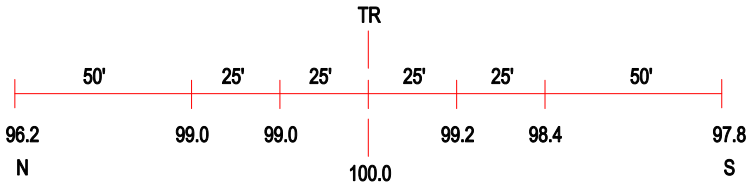

ROAD PROFILE

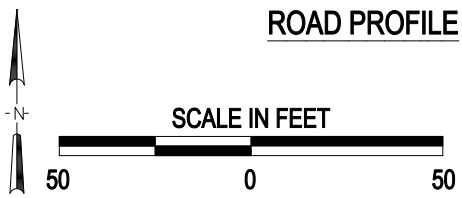

(3) Photo Location

Crossing #:	065701U
Location:	Whiteside Co., City of Hillsdale (Near)
Lat/Long:	41°37'58" / 90°07'57"
Railroad:	BNSF
Street:	Sand Road
Railroad Milepost:	58.86
Crossing Protection:	SIGN

J:\WHITESIDE\065701U\065701U.DWG 03/08/01 09:58 HWH