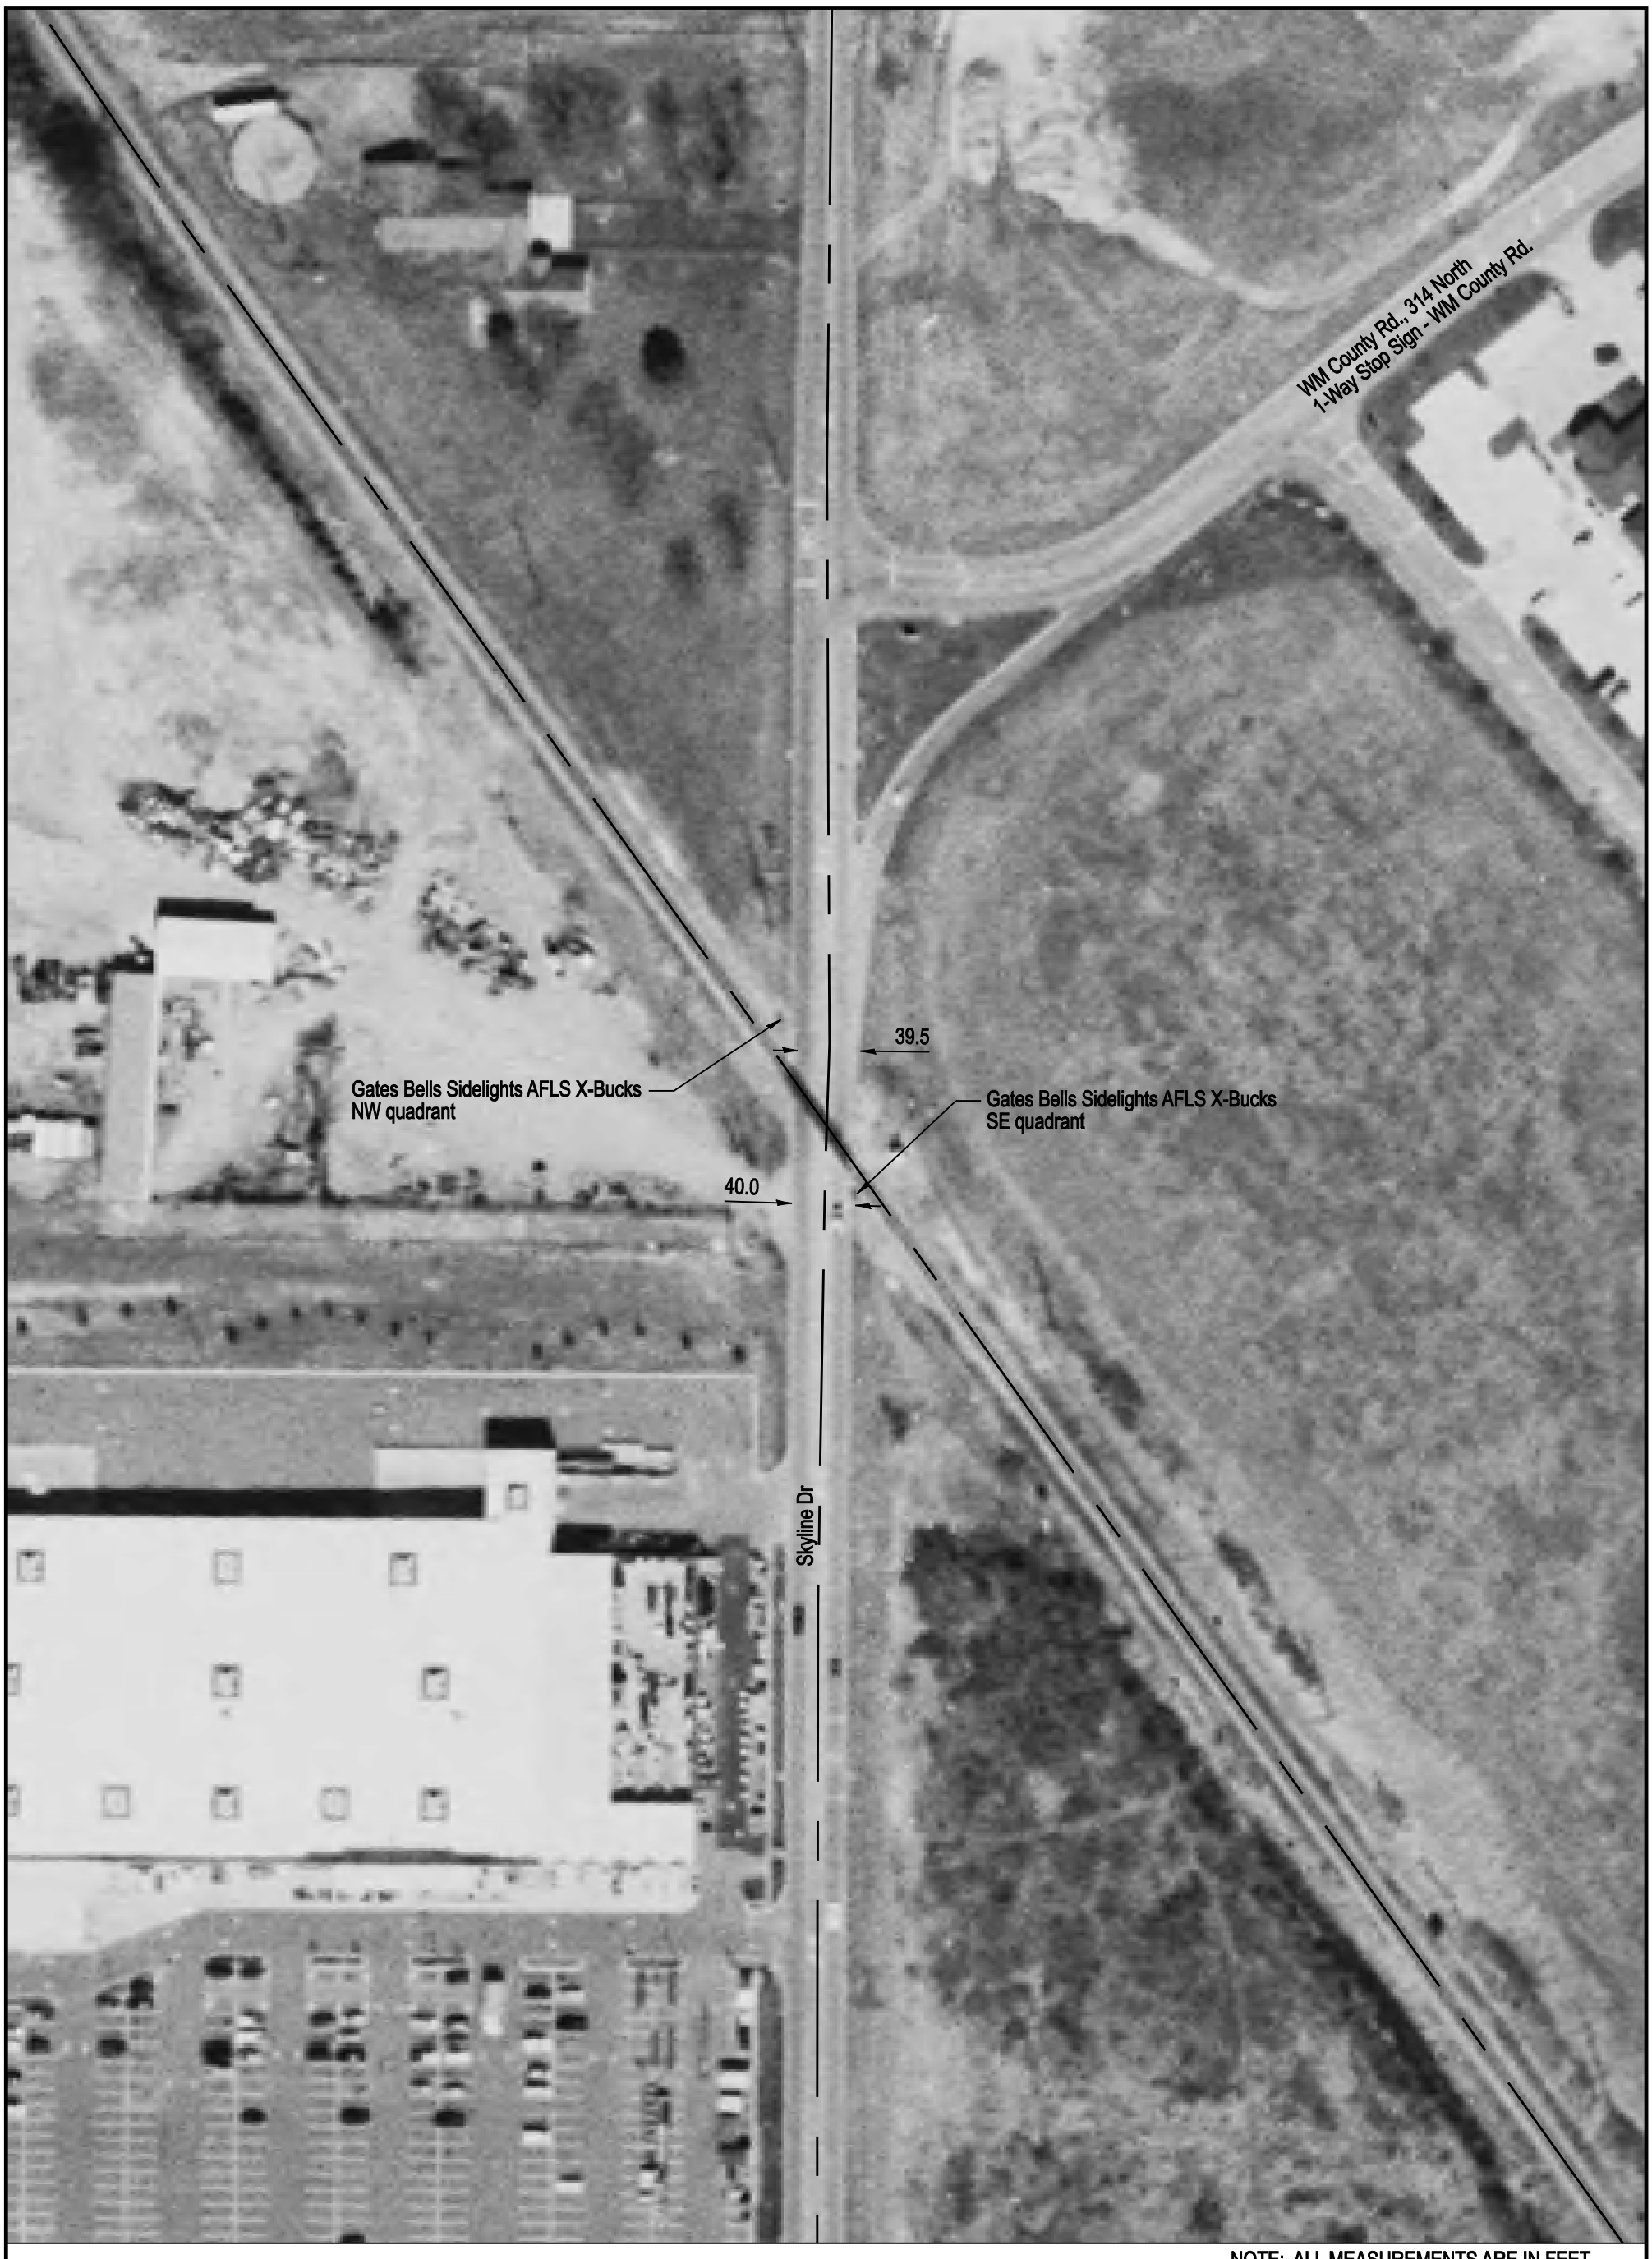

NOTE: ALL MEASUREMENTS ARE IN FEET

DOT/AAR Inventory #: 068972K

Location: Williamson Co., In Marion, IL

Lat/Long: 37° 44' 56"/-88° 59' 3"

Railroad Milepost - Line: 178.56-Y

Crossing Angle (Deg.): 35

Crossing Width (By Track): 72.0

Number of Tracks: 1

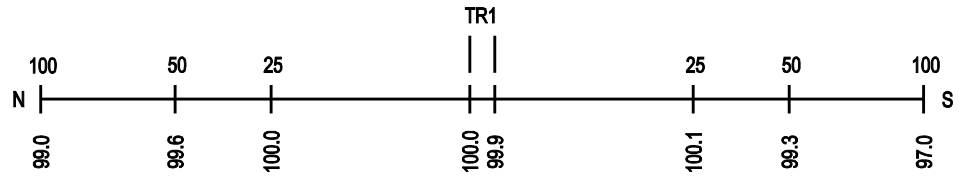
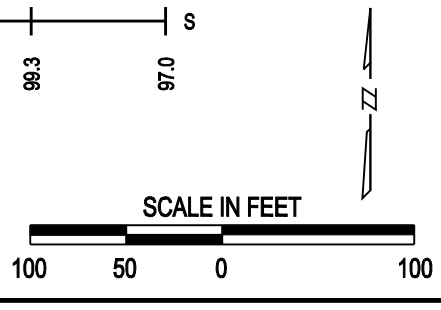
ROAD PROFILE