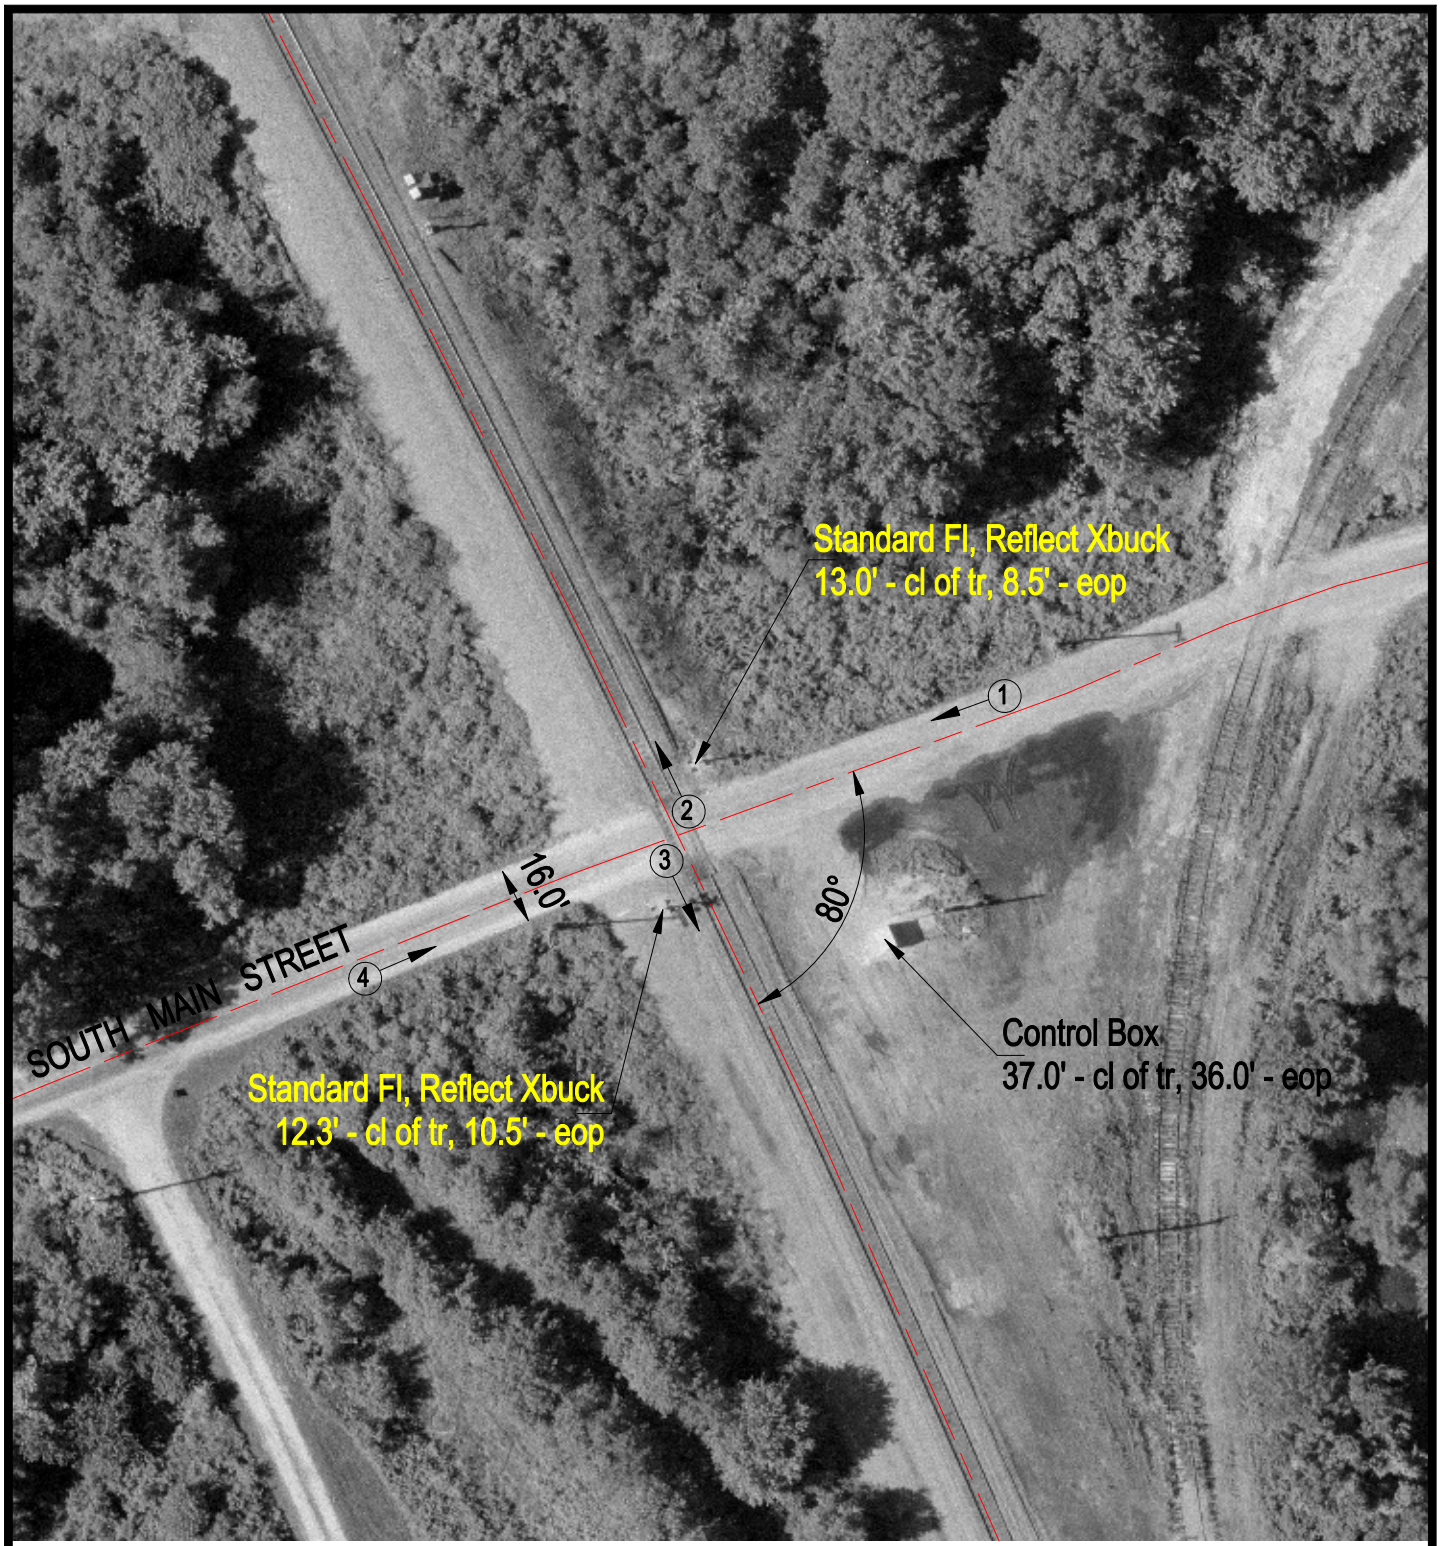

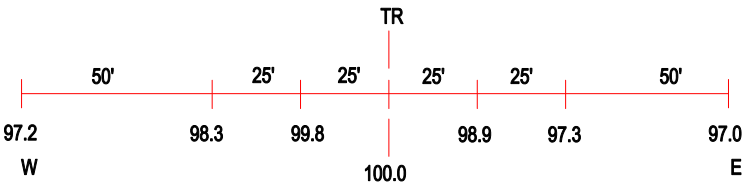

ROAD PROFILE

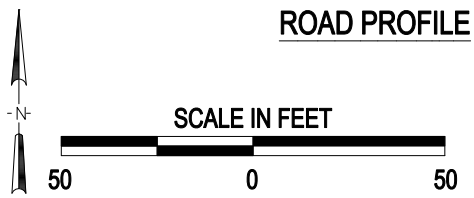

(3) Photo Location

Crossing #:	069226F
Location:	Jefferson Co., City of Woodlawn (In)
Lat/Long:	38°19'43" / 89°02'47
Railroad:	BNSF
Street:	South Main Street
Railroad Milepost:	136.60
Crossing Protection:	Train Activated Devices

J:\JEFFERSON\069226F\069226F.DWG 03/29/01 09:54 WAK