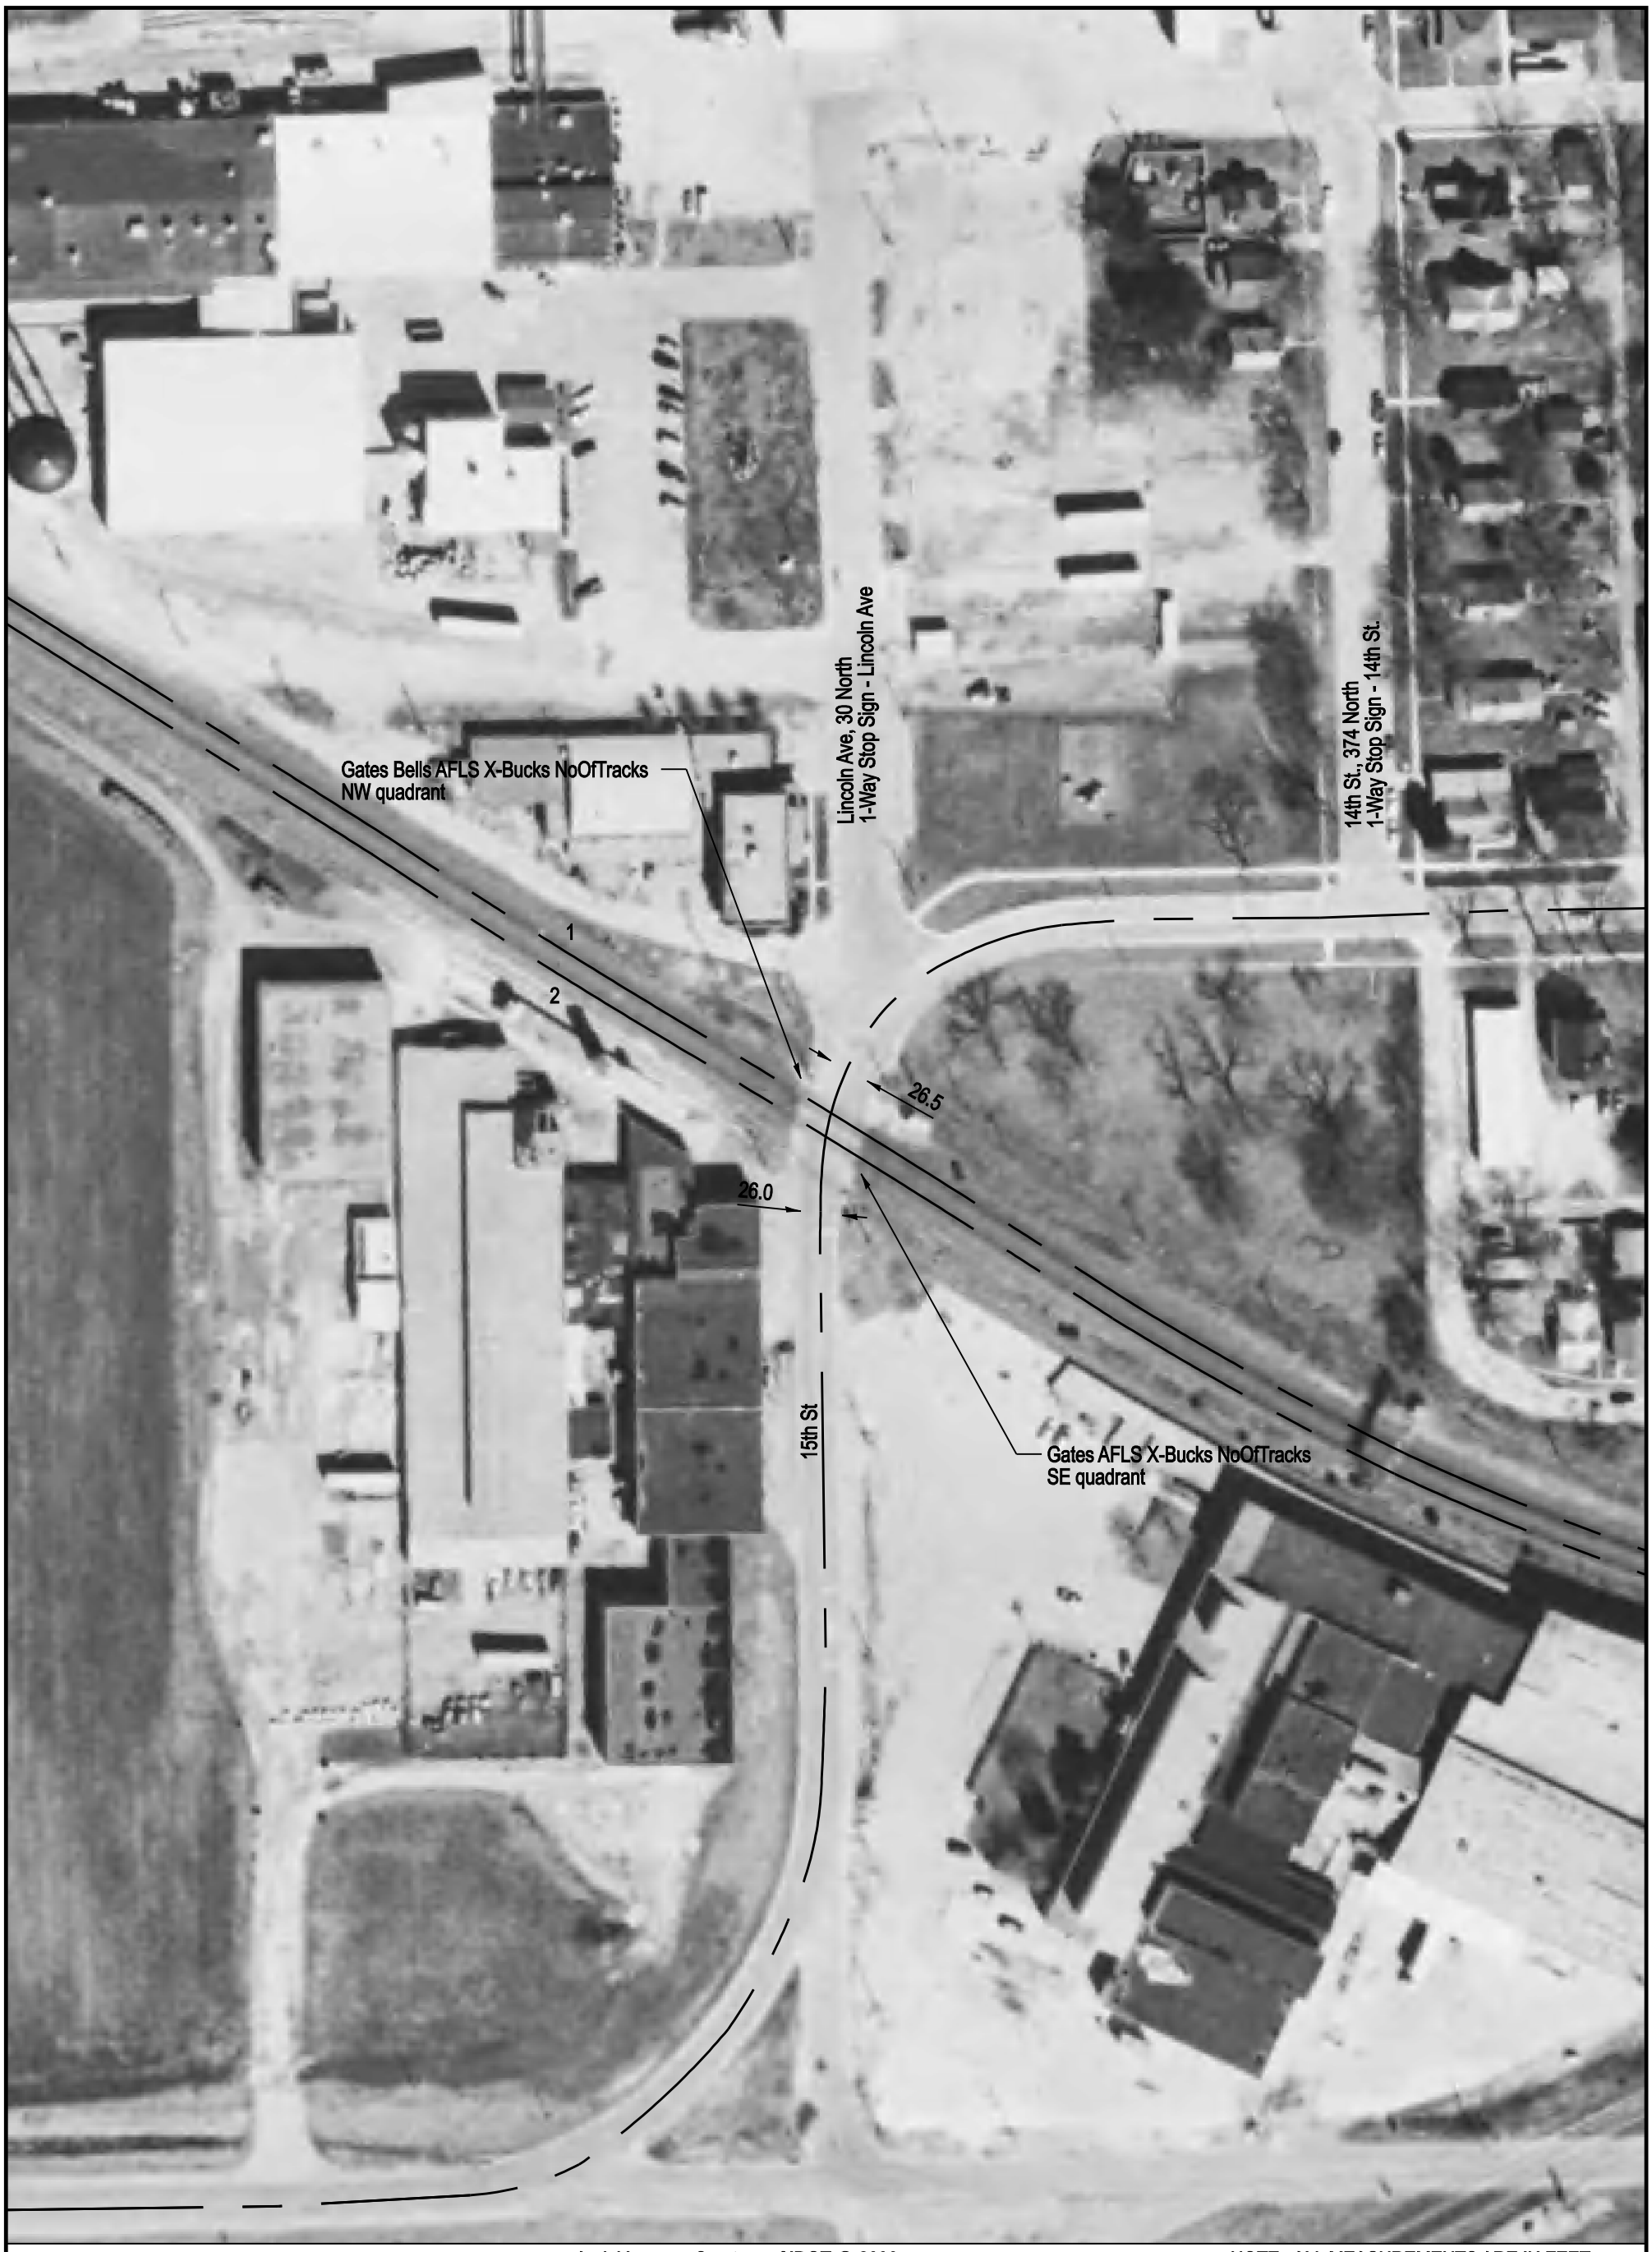

Aerial Imagery Courtesy of IDOT @ 2006

NOTE: ALL MEASUREMENTS ARE IN FEET

DOT/AAR Inventory #: 069803B

Location: Ogle Co., In Rochelle, IL

Lat/Long: 41° 55' 16"/-89° 4' 43"

Railroad Milepost - Line: 83.95-B

Crossing Angle (Deg.): 75

Crossing Width (By Track): 49.0, 48.5 (1 to 2)

Number of Tracks: 2

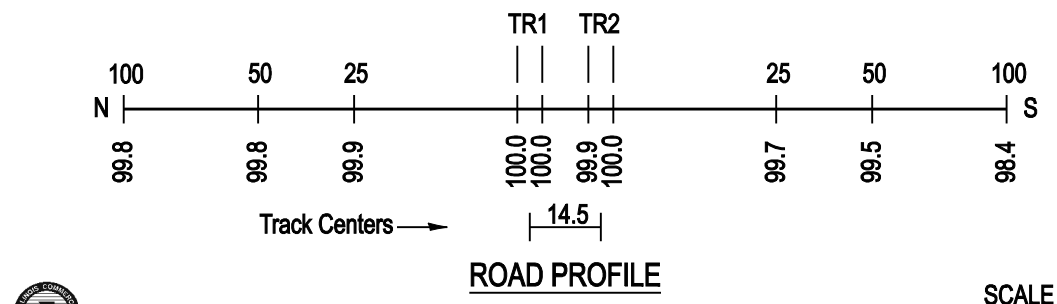

ROAD PROFILE

SCALE IN FEET

100 50 0 100

Copyright 2010 by The State of Illinois